




Notes
1- This drawing is prepared solely for design and planning submission purposes. It is not intended or suitable for either Building Regulations or Construction purposes and should not be used for such.
2- All Dimensions are in millimeters.
3- Dimensions are not to be scaled directly from drawings other than for Planning Purposes.
4- All dimensions are to be checked on site and the Architect is to be informed of any discrepancies before construction commences.
5- All references to drawings refer to current revision of that drawing.
6- The Copyright of this drawing belongs to Archpl Ltd.

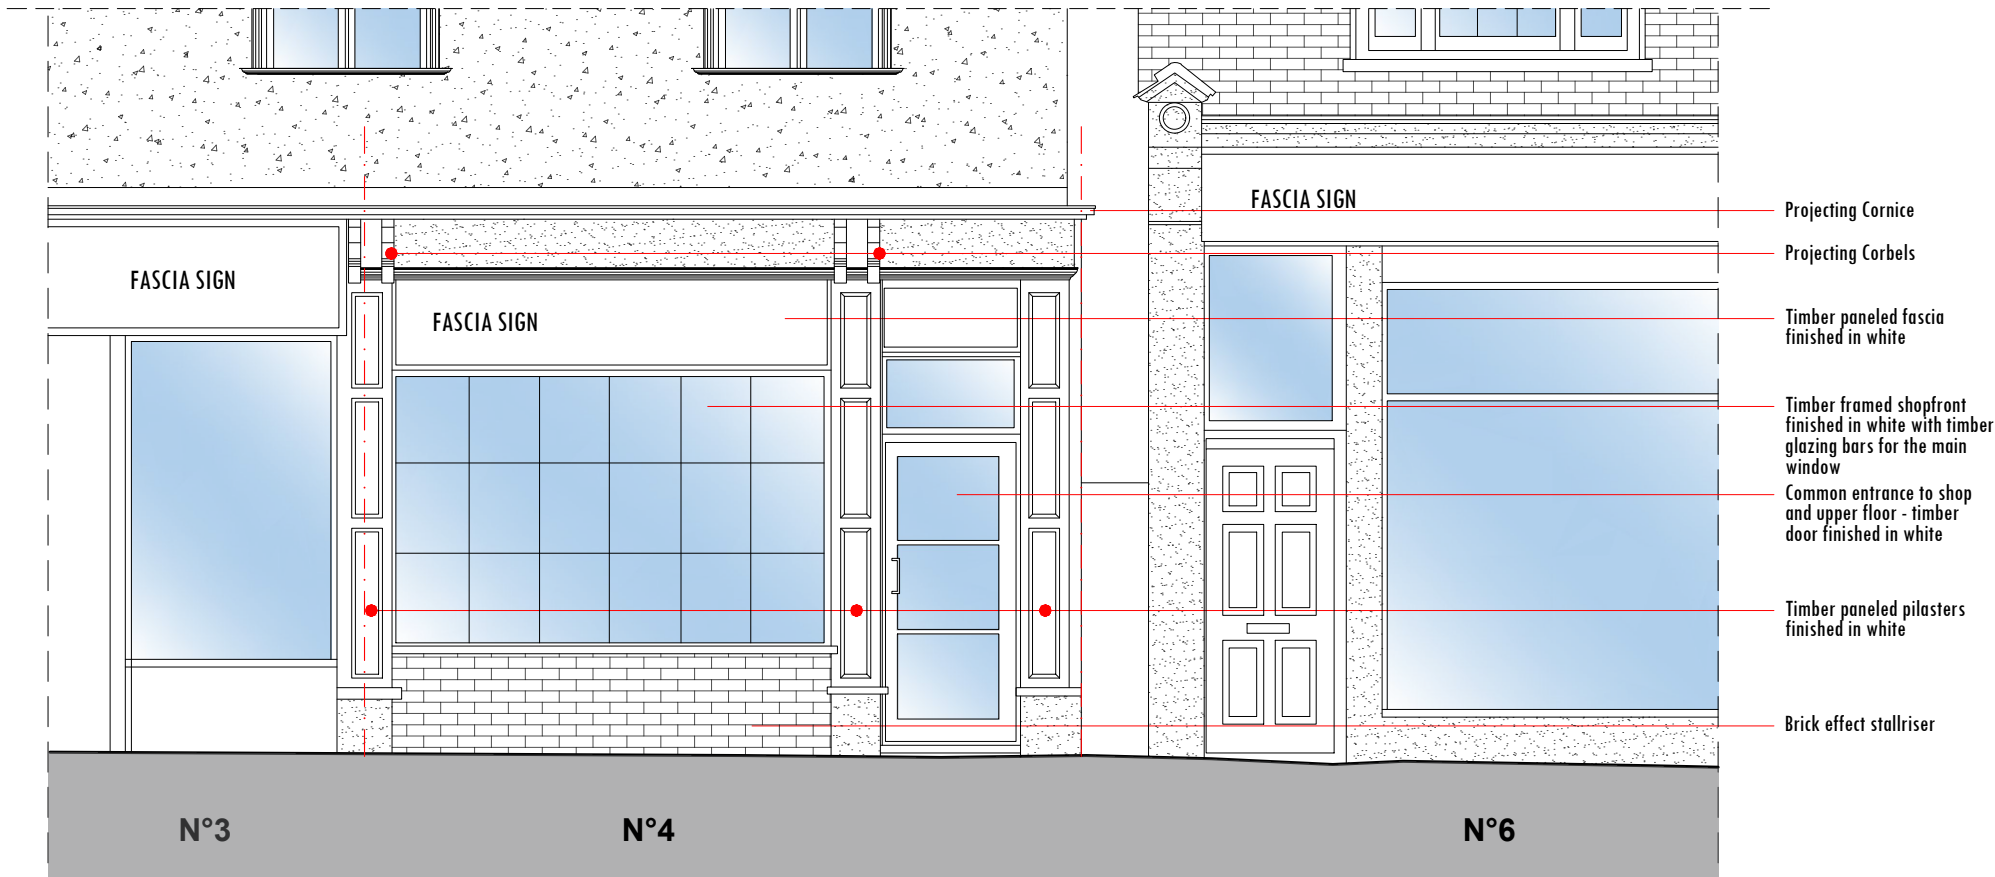

PRE-EXISTING FRONT ELEVATION
scale 1:50

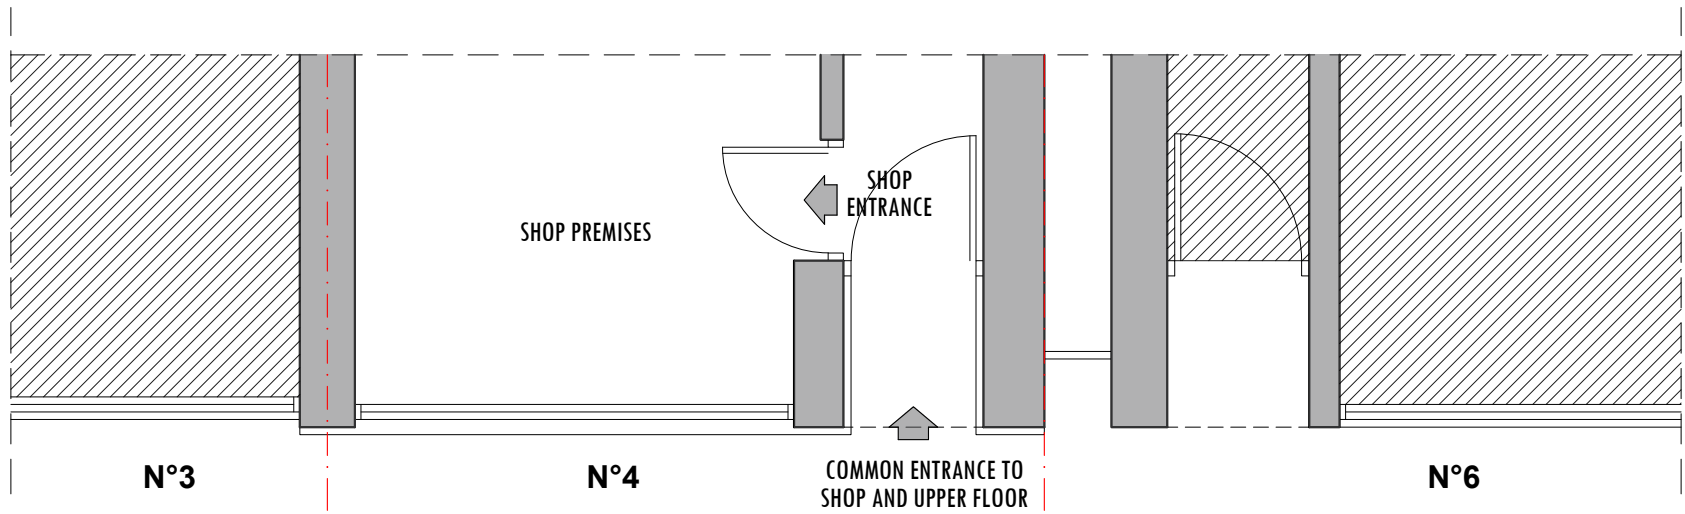

PRE-EXISTING GROUND FLOOR PLAN-FRONT
scale 1:50

 

Rev.	Date	Revisions
PLANNING		
 ARCH ARCHITECTURAL DESIGN STUDIO 400 West Green Road, West Green, London, N15 3PX Tel: 0208 809 2320 - 0784241 0527 Web: www.archpl.co.uk		
Client Mr Ersin		
Project 4 Bancroft, Hitchin SG5 1JQ		
Scale 1/50 @A3	Date 11/2024	
Drawn By RG	Checked By AEC	
Project No. 24085	Drawing No. PE102	Revision -
Drawing title Pre-Existing Plan and Front Elevation		