




REAR ELEVATION



FRONT ELEVATION

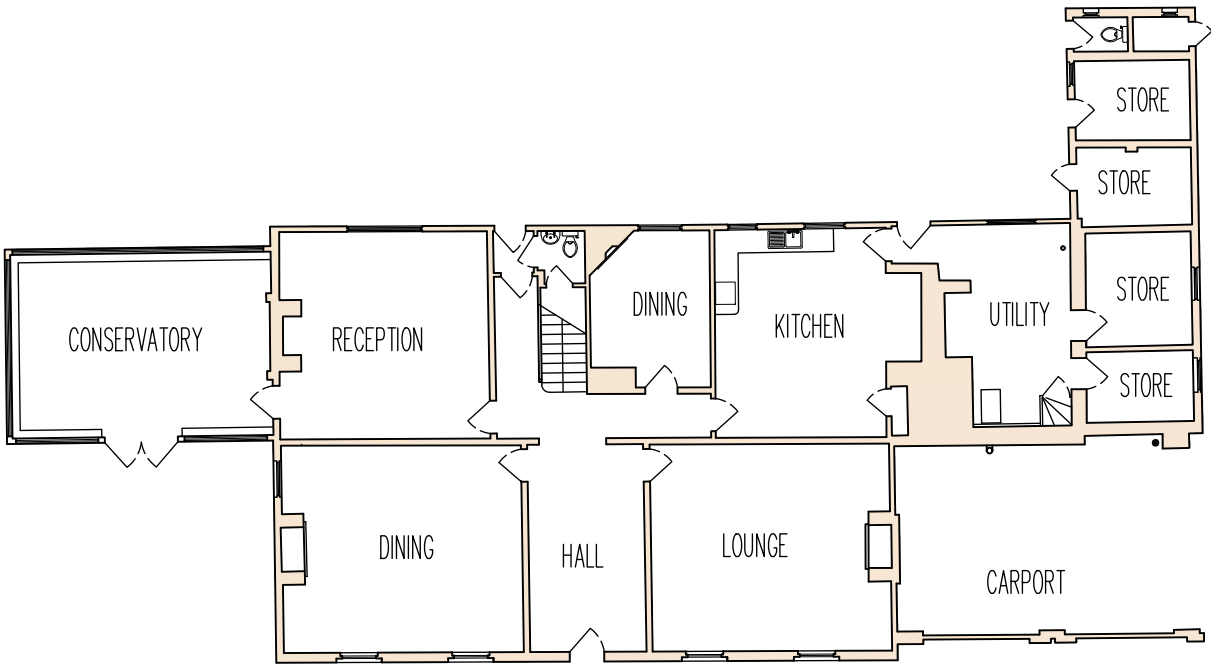

EXISTING GROUND FLOOR LAYOUT



S/W SIDE ELEVATION



S/E SIDE ELEVATION

Scale; 1:200 metres



WESTRIDGE
Property Consultants Ltd
Design - Development - Project Management

Mill House, Mill Court
Great Shelford
Cambridge CB22 5LD
Tel: 01223 233 600
www.westridgeconsultants.co.uk

CLIENT:
Mr & Mrs Walker-Arnott

PROJECT:
THE OLD RECTORY, THE STREET, KESHALL – PROPOSED ALTERATIONS

DRAWING:
EXISTING LAYOUT & ELEVATIONS

Scale: 1 : 200	Date: JULY 2026	Job No: WPCL0577	Dwg No: PL-02	Rev: 0
--------------------------	---------------------------	----------------------------	-------------------------	------------------

Planning

DO NOT SCALE OFF THIS DRAWING