


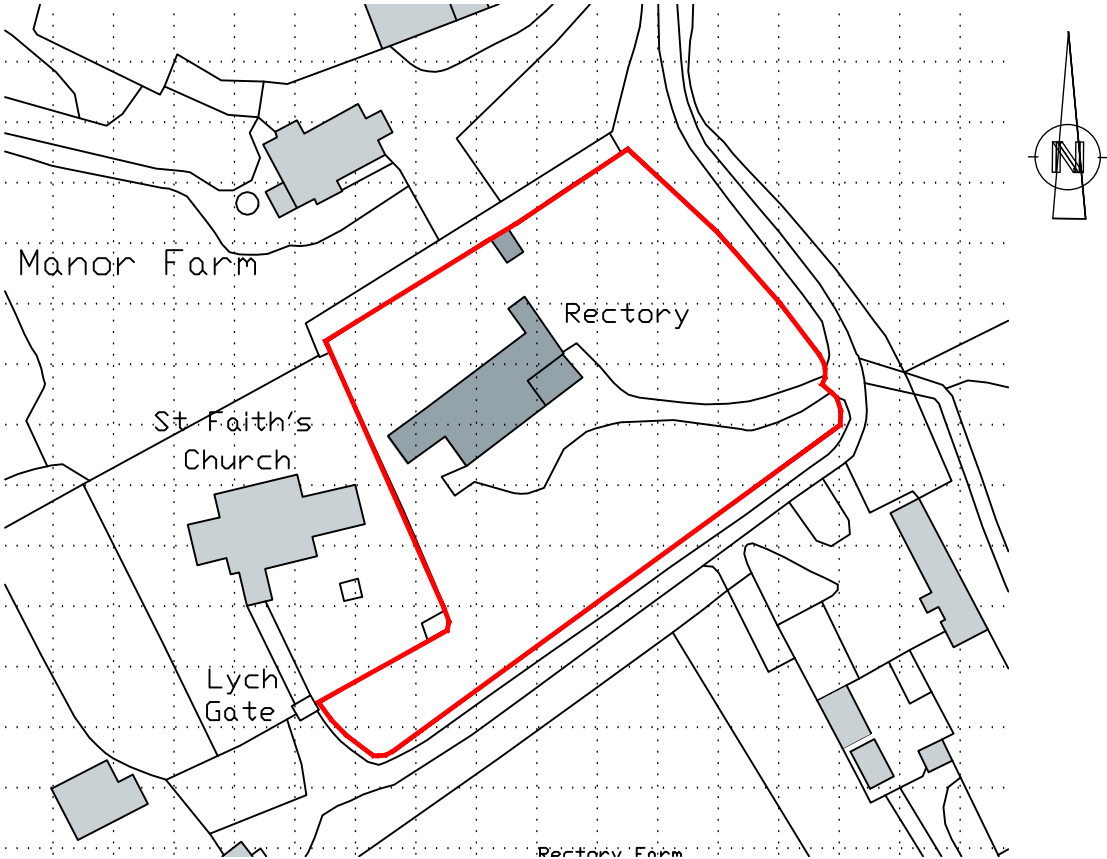


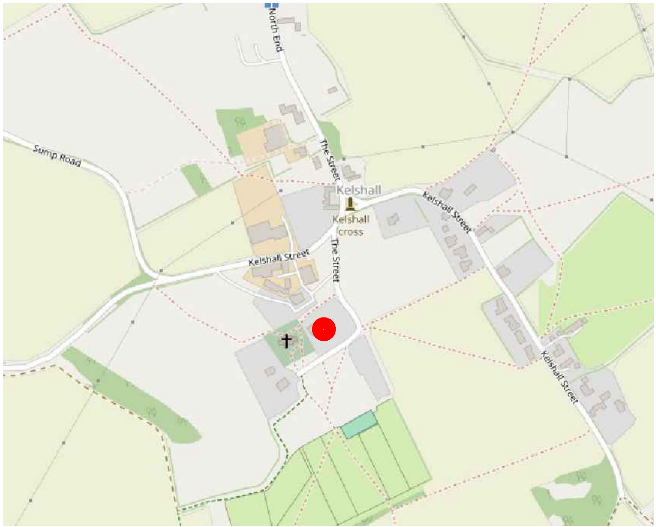

EXISTING LOCATION PLAN
(SCALE 1 : 1250)

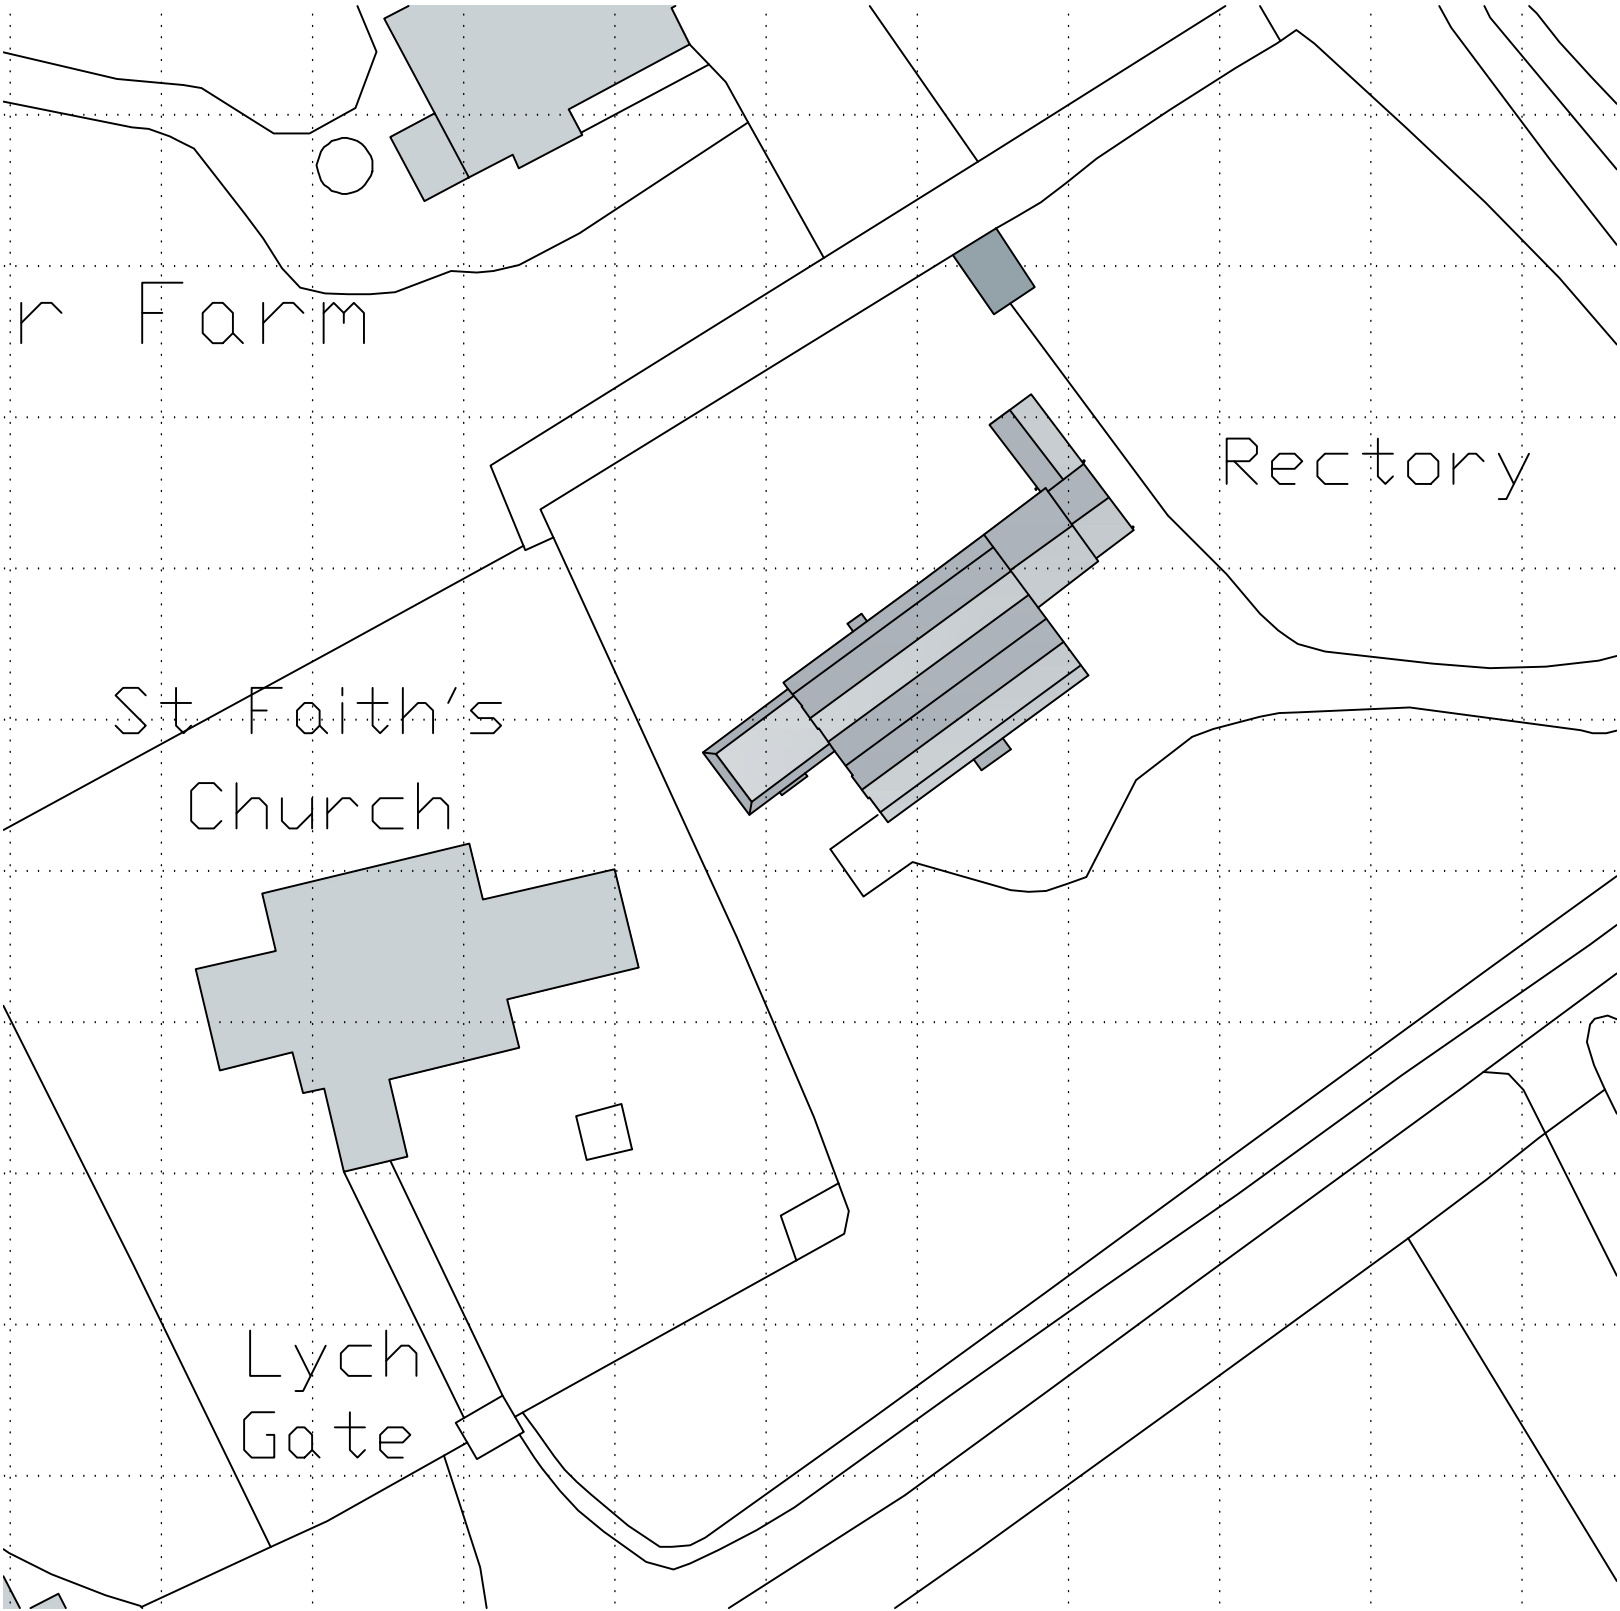

LOCATION PLAN
N.T.S

 

PROPOSED SITE PLAN
(SCALE 1:500)

Ordnance Survey (c) Crown Copyright 2026. All rights reserved. Licence number 100022432

WESTRIDGE Property Consultants Ltd Design - Development - Project Management		Mill House, Mill Court Great Shelford Cambridge CB22 5LD Tel: 01223 233 600 www.westridgeconsultants.co.uk	CLIENT: Mr & Mrs Walker-Arnott		DRAWING: EXISTING & PROPOSED SITE & LOCATION PLAN				
PROJECT: THE OLD RECTORY, THE STREET, KELSHALL - PROPOSED ALTERATIONS		Scale: A3 As Shown		Date: JULY 2026	Job No: WPCL0577	Dwg No: PL-01	Rev: 0		

Planning

DO NOT SCALE OFF THIS DRAWING