


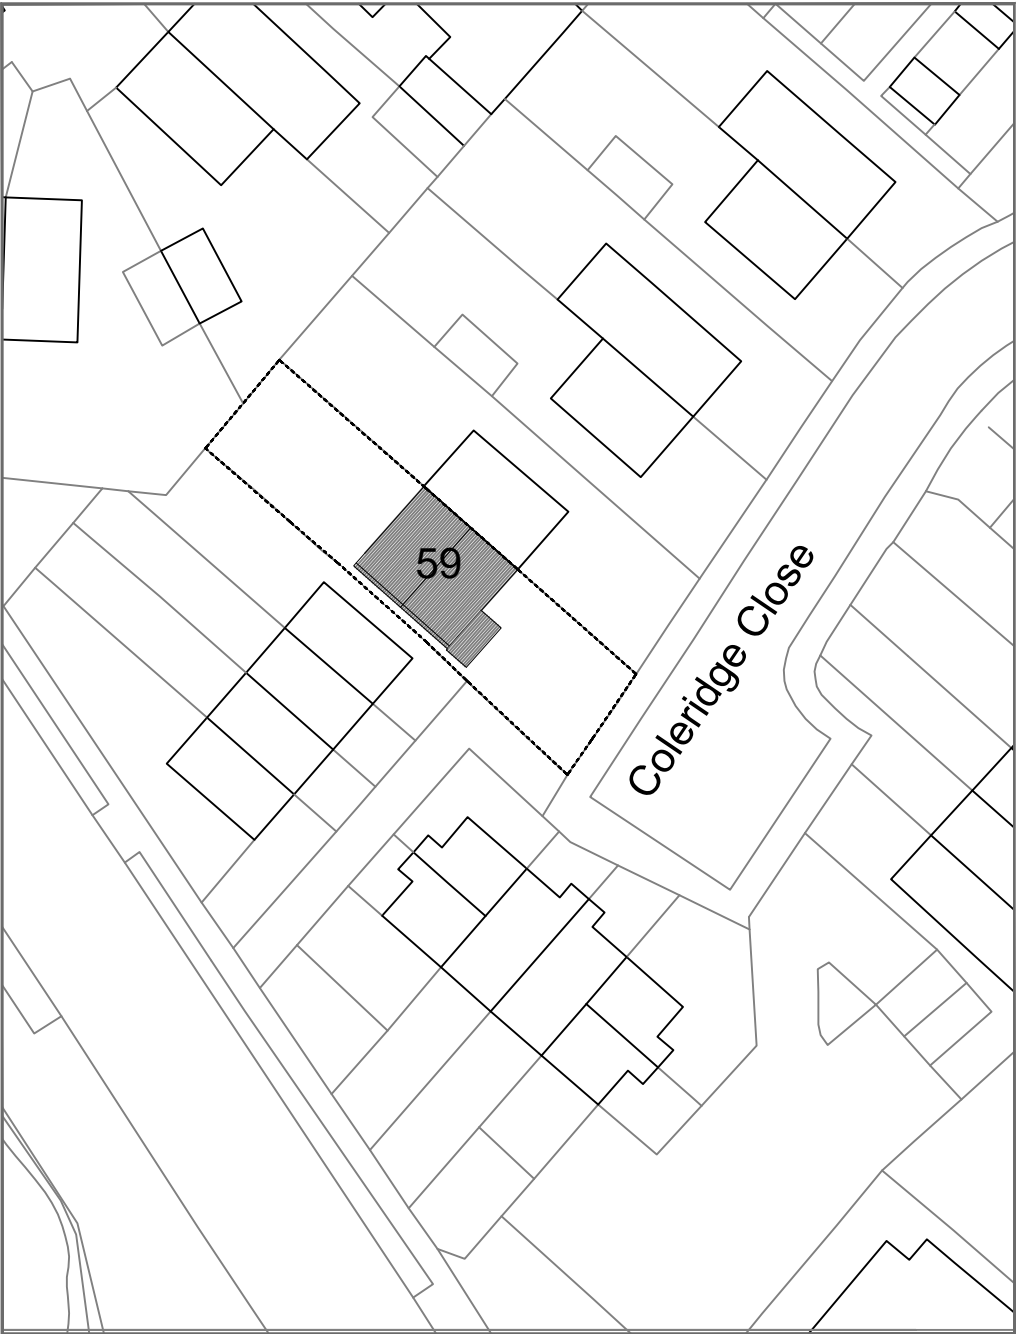

**Charlotte
Fausset
Architect**

MFA ARB RIBA
30 Shillington Rd, Pirton, Hitchin,
Herts, SG5 3QL Tel : 07815570717

client	Charlotte & Matt Halpun
address	59 Coleridge Close Hitchin SG4 0QX

title	Site Plan
-------	--------------

dwg no & revision	COLE-10-002	date	rev0:16.06.26
scale	0 5m 10m 15m 20m Scale 1 : 500 at A4		

