




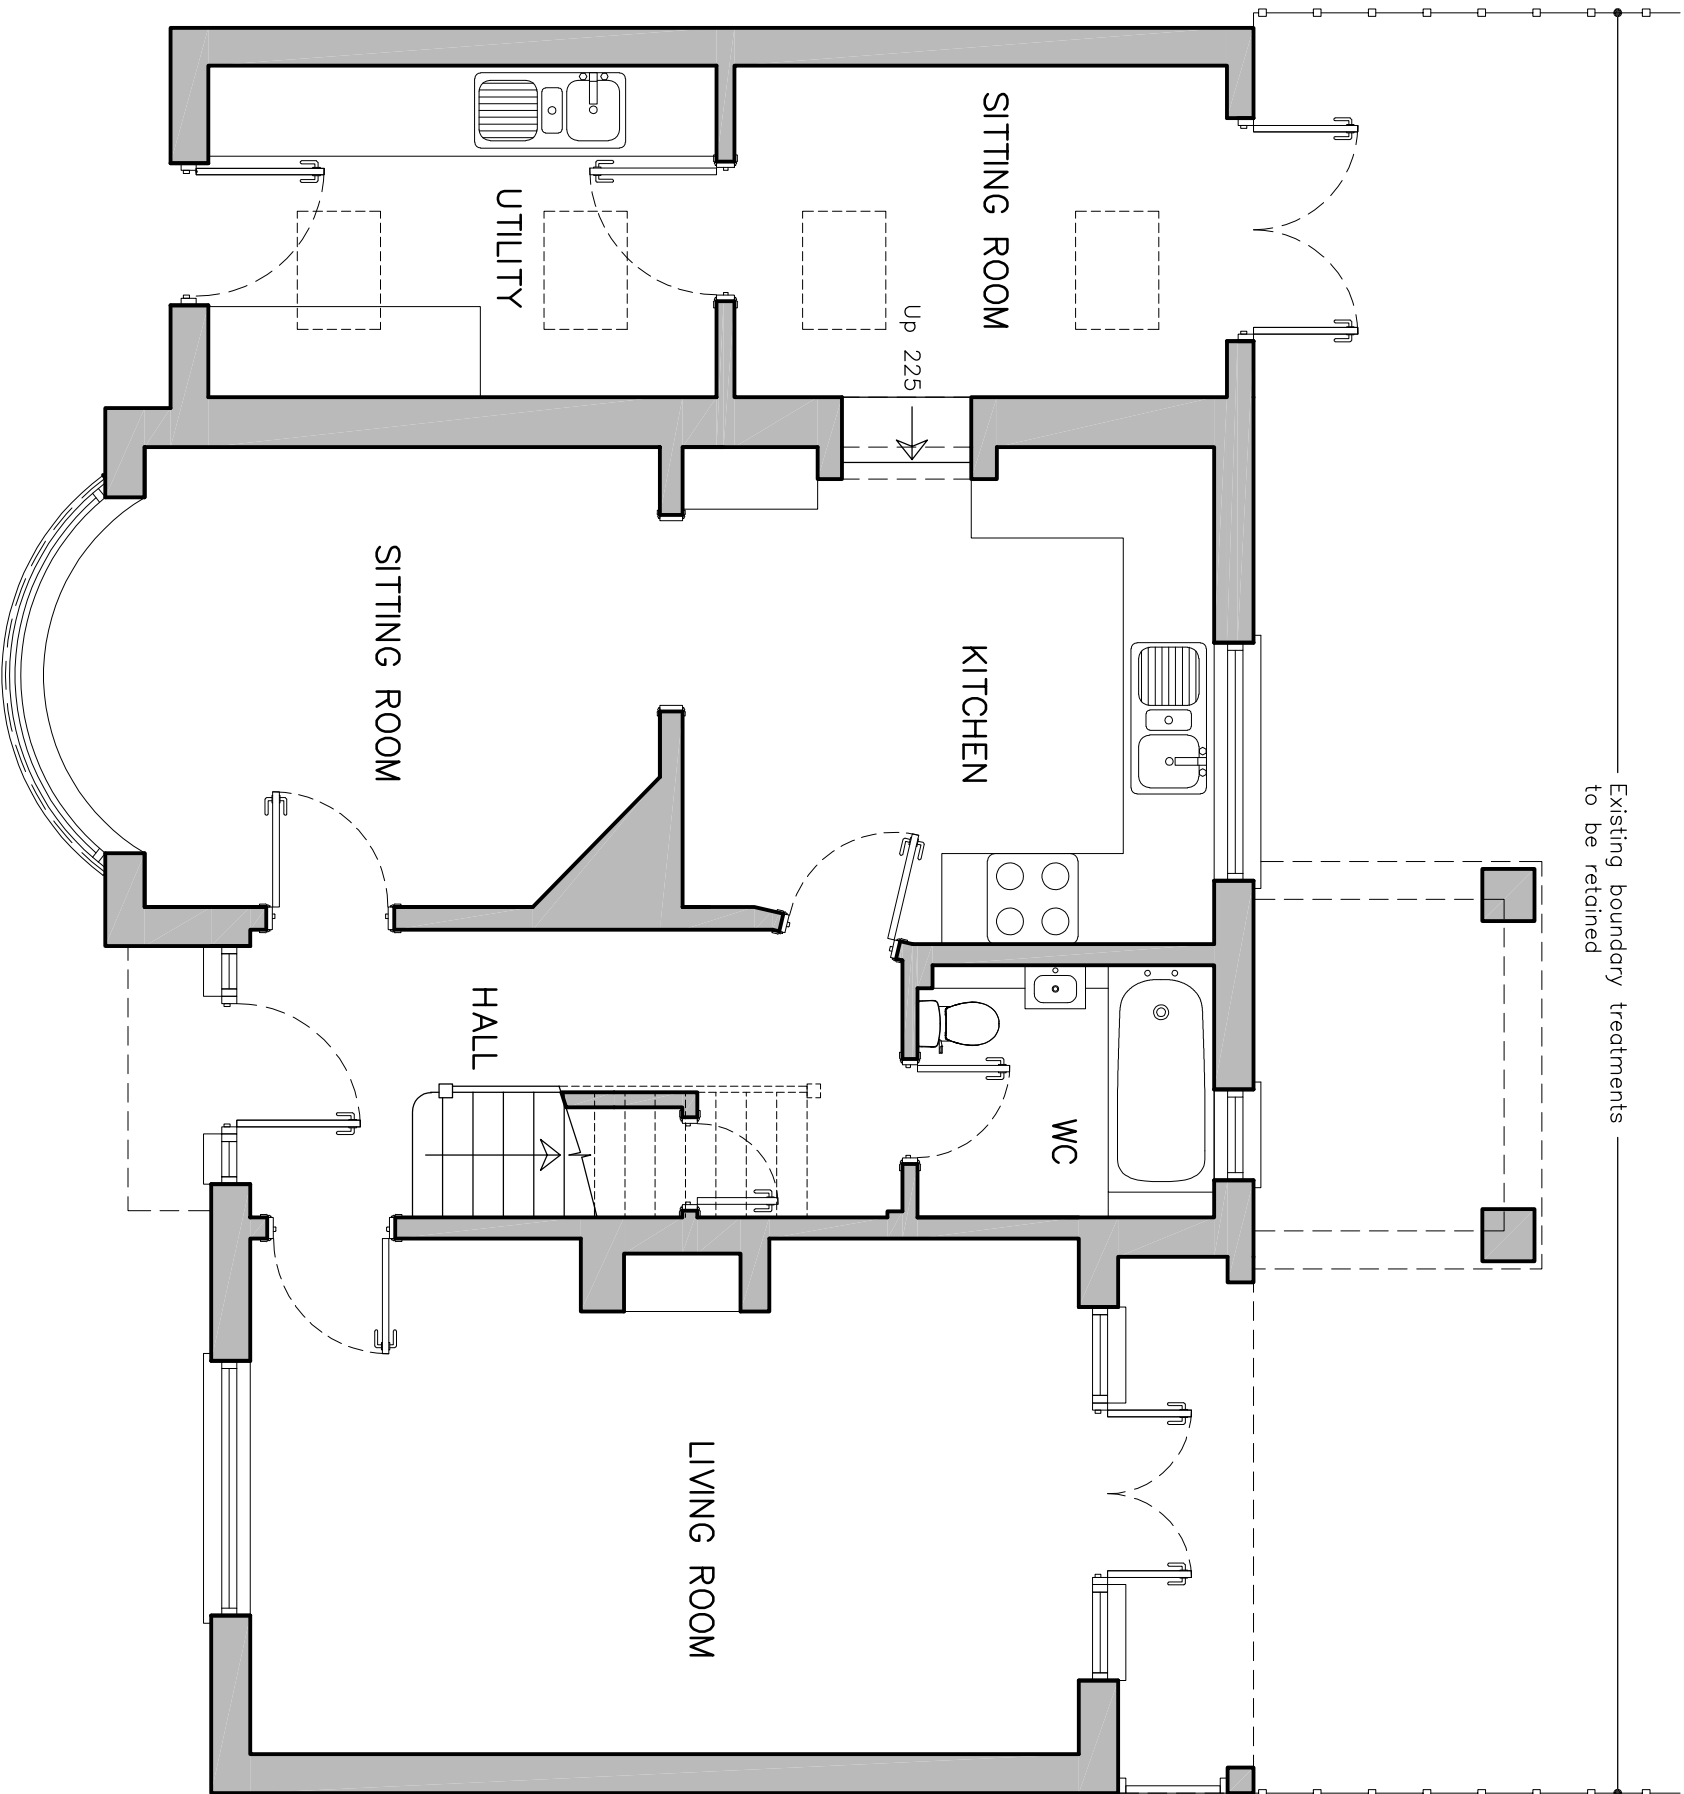





EXISTING GROUND FLOOR PLAN 1:50@A1

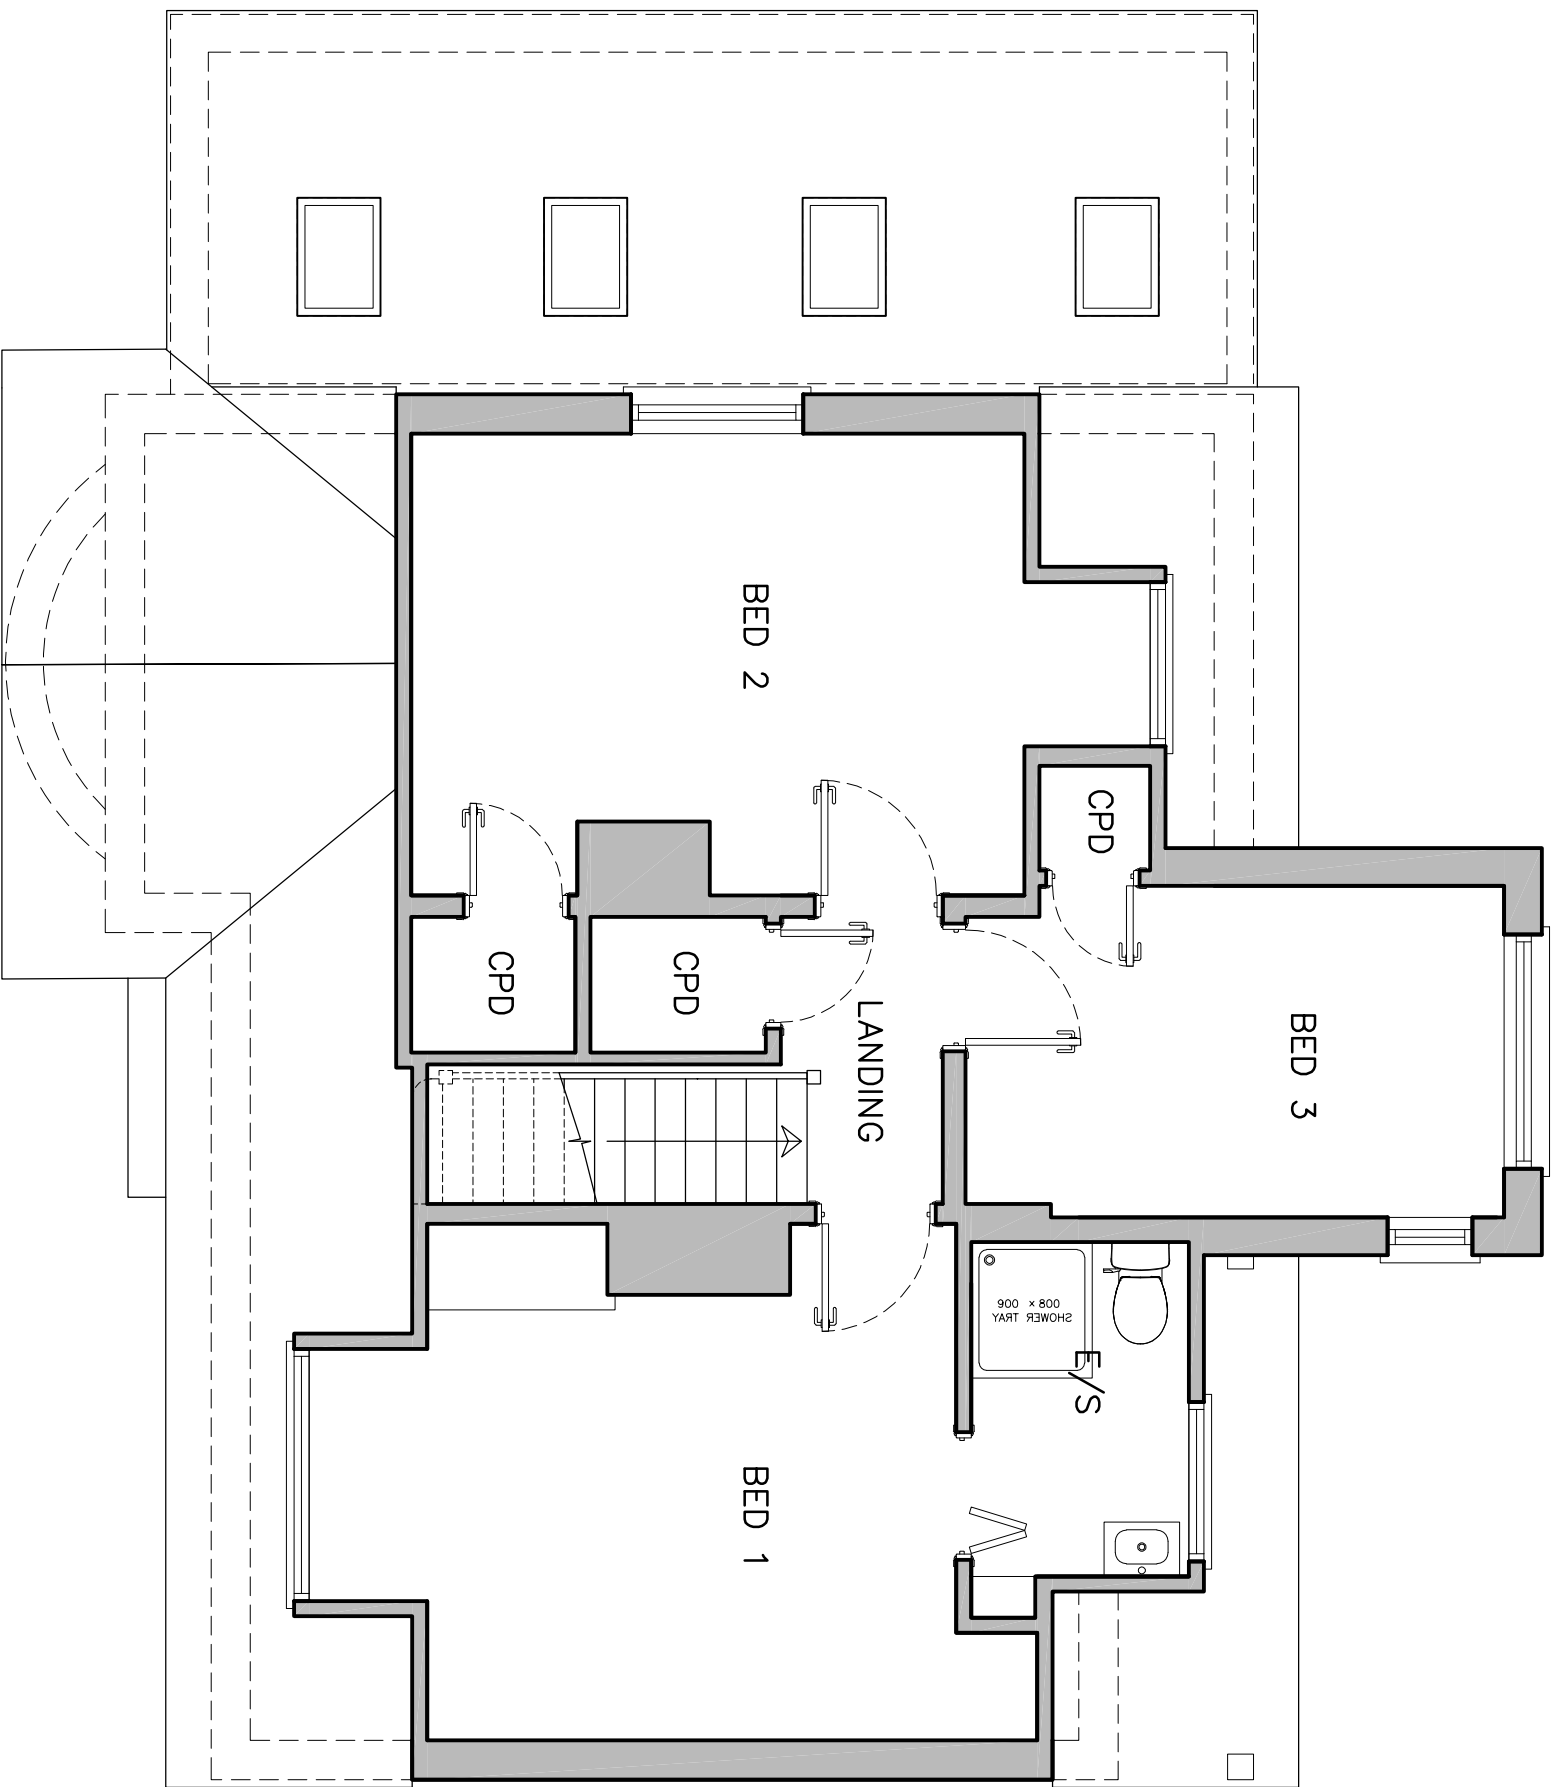

EXISTING FIRST FLOOR PLAN 1:50@A1

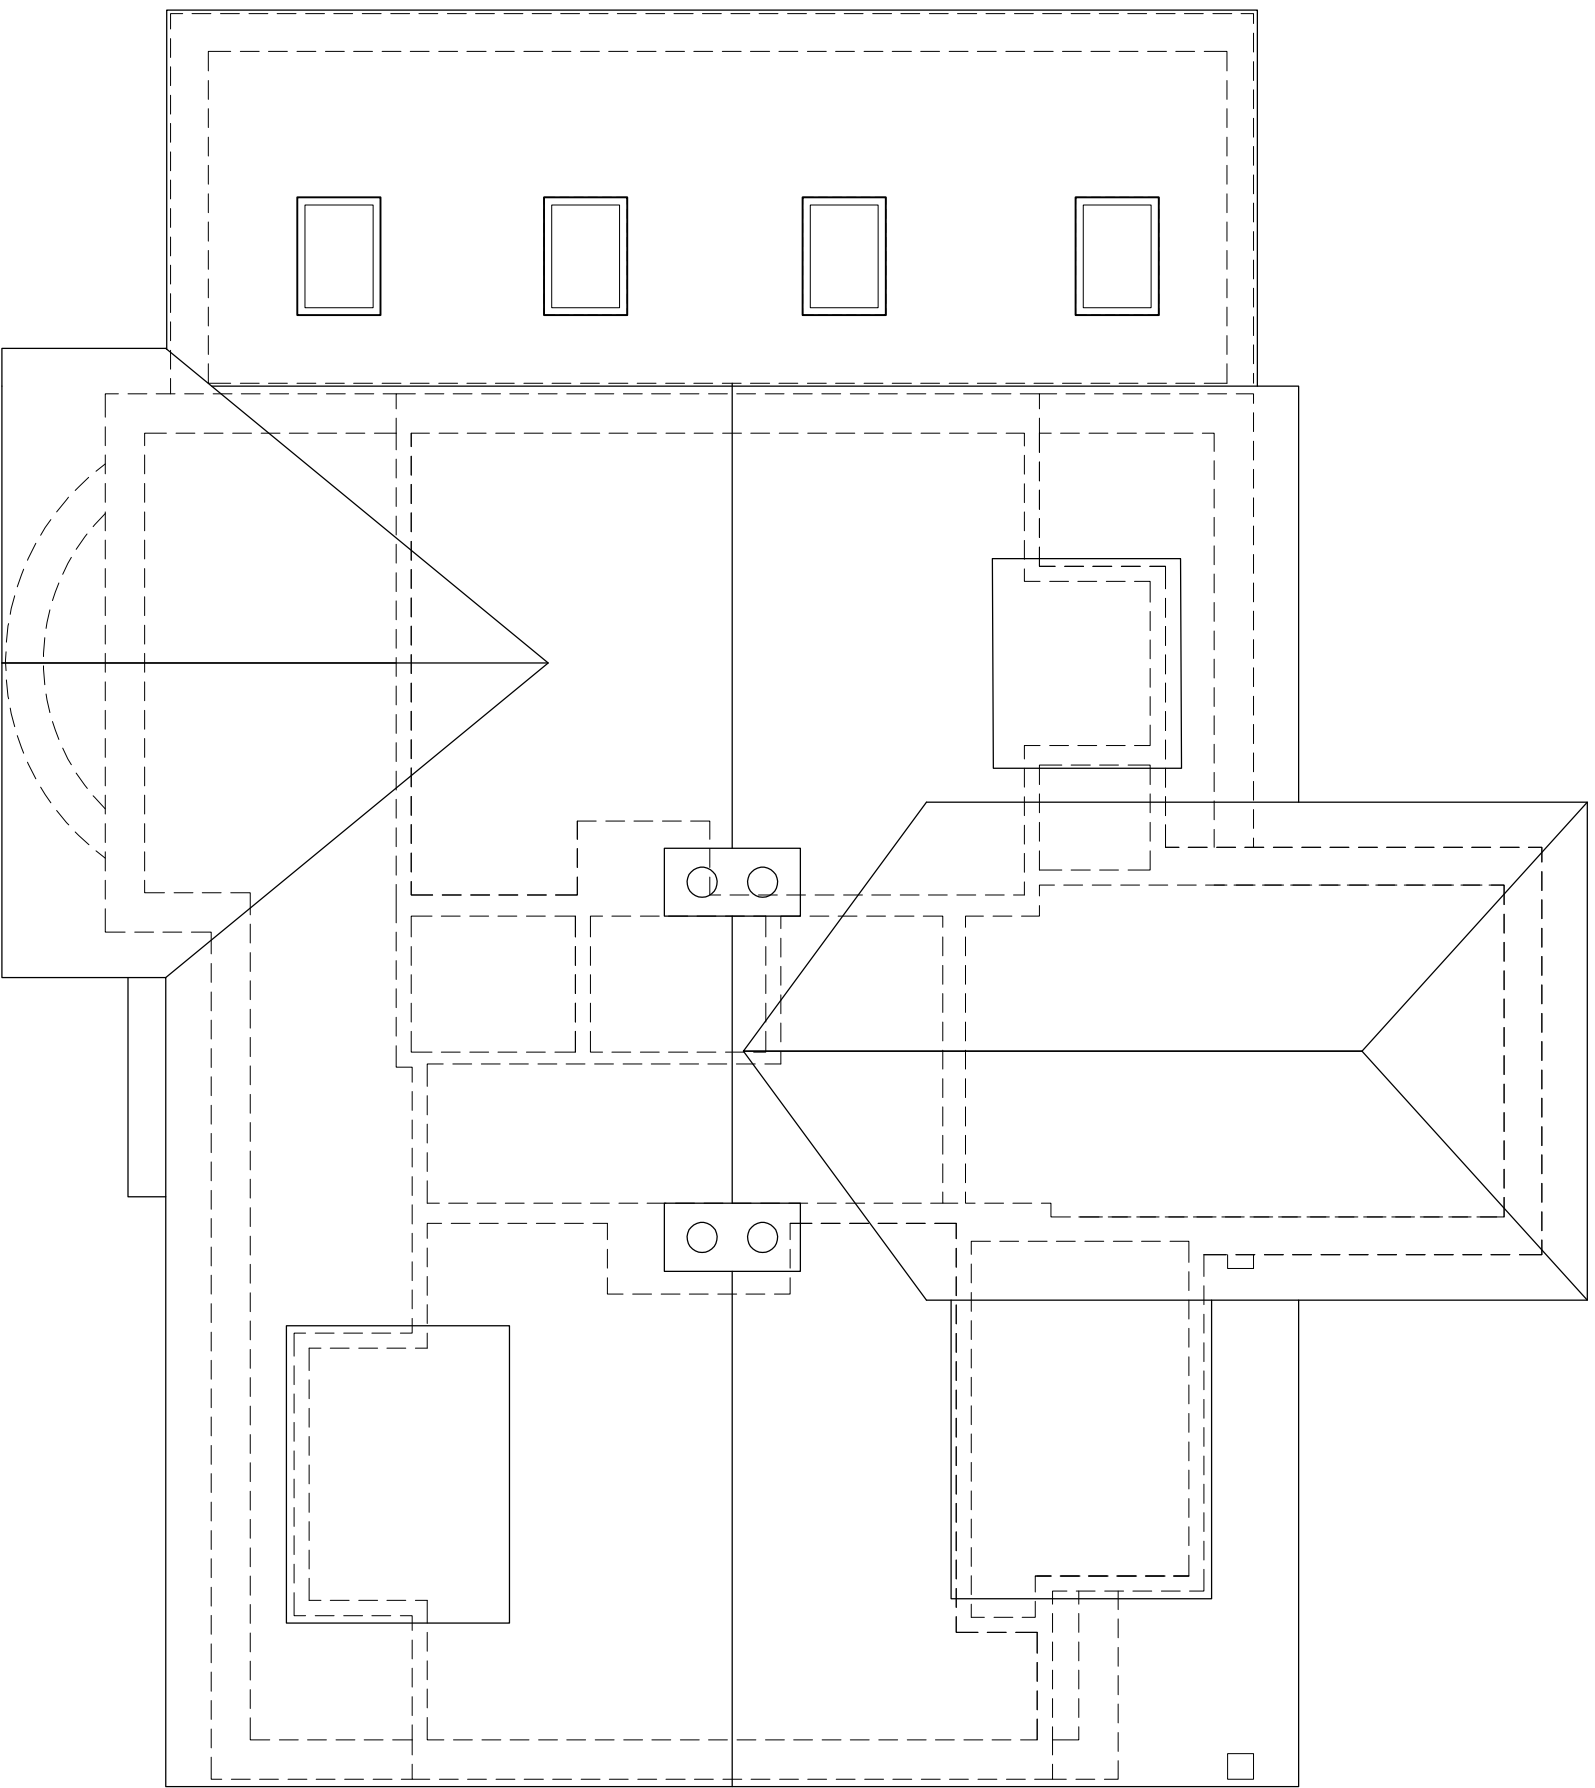

EXISTING ROOF PLAN 1:50@A1

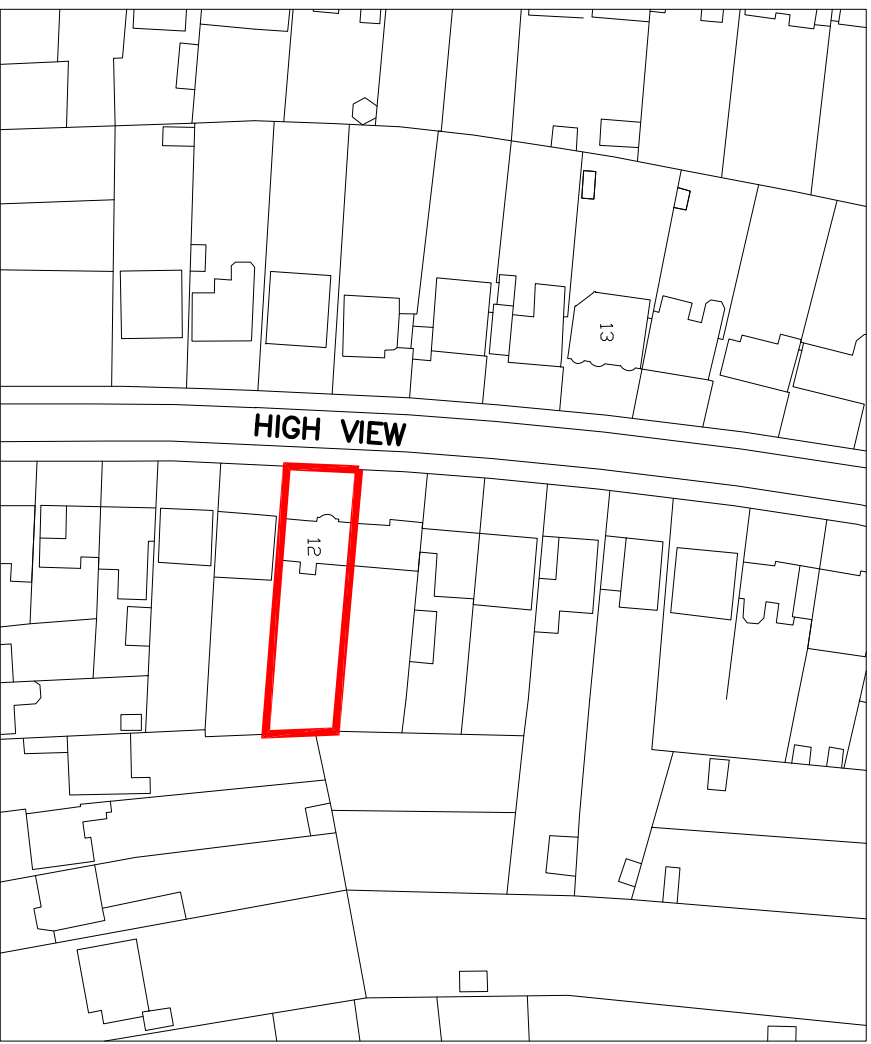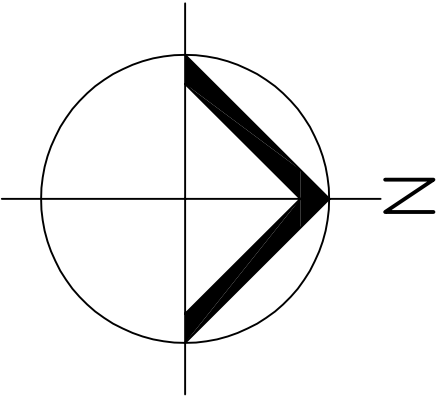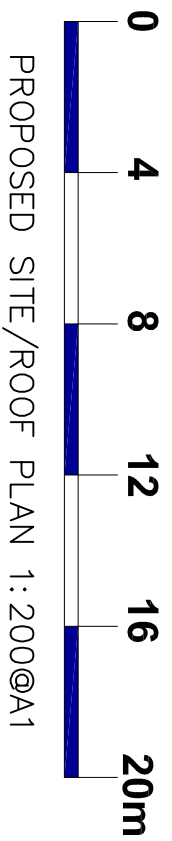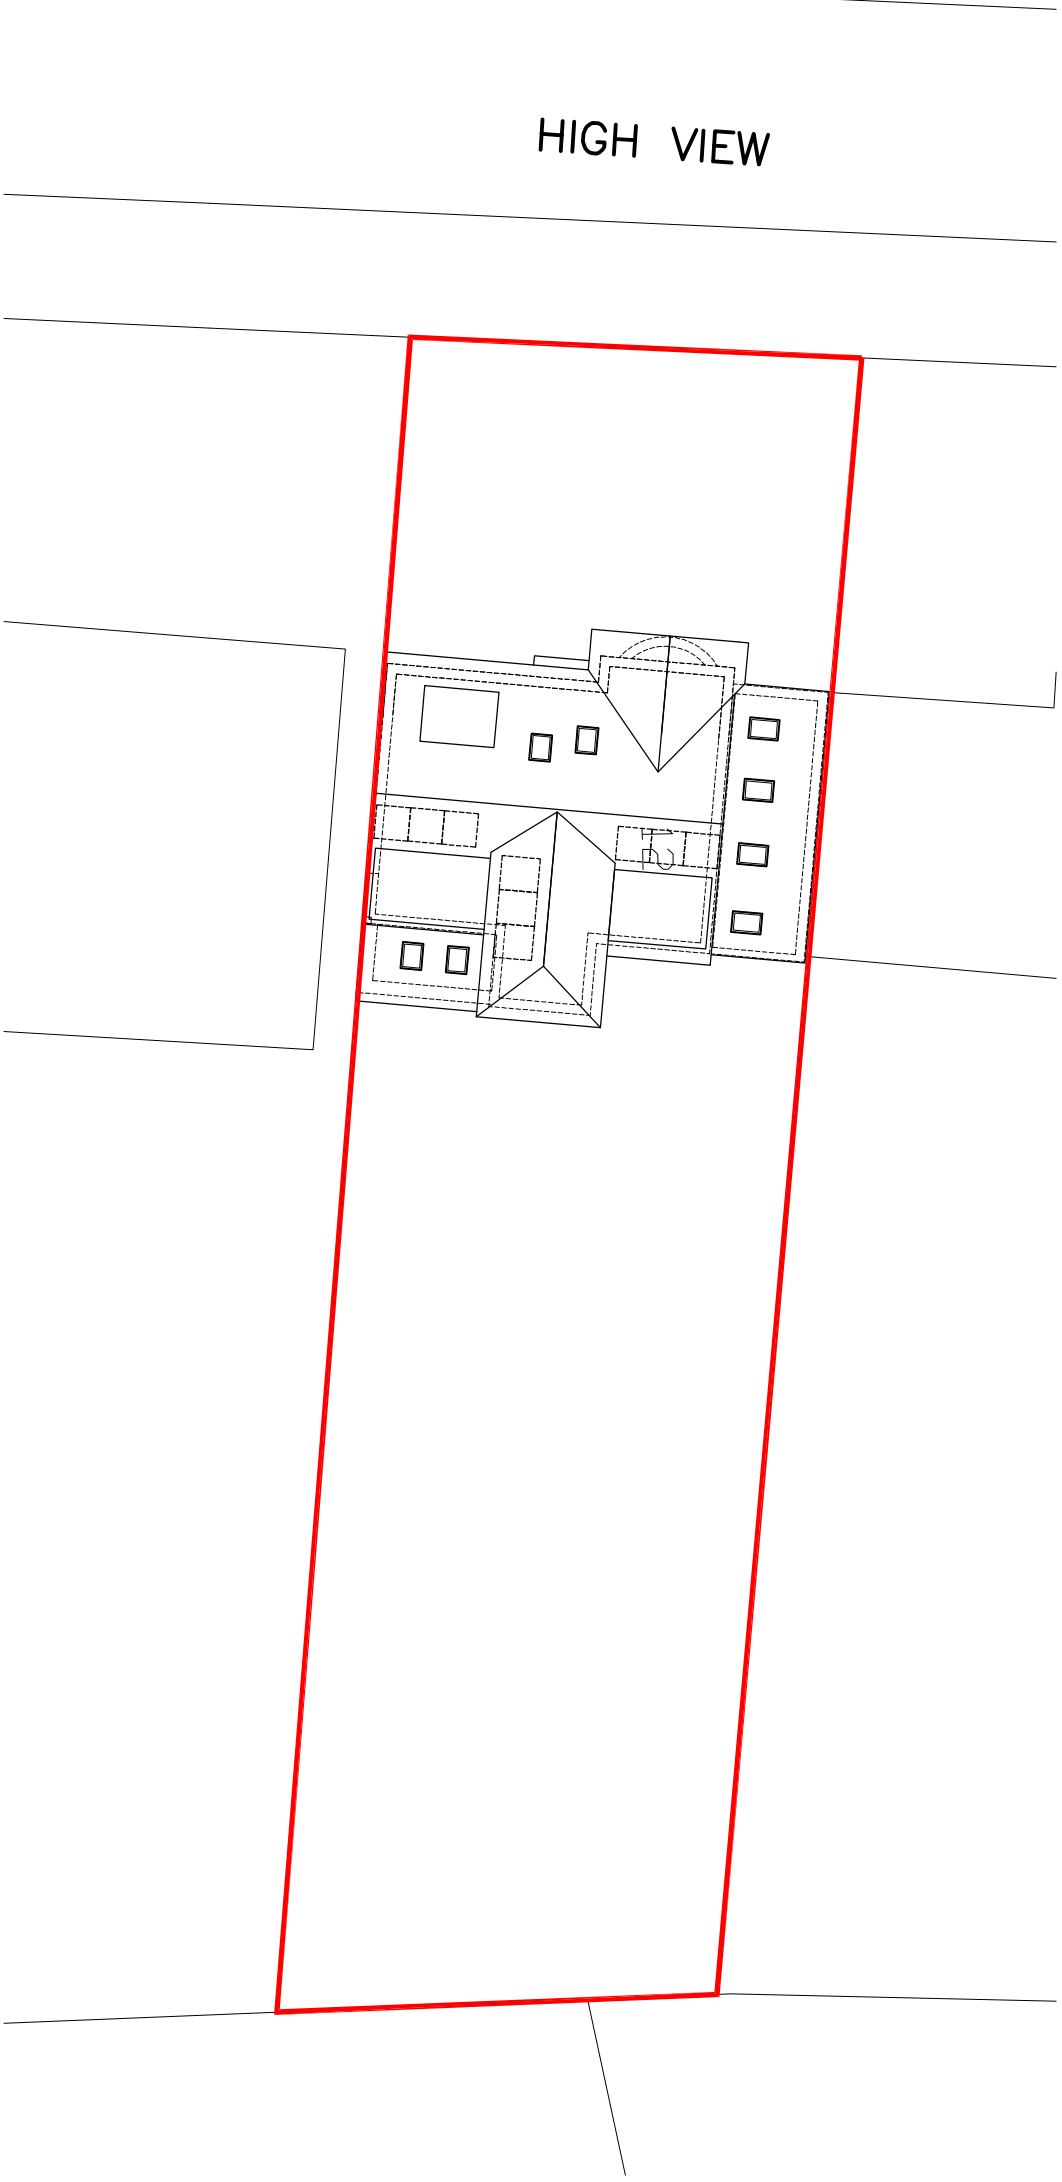

SITE LOCATION PLAN 1:1250@A1



EXISTING & PROPOSED PLANS & ELEVATIONS 1:50@A1

JDB DESIGN Intellectual Services E: jdbdesign@btinternet.com T: +44 (0)767538327	Project	12 High View, Hitchin
	Title	Existing Plans, Site Location Plan & Proposed Site/Roof Plan
	Scale	As shown @A1
	Date	May 26
Drawing No.	305/26/100	
Drawn	JB	XXX
Checked		
Revision		