



Note: All dimensions are in mm
unless stated otherwise

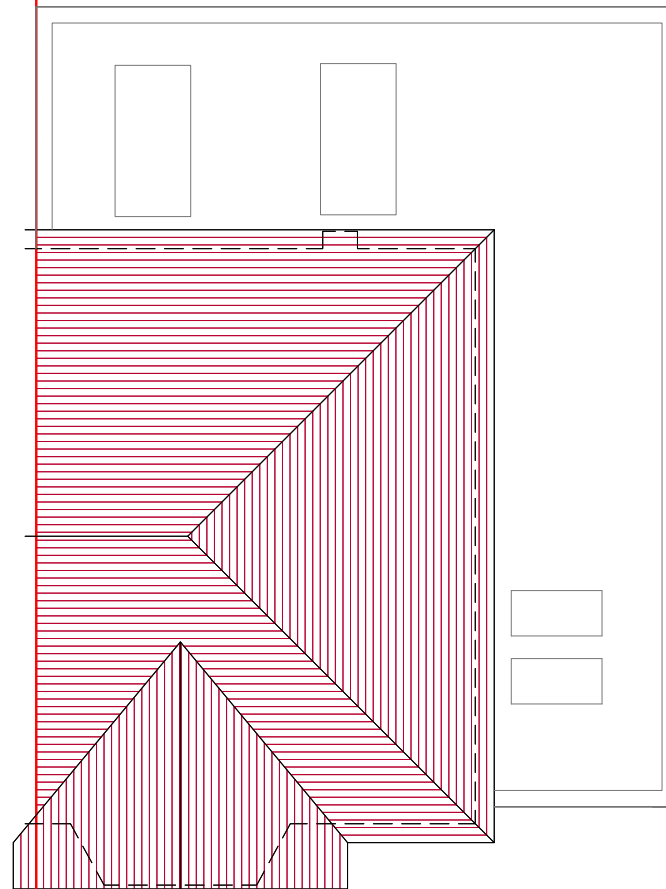

⊕ ROOF PLAN
AS PROPOSED

 

Prepared by:
A+L Architecture Studio, Hitchin
www.alarchitecture.uk

Address:
96, Strathmore Avenue,
Hitchin SG5 1ST

Drawing name:
Roof Plan: As Proposed

Scale: 1:100 @ A4	Date drawn: July 2025
-------------------------	--------------------------

Drawing number:
96SA-FP203
Rev 01