





ELEVATION SOUTH-EAST




ELEVATION NORTH-WEST

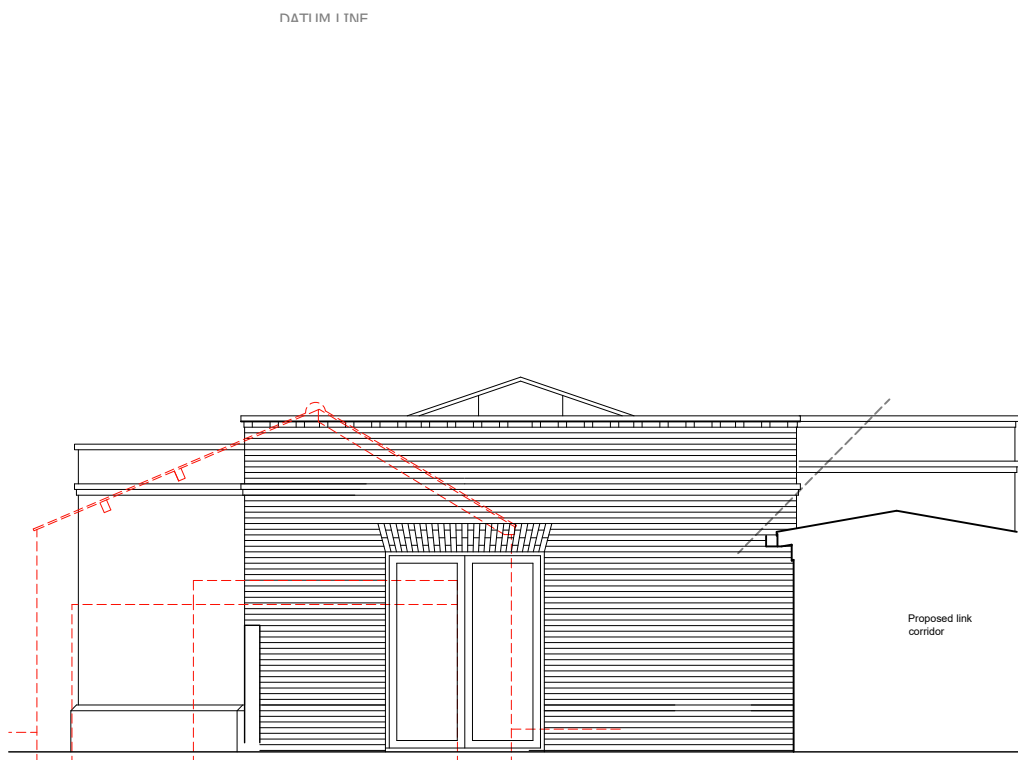


COURTYARD ELEVATION NORTH-EAST

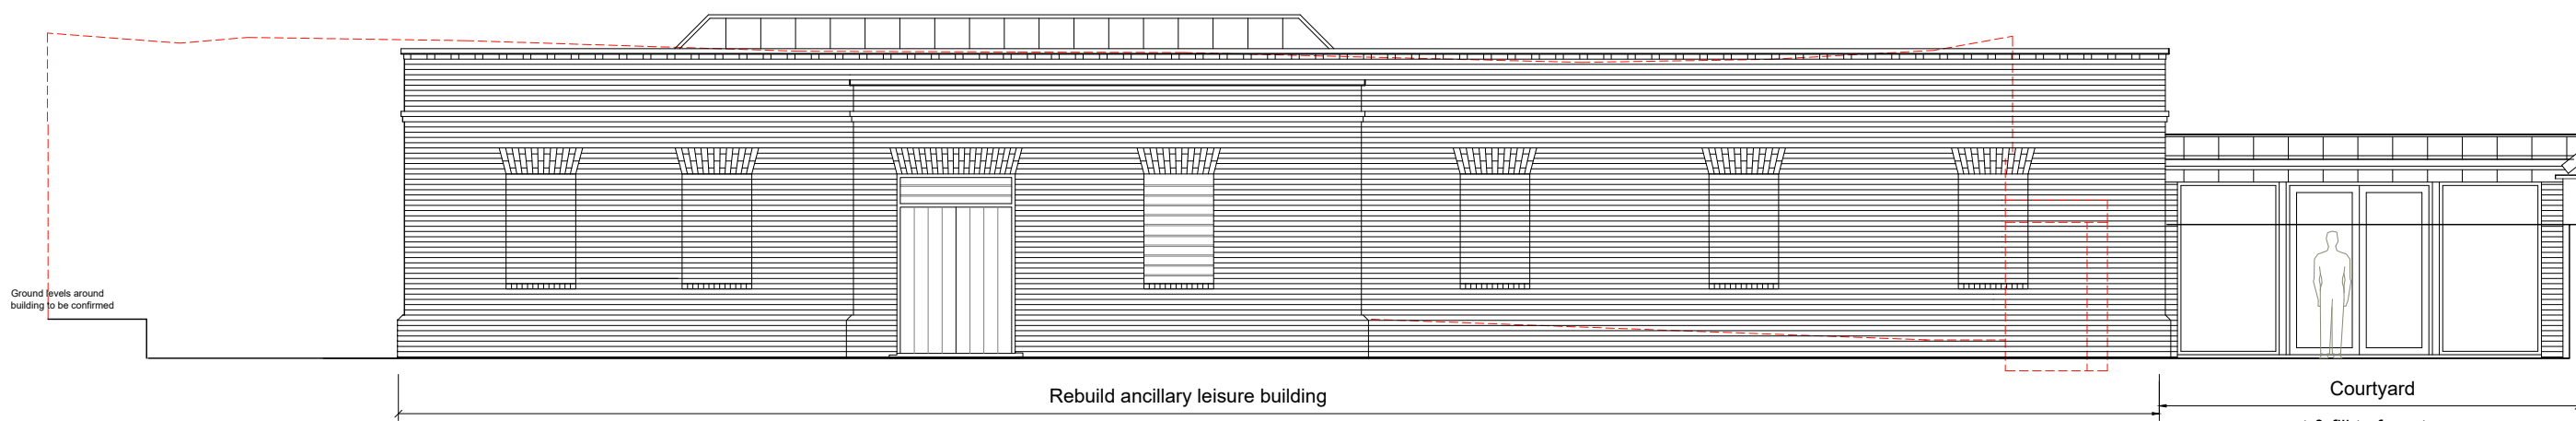

ELEVATION SOUTHWEST

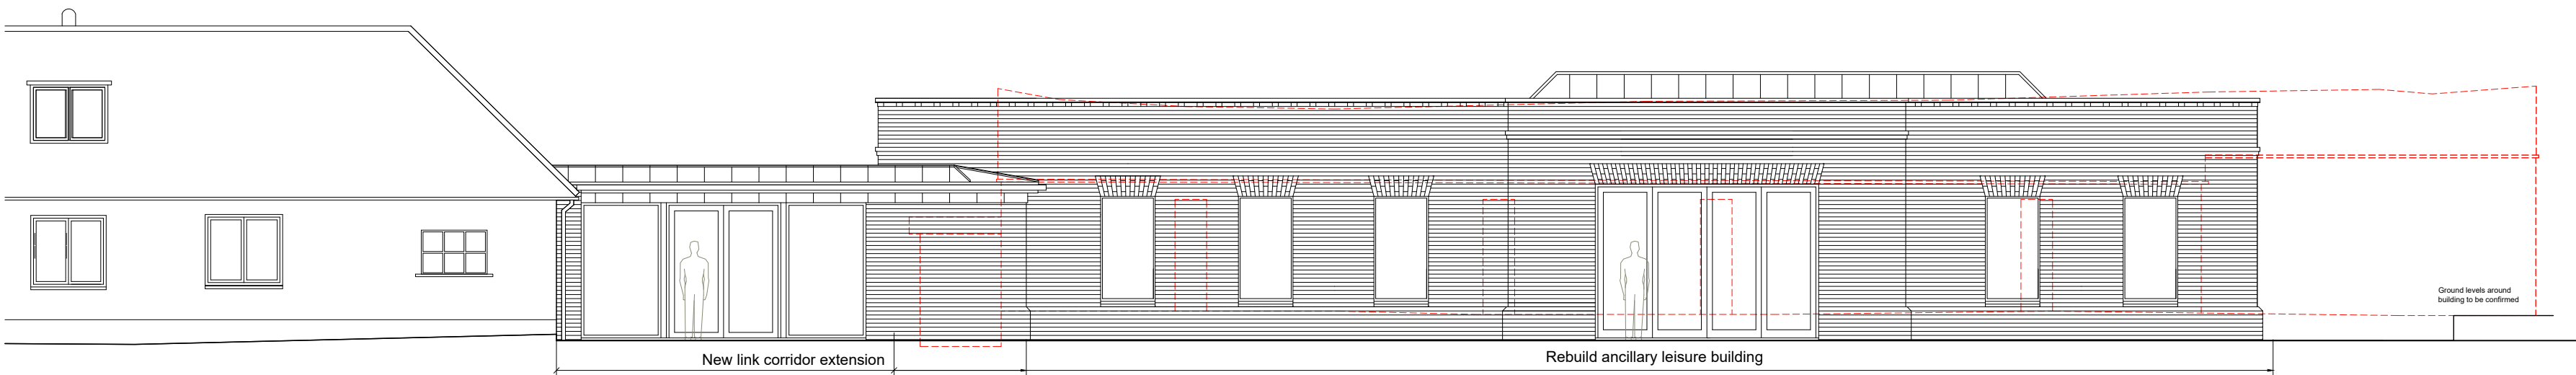

ELEVATION NORTH-EAST

 

SCALE 1:100



NORTH-WEST ELEV/SECTION

Existing MC20th timber
doors & frames to be
removed and reused on
proposed garage block to
approval of CO. Existing
openings to be fitted with
new top-glazed external
timber doors

2309 / PD / 204		REV	L	CHECKED	
SCALE	1 : 100 @ A1	DATE	SEPT 2023	DRAWN	OZ/mm
KAY PILSBURY THOMAS ARCHITECTS					
TEL 01703 589228			FAX 01703 589985		
WWW.KPT.CO.UK			1ST FLOOR, 14-16		
HONEYLANDS, RADWINTER, SAFFRON WALDEN, ESSEX, CB16 2TJ					
PROPOSED ELEVATIONS					
for JULIANS PARK					
RUSHDEN					
BUNTINGFORD					
SG9 0TD					
© The copyright of this drawing belongs to Kay Pilsbury Thomas					
REV	BRIEF DETAILS				DATE
A	Design development				25.02.23
B	Design development				27.11.23
C	Design development				11.12.23
D	Design development				16.02.24
E	Notes added re proposed restoration works to front elevation				15.02.24
F	Link with increased. Note added re render repair				16.02.24
G	Pool building area added				21.02.24
H	Design development				16.02.24
J	Minor amendments to link and render notes				10.09.24
K	Doors to link elevation at service wing updated				02.01.25
L	Existing north elevation doors removed. New doors added.				04.02.25