
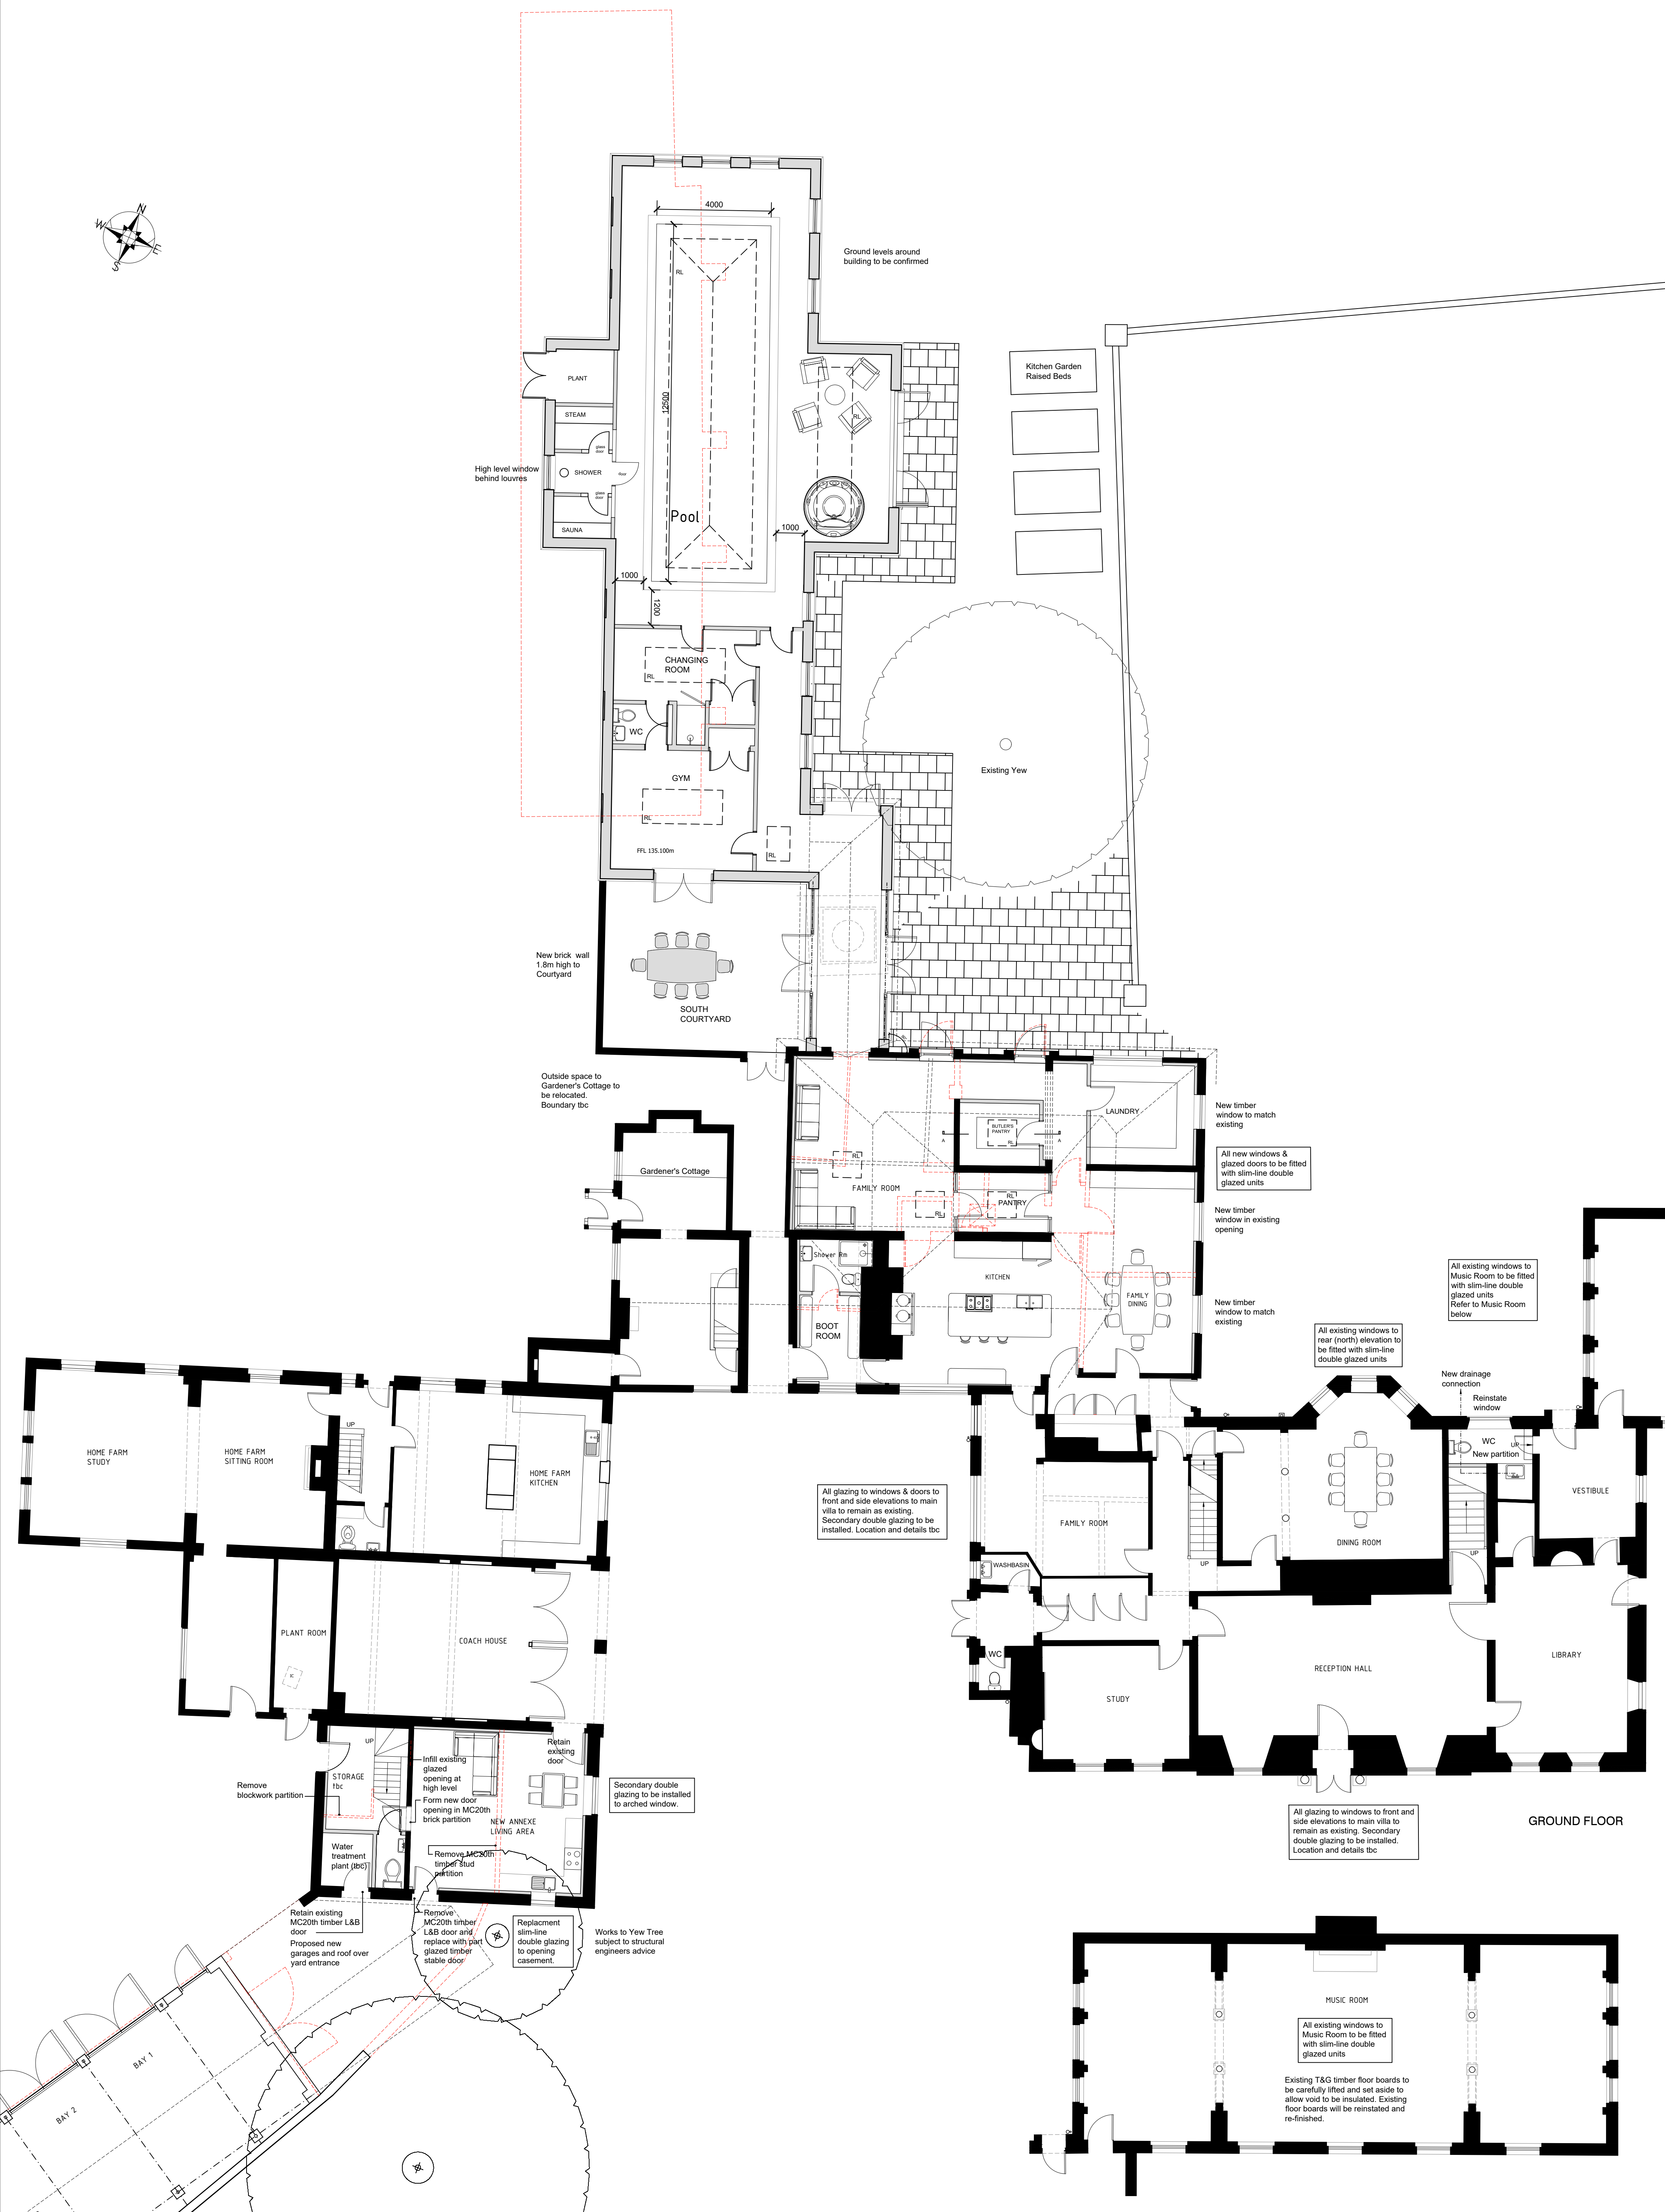


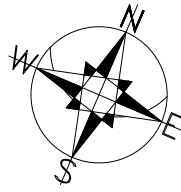

REV	BRIEF DETAILS	DATE
A	Design development	20.10.23
B	Design development	21.11.23
C	Design development	11.12.23
D	Design development	11.12.23
E	Design development	11.12.23
F	Design development	11.12.23
G	Design development	11.12.23
H	Design development	11.12.23
I	Design development	11.12.23
J	Design development	11.12.23
K	Design development	11.12.23

REV	BRIEF DETAILS	DATE
A	Design development	20.10.23
B	Design development	21.11.23
C	Design development	11.12.23
D	Design development	11.12.23
E	Design development	11.12.23
F	Design development	11.12.23
G	Design development	11.12.23
H	Design development	11.12.23
I	Design development	11.12.23
J	Design development	11.12.23
K	Design development	11.12.23

PROPOSED GROUND FLOOR PLAN
for JULIAN'S PARK RUSHDEN BUNTINGFORD SG9 0TD

NO. 2309 / PD / 201	REV. N	DRAWN. OZ/mm
SCALE 1:100 @ A1	DATE SEPT 2023	
KAY PILSBURY THOMAS ARCHITECTS		
TEL 01753 559228 FAX 01753 559345		
WWW.KPT.CO.UK HONEYLANDS RADWINTER SAPPOR WALDEN ESSEX CB10 2TL		