


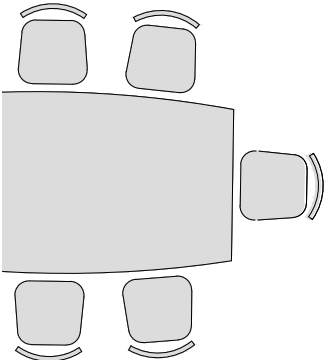

SOUTH
COURTYARD



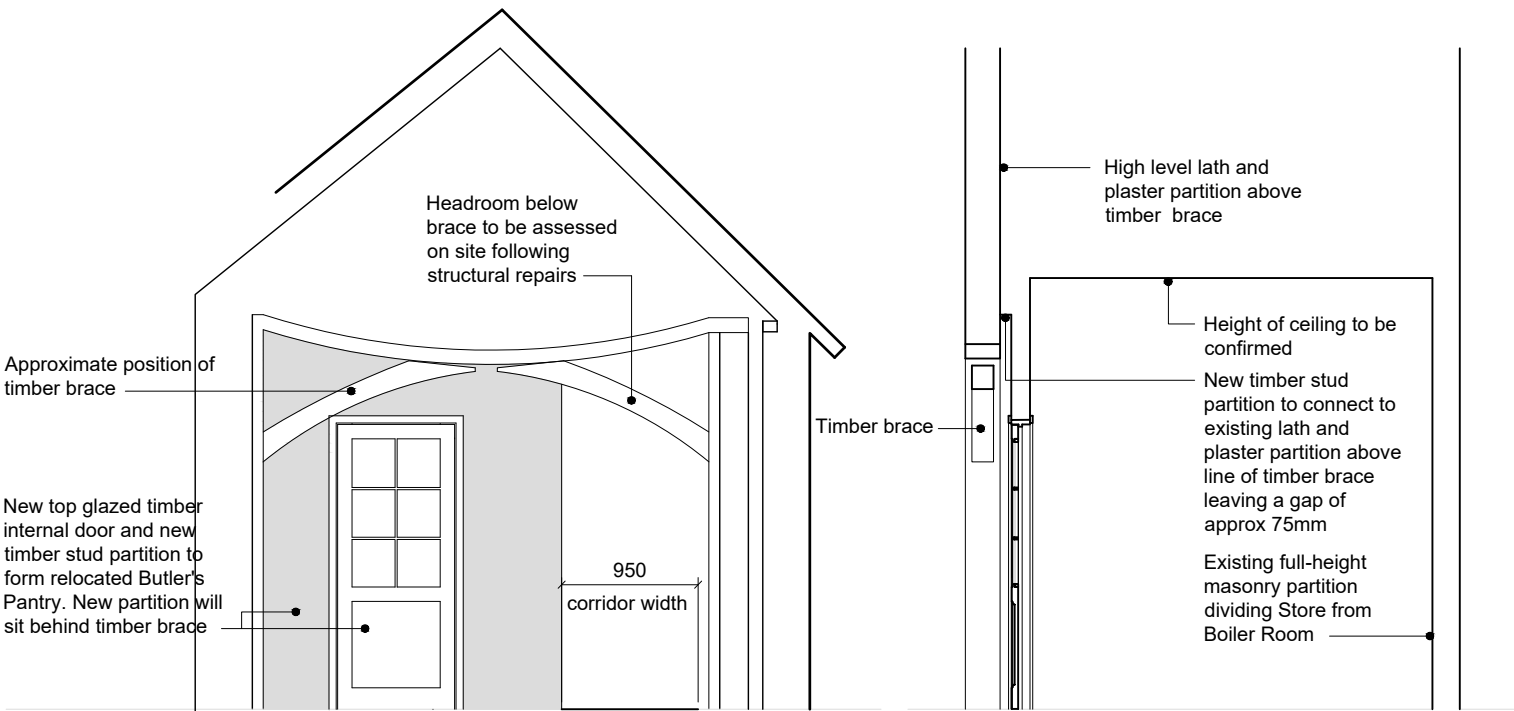


Photo of existing timber brace in store

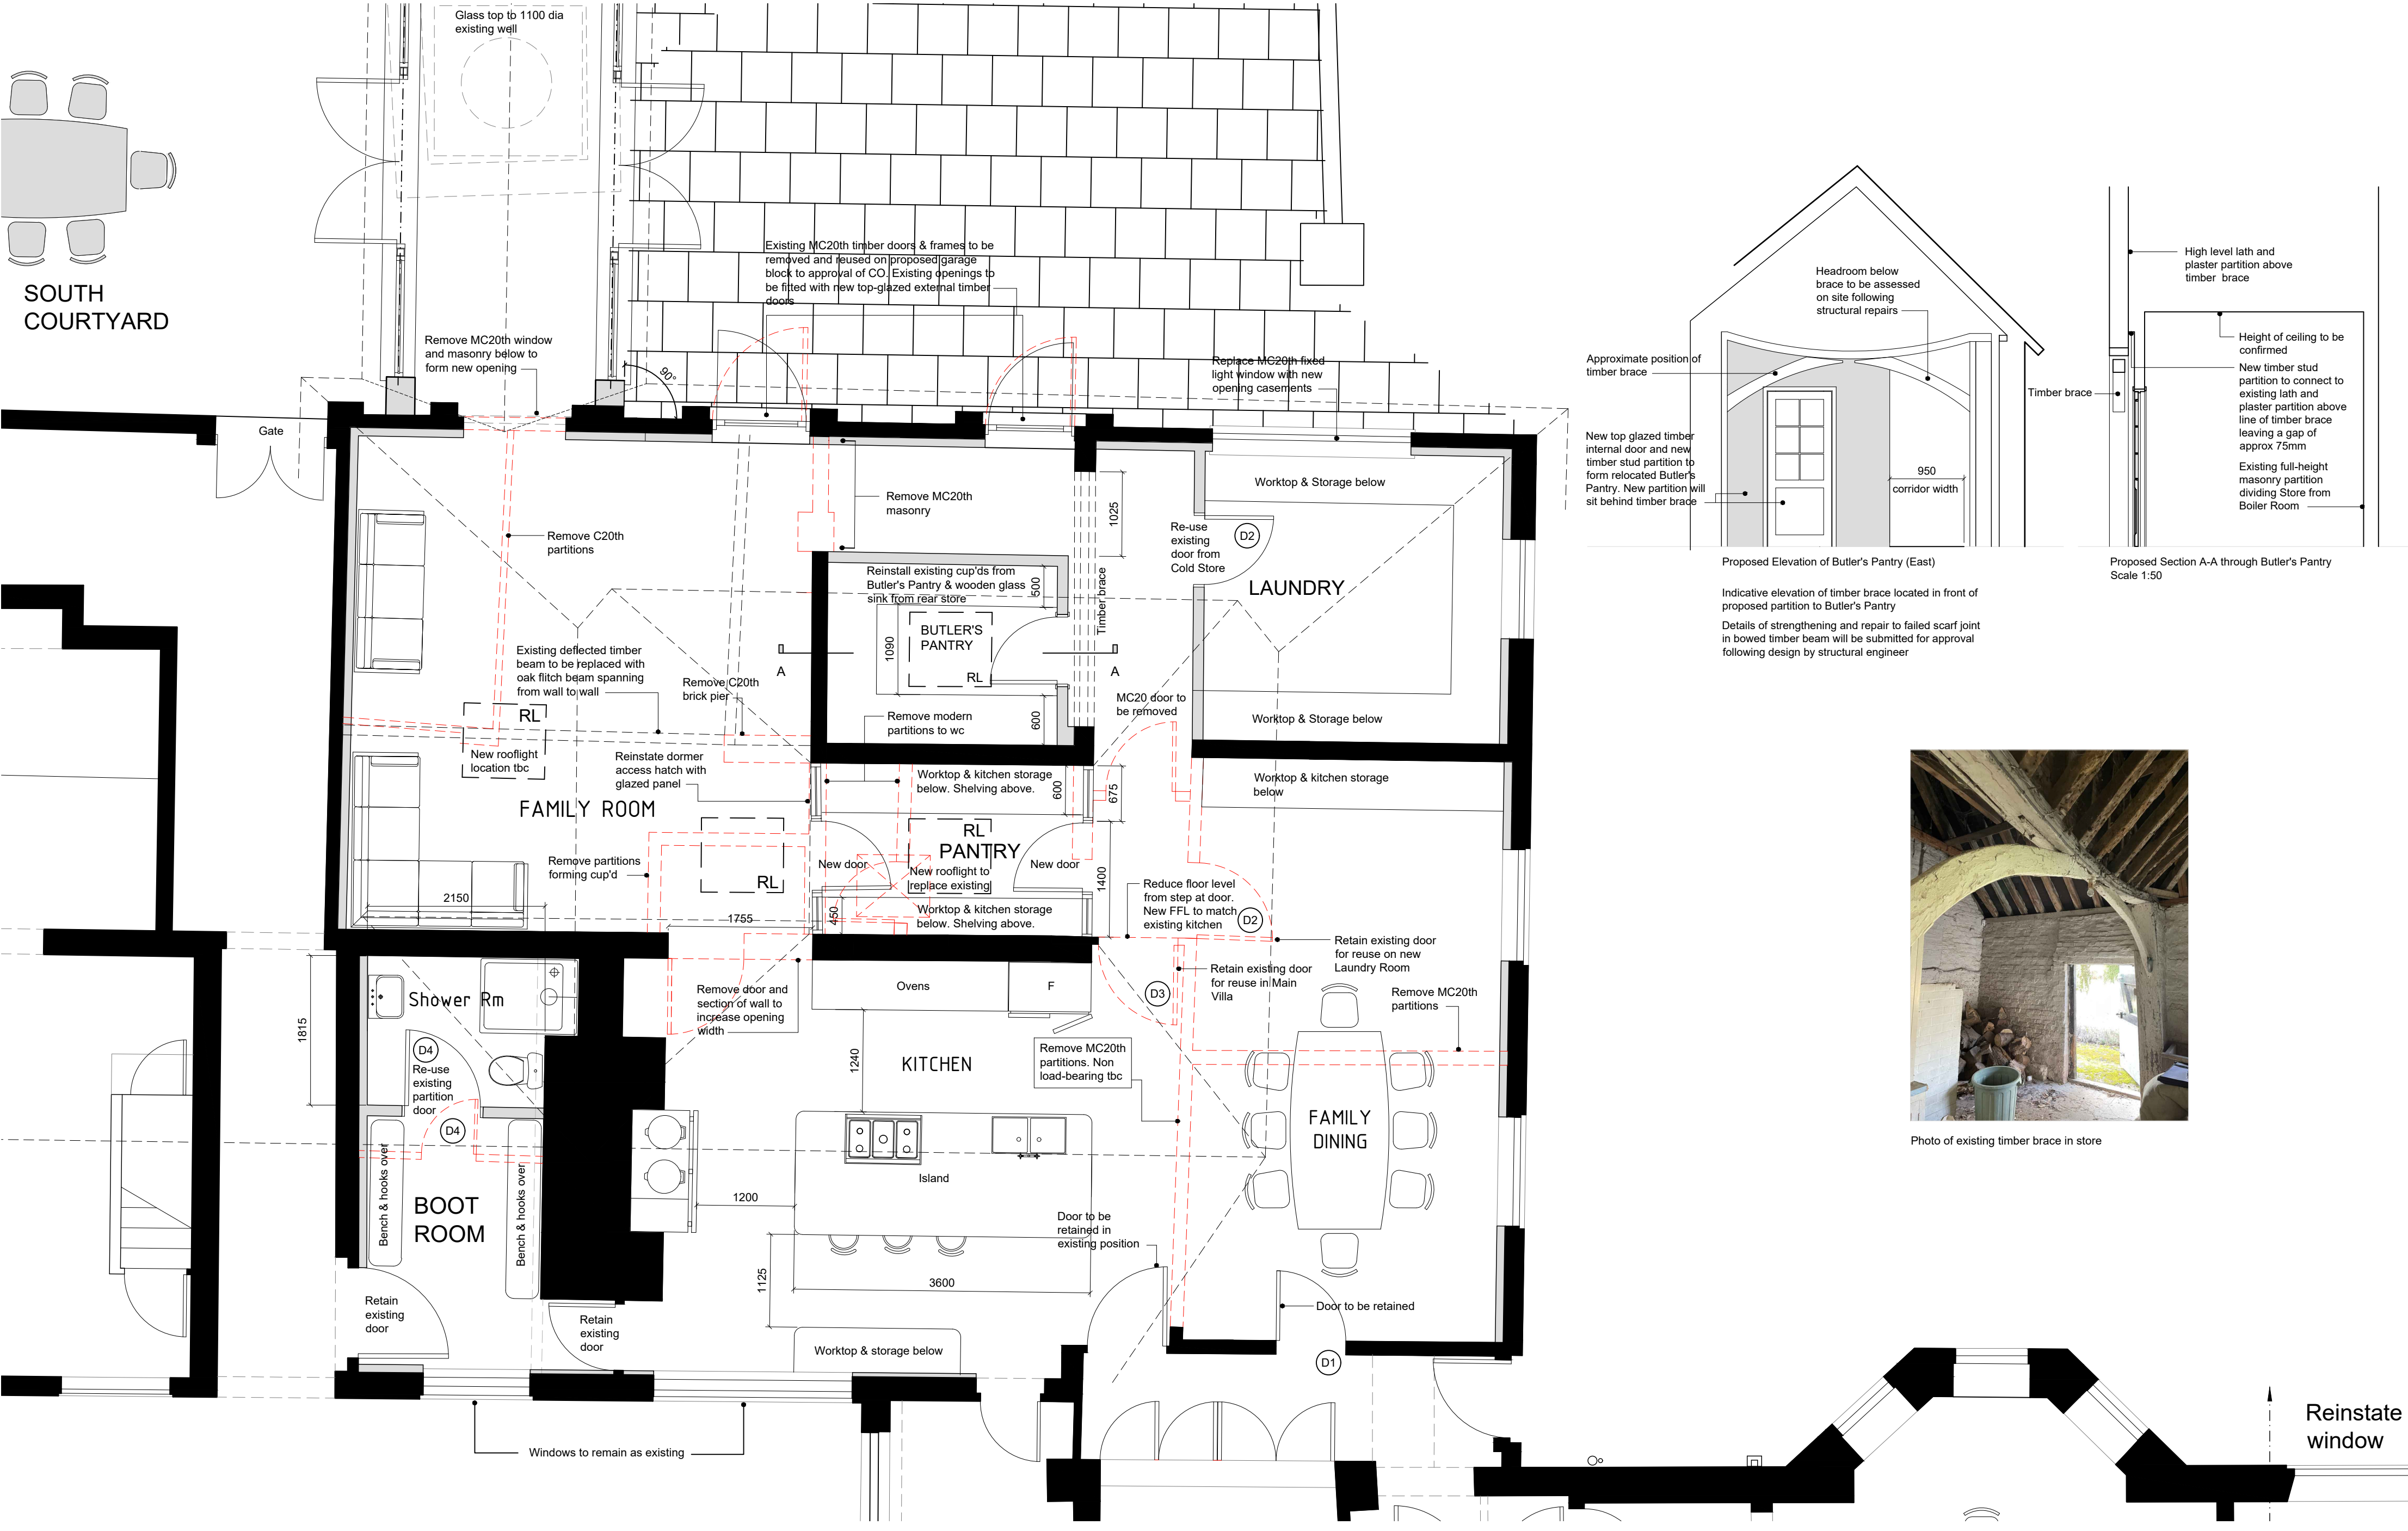 

SCALE 1:50

REV	BRIEF DETAILS	DATE	PROPOSED PLAN (KITCHEN AREA)		NO.	2309 / PD / 203	REV	CHECKED		
A	Design development: Dwg scale amended	20.10.23	for JULIANS PARK RUSHDEN BUNTINGFORD SG9 0TD		SCALE	1 : 50 @ A2	DATE	SEPT 2023	DRAWN	OZ/mm
B	Design development	21.11.23								
C	Design development	11.12.23								
D	Design development	11.01.24								
E	Client amends email 16.01	19.01.24								
F	Design Development	06.02.24								
G	Lobby door added	15.02.24								
H	Link width increased. SE note added	28.02.24								
I	Design Development	05.04.24								
J	Brace detail added	02.09.24								
K	Timber brace information updated and section added	09.01.25								
L	Existing north elevation doors removed. New doors added. D1 noted.									