



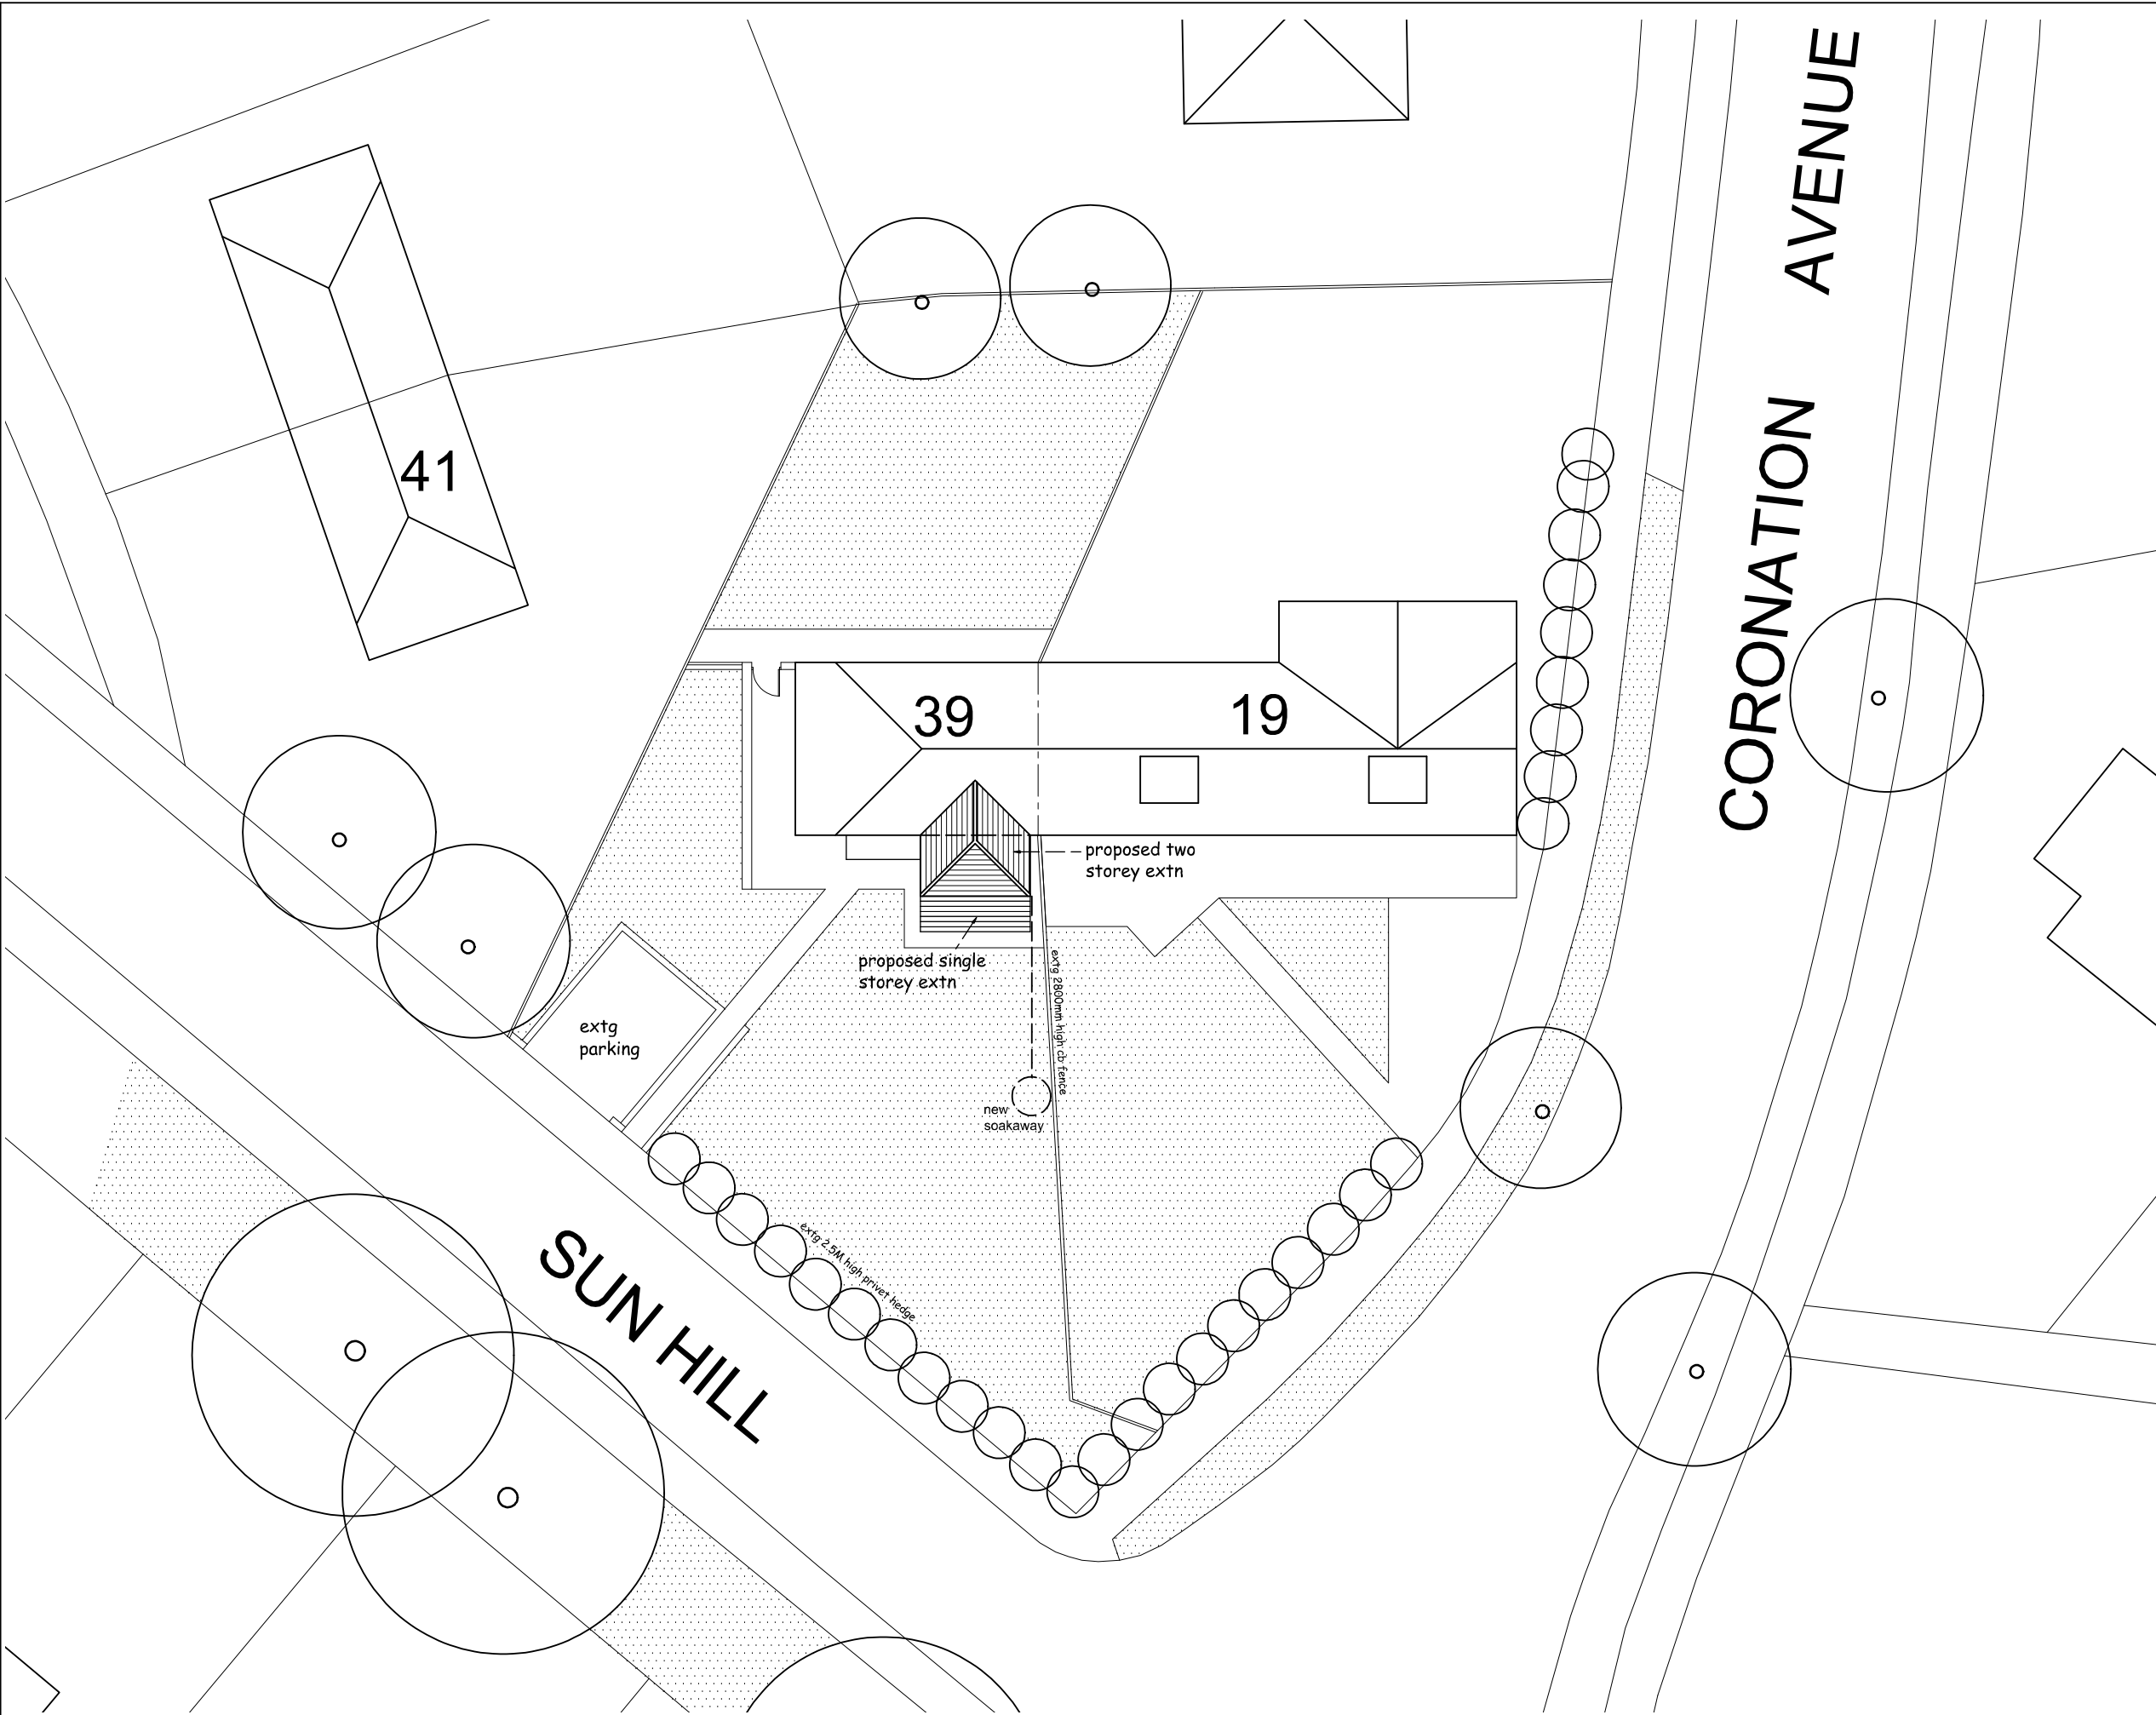

SITE PLAN 1:200

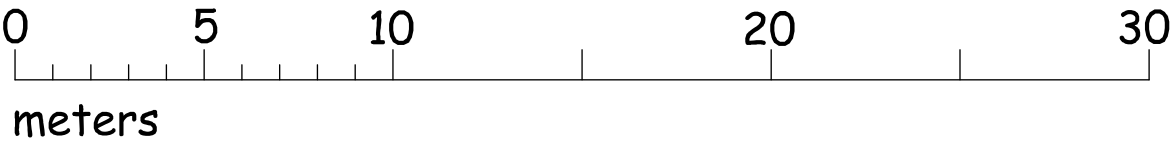

A	Aug 24	first floor out + 100mm, ground floor out + 500mm	C R
No.	Date	Revision	Initial

Project

PROPOSED PART TWO
STOREY & PART SINGLE
STOREY EXTENSION TO
FRONT OF No 39 SUN HILL,
ROYSTON, HERTS SG8 9AX

Client

GABRIELA & ANDREW GEORGE

Drawing

PROPOSED SITE PLAN

Scale 1:200 @ A3 Drawn C,R

Checked Date May 24

Drawing No.

GEO/24/03 rev A

This drawing and design is copyright and must not
be reproduced in part or in whole without prior
written consent. Contractors must verify all
dimensions on site before commencing work