



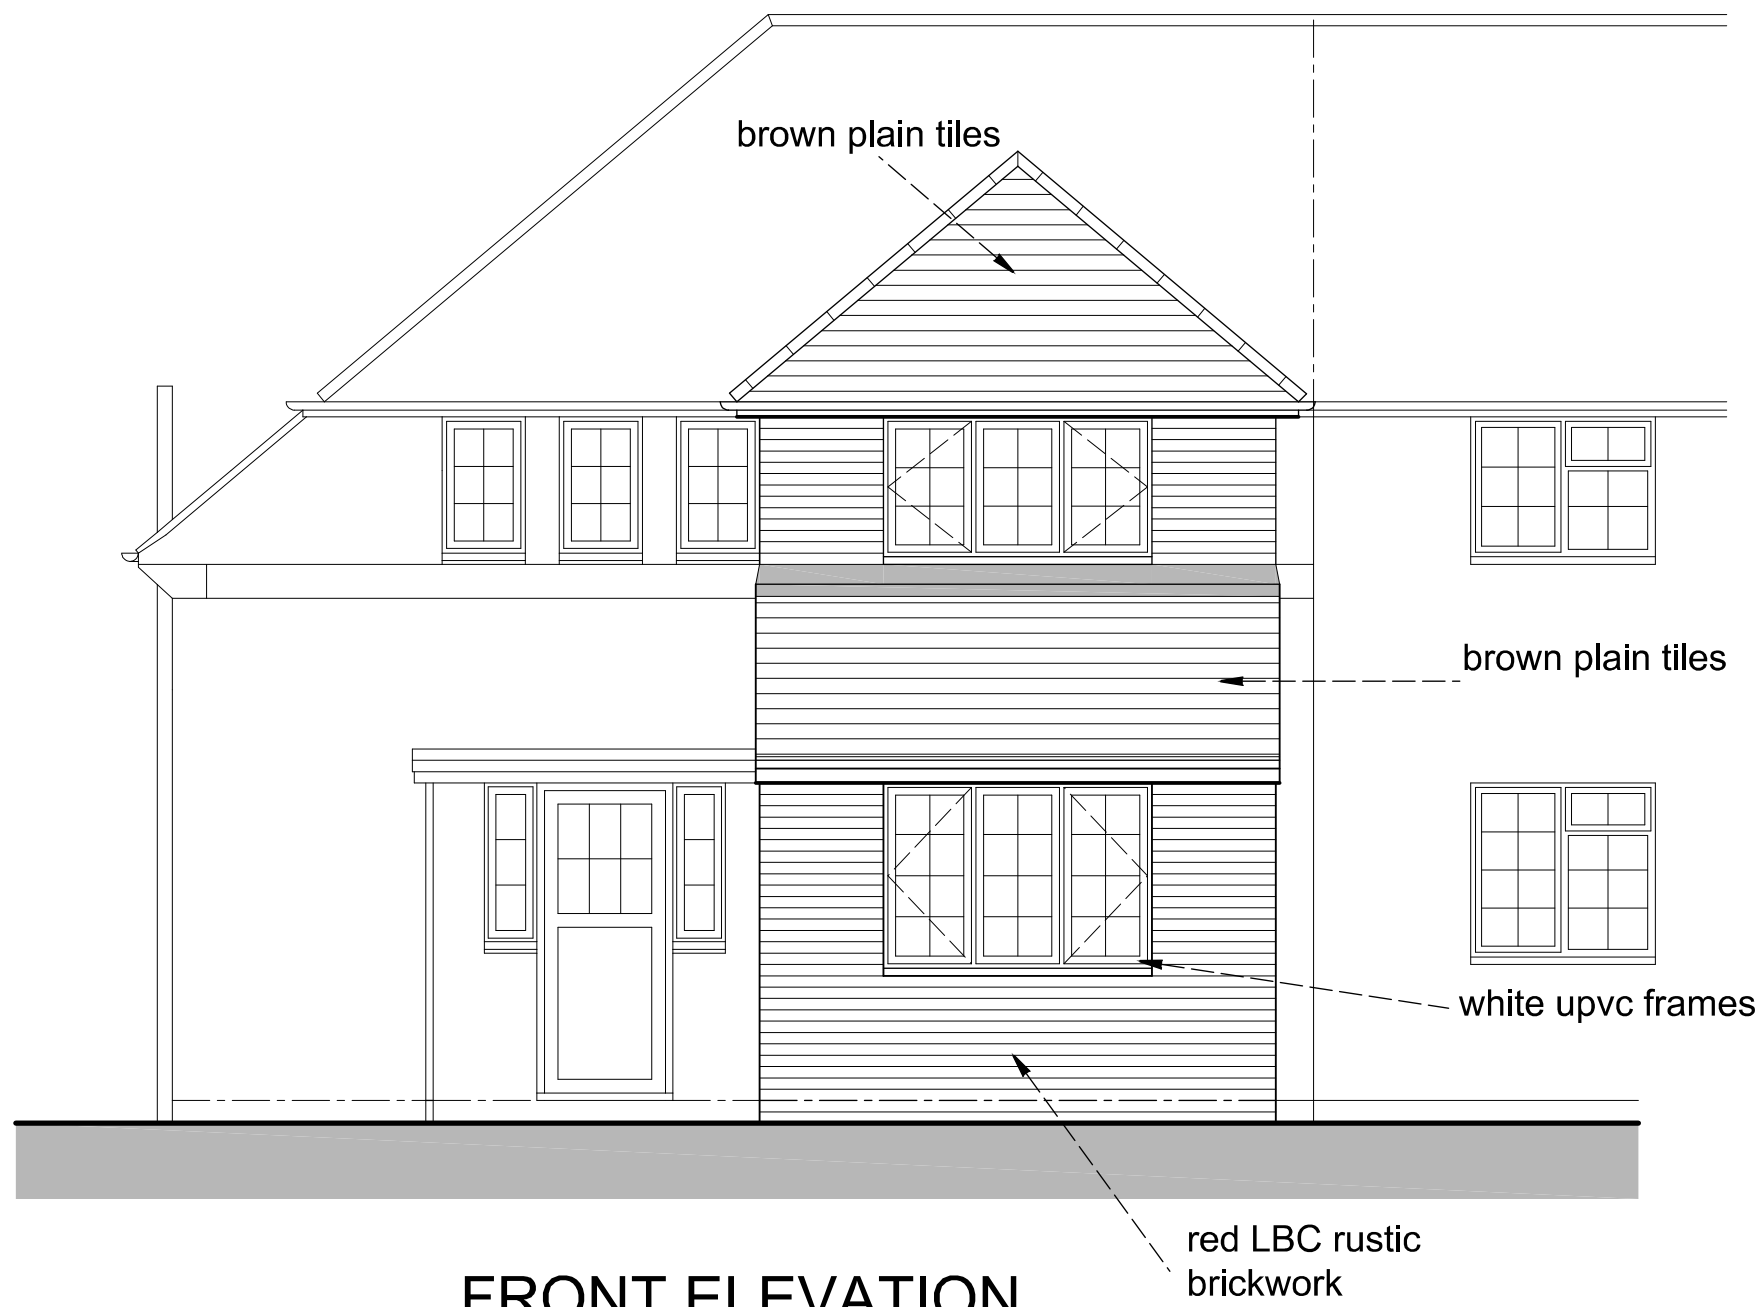


FRONT ELEVATION




SIDE ELEVATION

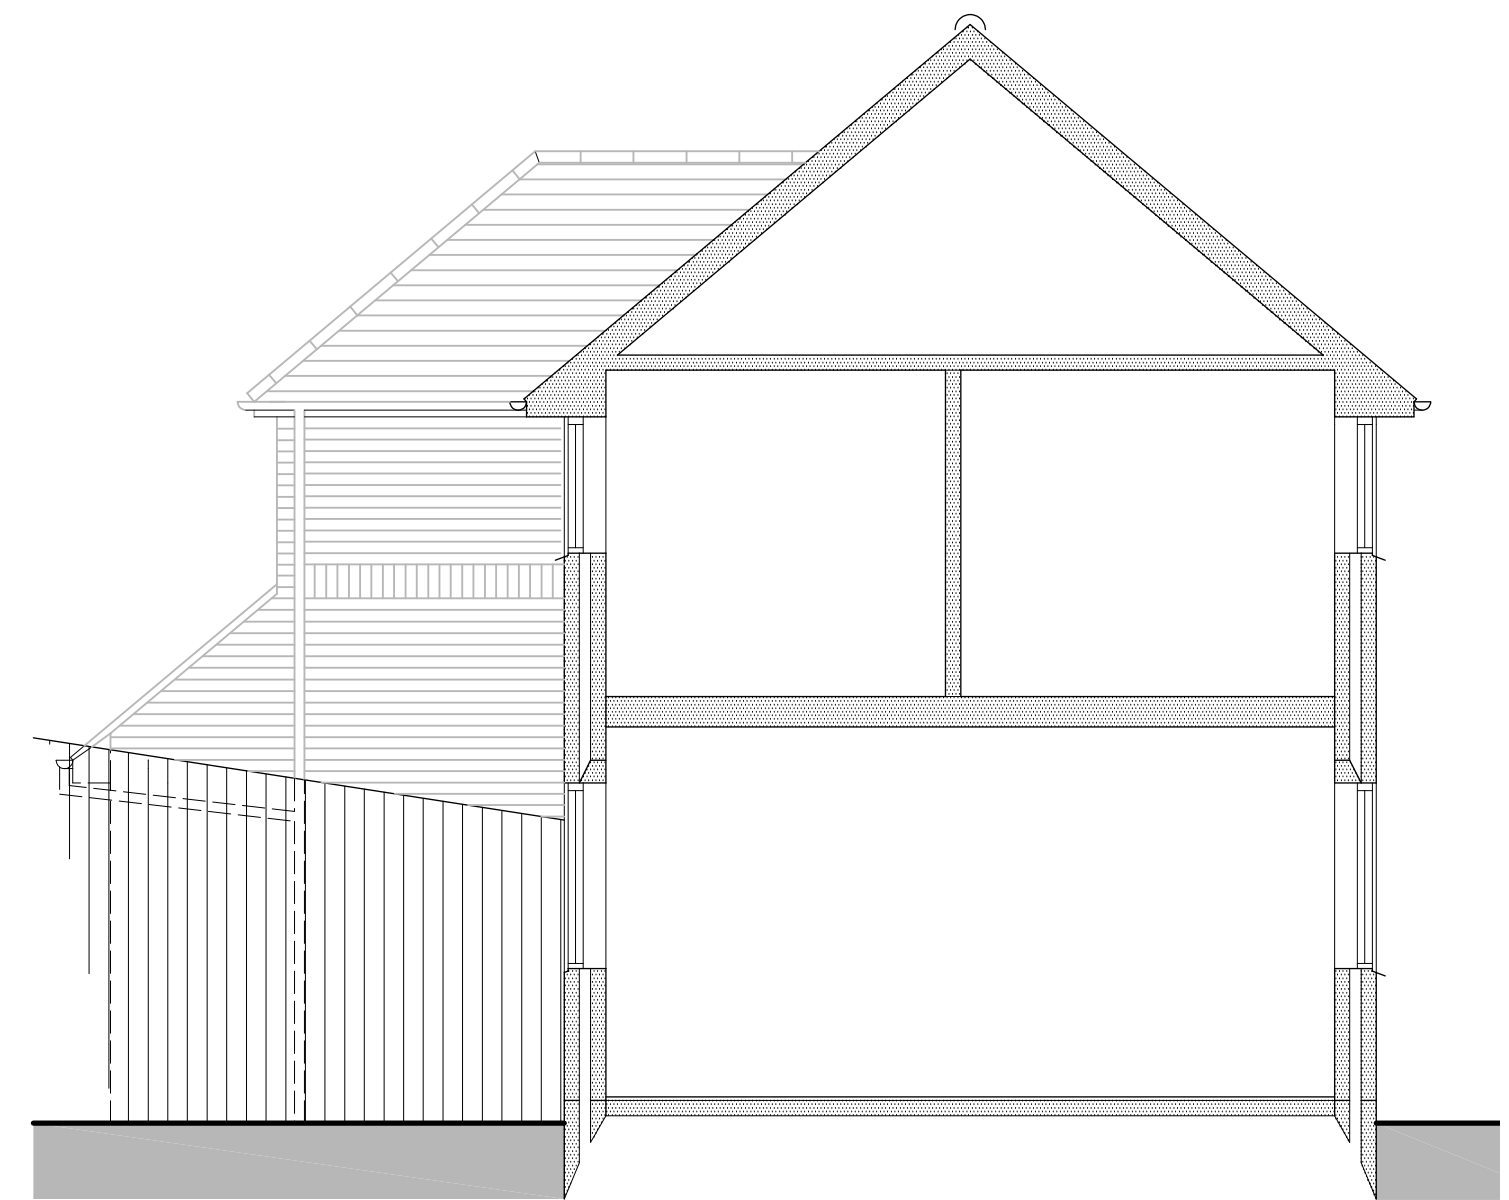


SIDE ELEVATION FROM NEIGHBOUR

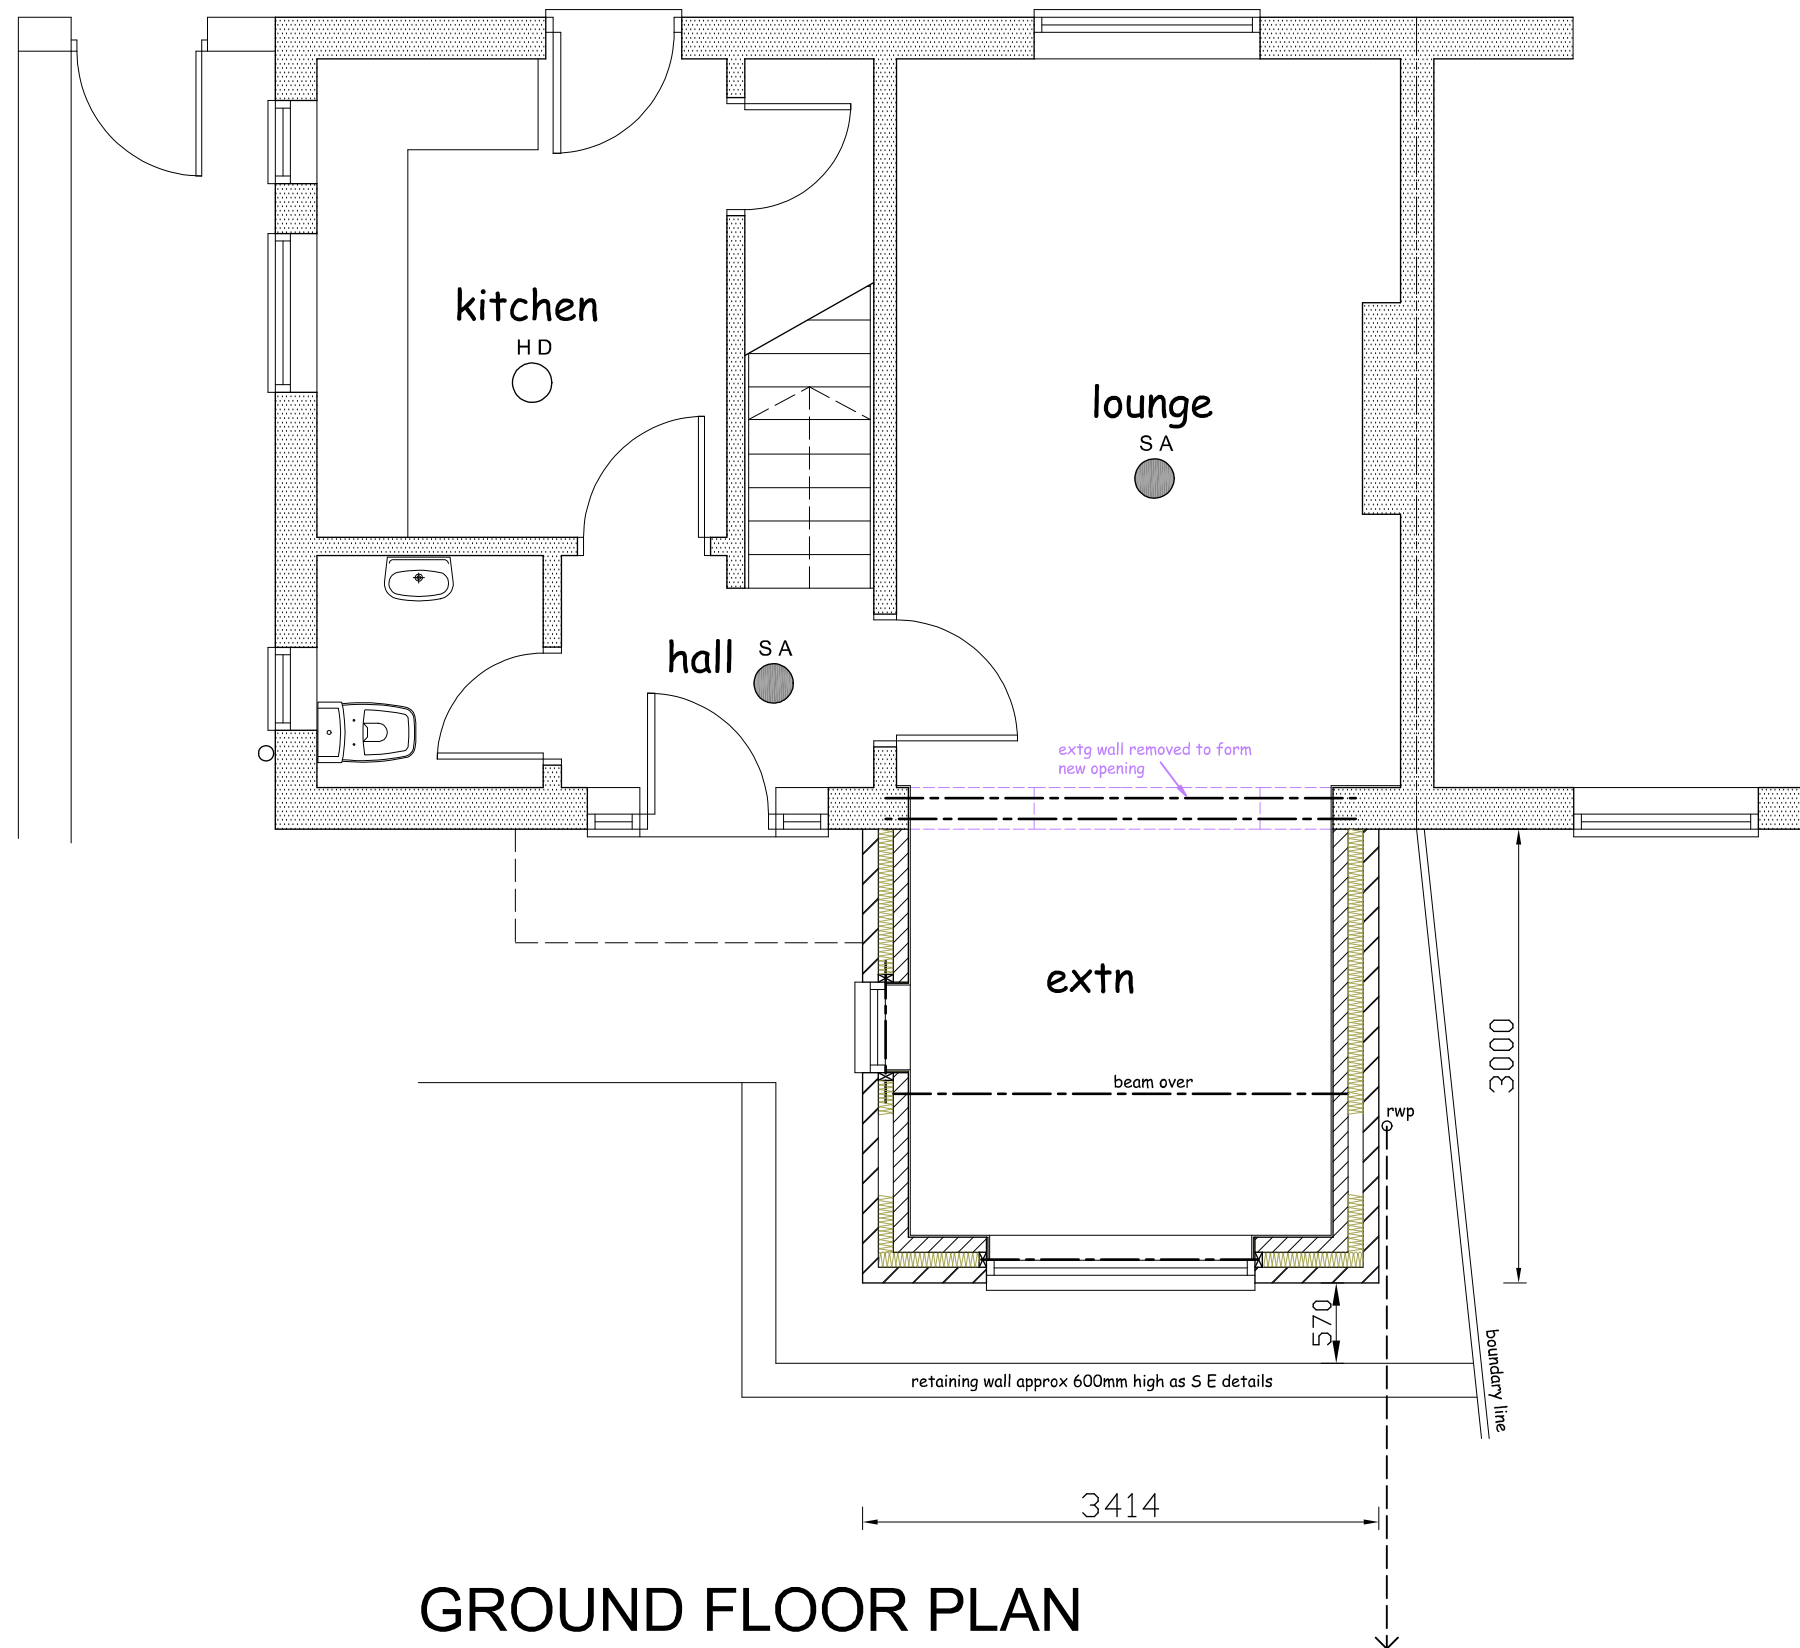

GROUND FLOOR PLAN

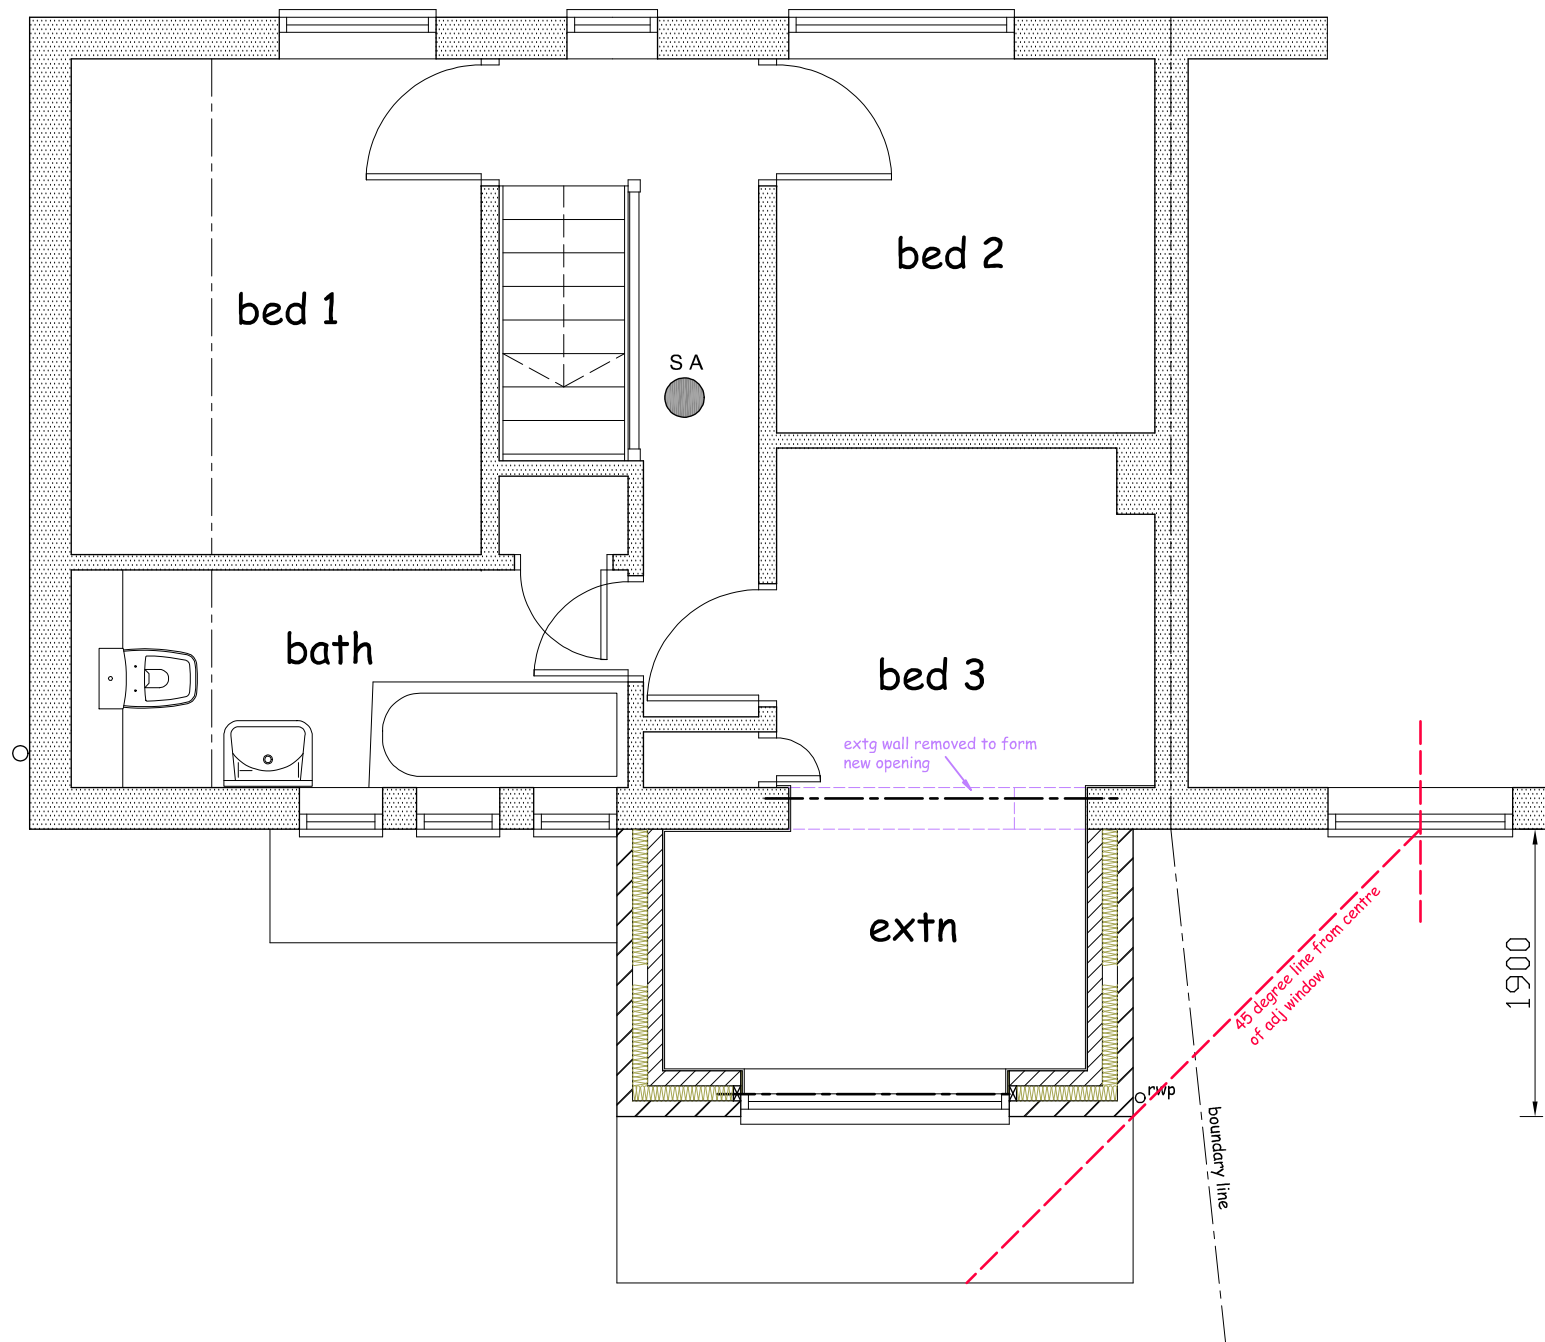

FIRST FLOOR PLAN

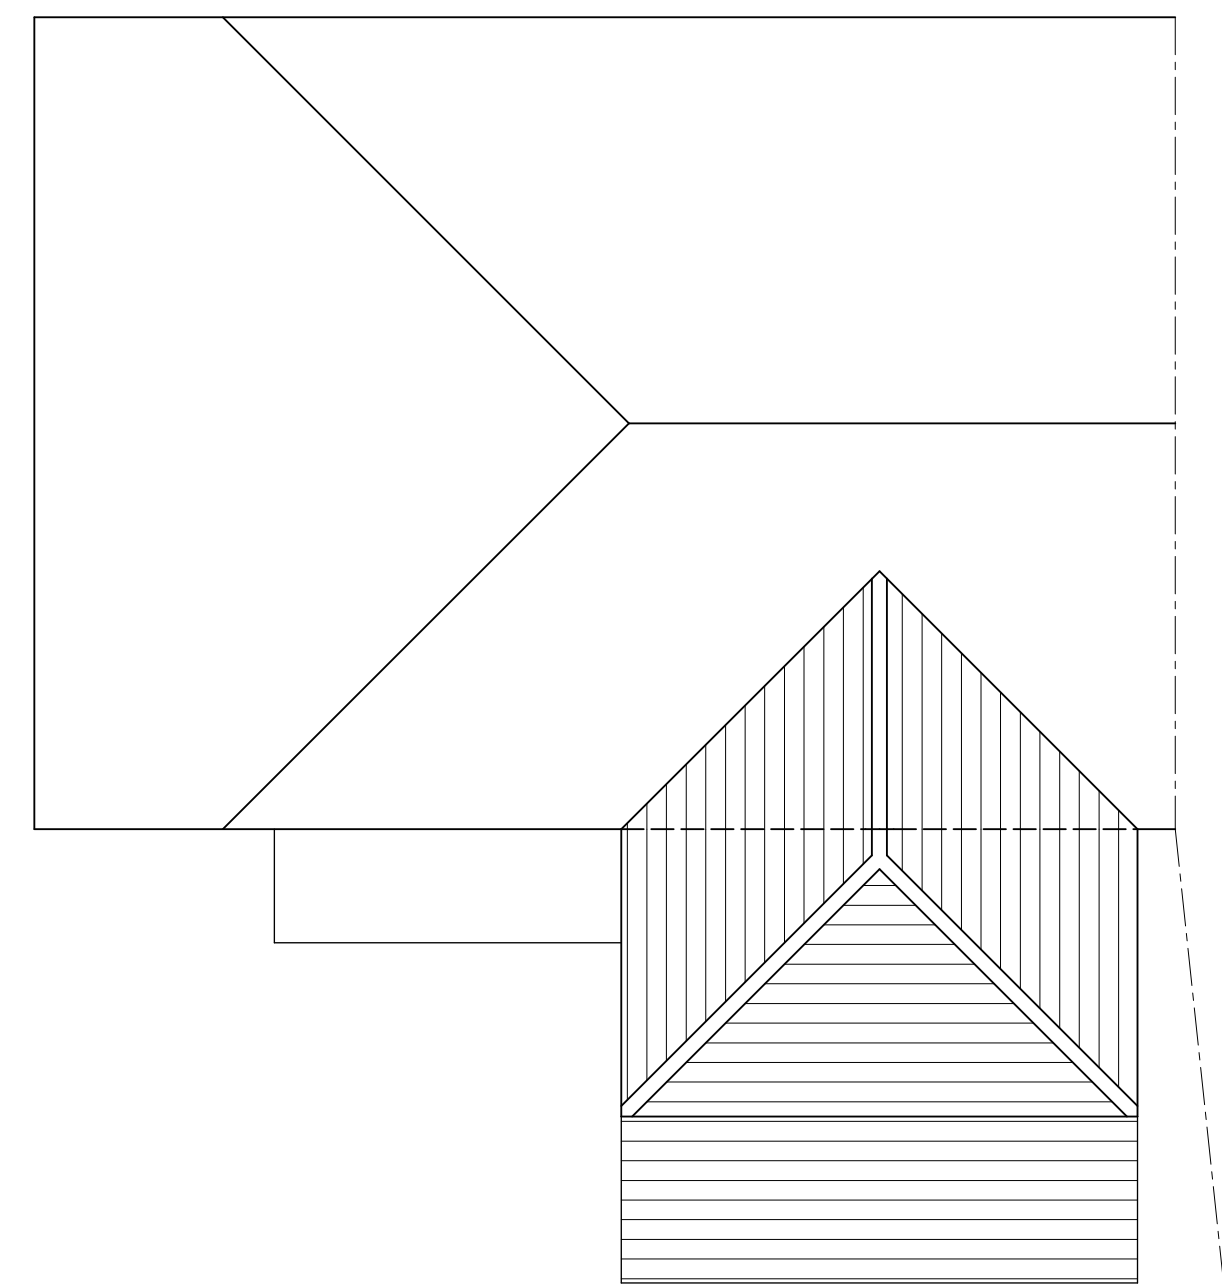

ROOF PLAN

A	Aug 24	first floor out + 100mm, ground floor out + 500mm	C R
No.	Date	Revision	Initial

Project

PROPOSED PART TWO
STOREY & PART SINGLE
STOREY EXTENSION TO
FRONT OF No 39 SUN HILL,
ROYSTON, HERTS SG8 9AX

Client

GABRIELA & ANDREW GEORGE

Drawing

PROPOSED PLAN

Scale 1:50 @ A1 Drawn C R

Checked Date May 24

Drawing No.

GEO/24/02 rev A

This drawing and design is copyright and must not be reproduced in part or in whole without prior written consent. Contractors must verify all dimensions on site before commencing work

