






FRONT ELEVATION



SIDE ELEVATION



LOCATION PLAN 1:1250

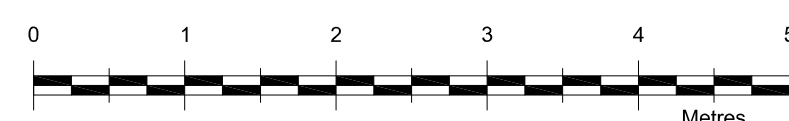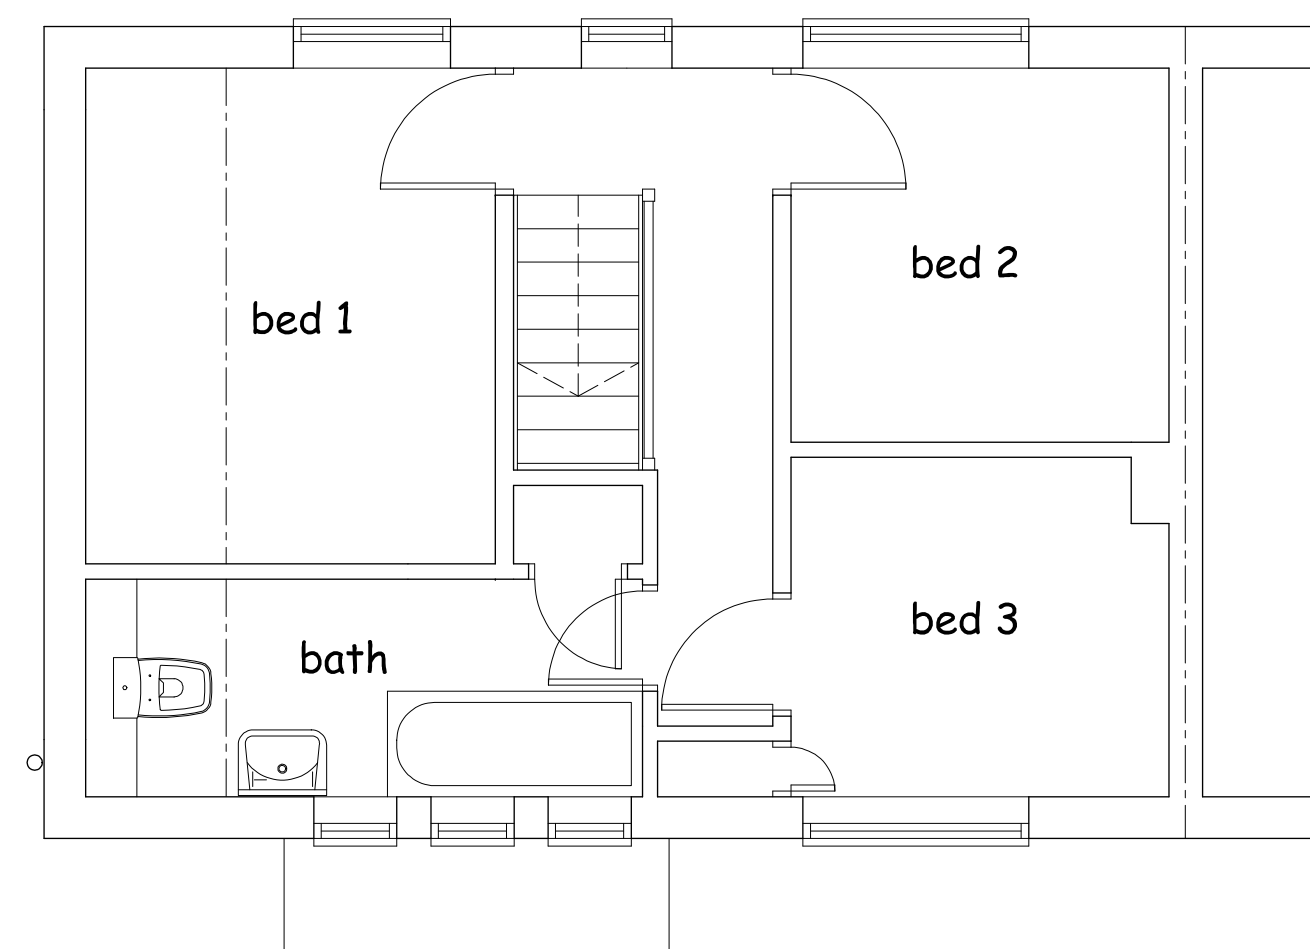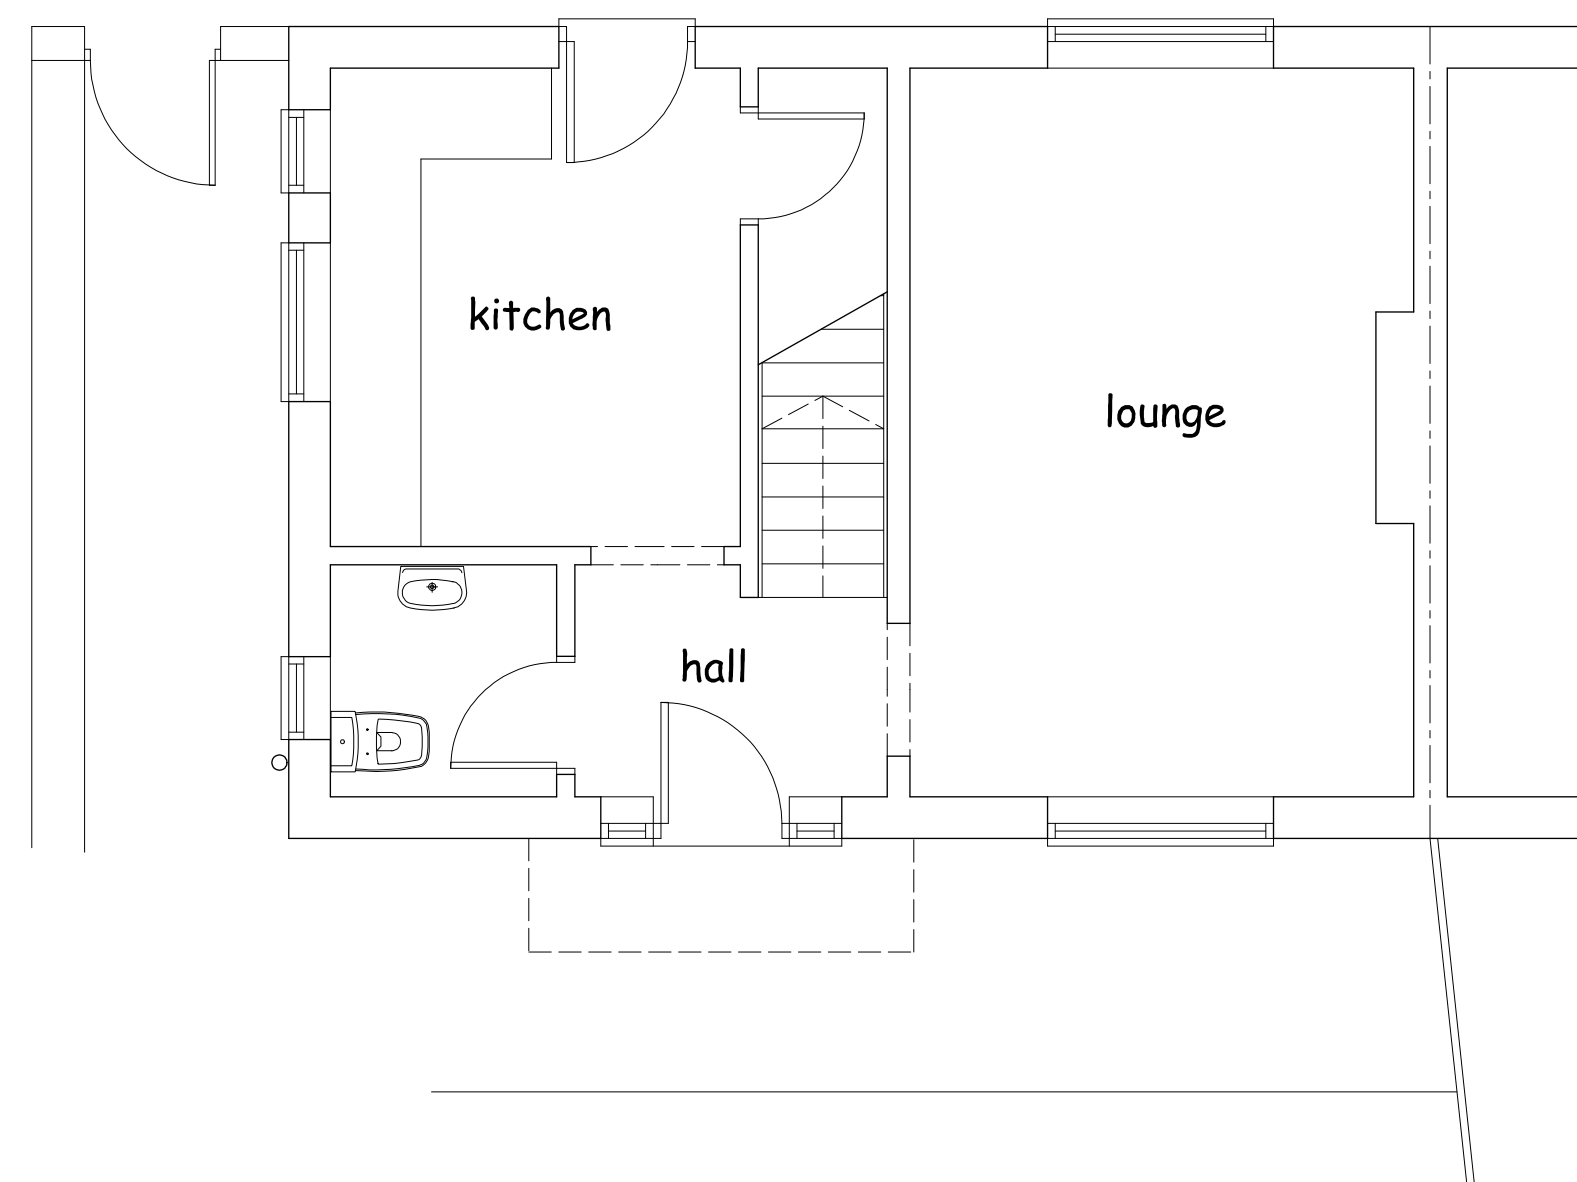

Project

PROPOSED PART TWO
STOREY & PART SINGLE
STOREY EXTENSION TO
FRONT OF No 39 SUN HILL,
ROYSTON, HERTS SG8 9AX

Client

GABRIELA & ANDREW GEORGE

Drawing

EXISTING PLAN

Scale 1:50 @ A1 Drawn C.R

Checked Date May 24

Drawing No.

GEO/24/01

This drawing and design is copyright and must not be reproduced in part or in whole without prior written consent. Contractors must verify all dimensions on site before commencing work