



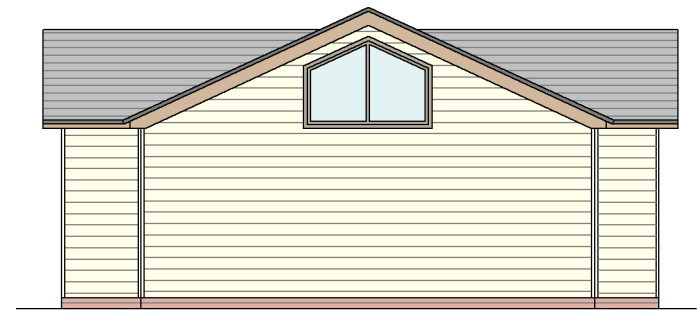


1:100 Side Elevation




Scale Bar

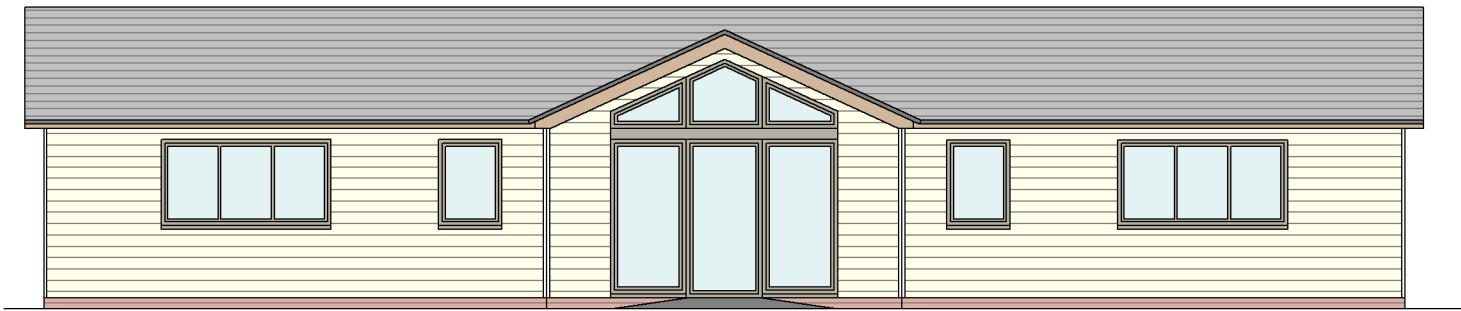


Front Elevation

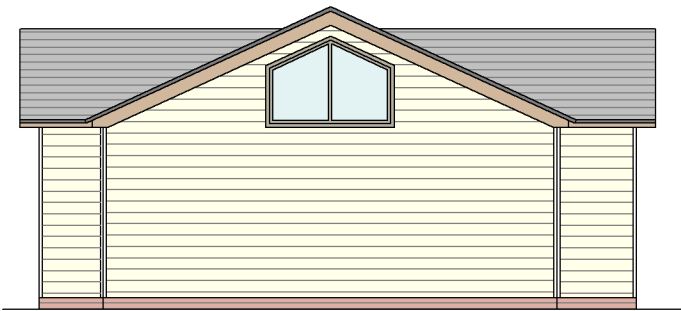

Side Elevation

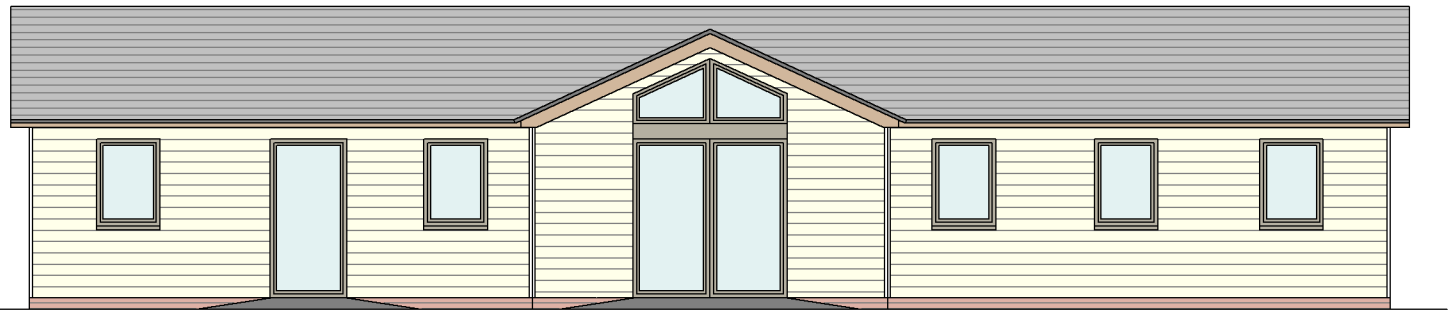

Rear Elevation

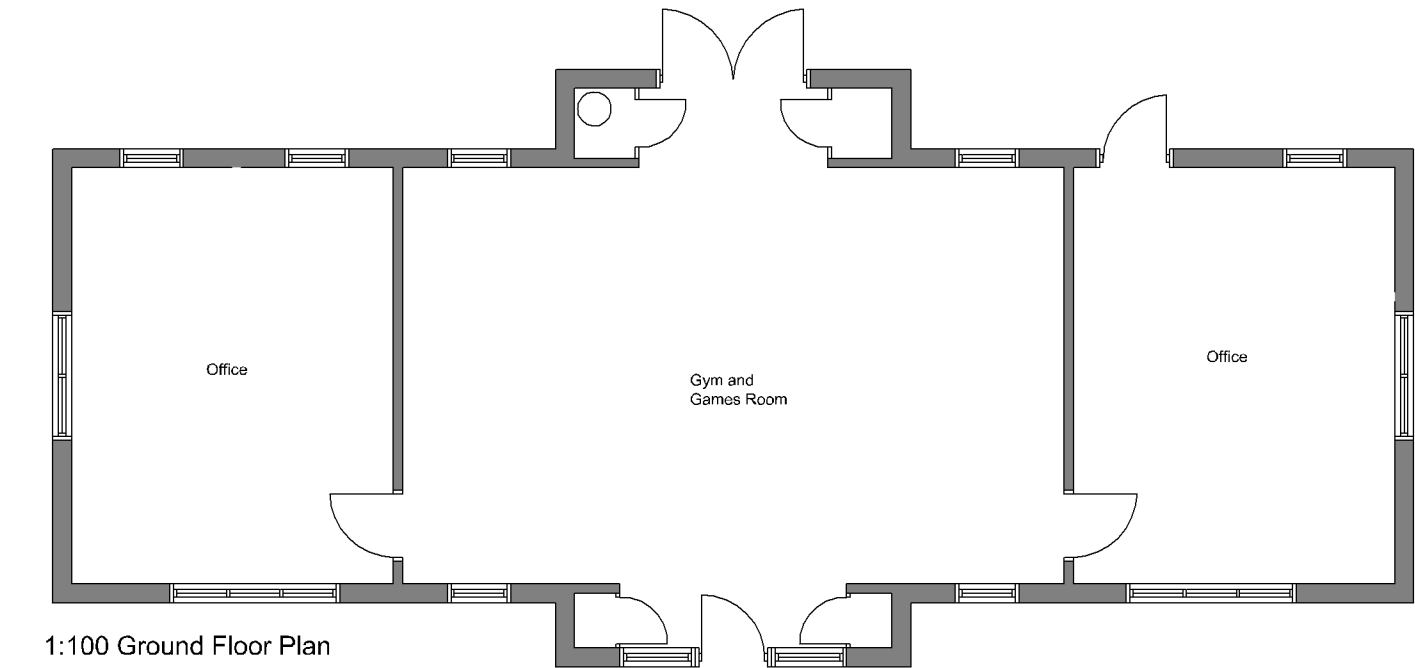

1:100 Ground Floor Plan



Scale Bar

ISSUE	DESCRIPTION	DATE	BY
A	Amendments	26.07.2024	HLW



Project name:				Silvermead																			
Drawing title:								Proposed Floor Plans and Elevations															
Scale:		1:100		Date:		July 2024		Drawing no:				14 x 02A											
Paper:		A3		Drawn:		HLW																	
Dimensions are in millimeters unless otherwise stated.												Do not scale from this drawing. If in doubt, ask.											

Proposed Floor Plans and Elevations