



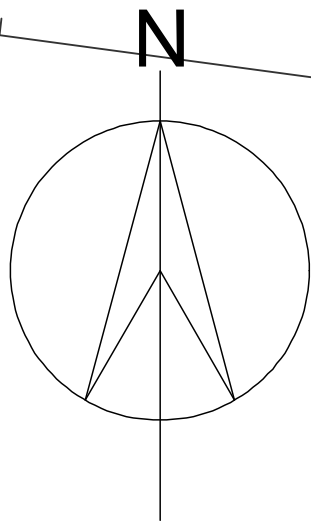

Silvermead


LOWER TITMOR

The Barn

 

Scale Bar

Site Plan

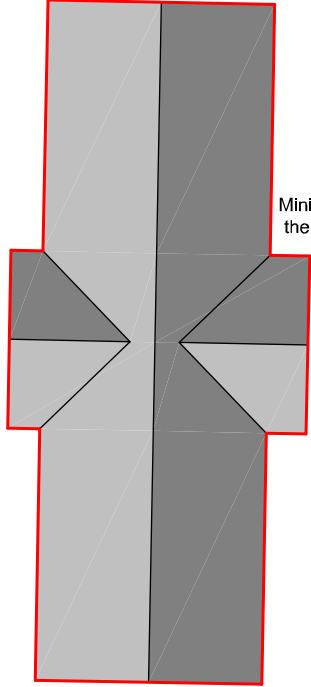

Minimum 2.5m from the legal boundary

6 of 8

9

ISSUE	DESCRIPTION	DATE	BY
A	Amended position	02.08.2024	HLW



02070 80 0201 Fax 01799 055334 Email info@pelham-structures.co.uk

Project name: Silvermead		
Drawing title: Site Plan		
Scale: 1:200	Date: July 2024	Drawing no: 14 x 01A
Paper: A1	Drawn: HLW	
Dimensions are in millimeters unless otherwise stated. Do not scale from this drawing. If in doubt, ask.		