



A - Existing Rear Elevation

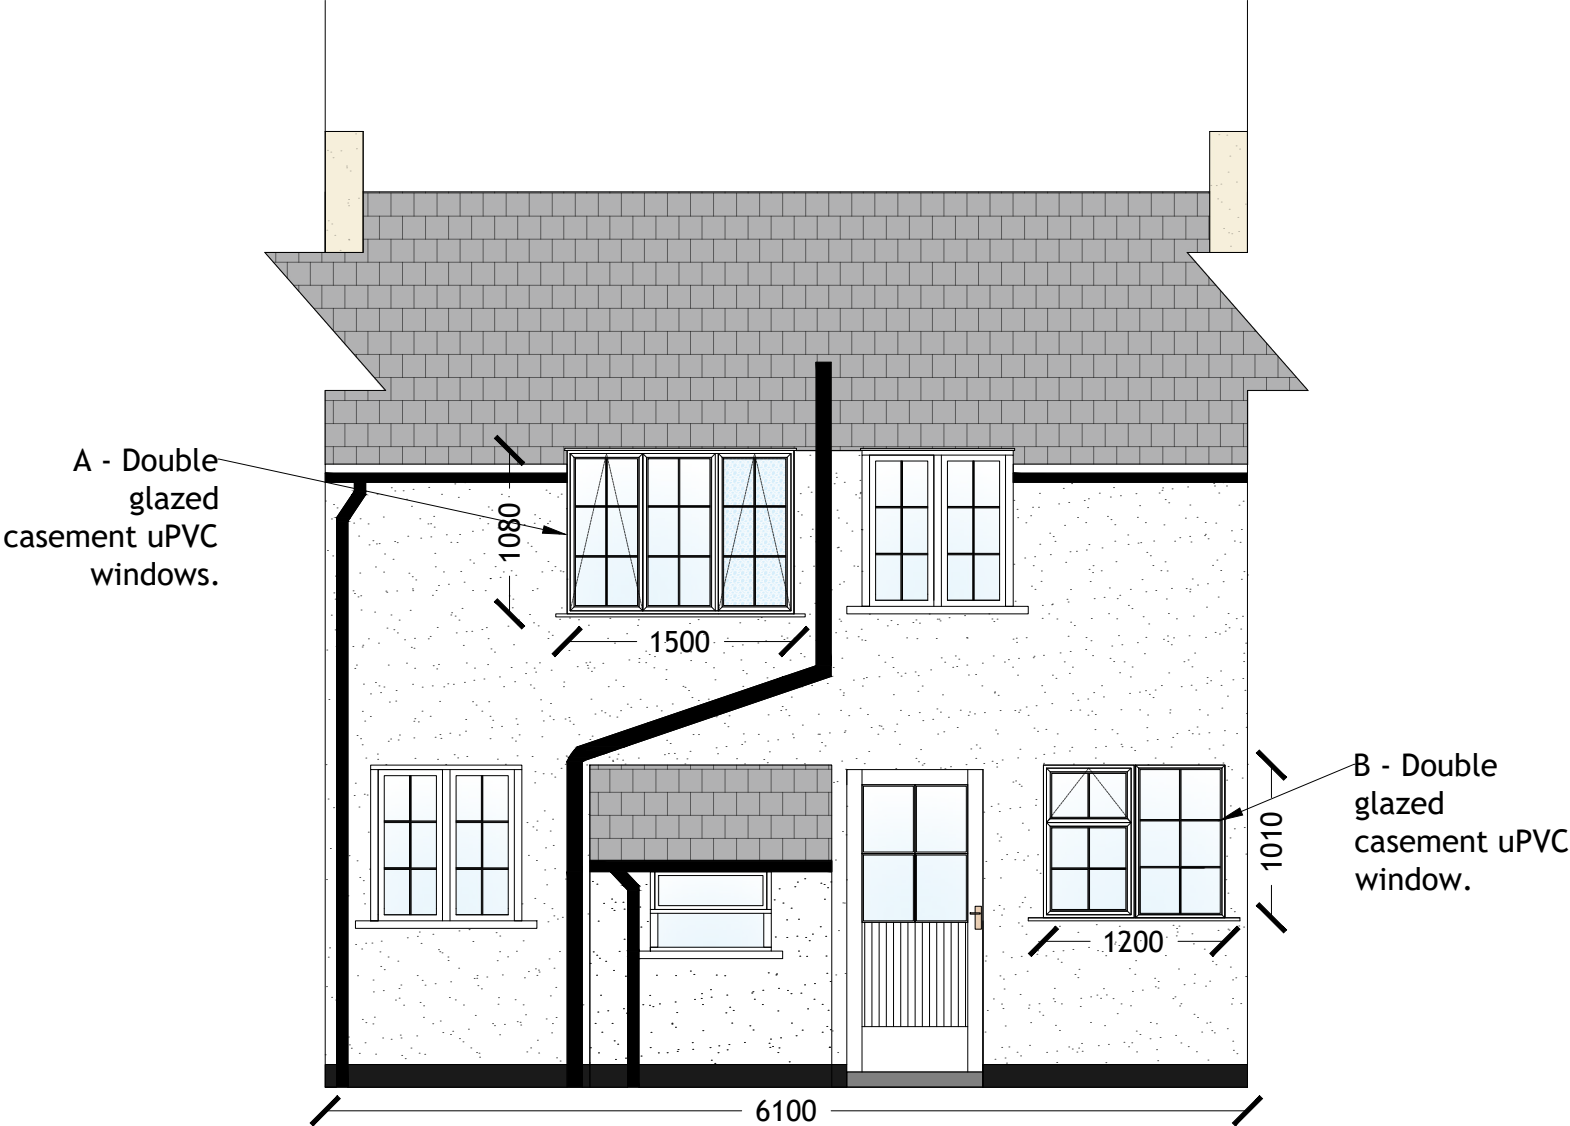


Scale Bar:

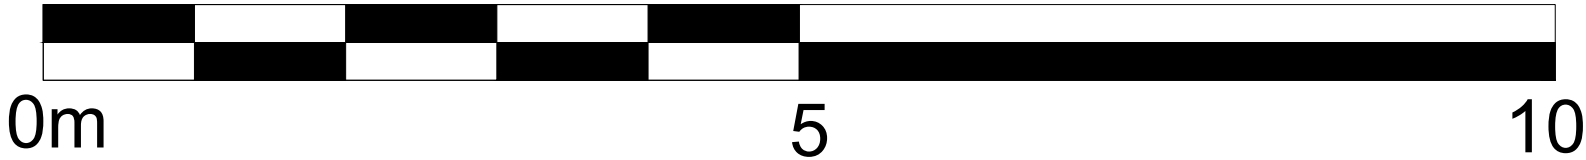

All measurements are to be checked on-site for validation and authenticity with layouts indicative only

No amendments or copies are to be produced without prior consent from Rapleys LLP. Do not scale from drawing

Ref	Date	Revision
-	-	-

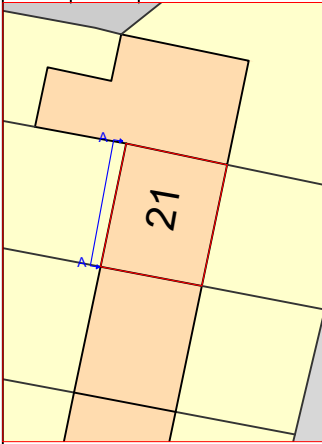

Client
Letchworth Garden City
Heritage Foundation

Job Title
21 Lytton Avenue
Letchworth Garden City
SG6 3HT

Drawing Title
Existing Rear Elevation

Scale	Size	Date	Drawn
1:50	A3	Aug 2024	RB

RAPLEYS

RAPLEYS LLP
66 St James Street,
London SW1A 1NE
Tel: 0370 777 6292
www.rapleys.com

DRAWING NO:
24-02034- EX-001