

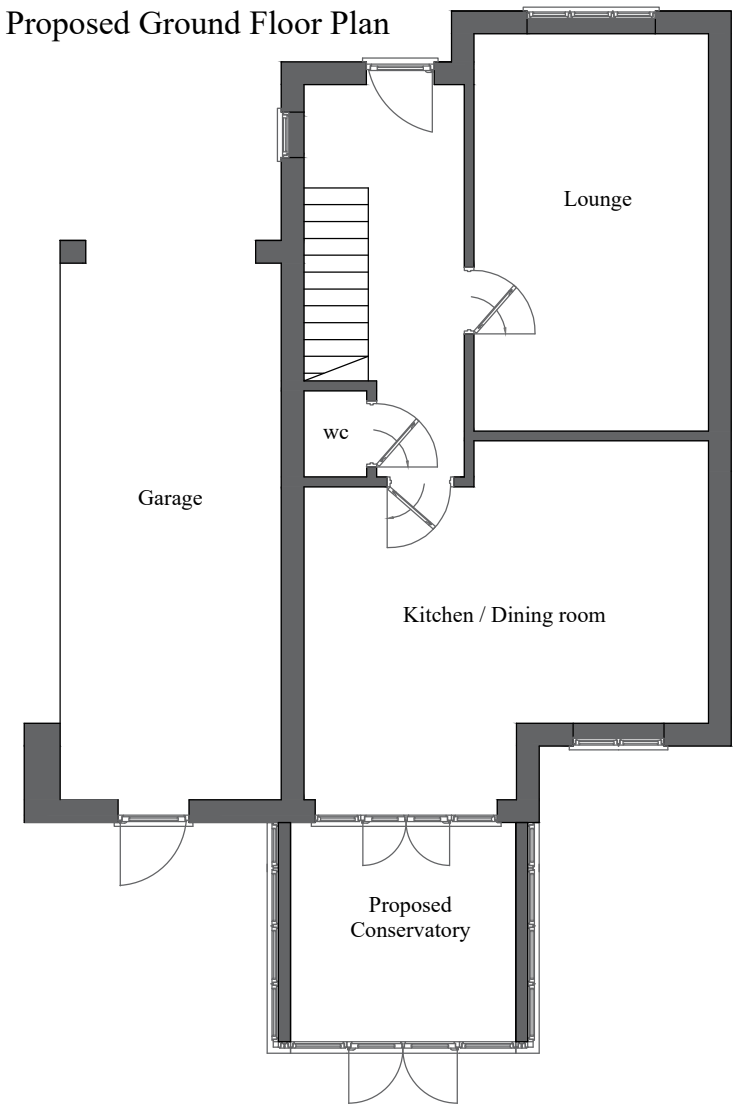


Proposed Ground Floor Plan

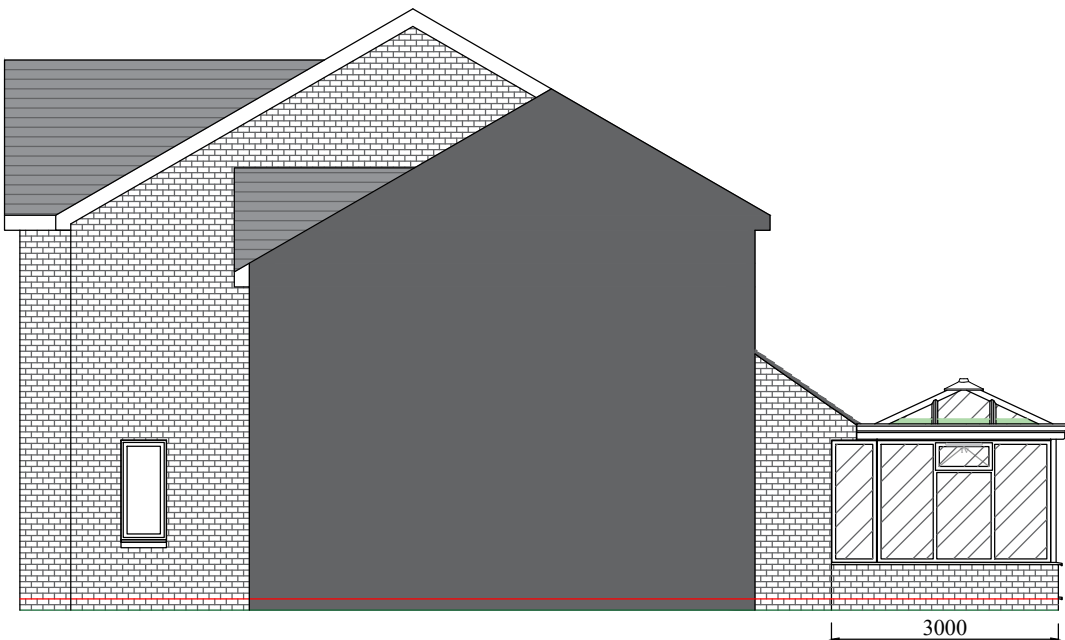


Proposed Roof Plan

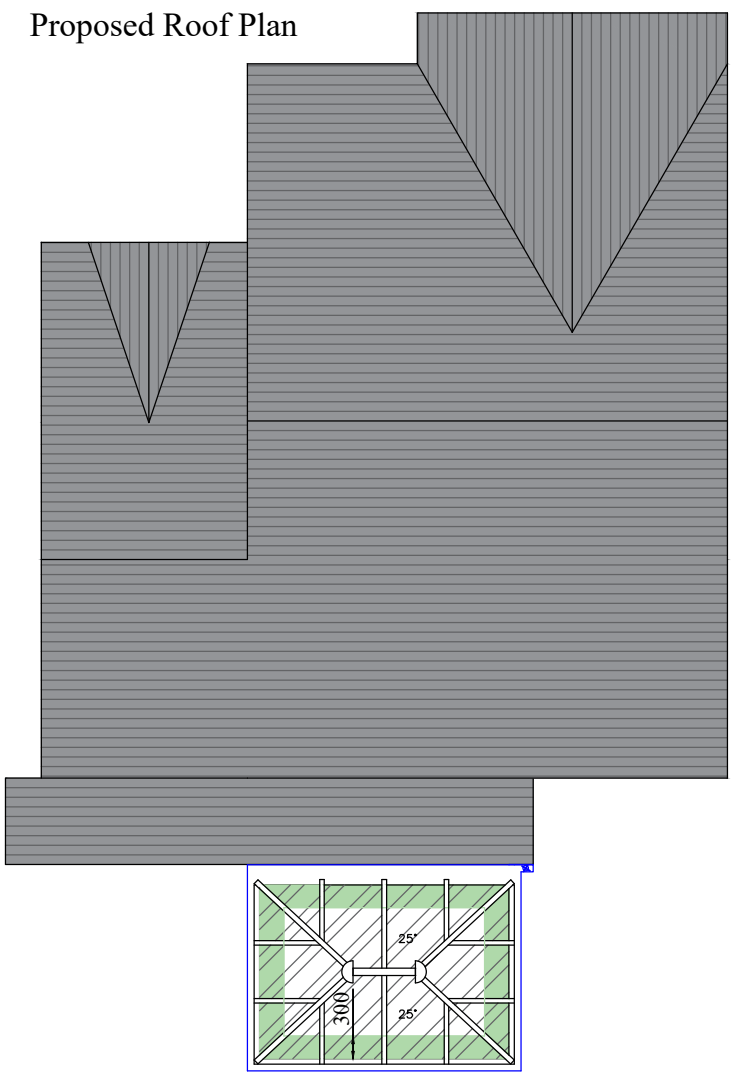

Proposed Side Elevation



Proposed Rear Elevation

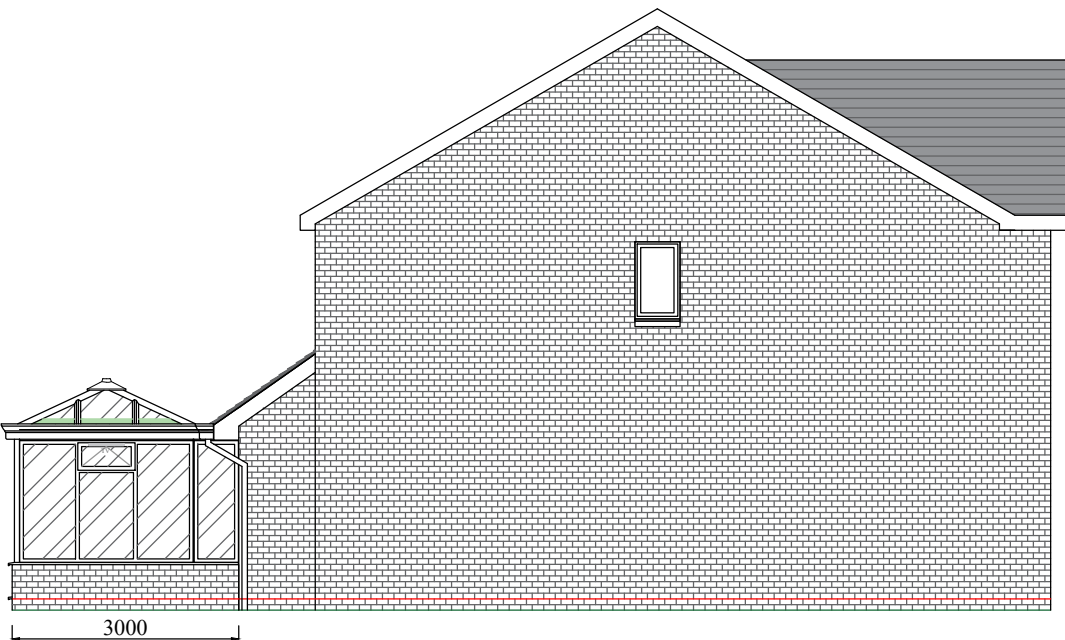

Proposed Side Elevation

12
11
10
9
8
7
6
5
4
3
2
1

Scale Bar
1:100
(metres)

(Produced on A2 Paper)

Scale - 1:100

1 2 3 4 5 6 7 8 9 10 11 12

CLIENT

11 Oak Tree Gardens
Knebworth
SG3 6EQ
Mr & Mrs Wheatley

PROJECT TITLE :

PROPOSED ELEVATIONS & FLOOR PLAN

Drawing No : 002

Scale 1:100
(Produced on A2 Paper)

