


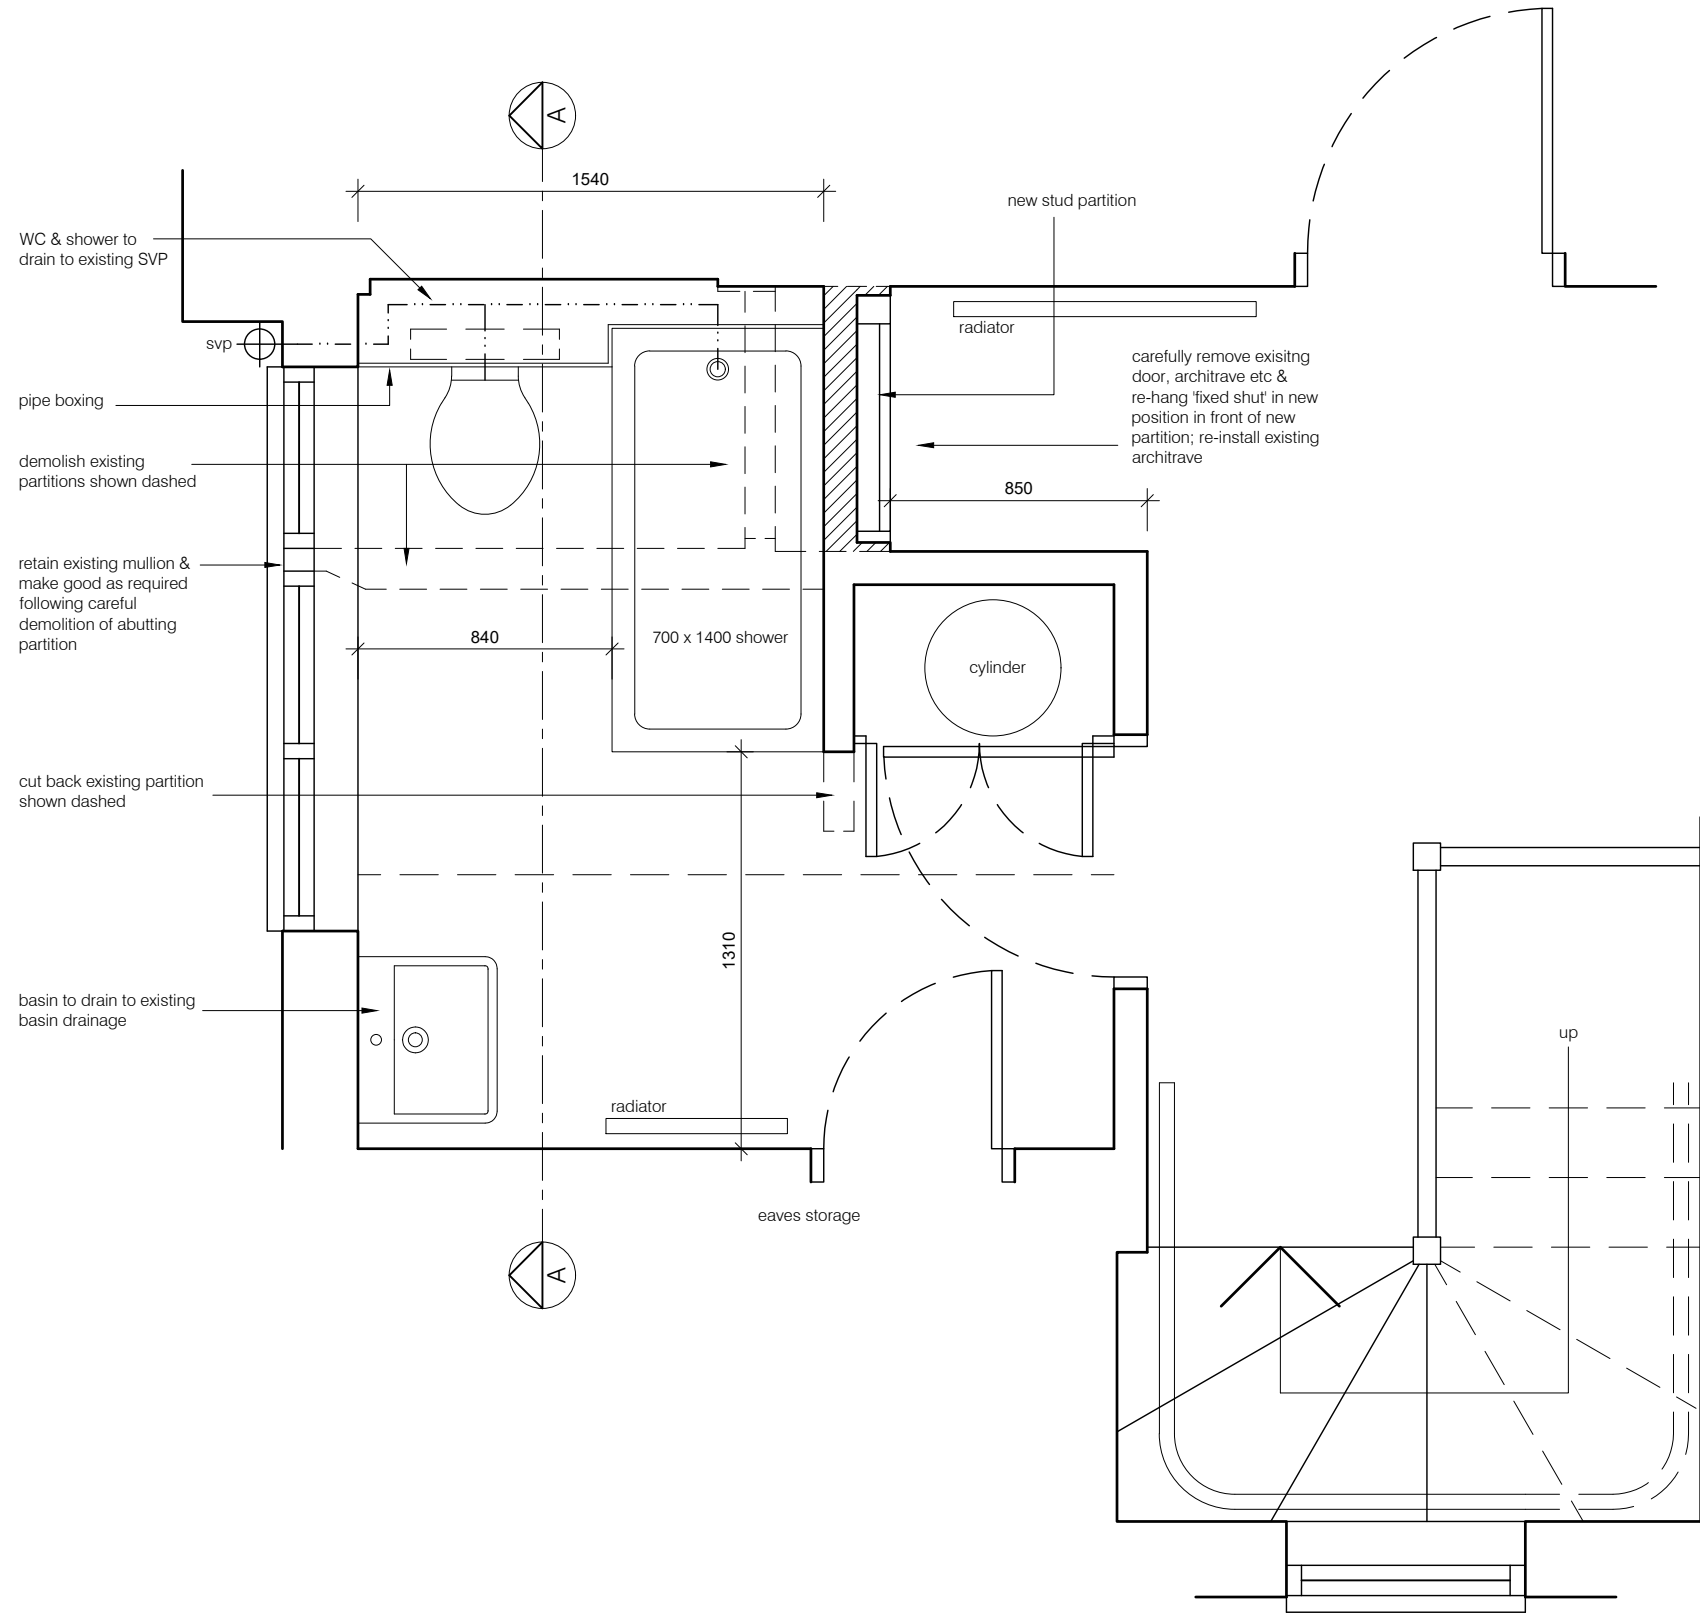

Proposed Floor Plan

Notes:

This scheme is subject to Town Planning and all other necessary consents.

This drawing is a print and must not be scaled from without reference being made to the accompanying scale bar. Dimensions and levels, where given, are to be checked on site.

This drawing is to be read in conjunction with all other consultants' and specialists' drawings and documents and any discrepancies are to be reported to the architect prior to commencement of the relevant work.

Materials and the workmanship of all relevant trades shall comply fully with the British Standards.

This drawing remains the copyright of **Boyd Seddon Architect**.


METERS 0 0.5 1 1.5 2

1:50 1:100

0 1 2 3 4

REV	DATE	
A	26.05.26	plan amended

BOYD SEDDON
architect

 

07880 720711 • boyd@boydseddonarchitect.com
RIBA Chartered • ARB Registered • Green Register

CLIENT
Ms Kendall

PROJECT
34 South View
Letchworth Garden City
SG6 3JJ

DRAWING TITLE
Bathroom Internal Layout
Alterations

PROPOSED PLAN

SCALE	1:25 at A3	DRAWING NUMBER	REVISION
DATE	May 2026		
DRAWN	bjs	PL-01	A
PROJECT NUMBER	26366		