
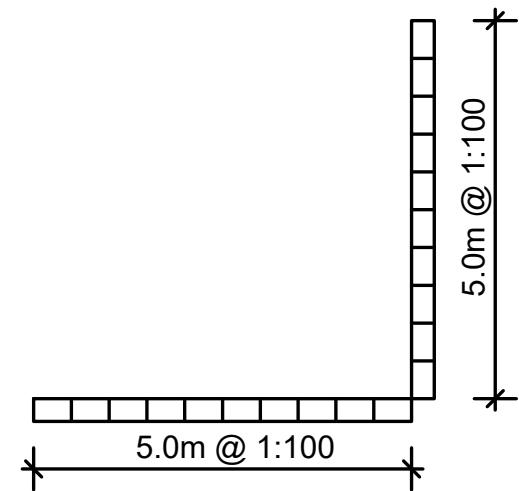
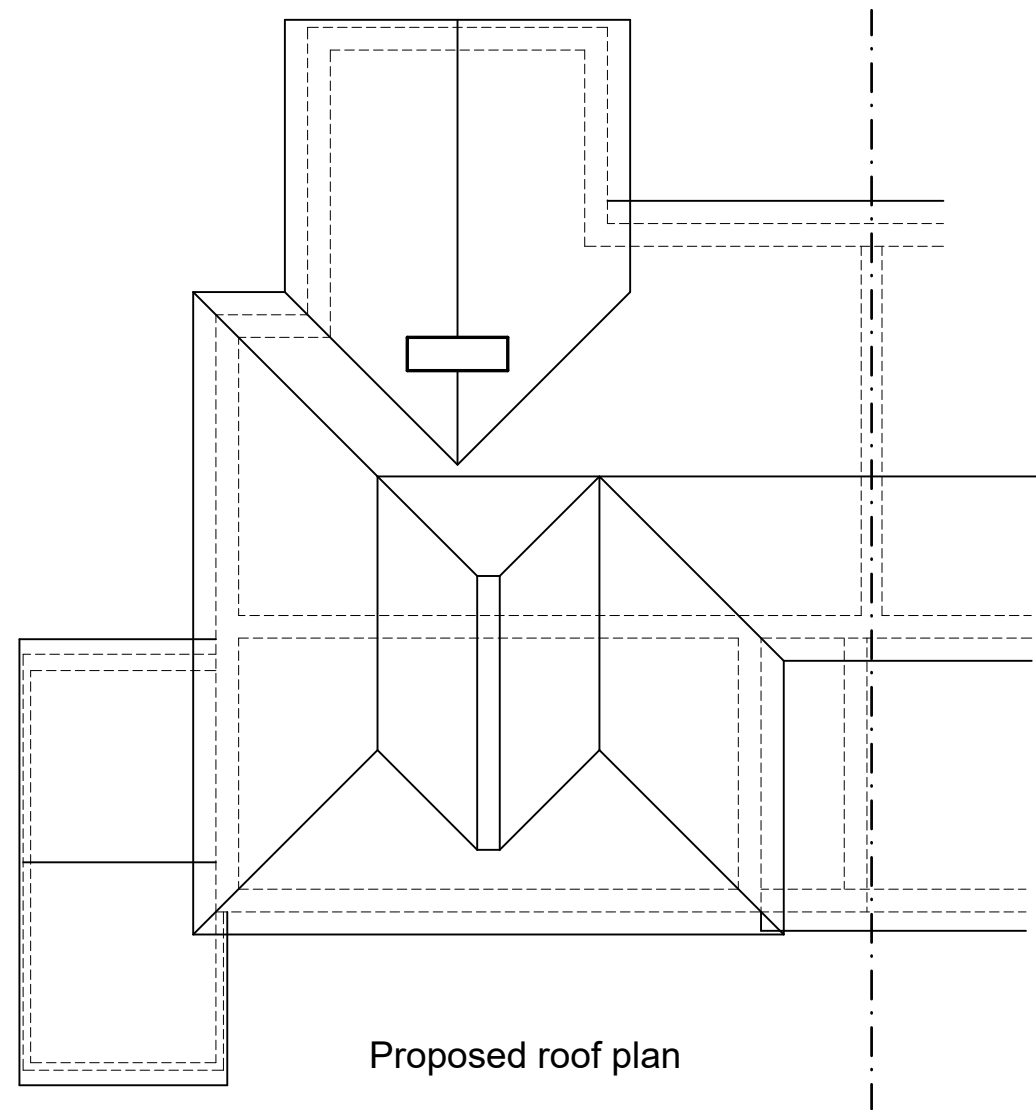


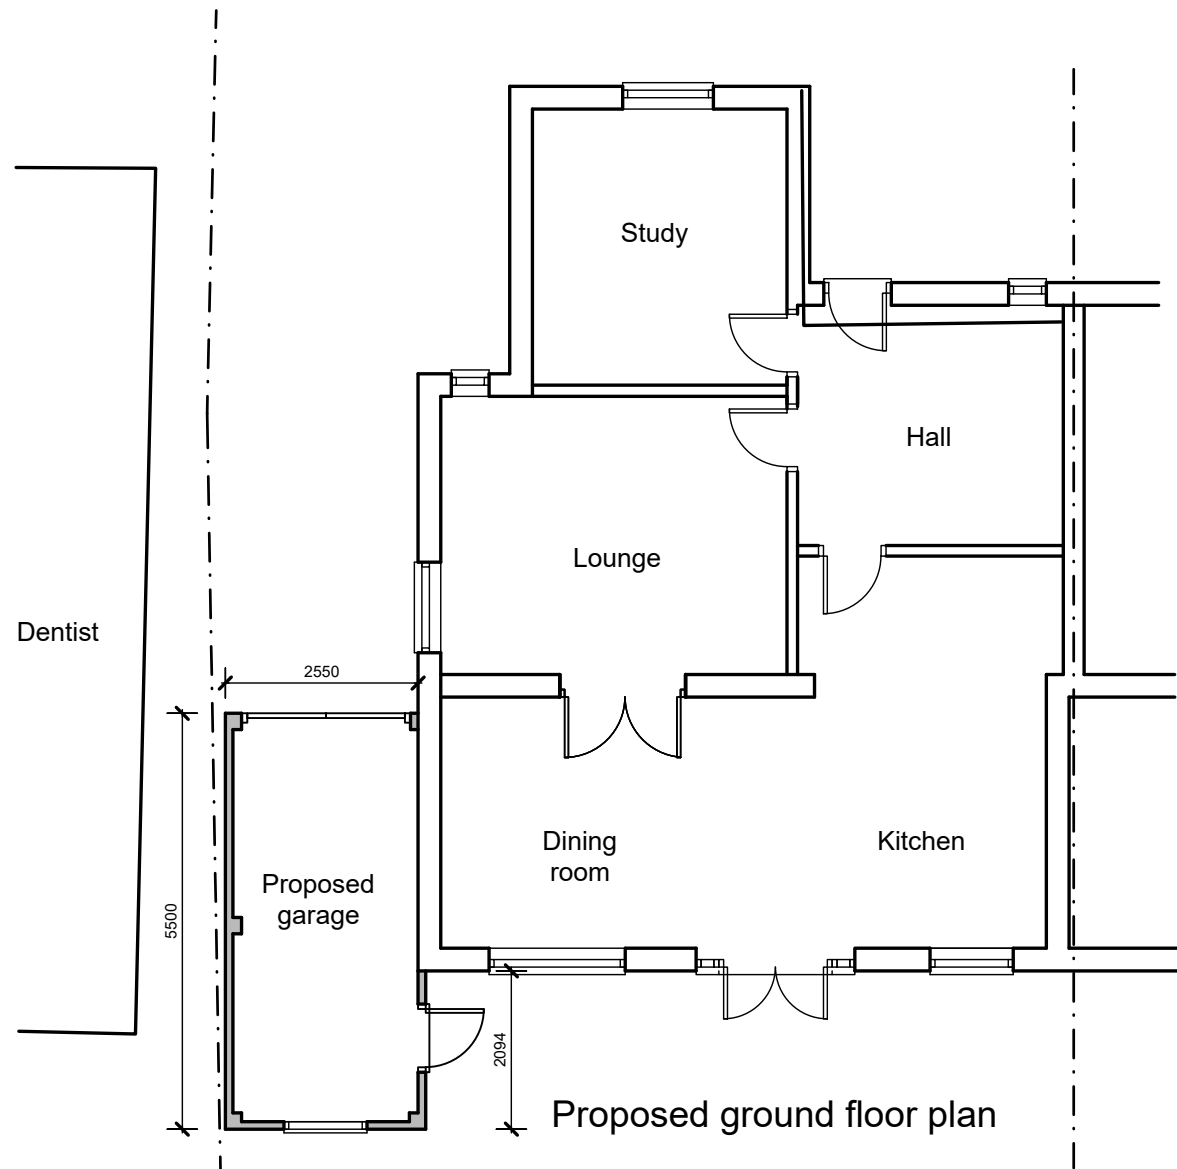

Rev.	Description.	Date.
------	--------------	-------

AT Design (Welwyn) Ltd Architectual Design Services 30c High Street, Welwyn, Herts AL6 9EQ Tel: 07931703297 - email: adamtrigg@hotmail.com		
---	--	--

Title; Proposed garage 60 London Road Knebworth Herts SG3 6HJ Proposed floor plans
--

Scale : 1:100 @ A3	Drawn by: AT
Date : April 2020	

Drg.No: AT863-04
