

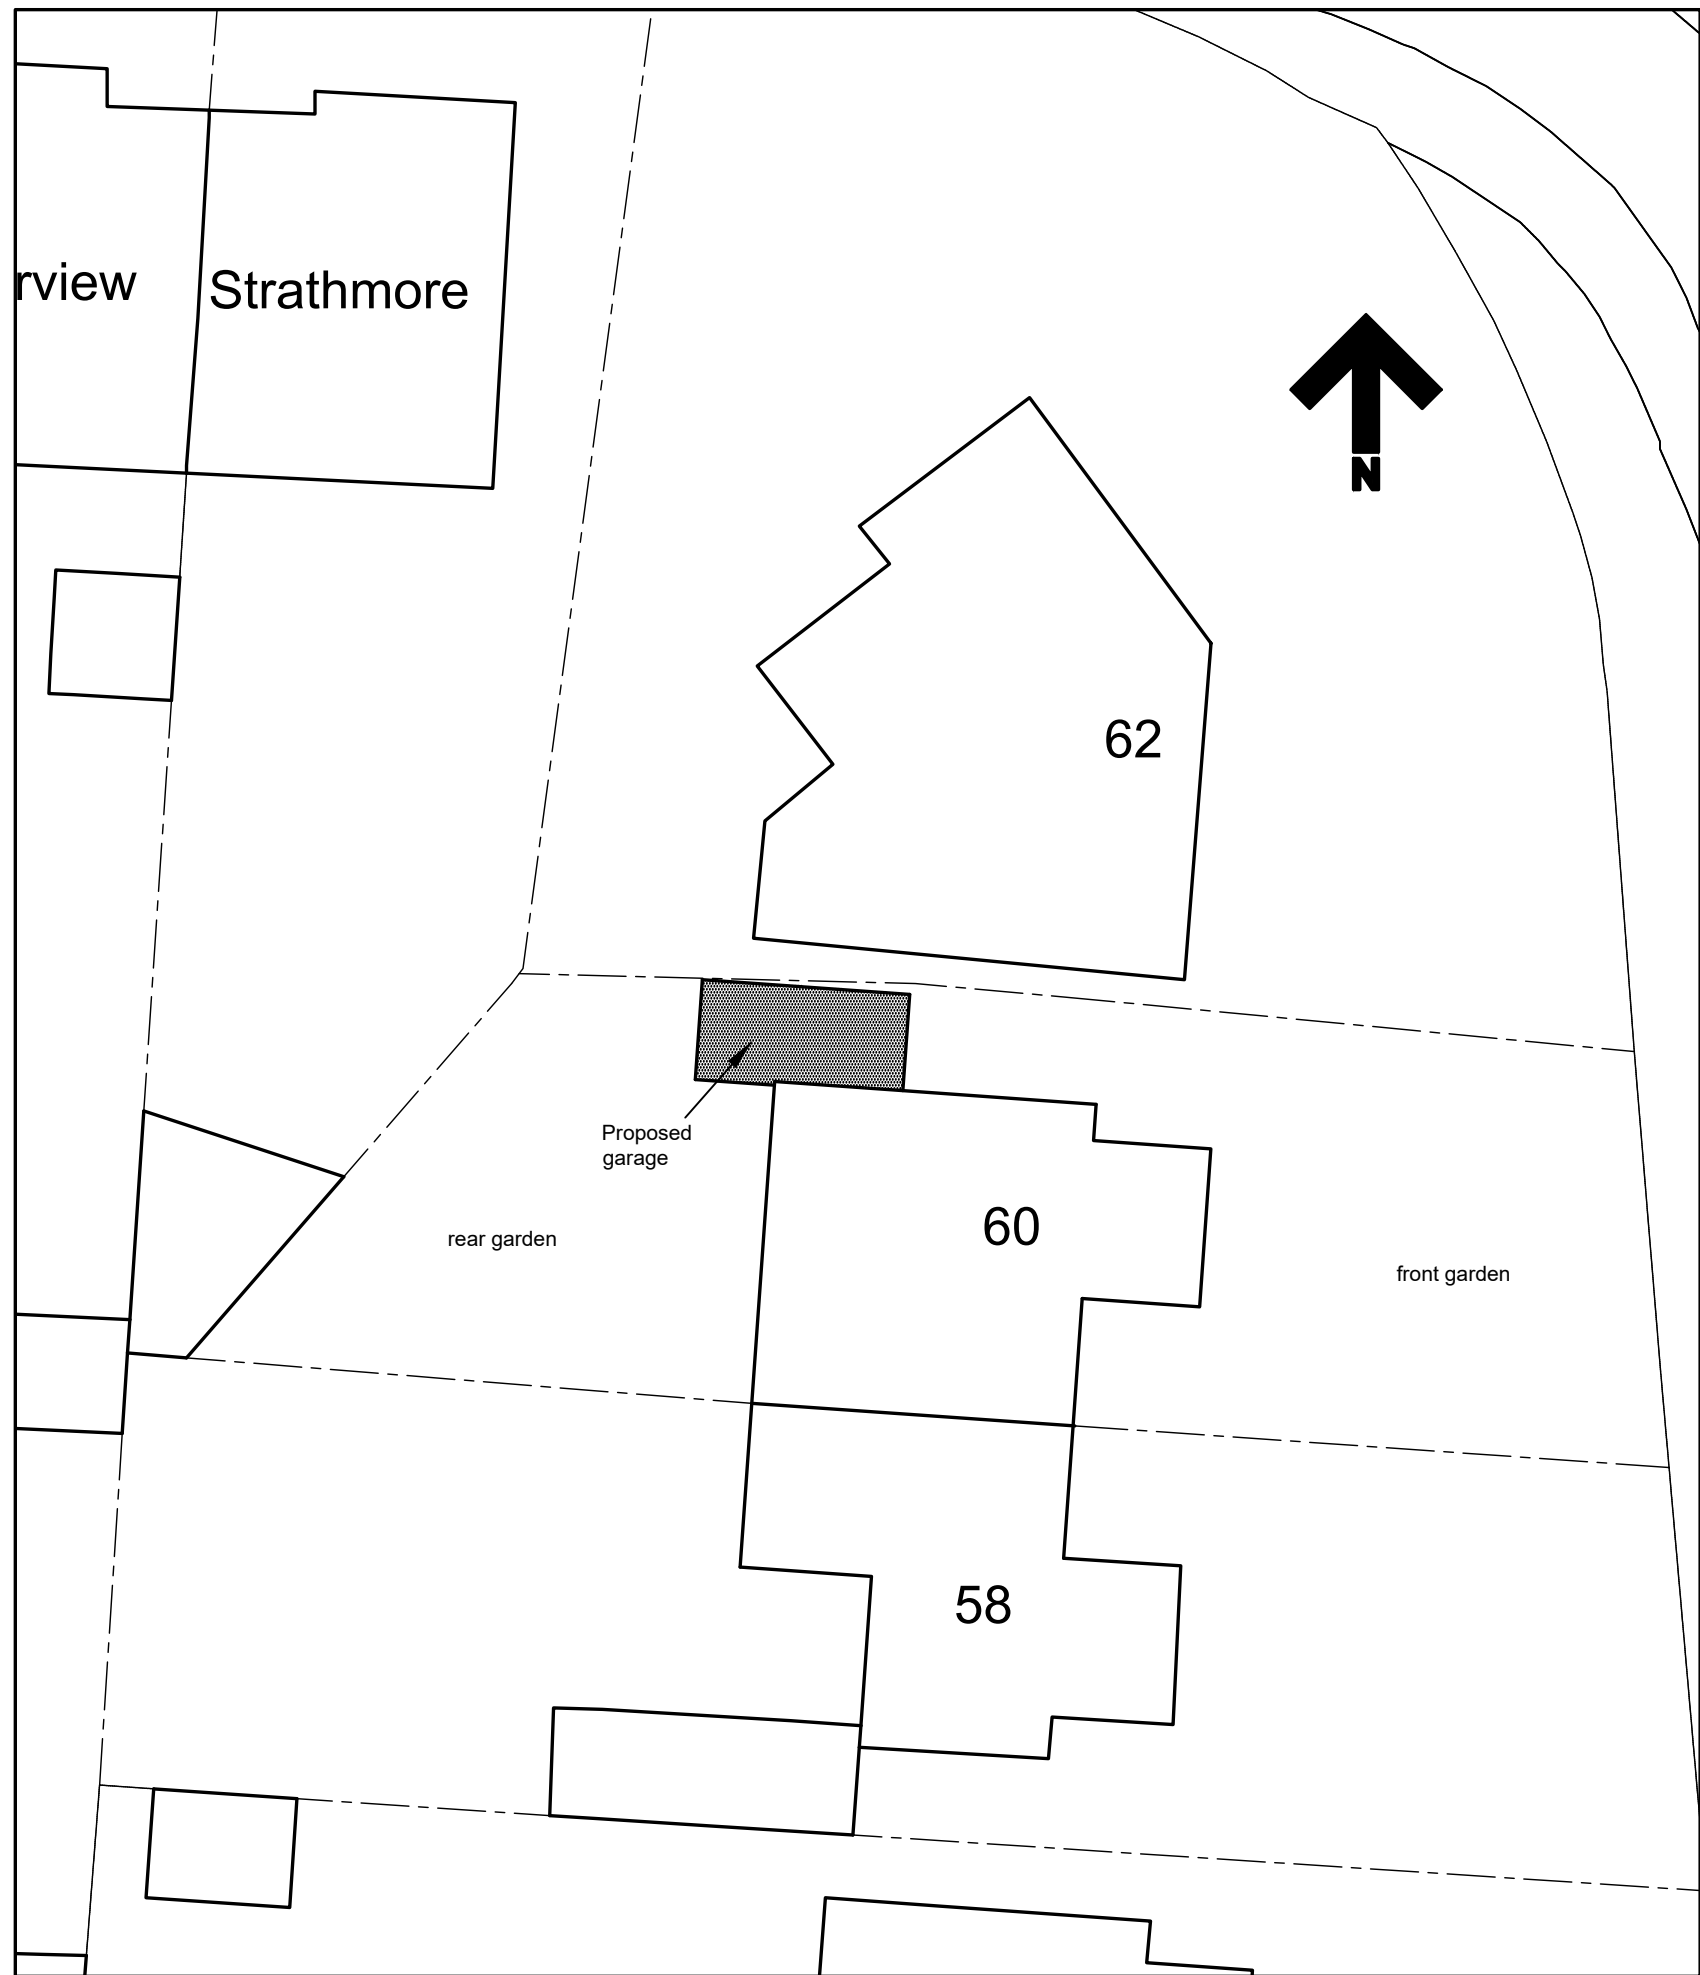


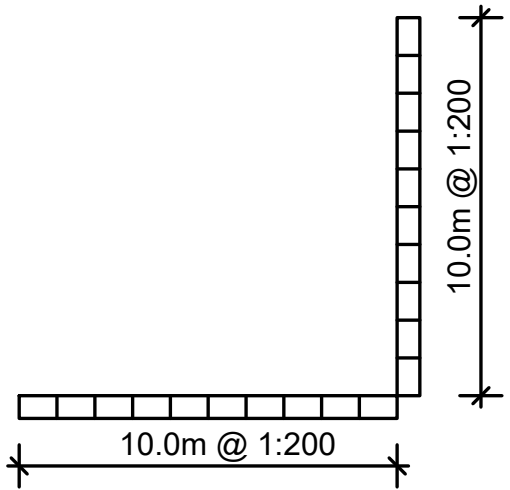

Site location plan 1:1250

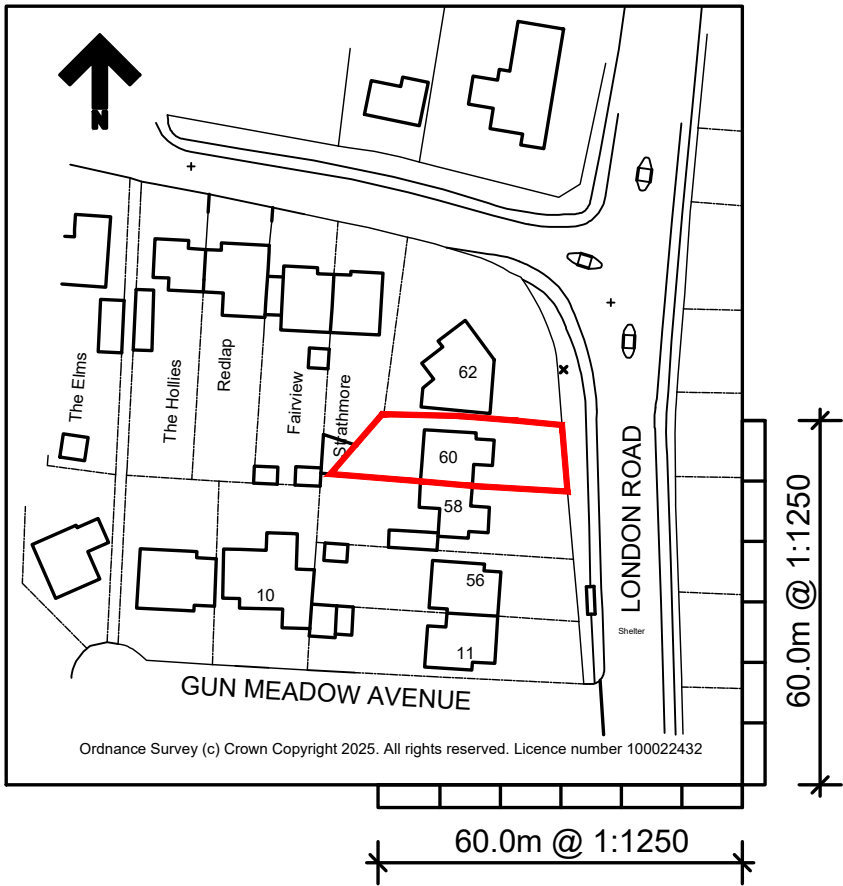

Rev.	Description.	Date.
------	--------------	-------

AT Design (Welwyn) Ltd Architectural Design Services 30c High Street, Welwyn, Herts AL6 9EQ Tel: 07931703297 - email: adamtrigg@hotmail.com		
--	--	--

Title; Proposed garage 60 London Road Knebworth Herts SG3 6HJ Site plan & location plan

Scale : 1:200 @ A3 Date : April 2020	Drawn by: AT
---	---------------------

Drg.No: AT863-01
