

SHEET NO.
P300
PROPOSED ELEVATIONS

DATECURRENT REVISION

PROJECT NAME
38 ECHO HILL

PROJECT NUMBER1794
PROJECT STATUSFOR PLANNING
PROJECT ADDRESS38 ECHO HILL, ROYSTON,
SG8 9BB

NOTES

ALL DIMENSIONS AND MEASUREMENTS PRESENTED
ARE APPROXIMATE AND SHOULD BE VERIFIED ON-SITE
PRIOR TO CONSTRUCTION.

VARIATIONS MAY EXIST DUE TO SITE CONDITIONS,
ADJUSTMENTS, OR OTHER UNFORESEEN FACTORS.

CONTRACTORS SHOULD PROMPTLY REPORT ANY
DISCREPANCIES, DEFECTS, OR ISSUES ENCOUNTERED
DURING CONSTRUCTION TO G2 ARCHITECTURE
LIMITED. IF YOU HAVE ANY QUESTIONS, PLEASE DO
NOT HESITATE TO CONTACT US ON 07449 626262.

THE CONTRACTOR IS RESPONSIBLE FOR INTERPRETING
AND EXECUTING THE DRAWINGS ACCURATELY AND
ACCORDING TO BEST PRACTICES.

THESE DRAWINGS ARE PROTECTED BY COPYRIGHT AND
ARE PROVIDED FOR THE SOLE PURPOSE OF THE
CURRENT PROJECT. THEY ARE NOT TO BE COPIED,
TRACED, OR USED FOR ANY FUTURE WORK WITHOUT
PRIOR WRITTEN CONSENT FROM G2 ARCHITECTURE
LIMITED.


© G2 ARCHITECTURE LIMITED 2026.
ALL RIGHTS RESERVED.

DRAWN BYMA
CHECKED BYGD

SCALE1 : 50
PAPER SIZEA1



FRONT ELEVATION

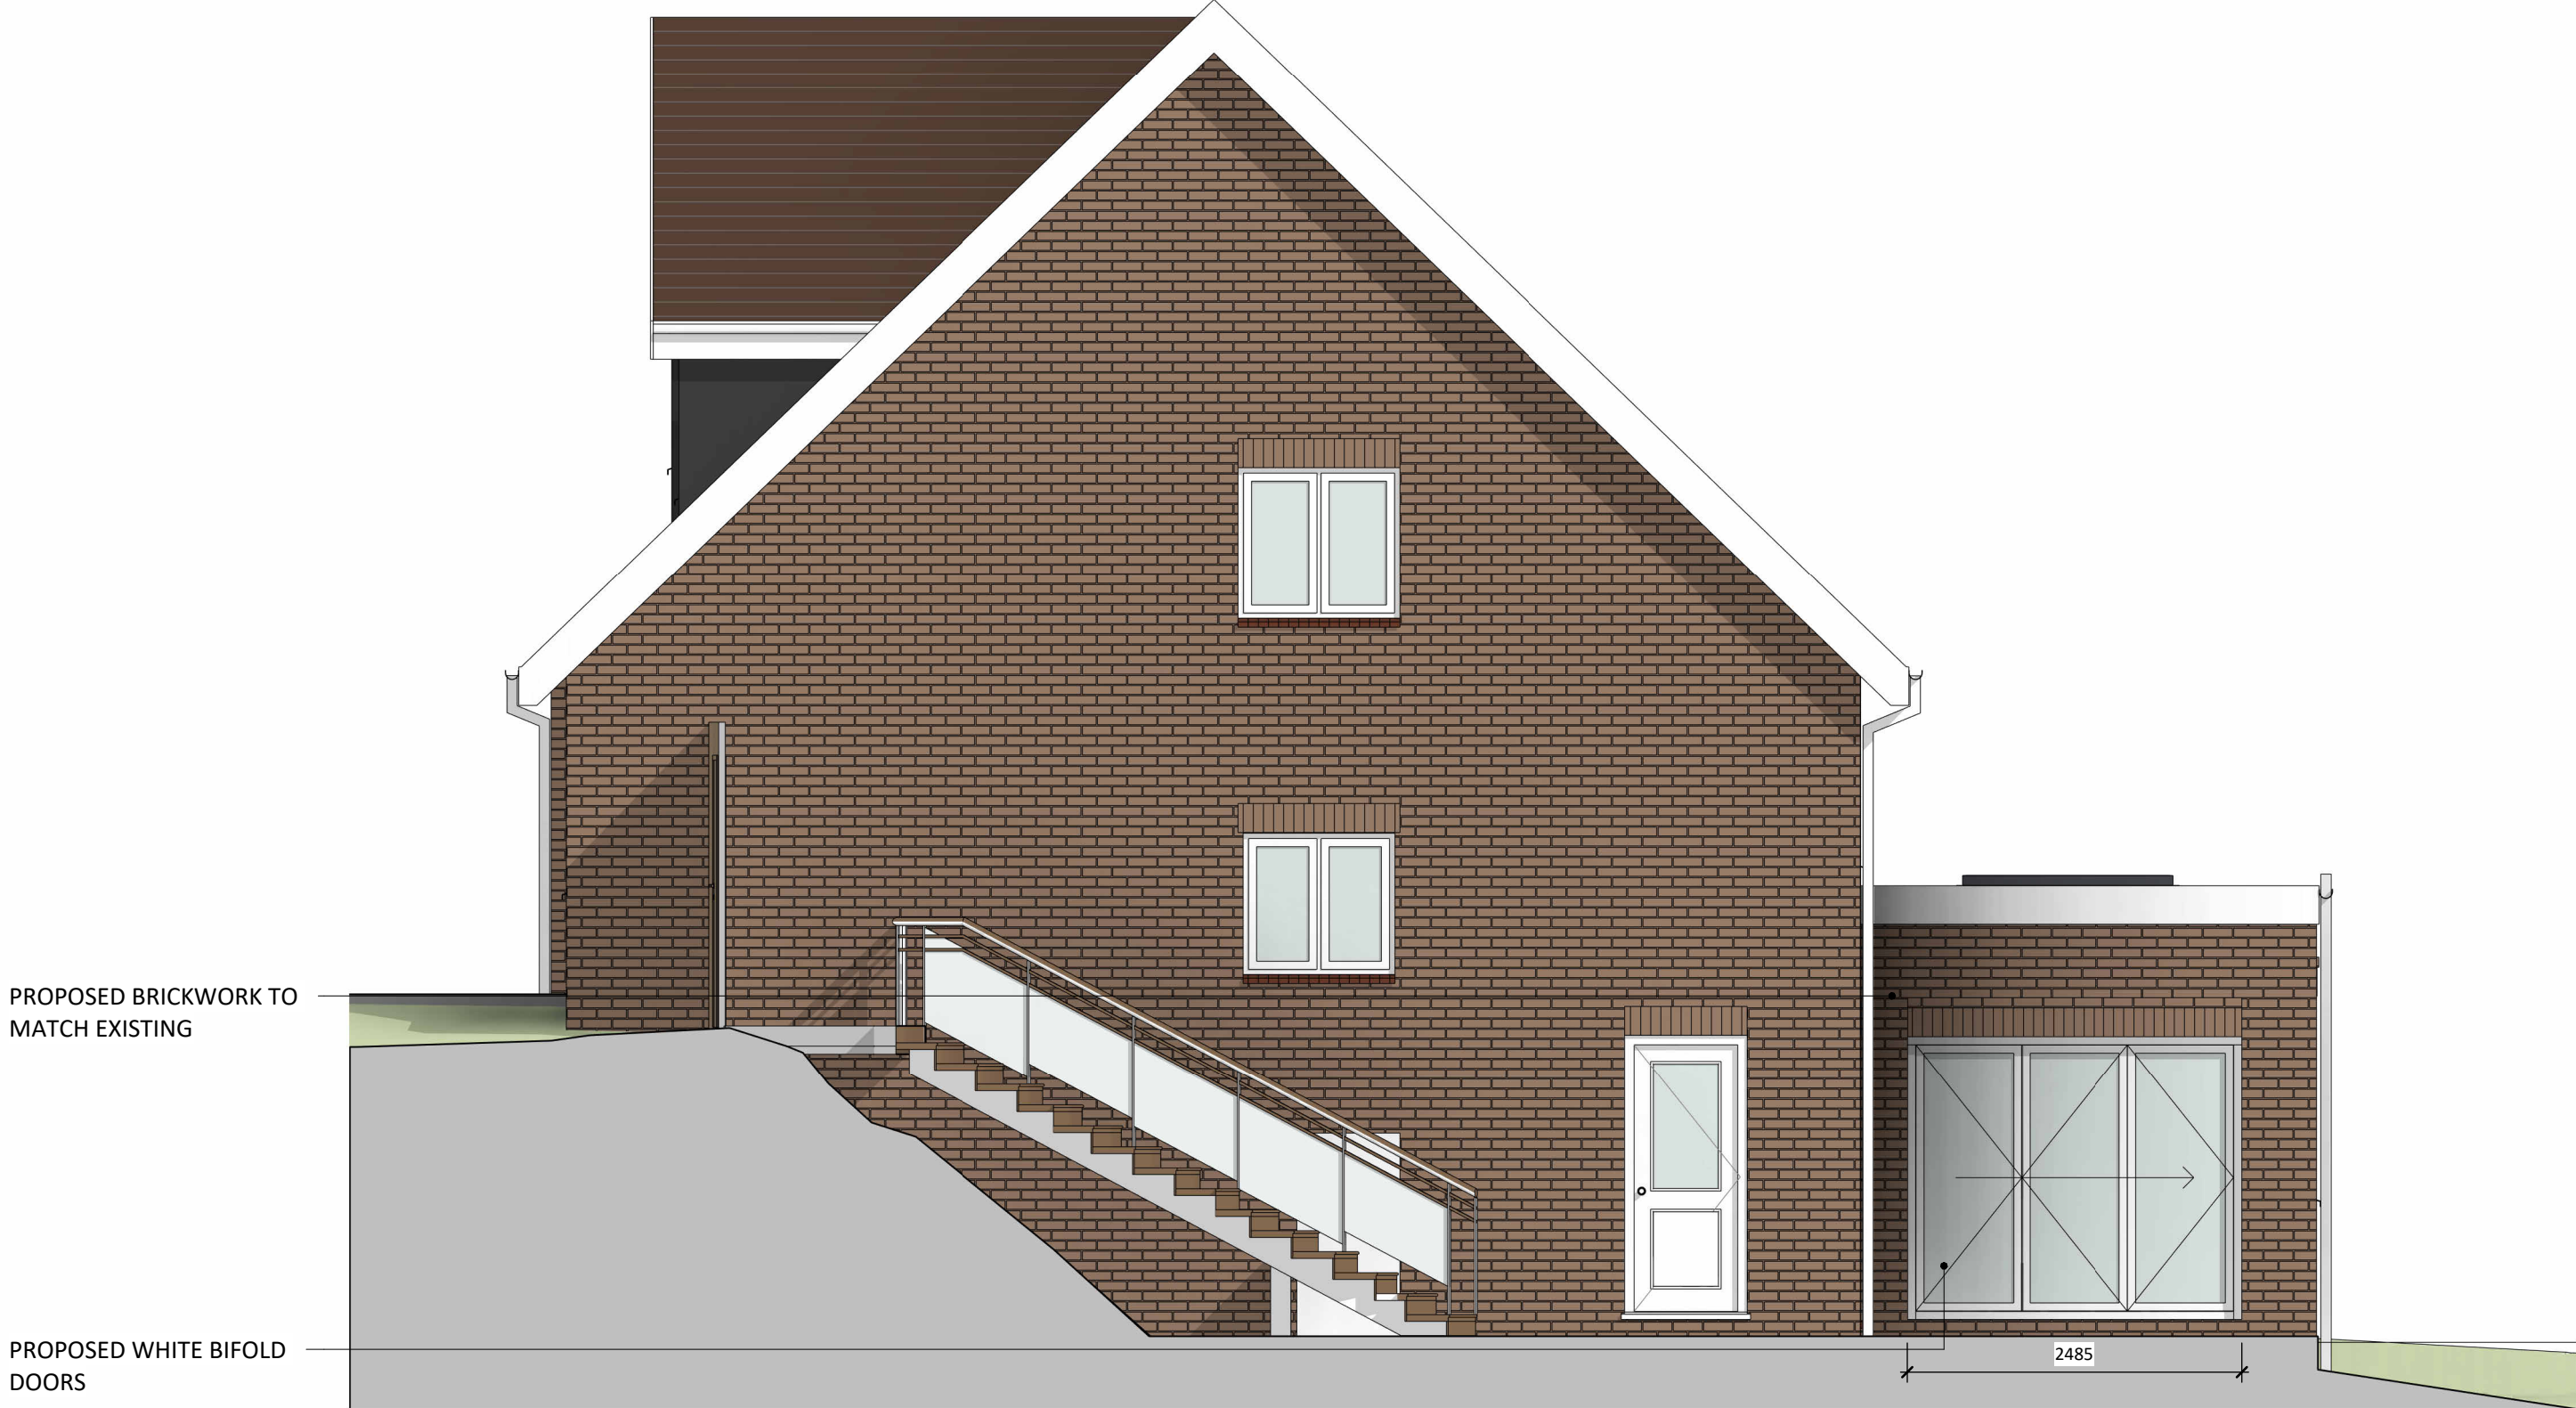

SIDE ELEVATION (RIGHT)



REAR ELEVATION



SIDE ELEVATION (LEFT)