


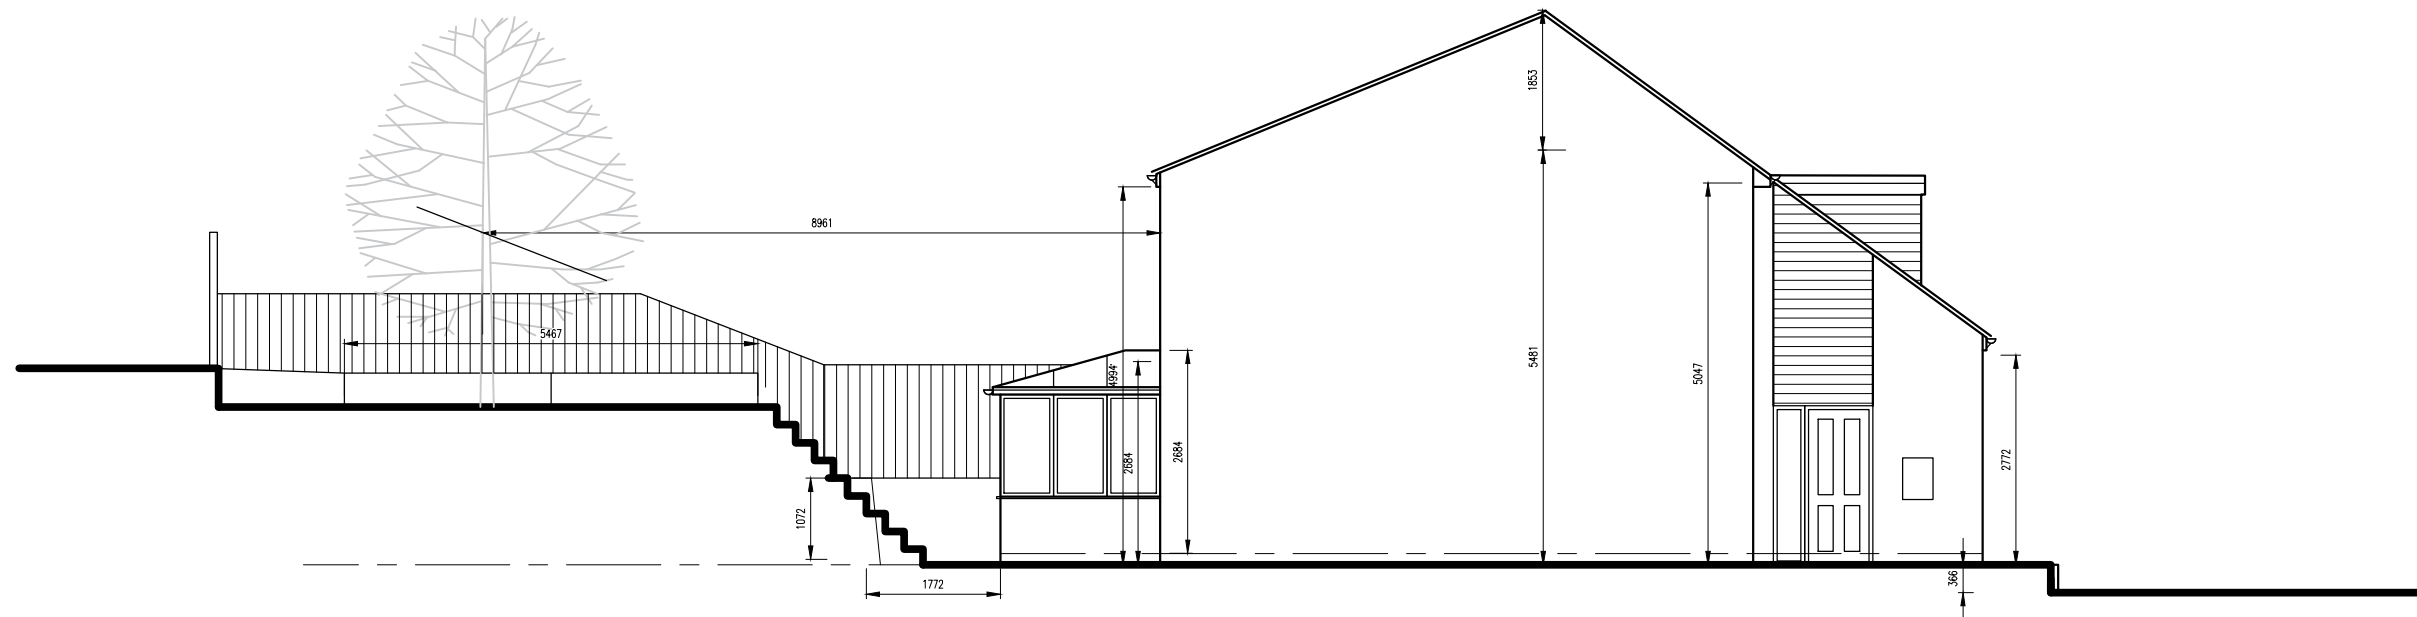


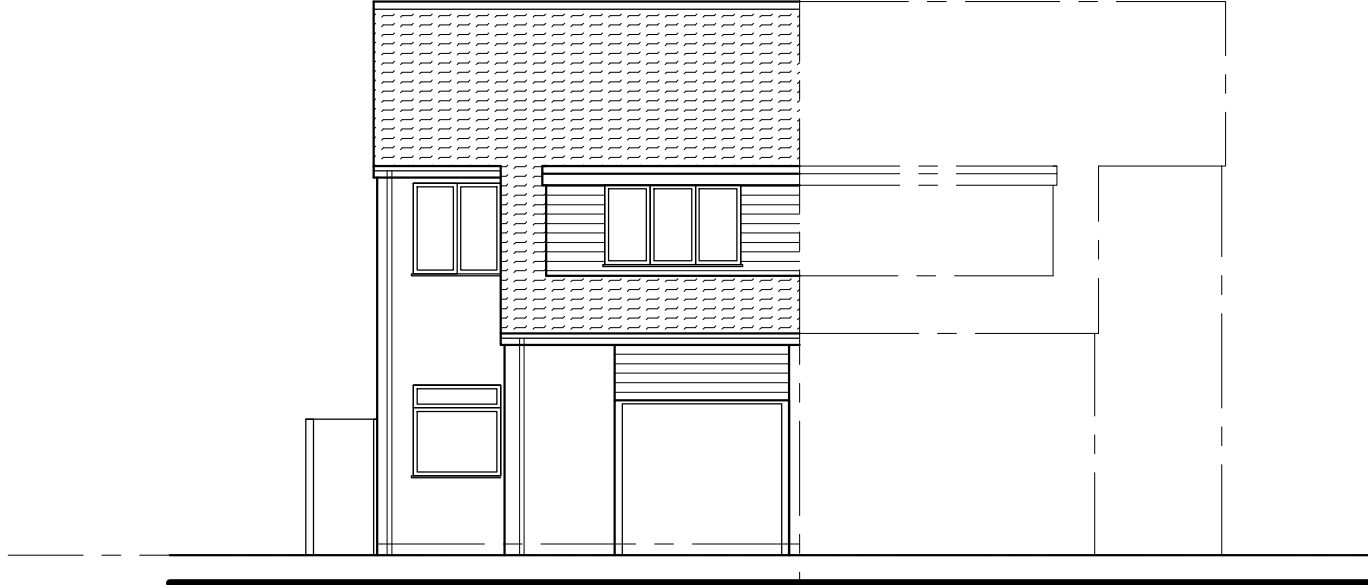



EXISTING SIDE ELEVATION - 1:100

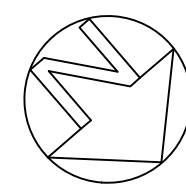



EXISTING FRONT ELEVATION - 1:100

 


EXISTING SITE PLAN- 1:200

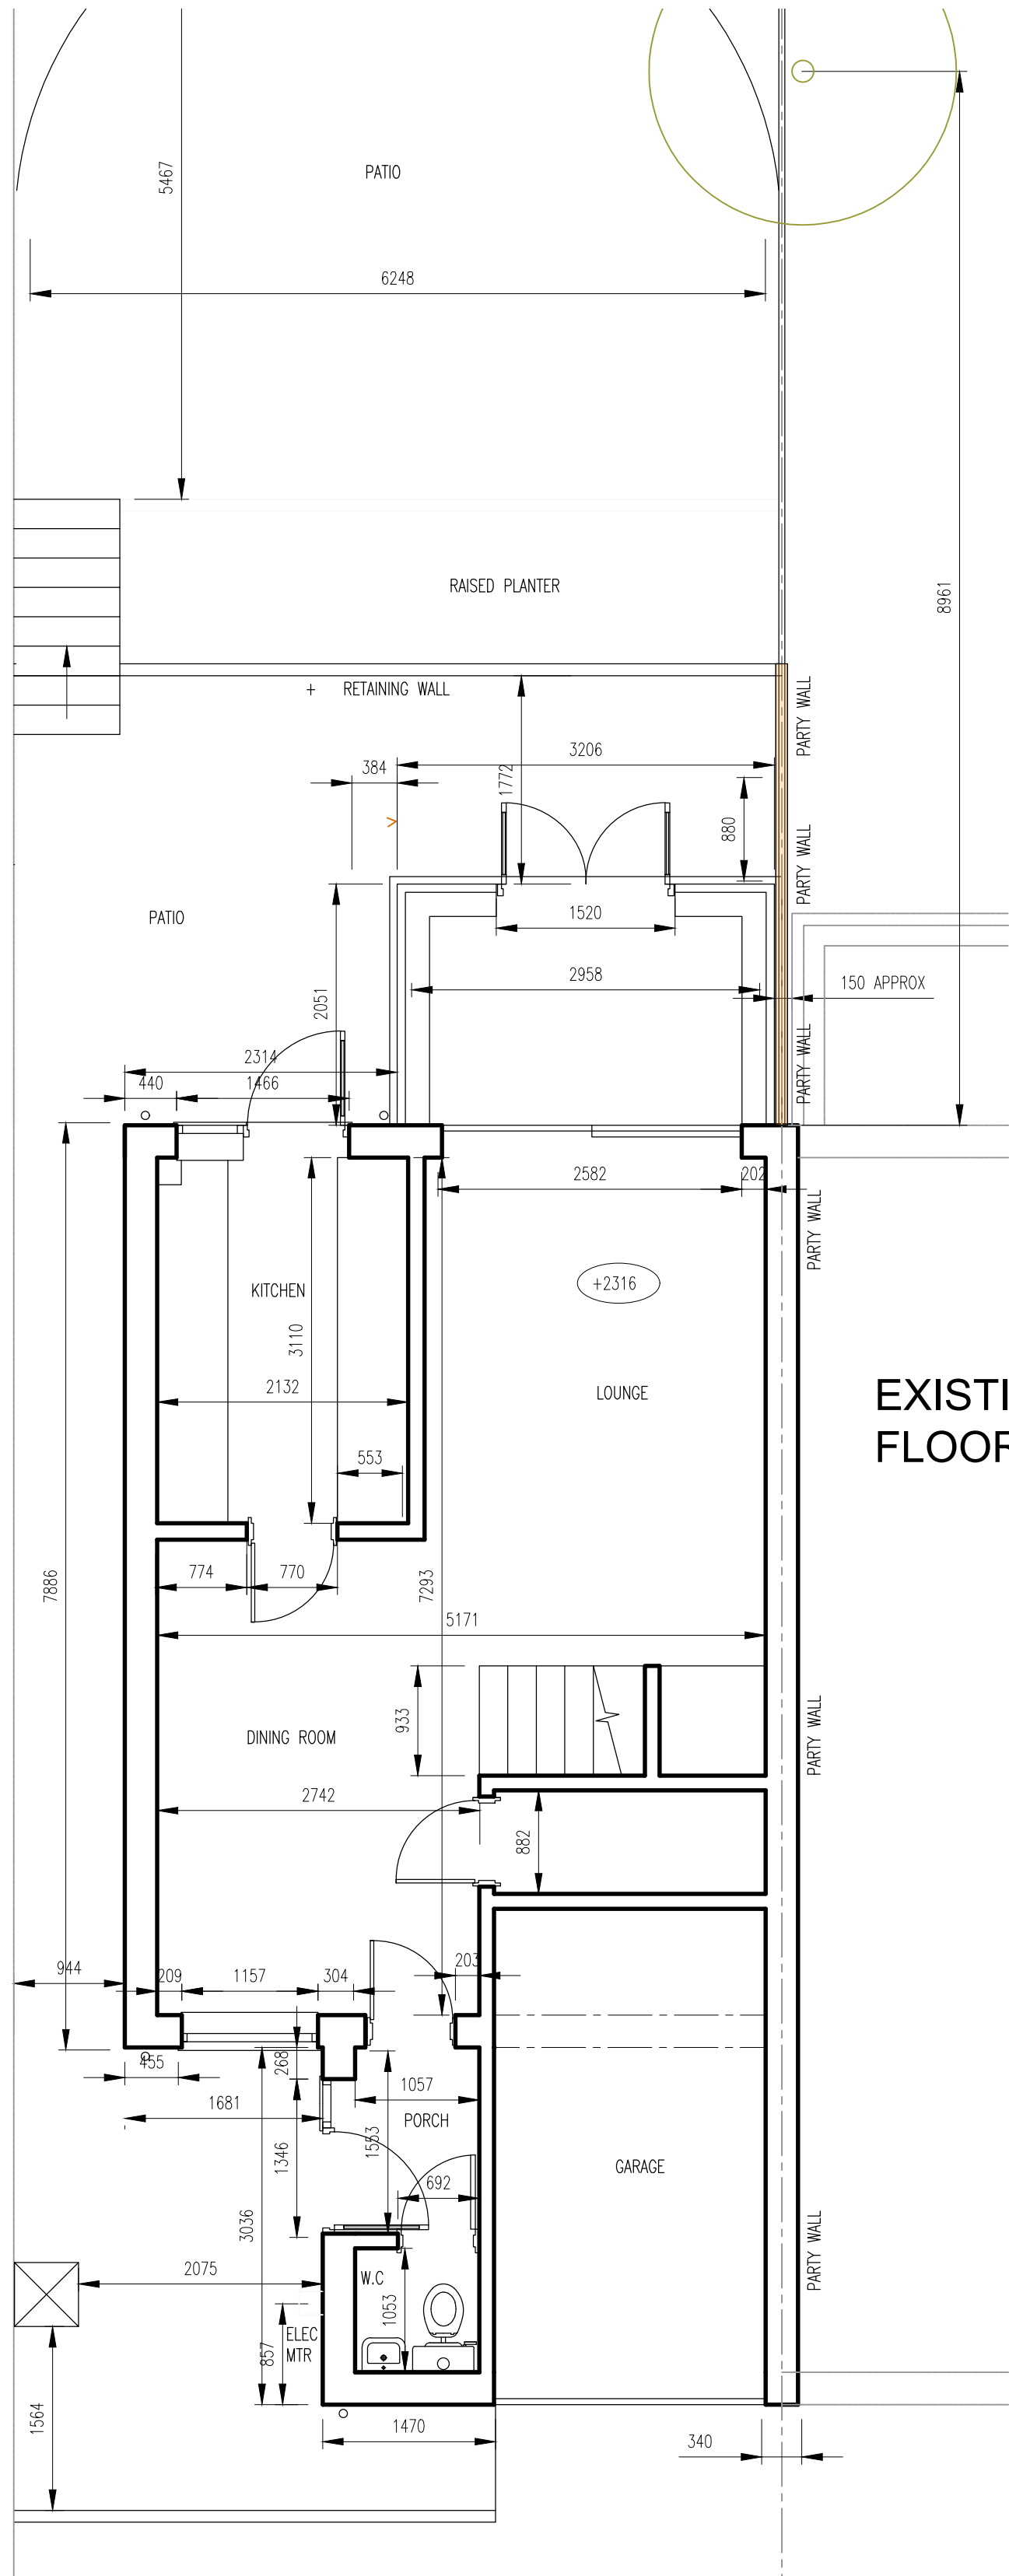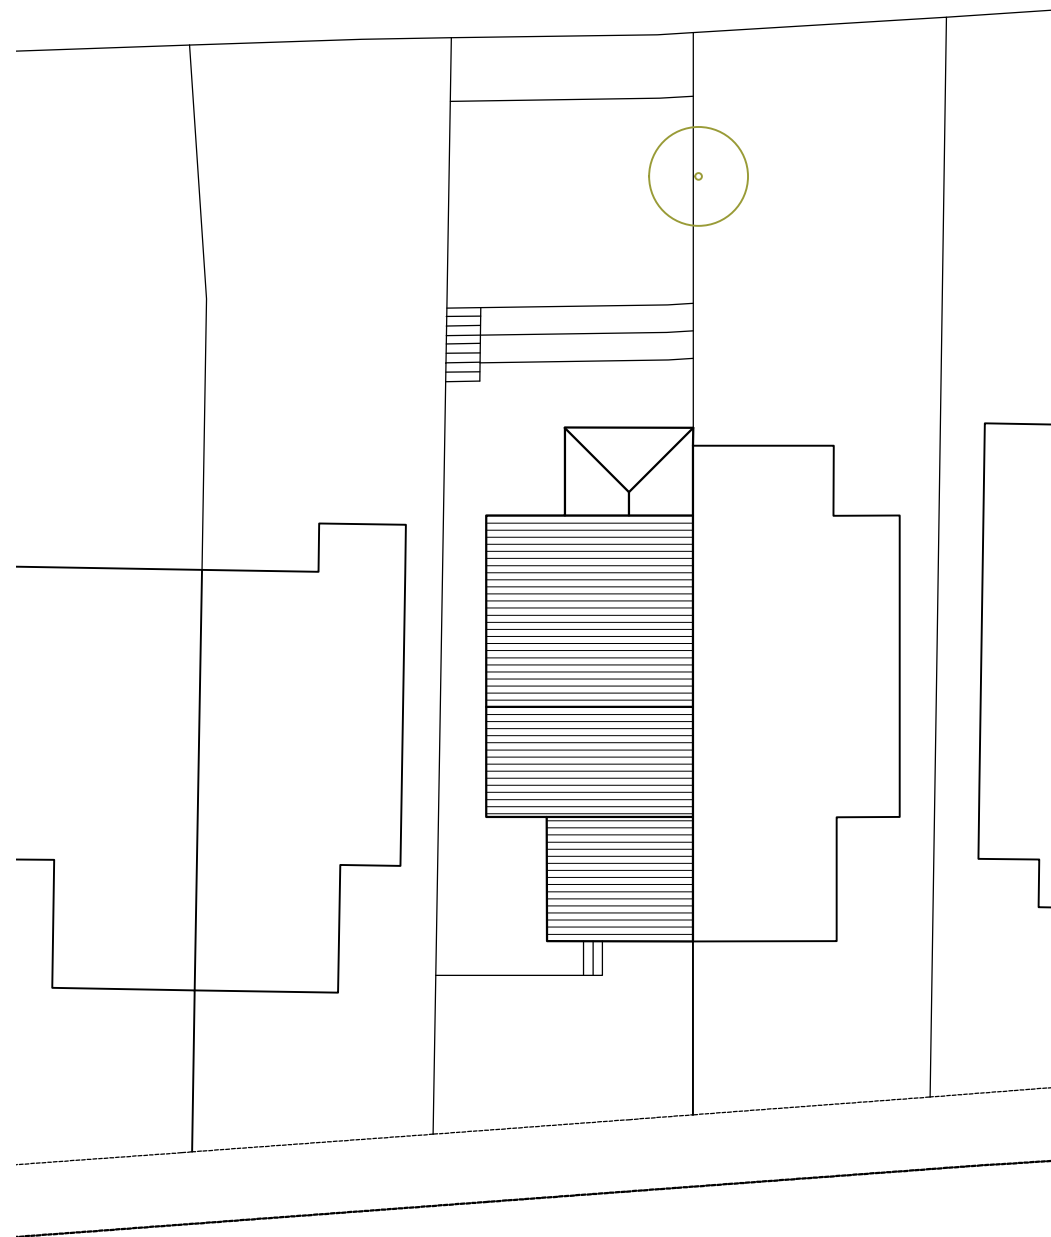


EXISTING GROUND FLOOR PLAN- 1:50

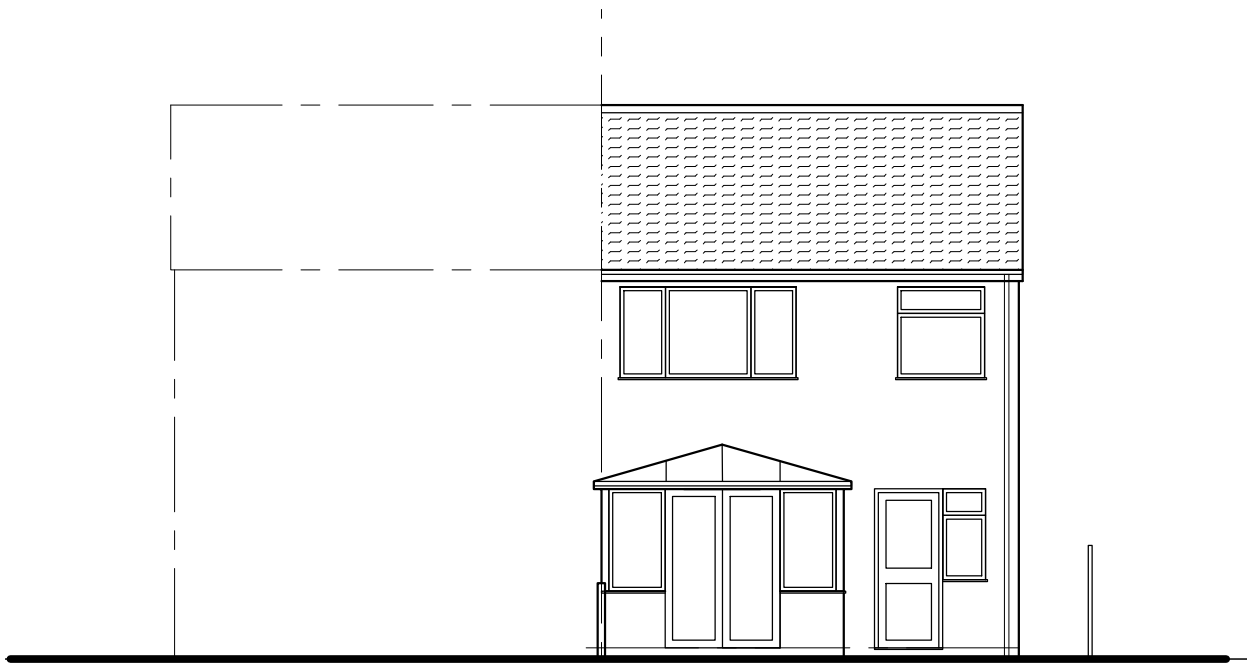 


EXISTING REAR ELEVATION - 1:100

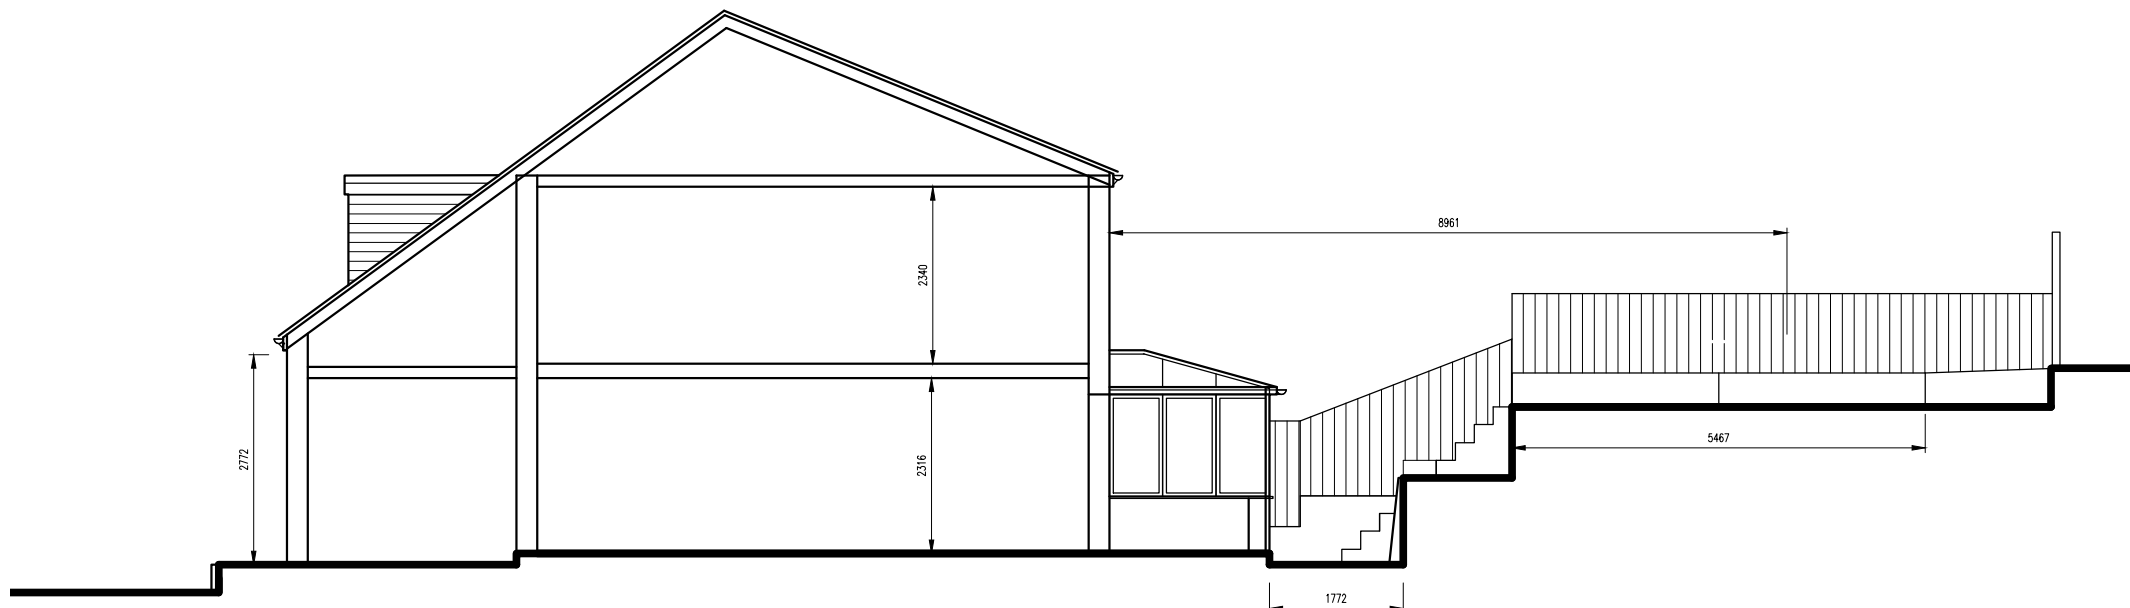


EXISTING SIDE ELEVATION - 1:100

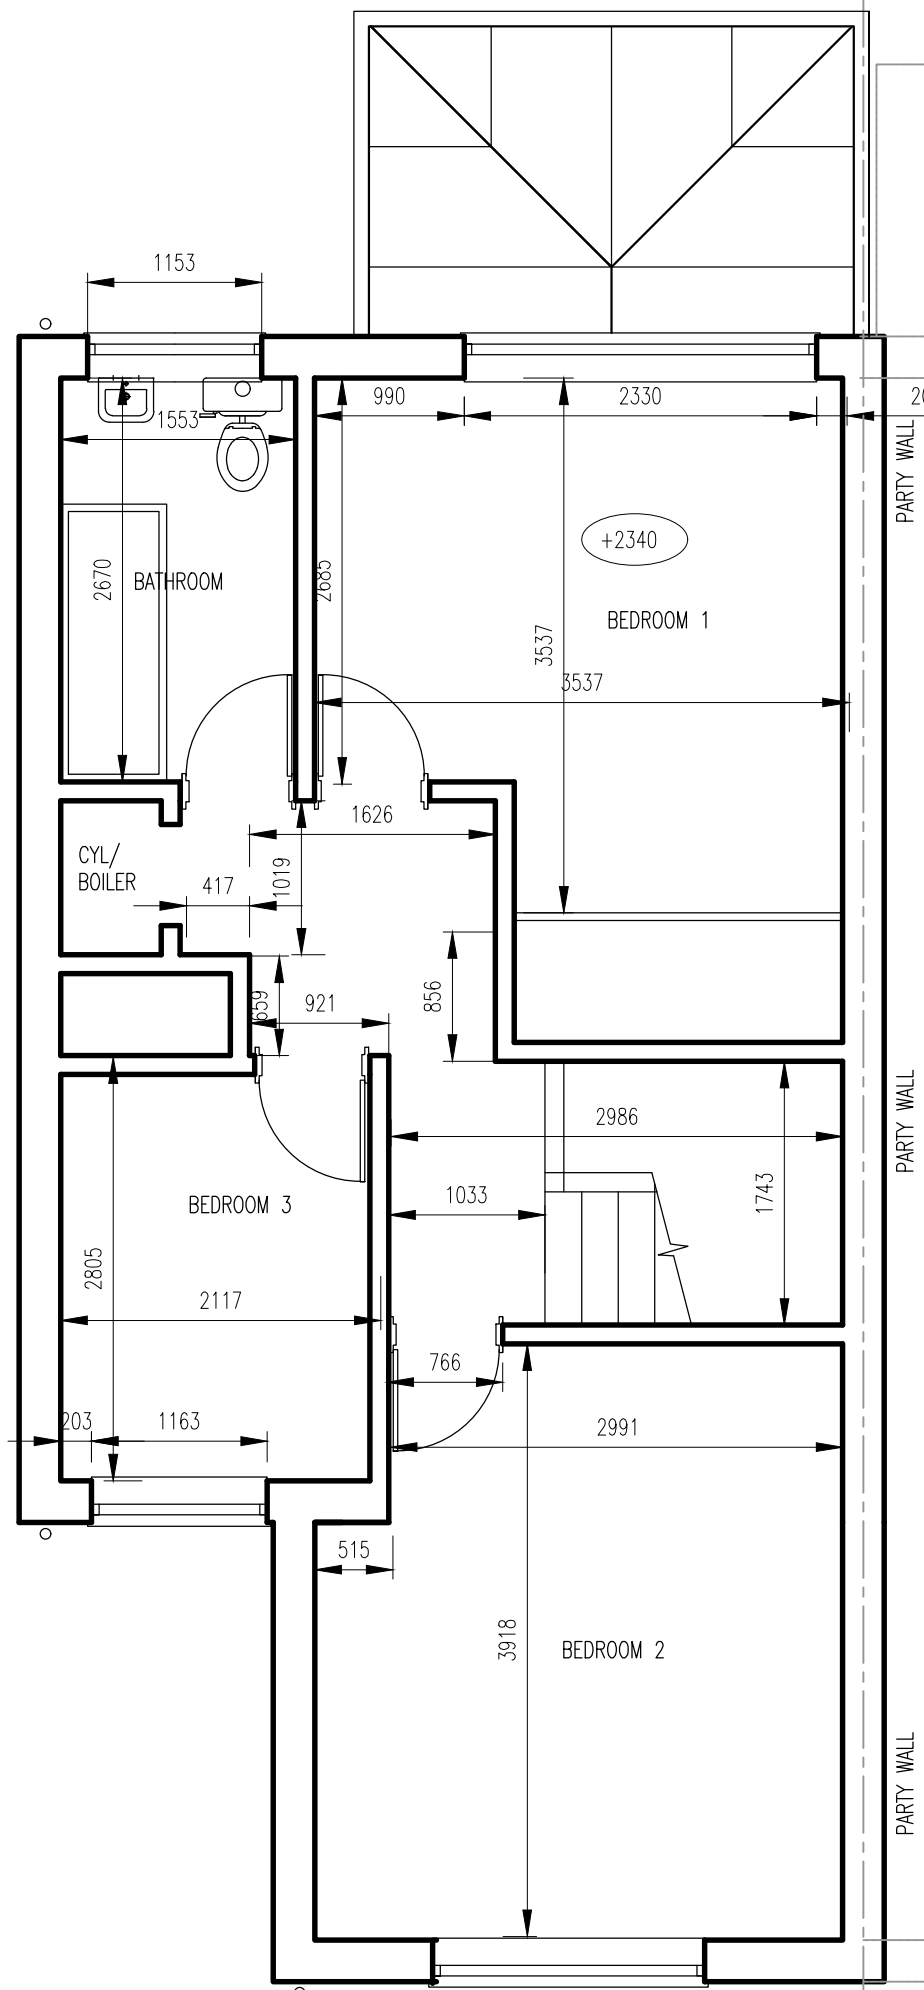

EXISTING FIRST FLOOR PLAN- 1:50

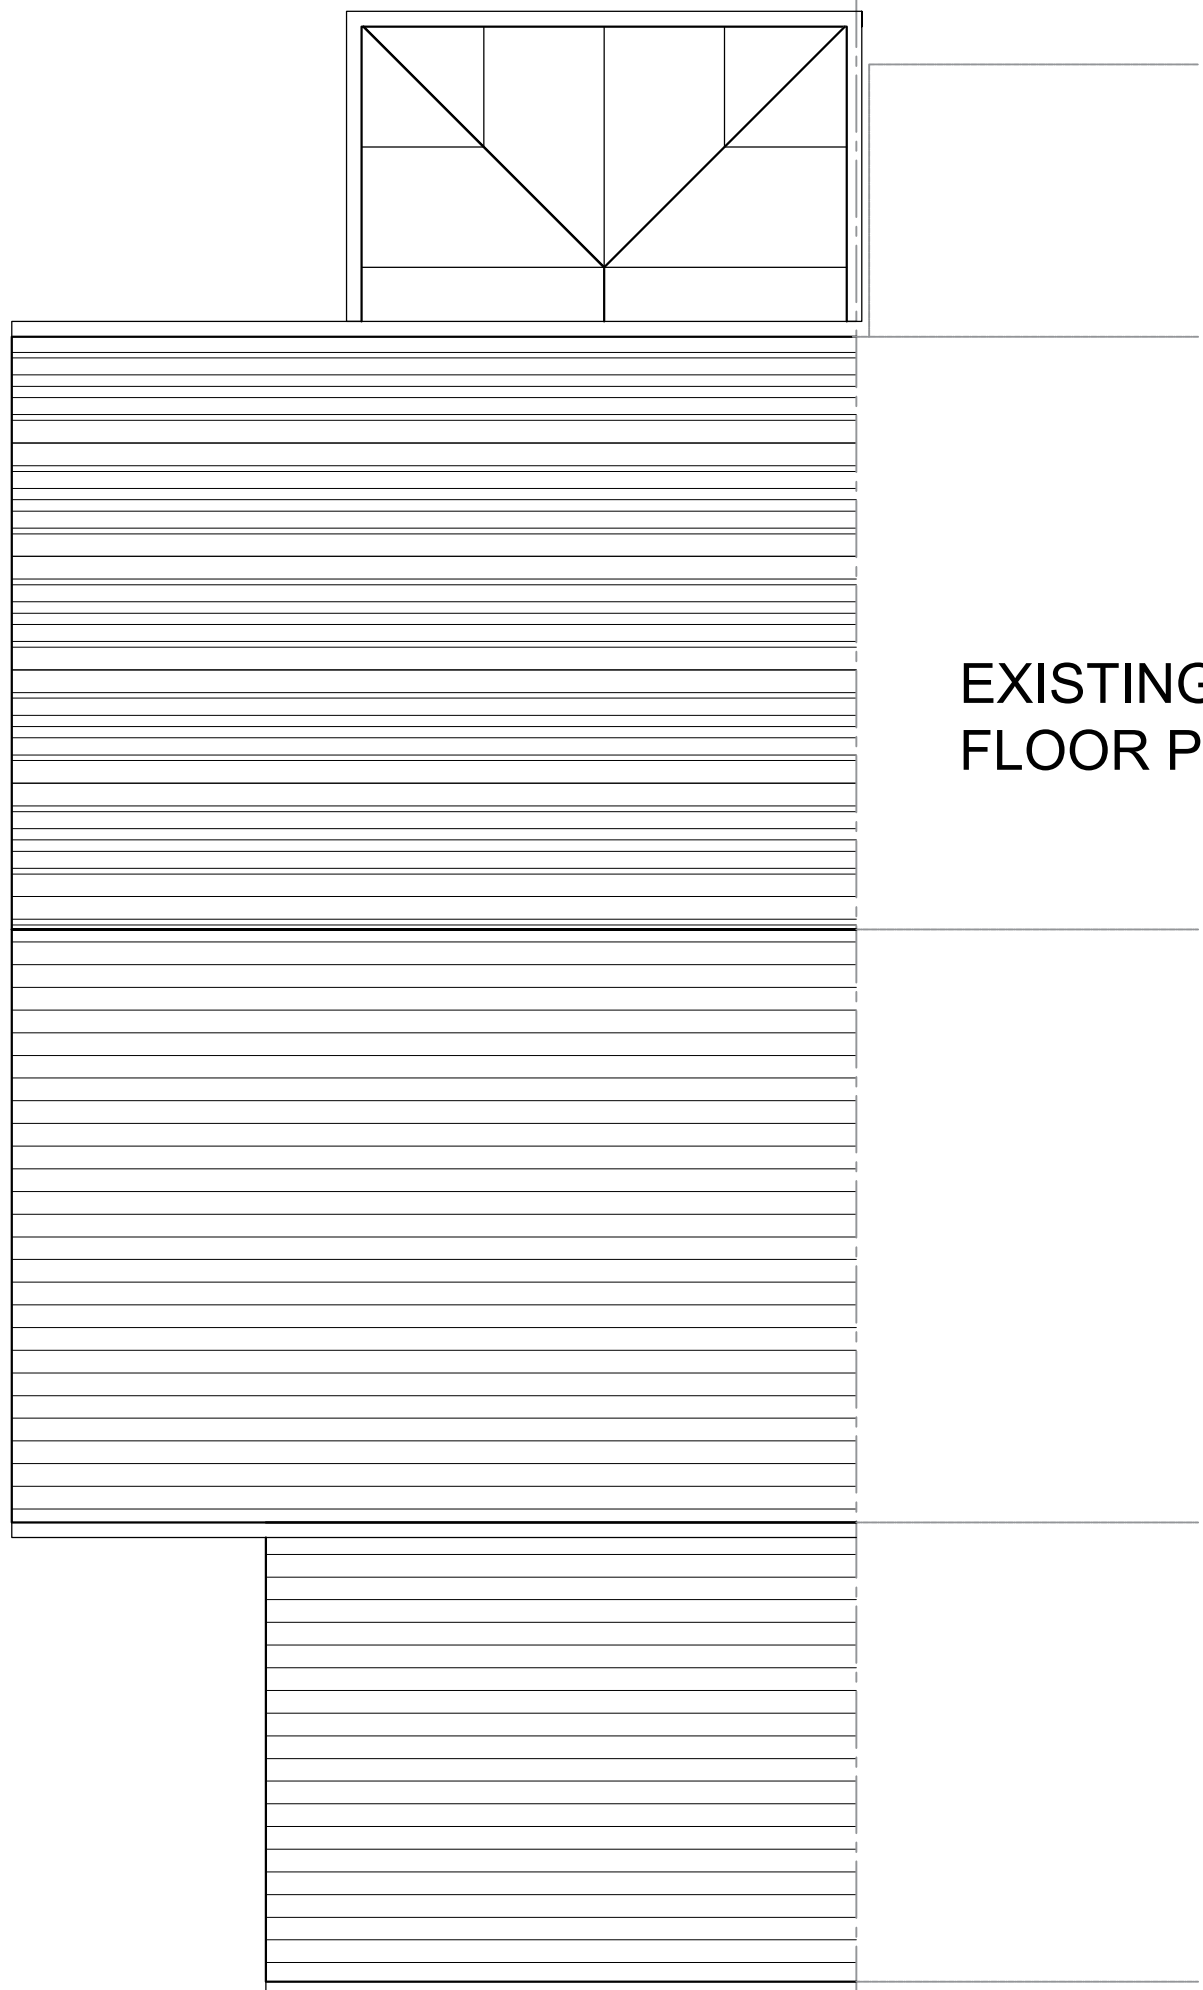


EXISTING ROOF FLOOR PLAN- 1:50

 

LOCATION PLAN - 1:1250



Ordnance Survey (c) Crown Copyright 2008. All rights reserved. Licence number 100029452

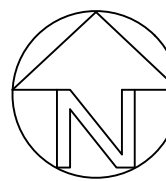

© COPYRIGHT OF ARCHITECT		
ALL DIMENSIONS TO BE CHECKED ON SITE AND NOT SCALED FROM THIS DRAWING. ANY DISCREPANCIES FOUND ON SITE TO BE REPORTED TO THE ARCHITECT PRIOR TO CONSTRUCTION. PARTY WALL AGREEMENTS AND CDM REGULATIONS ALL AT THE CLIENTS RISK. COMMENCEMENT OF WORK ON SITE PRIOR TO LA PLAN APPROVAL IS ENTIRELY AT THE OWNERS RISK.		
Rev	Amendment	Date:



Status:	PRELIMINARY / PLANNING	
Client:	S.TRIM	
Site Address :	20 GRANGE BOTTOM _ ROYSTON _ SG8 9UQ	

Drawing Title:	AS EXISTING DRAWING		
Drawing By:	CB	Date:	16/05/26
Drawing Reference:	ROY/CB/26/01	Revision:	Scale: 1:100,1:50