



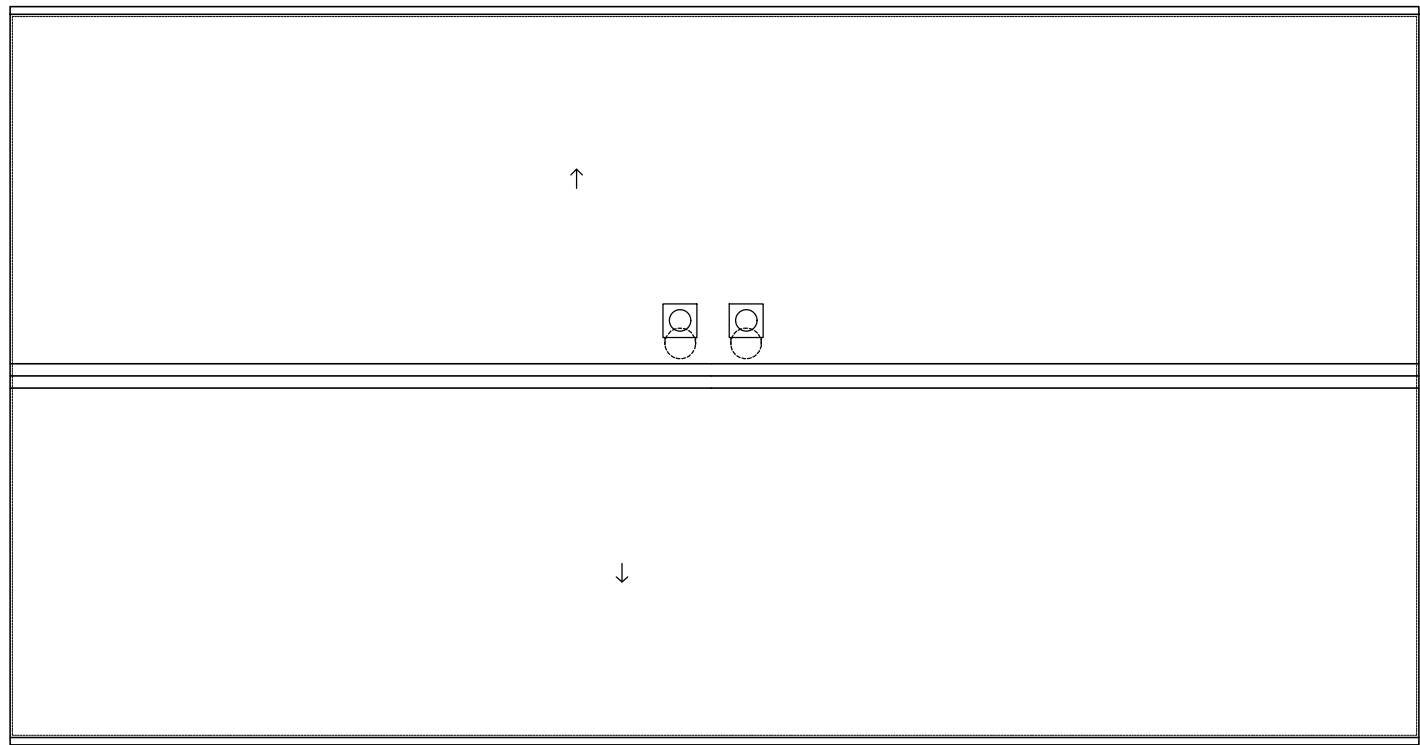


ROOF PLAN

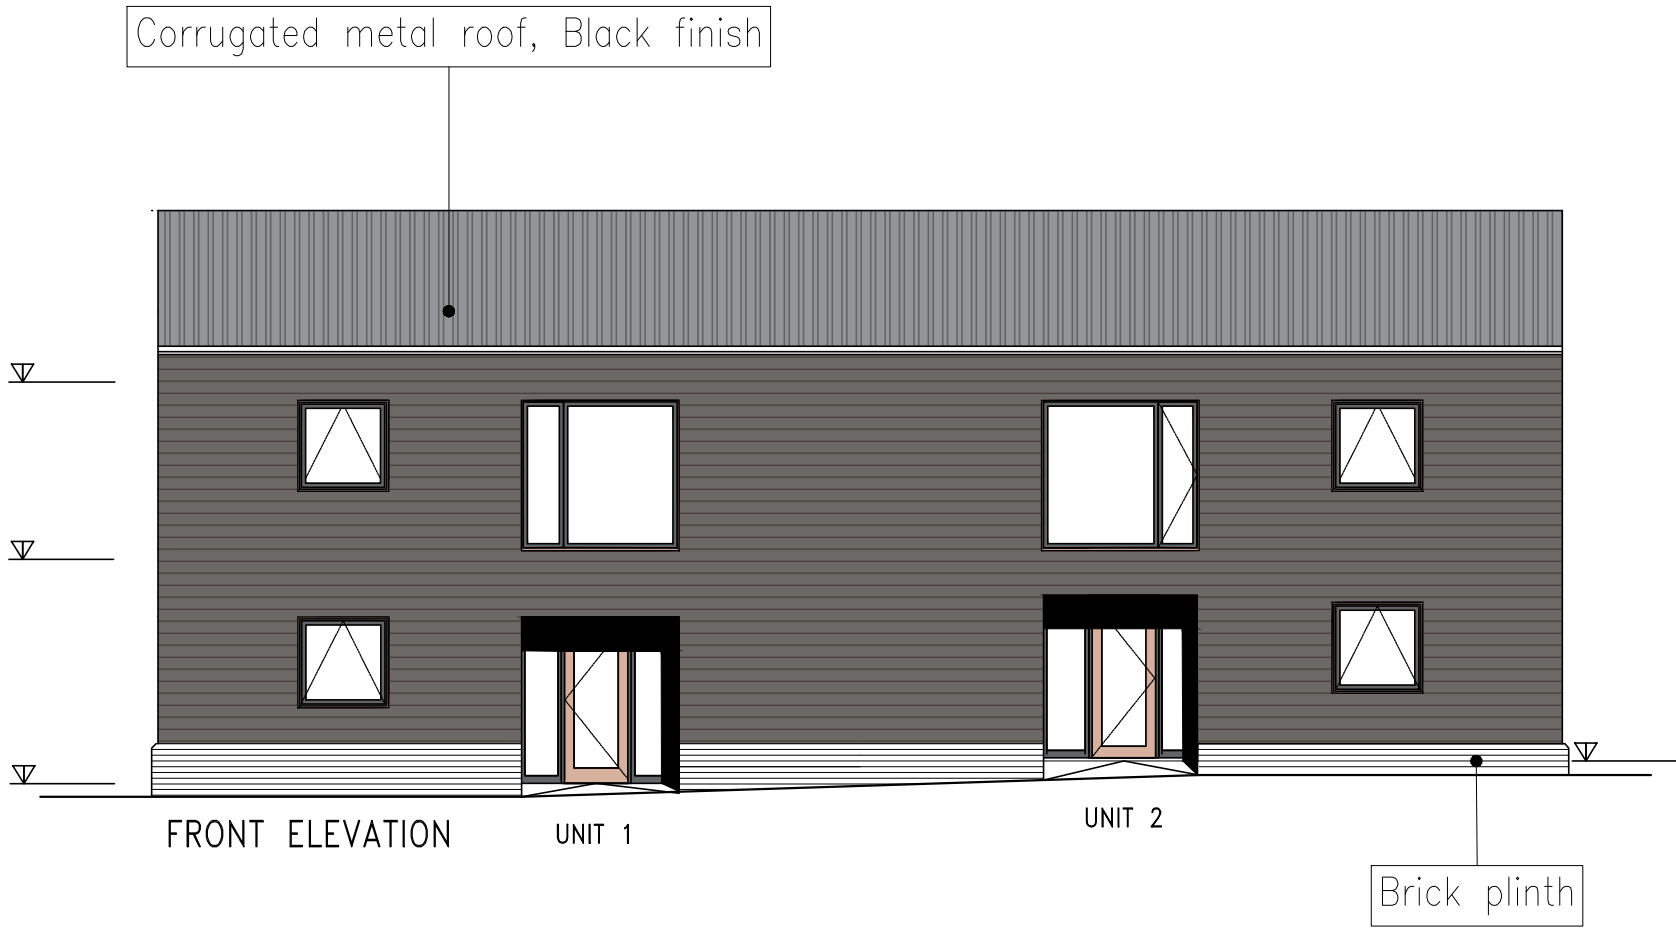


FRONT ELEVATION

UNIT 1


UNIT 2

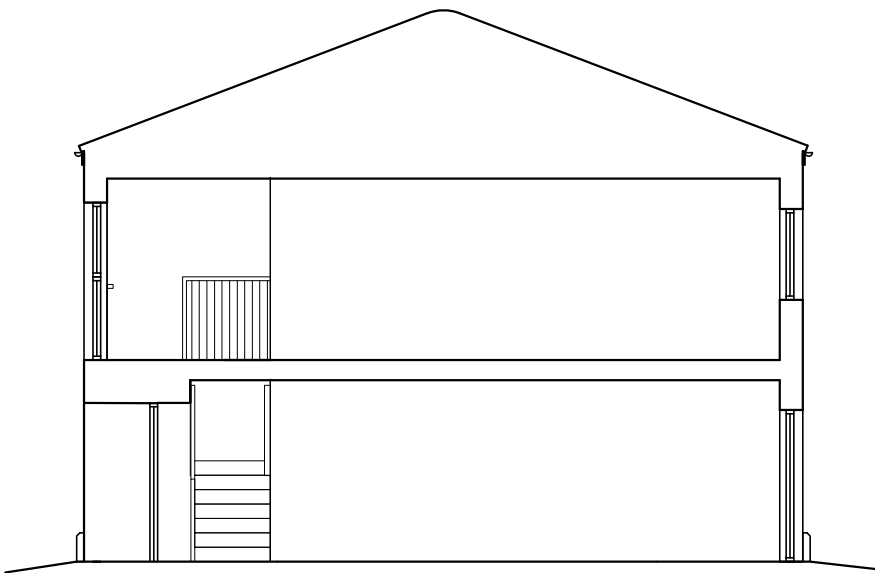


SECTION

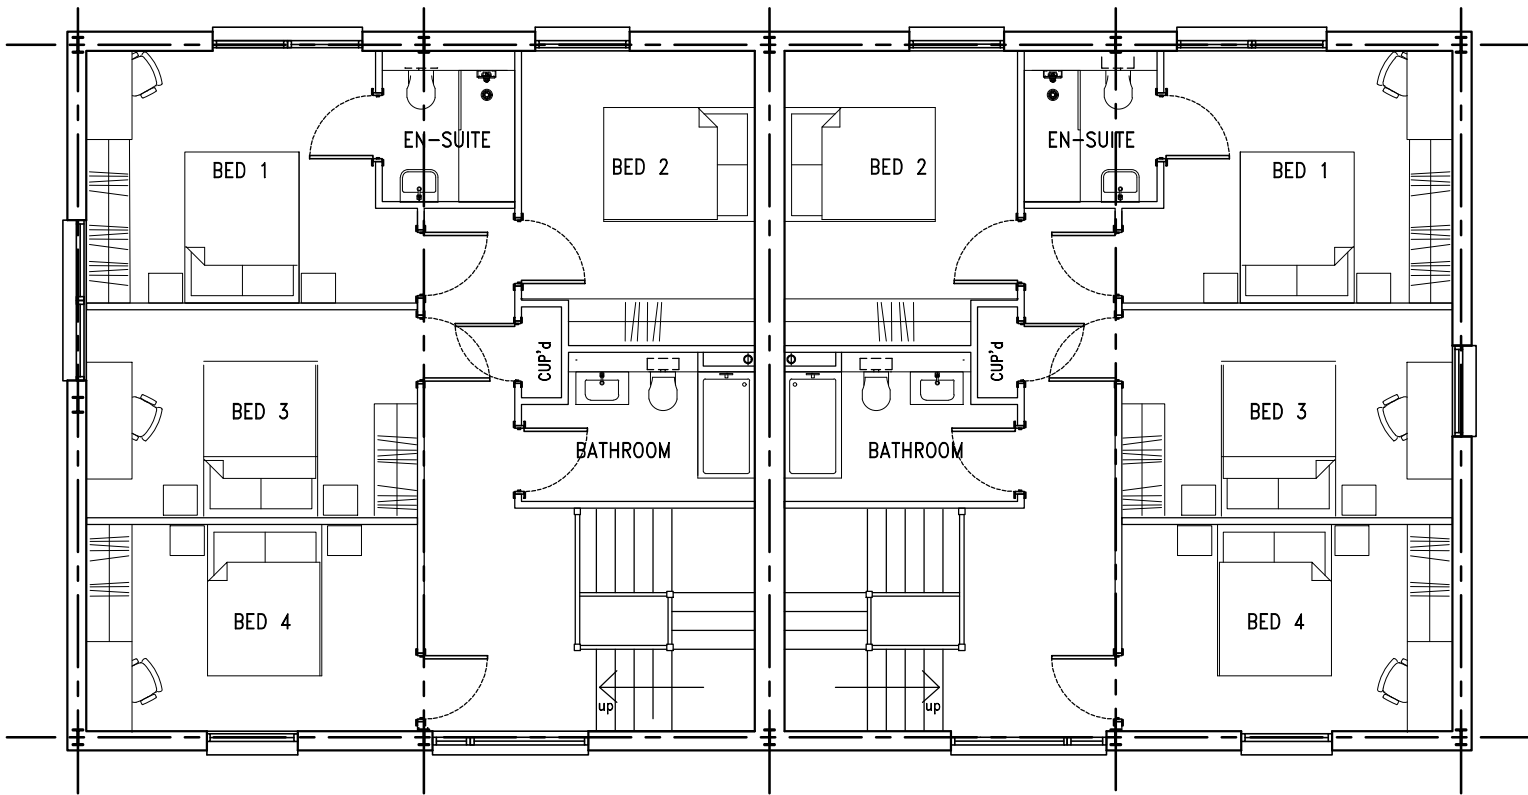

FIRST FLOOR PLAN

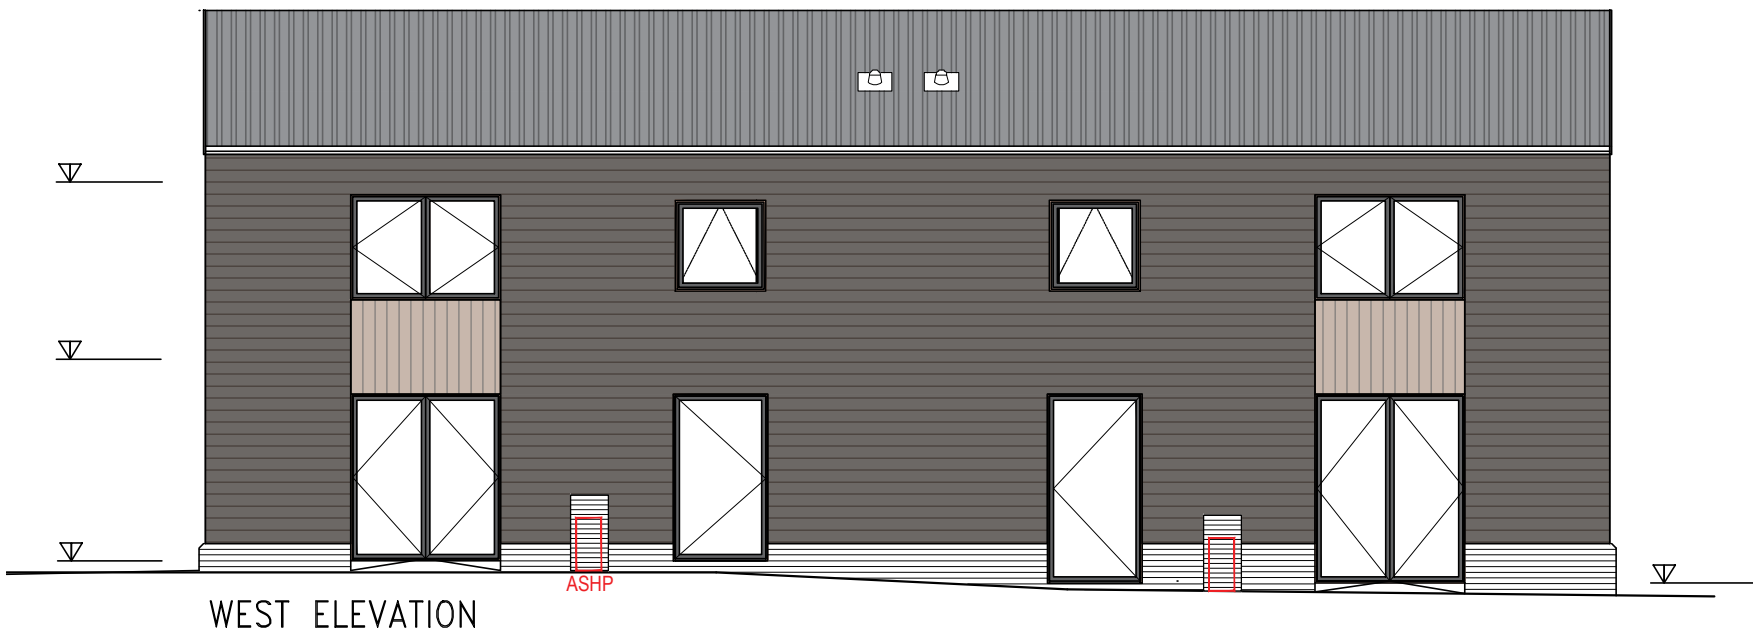


WEST ELEVATION

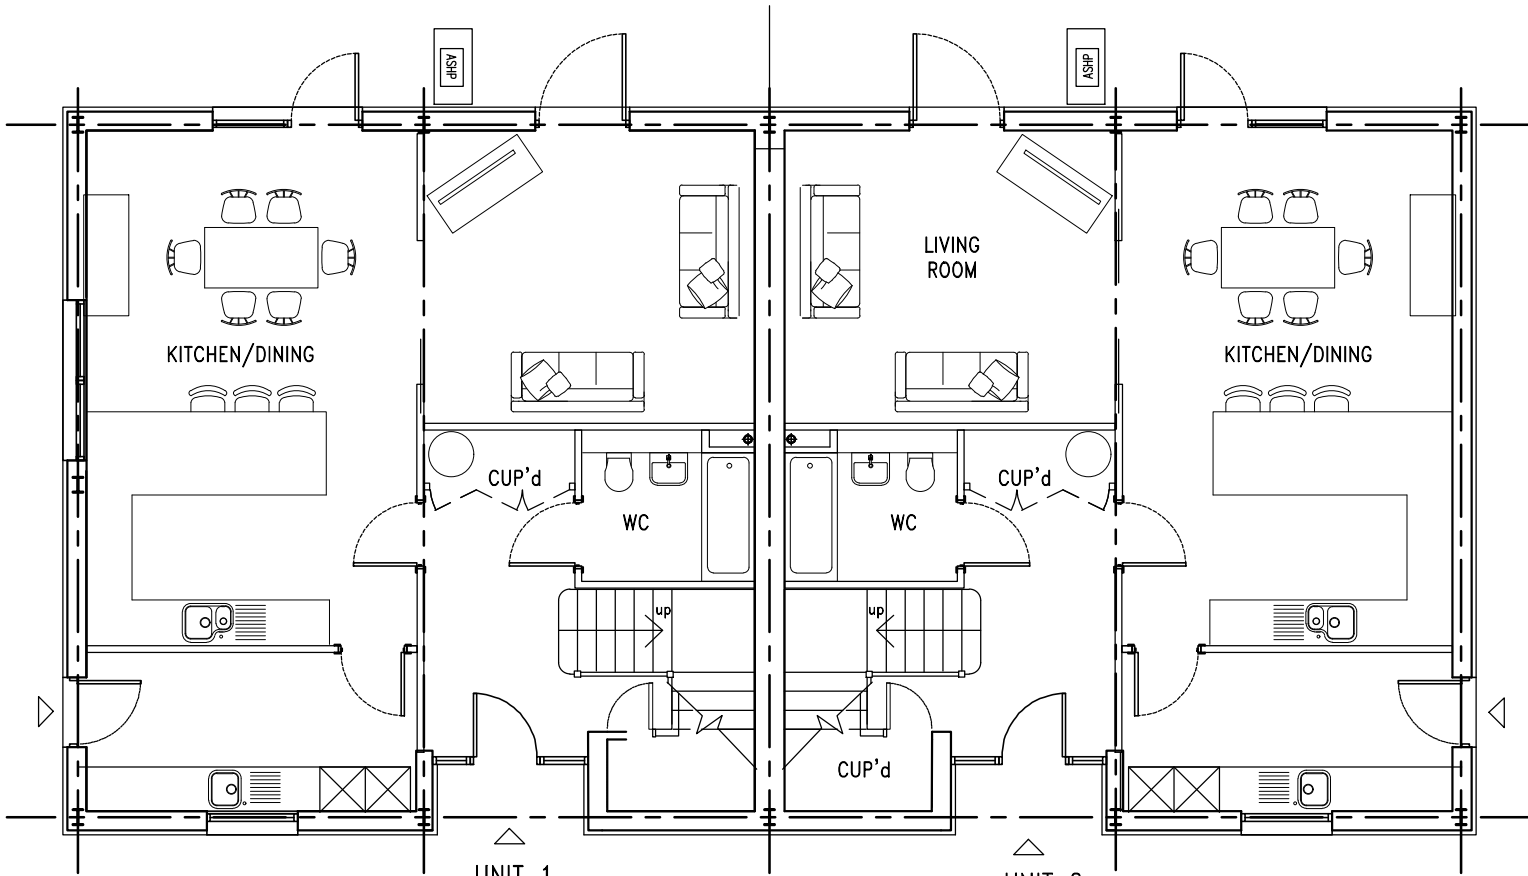


GROUND FLOOR PLAN

UNIT 1

UNIT 2

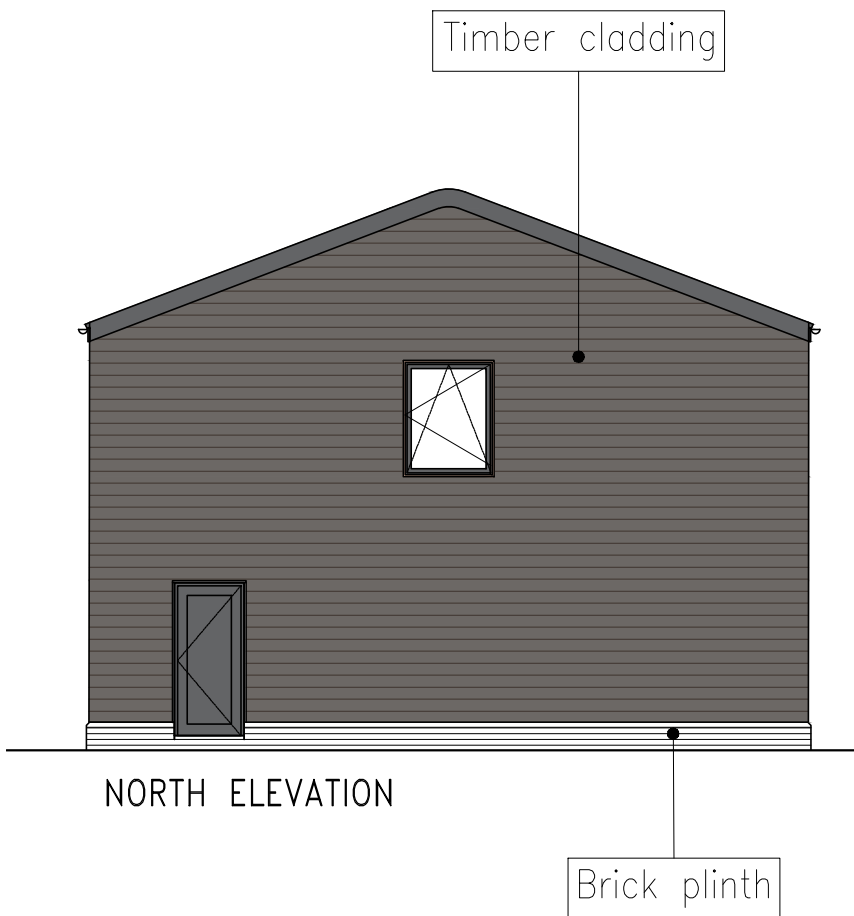

NORTH ELEVATION

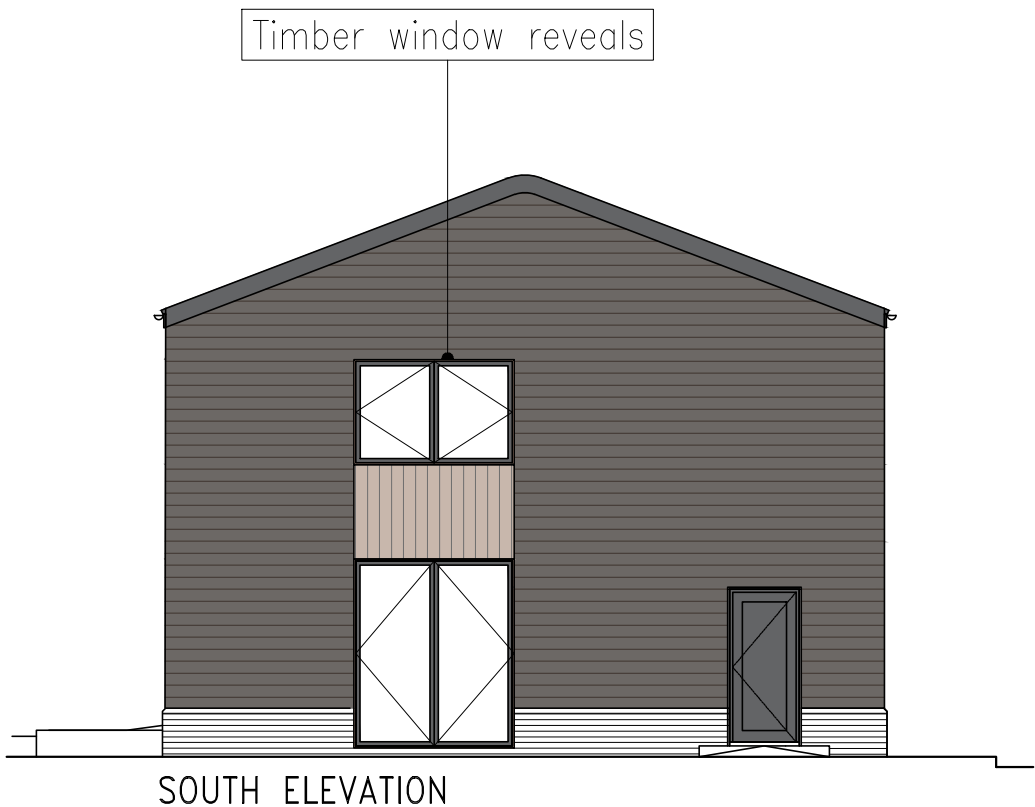

SOUTH ELEVATION

CLIENT
MR & MRS RAND

PROJECT
Change of Use from Office
to Residential
Smiths End Lane, Barley

TITLE
Proposed Plans, Sections
and Elevations

DRAWING STATUS
PLANNING

DRAWN NP CHECKED

SCALE 1:100 @ A2


DATE JUN 2025

THE GALLERY
96 KING ST
CAMBRIDGE
CB1 1LN

t: 01223 755596
w: www.nparchitects.co.uk
e: info@nparchitects.co.uk



JOB NO. 677	DRAWING NUMBER PL-03	REV
----------------	-------------------------	-----

 

SCALE BAR 1:100