




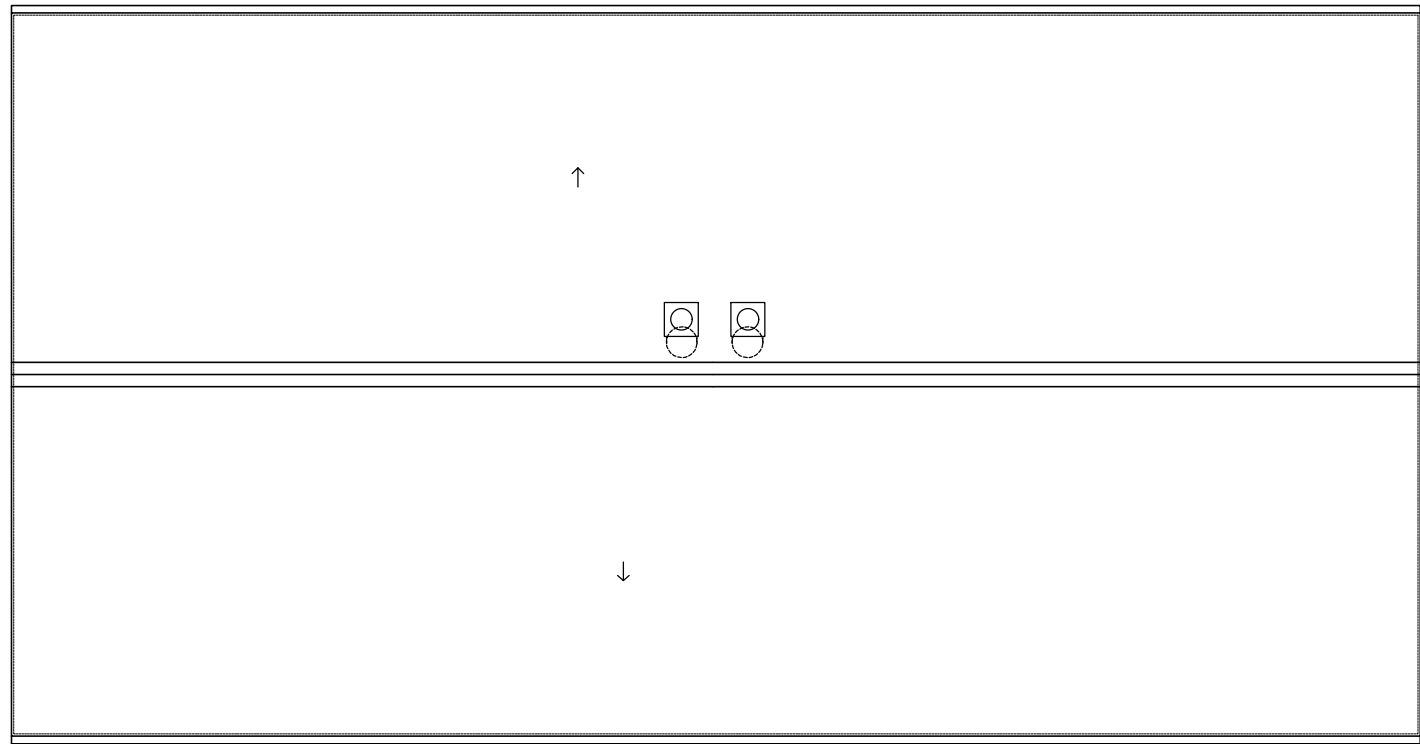


ROOF PLAN

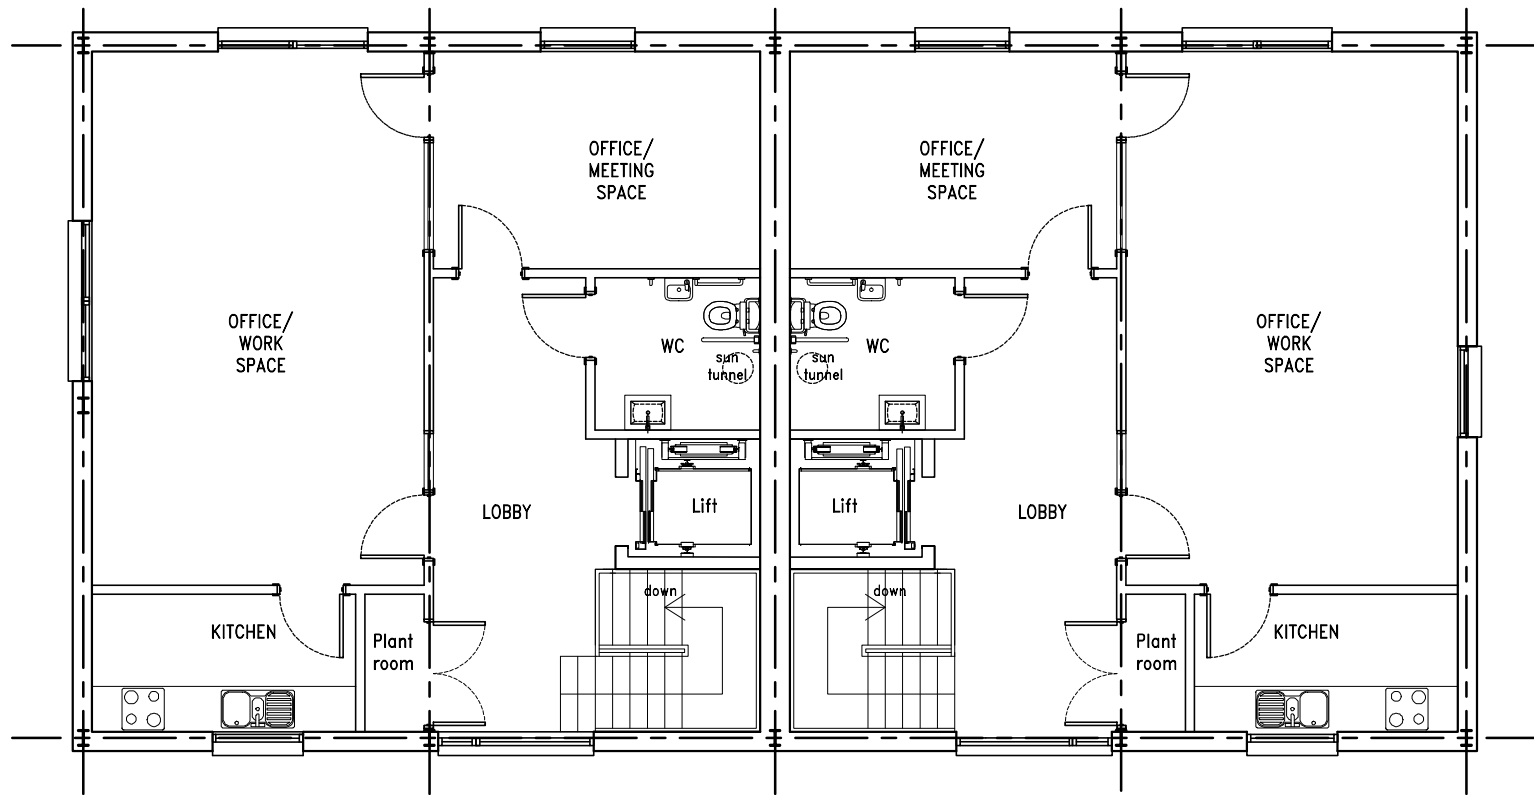

FIRST FLOOR PLAN

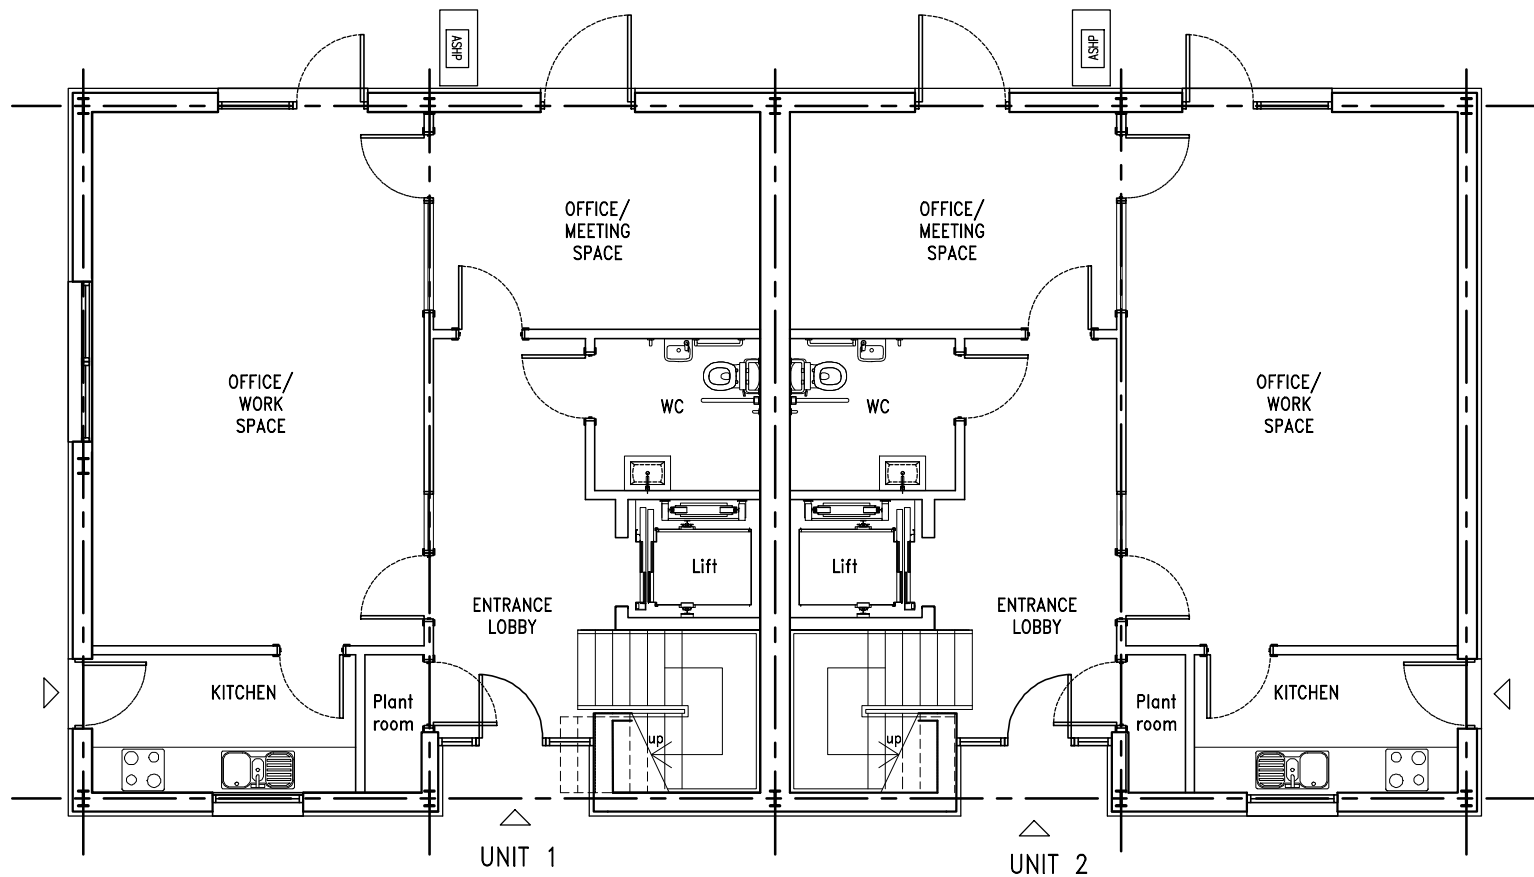


GROUND FLOOR PLAN

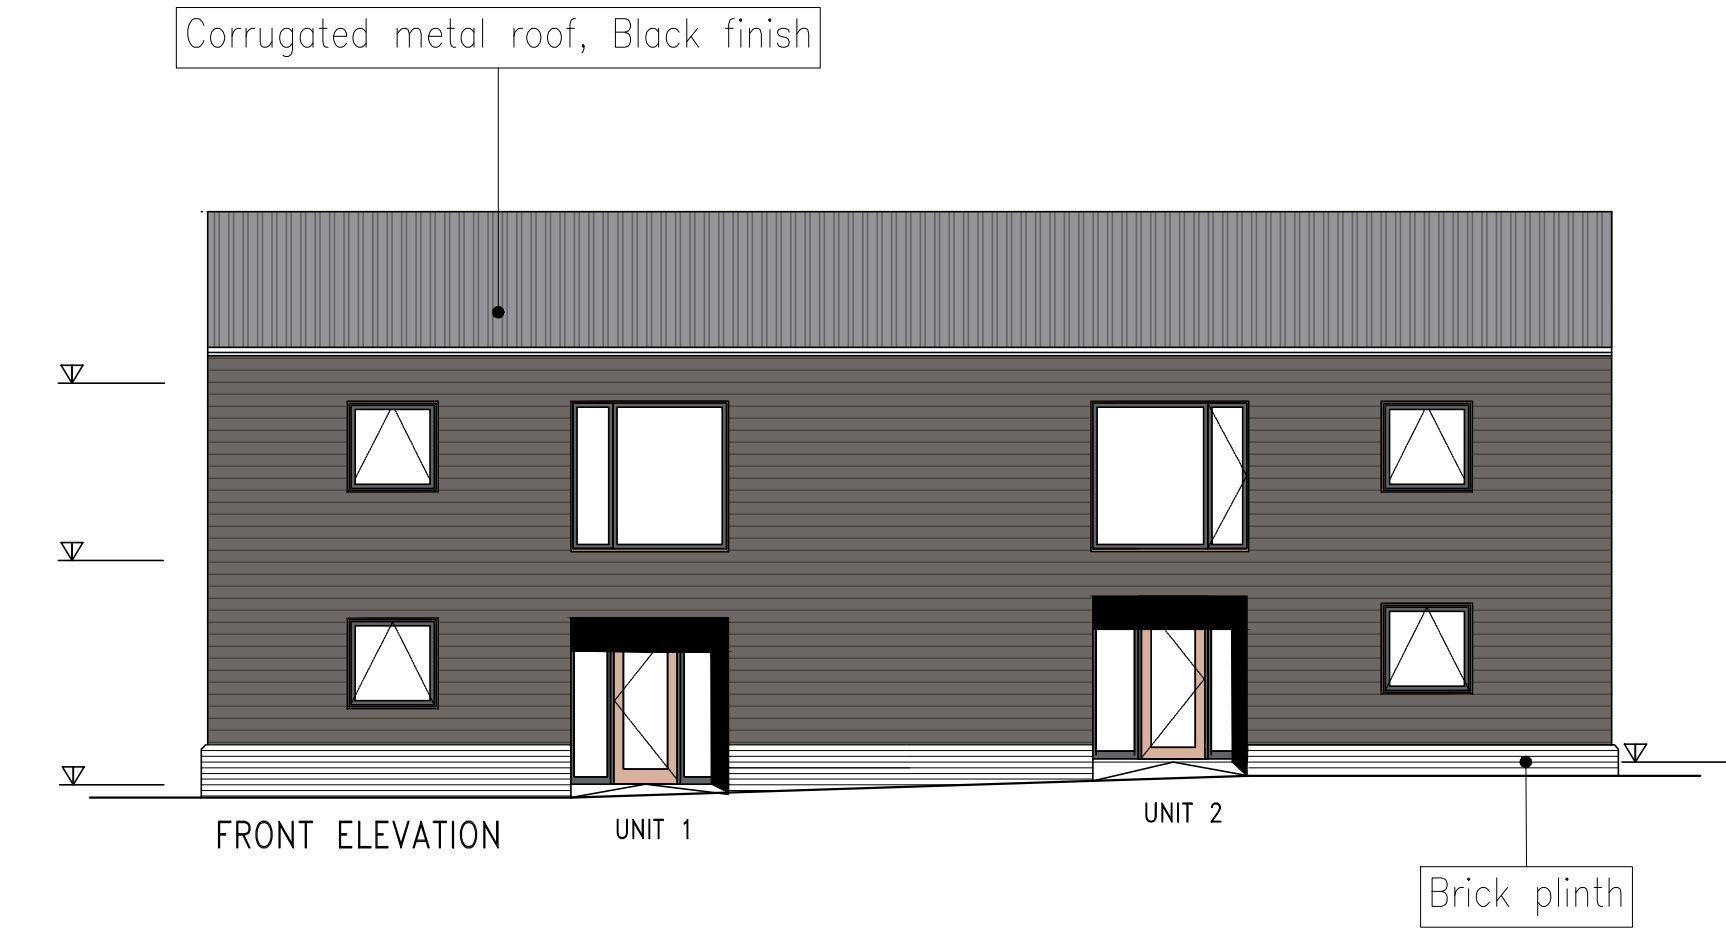


FRONT ELEVATION

UNIT 1


UNIT 2

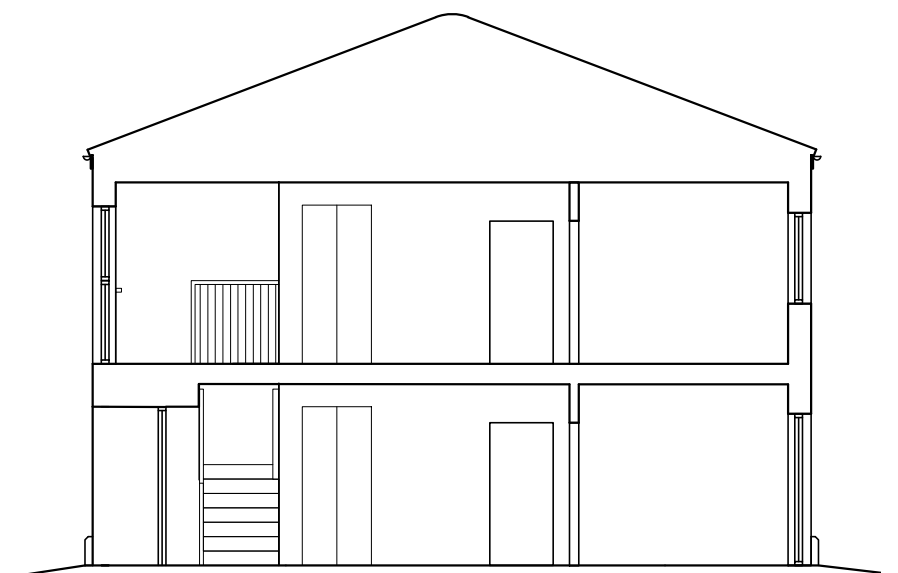


SECTION

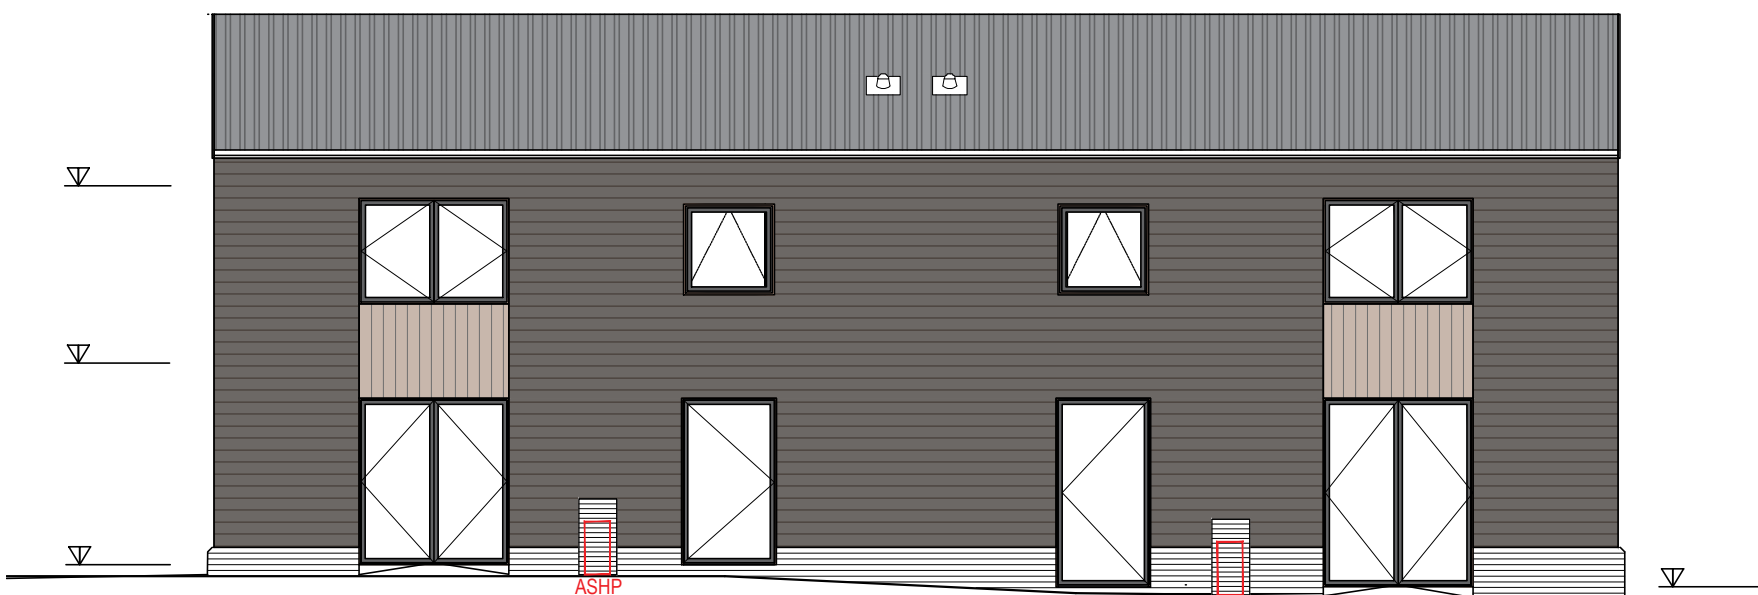

WEST ELEVATION

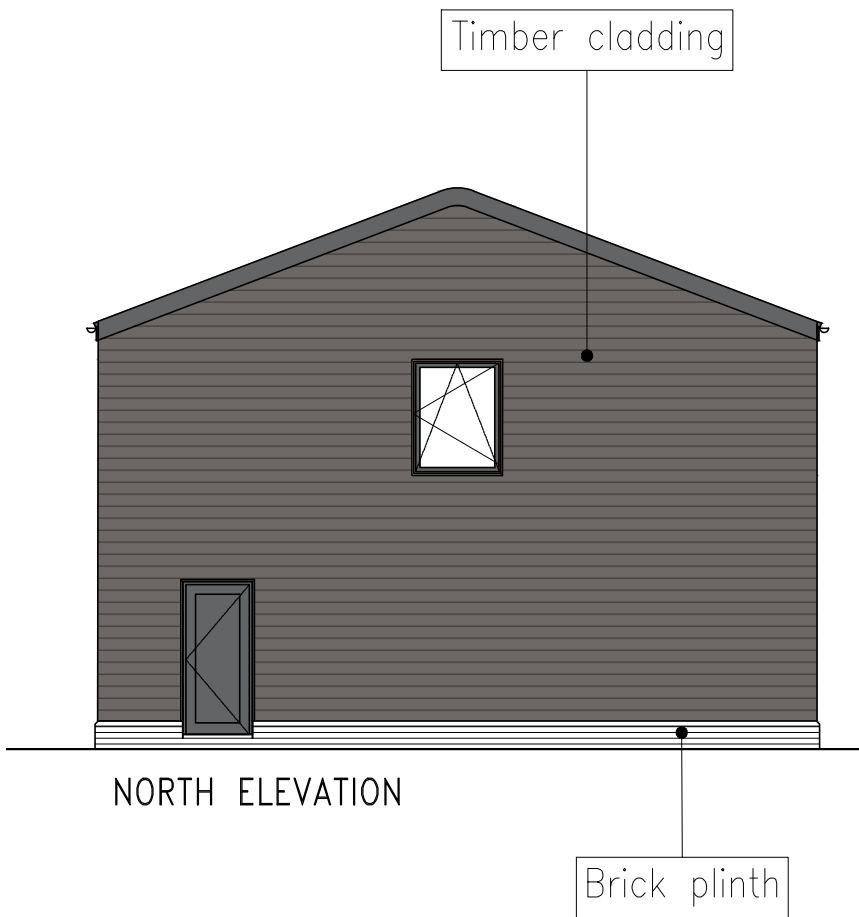

NORTH ELEVATION

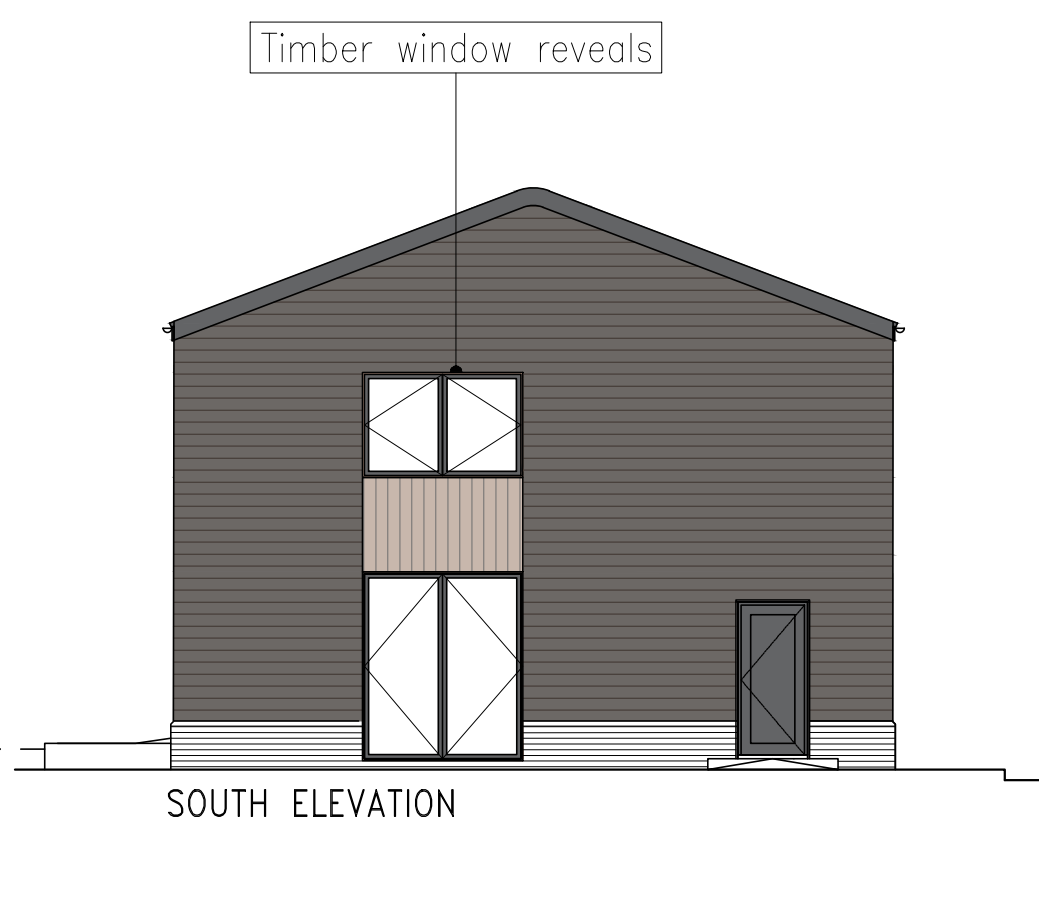

SOUTH ELEVATION

CLIENT  
MR & MRS RAND

PROJECT  
Change of Use from Office  
to Residential  
Smiths End Lane, Barley

TITLE  
Existing Plans, Sections  
and Elevations

DRAWING STATUS  
PLANNING

DRAWN NP CHECKED

SCALE 1:100 @ A2

DATE JUN 2025

THE GALLERY  
96 KING ST  
CAMBRIDGE  
CB1 1LN

t: 01223 755596  
w: www.nparchitects.co.uk  
e: info@nparchitects.co.uk



|                |                         |     |
|----------------|-------------------------|-----|
| JOB NO.<br>677 | DRAWING NUMBER<br>PL-02 | REV |
|----------------|-------------------------|-----|



SCALE BAR 1:100