

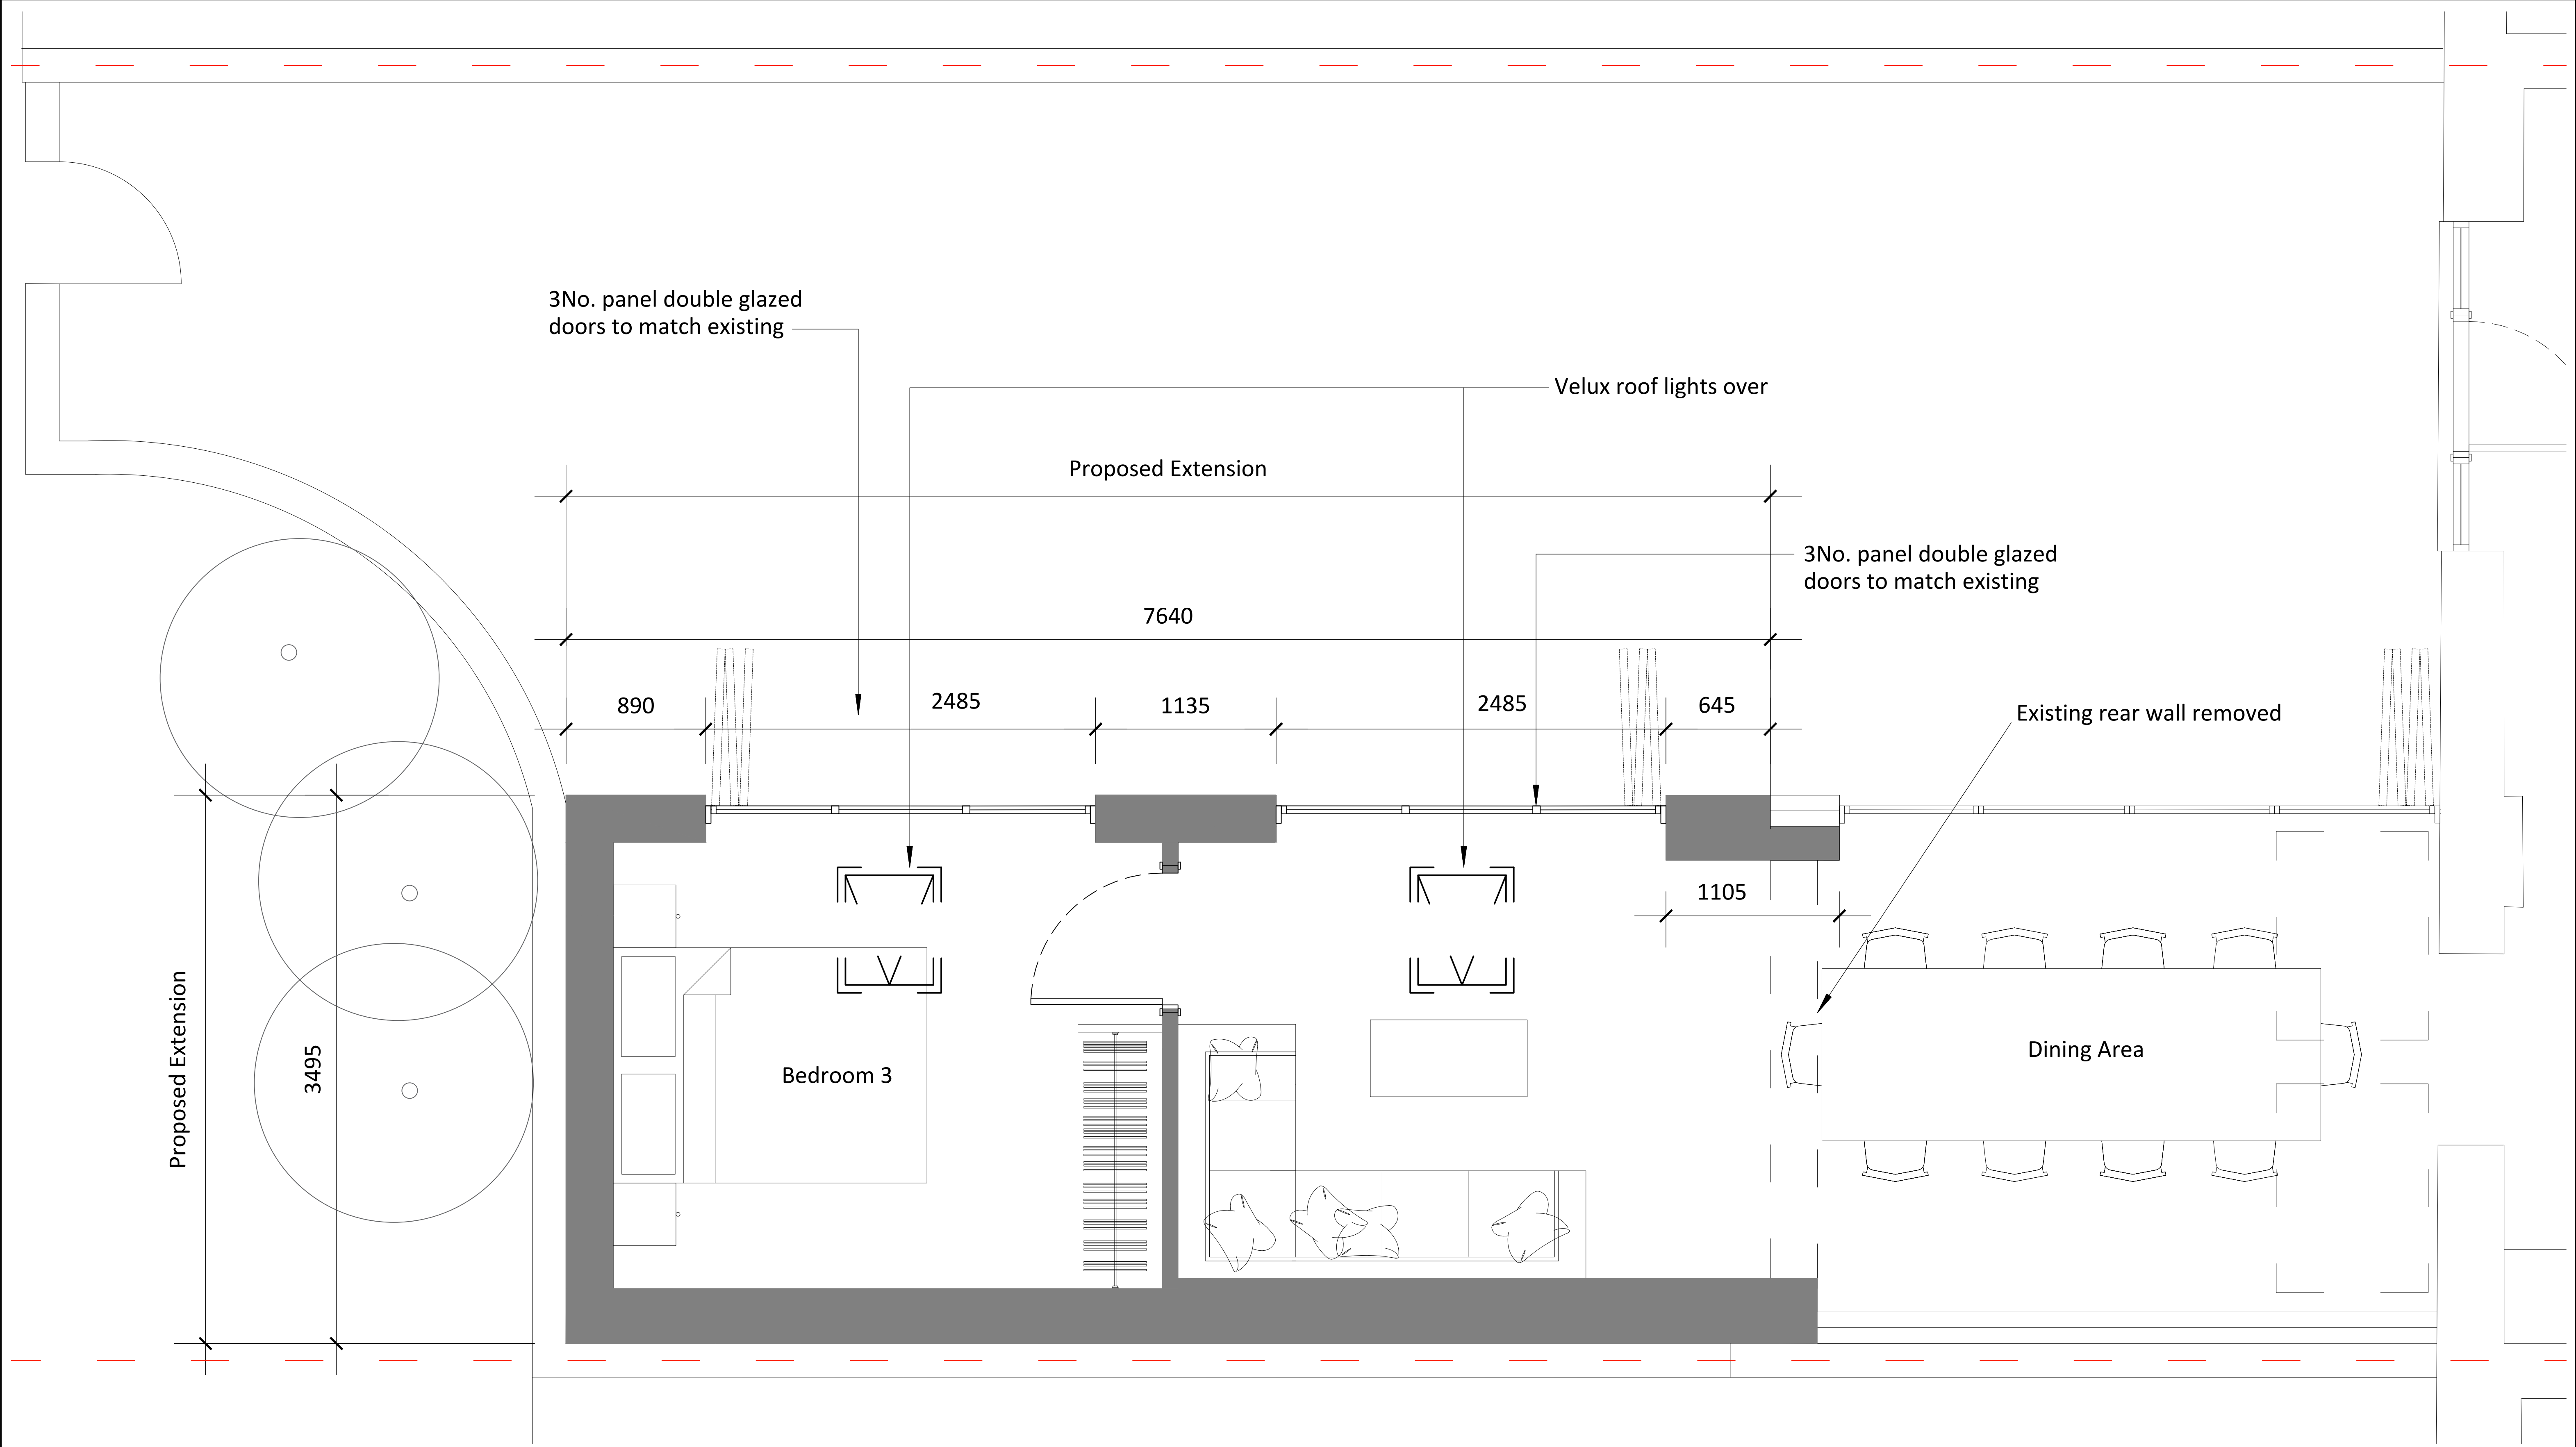


 

Proposed Extension Ground Floor Plan

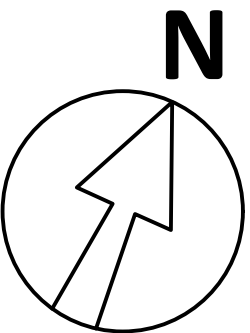


1:20

General Notes:
1. This drawing is copyright.
2. This drawing shall not be scaled: use only figured dimensions.
All dimensions are shown in millimetres and levels in metres above OS Datum.
3. Dimensions and conditions shall be verified on site. Any discrepancies between this drawing and site conditions shall be brought to the attention of Burdon Ltd for resolution prior to placing orders or construction.
4. All work shall comply with the Building Regulations and the requirements of the Local Authority, current Codes of practice and British Standards

Key Plan:

Revision Schedule				
Revision	Revision Description	Issue Date	Issued By	Checked By
P01	Planning	24.02.23	RC	DD
P02	Door sizes amended	08.10.25	CM	DD

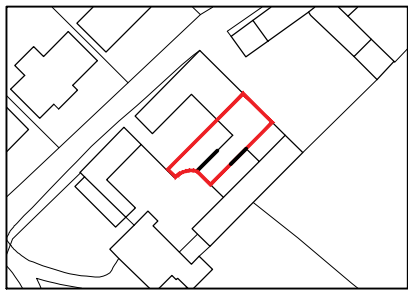

Client:
Julie Aylott

Project:
The Barn, Kings Oak, Hitchin
Title:
Proposed Extension Ground Floor Plan

Project Reference Number: BD1915	Scale: 1:20	Original Paper Size: A1
Revision: P02	Status: S2	
Description: Planning	Suitability: For Information	
Drawing Name:		
Project	Originator	Volume
	Level	Type
	Role	Number
BARN – BUR – ZZ – 00 – DR – A – 0007		

Burdon

Larniano,
Woodhall Lane,
Shenley
WD7 9AT

