






Existing Site Location Plan
Scale 1:1250

 

1:1250

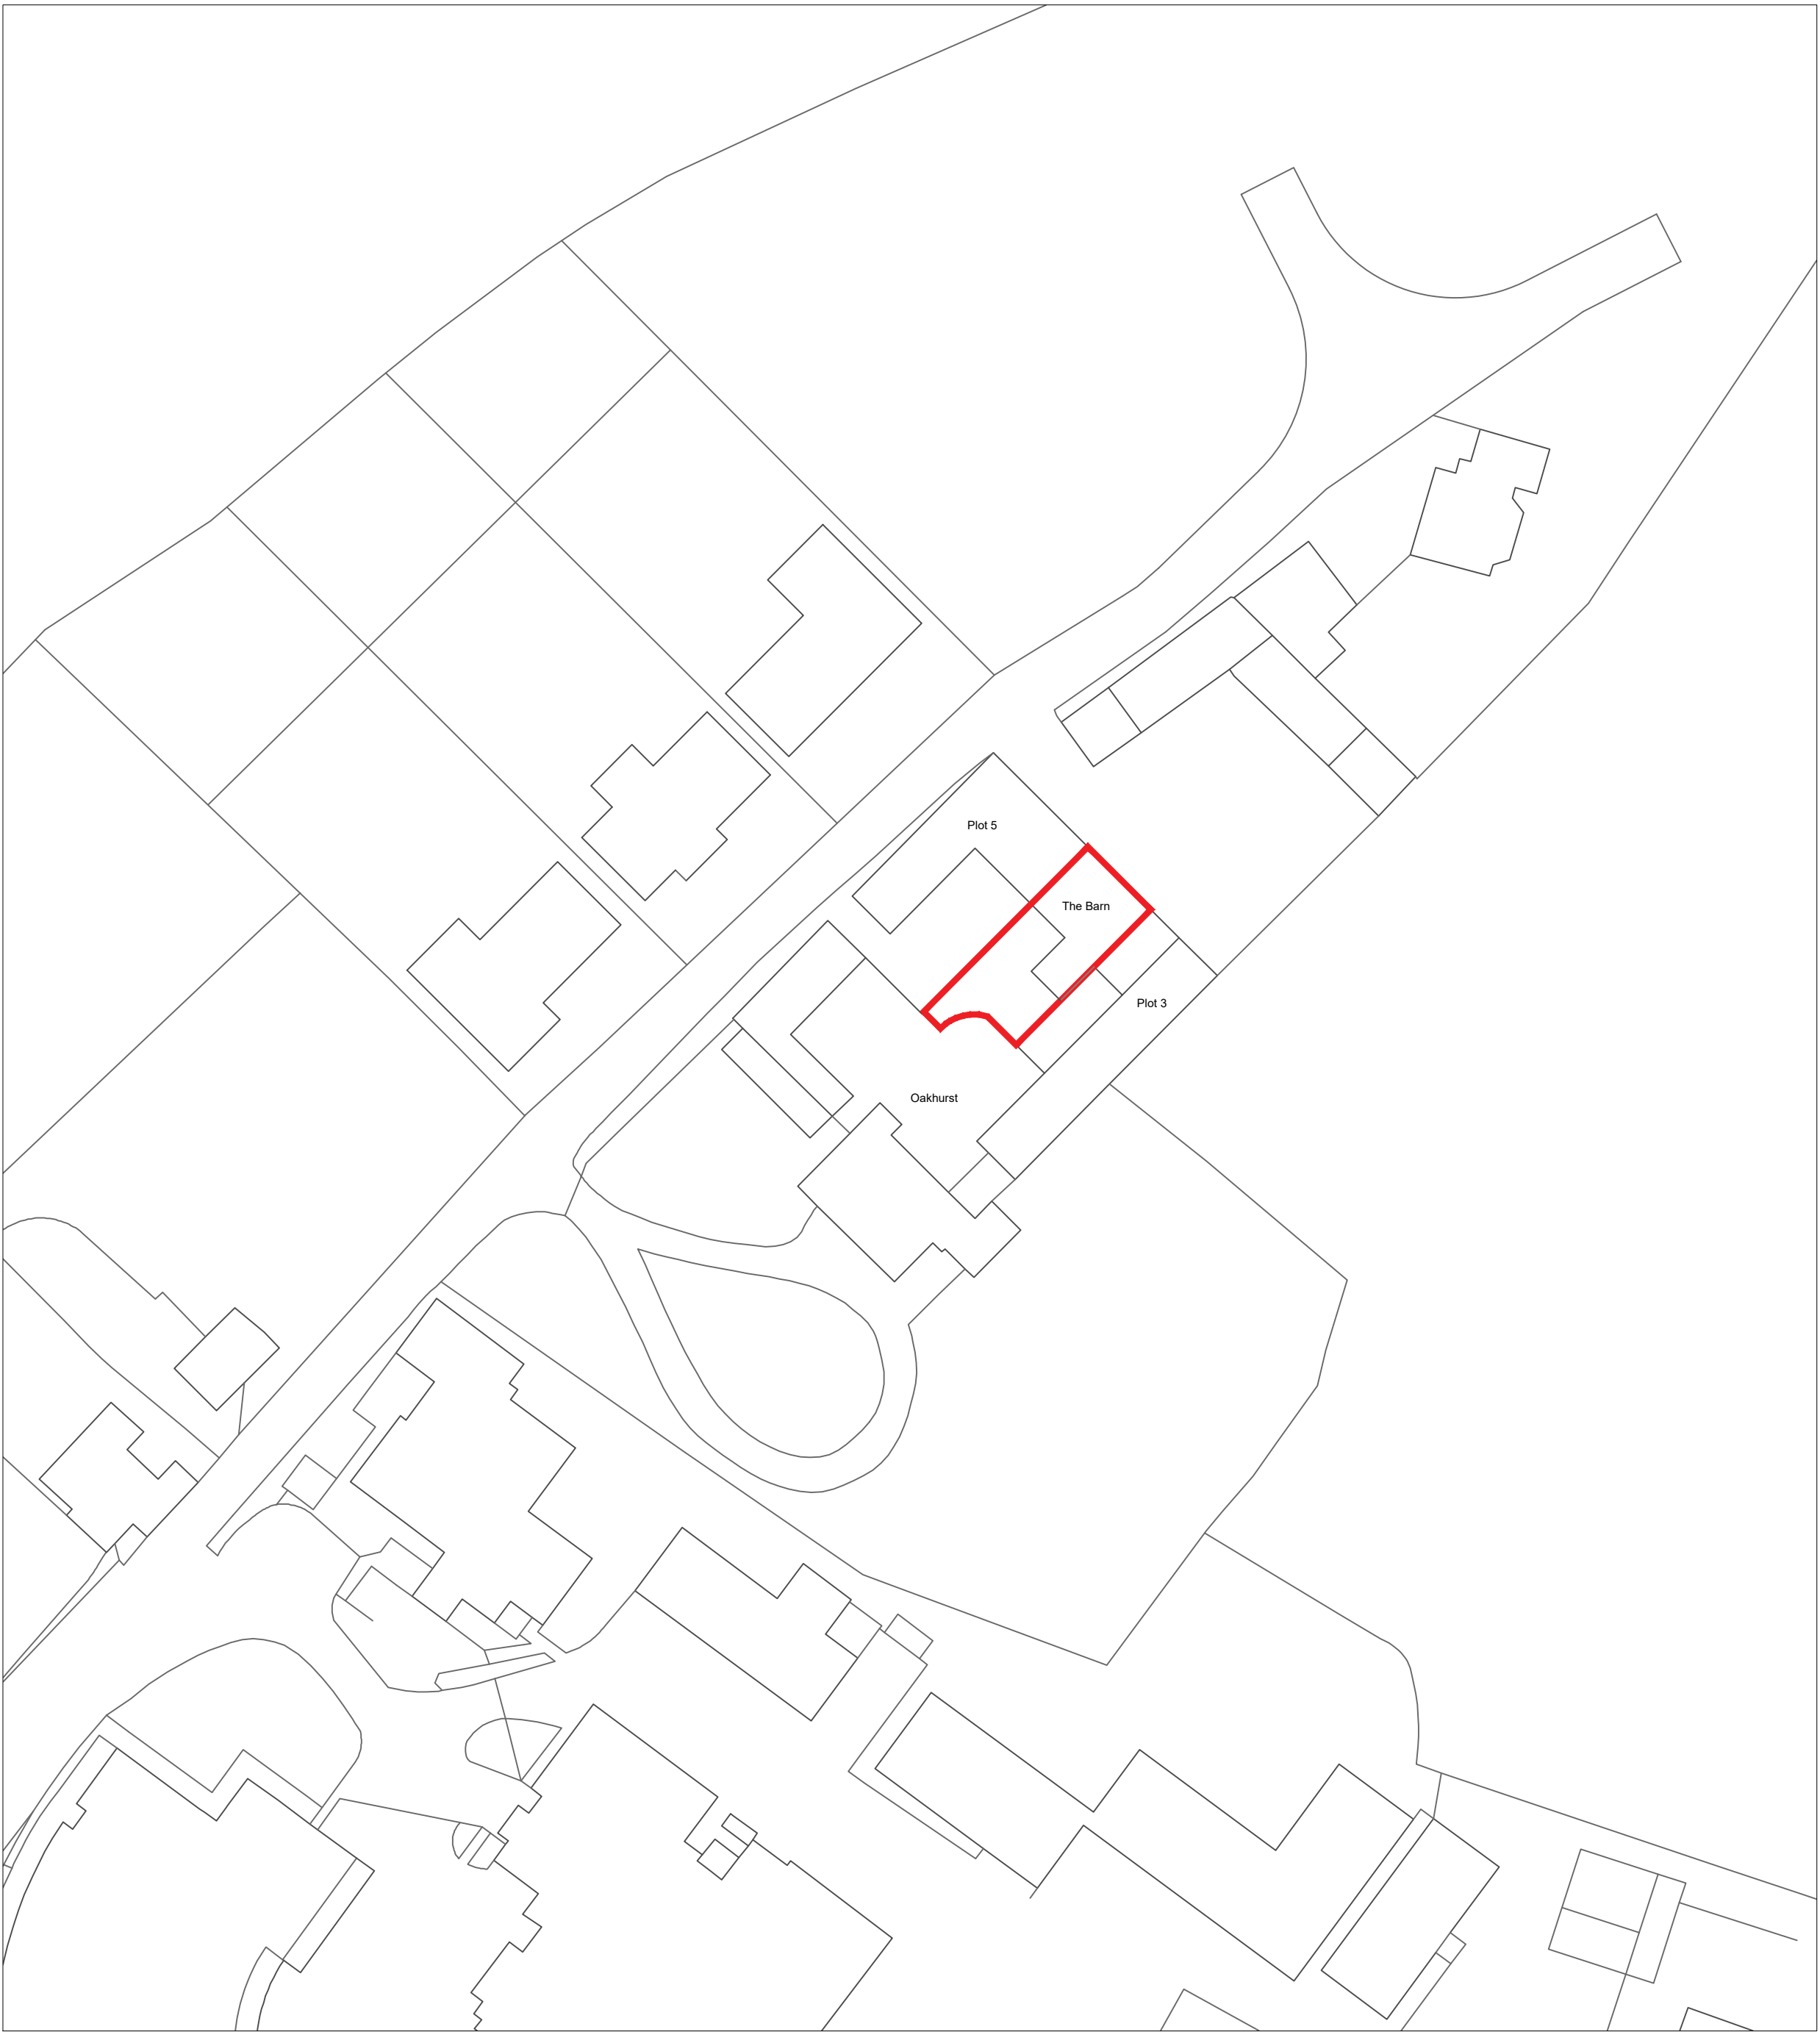

Existing Site Plan
Scale 1:500

 


1:500

General Notes:

1. This drawing is copyright.
2. This drawing shall not be scaled: use only figured dimensions. All dimensions are shown in millimetres and levels in metres above OS Datum.
3. Dimensions and conditions shall be verified on site. Any discrepancies between this drawing and site conditions shall be brought to the attention of Burdon Ltd for resolution prior to placing orders or construction.
4. All work shall comply with the Building Regulations and the requirements of the Local Authority, current Codes of practise and British Standards

Key Plan:

Revision Schedule				
Revision	Revision Description	Issue Date	Issued By	Checked By
P01	Planning	24.02.23	RK	DD

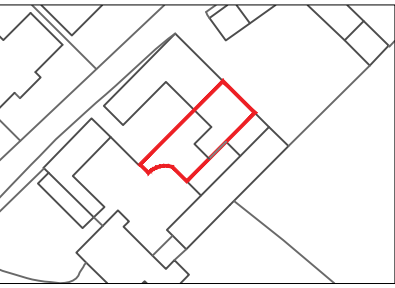

Client:

Julie Aylott

Project:

The Barn, Kings Oak,
Hitchin

Title:

Existing Site Plans

Project Reference Number:

BD1915

Scale:

As Indicated

Original Paper Size:

A1

Revision:

P01

Status:

S2

Description:

Planning

Suitability:

For Information

Drawing Name:

Project

Originator

Volume

Level

Type

Role

Number

BARN – BUR – ZZ – ZZ – DR – A – 0001

Burdon

Larniano,
Woodhall Lane,
Shenley
WD7 9AT

