

NOTES:

Do Not Scale. (scaling permitted for planning purposes)

Report all discrepancies, errors and omissions.

Verify all dimensions on site before commencing any work on site or preparing shop drawings.



All materials, components and workmanship are to comply with the relevant British Standards, Codes of Practice, and appropriate manufacturers recommendations that from time to time shall apply.

For all specialist work, see relevant drawings.

This drawing and design are copyright of Clague LLP

Registration number 02535946.


Rev Date Description

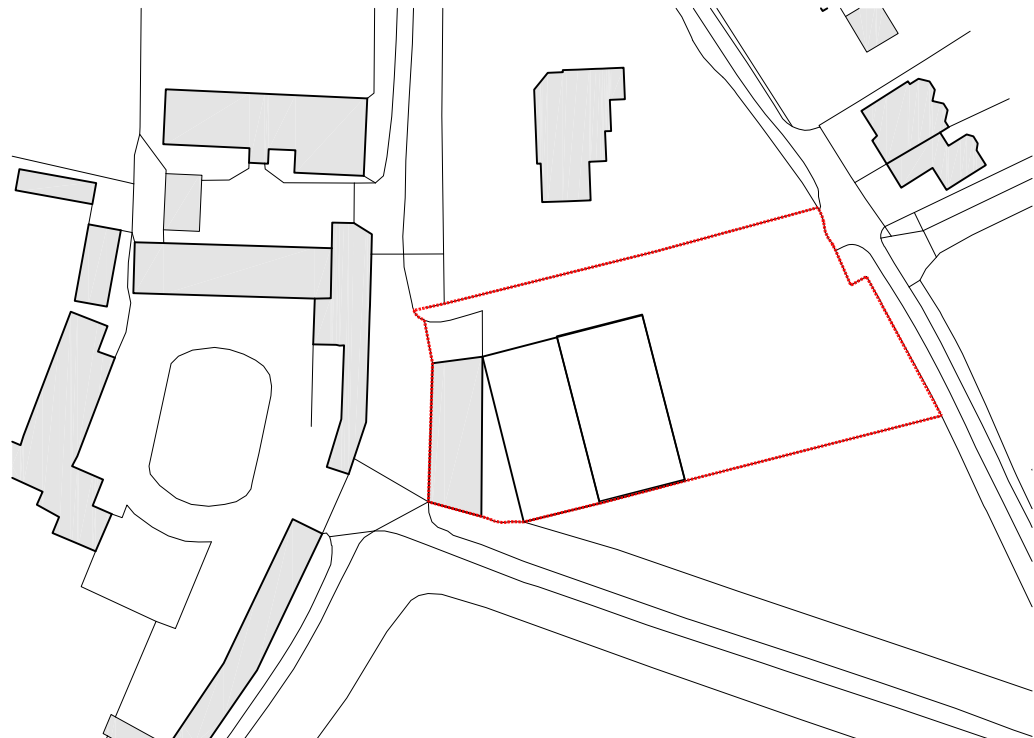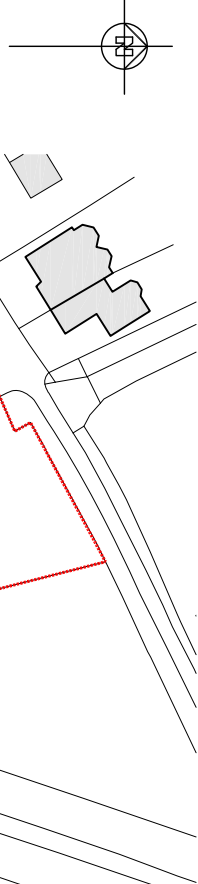

Location Plan
(Scale 1:1250)

Key

- Site location
- Land in same ownership

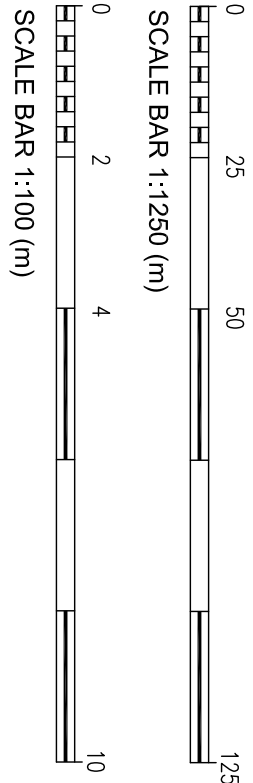

PLANNING

Project Title
Porters End House
St Albans
AL3 4RU

Drawing Description
As Existing
Elevations & Sections


Scale	Drawn by
1:100 @ A1	
Date	Checked by
March '24	

CLAGUE ARCHITECTS


62 Burgess, Canterbury
Kent CT1 2BH
01227 762060
2 Kingsbourne Court, Luton Road,
Harpenden, Hertfordshire AL5 3BL
01582 766102
4th Floor, 99 Charterhouse Street
London EC1M 6HR
0203 587 6112

CANTERBURY LONDON HARPENDEN


AS EXISTING

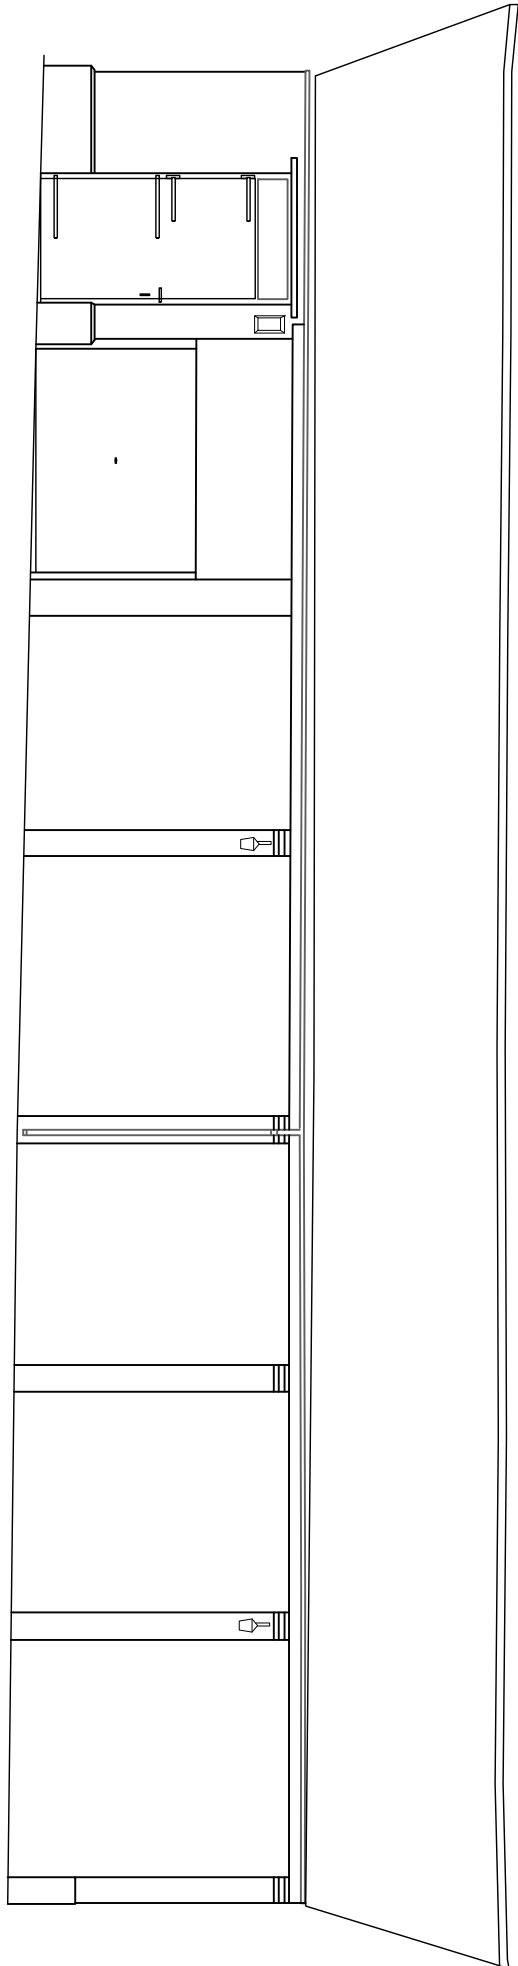


South Elevation

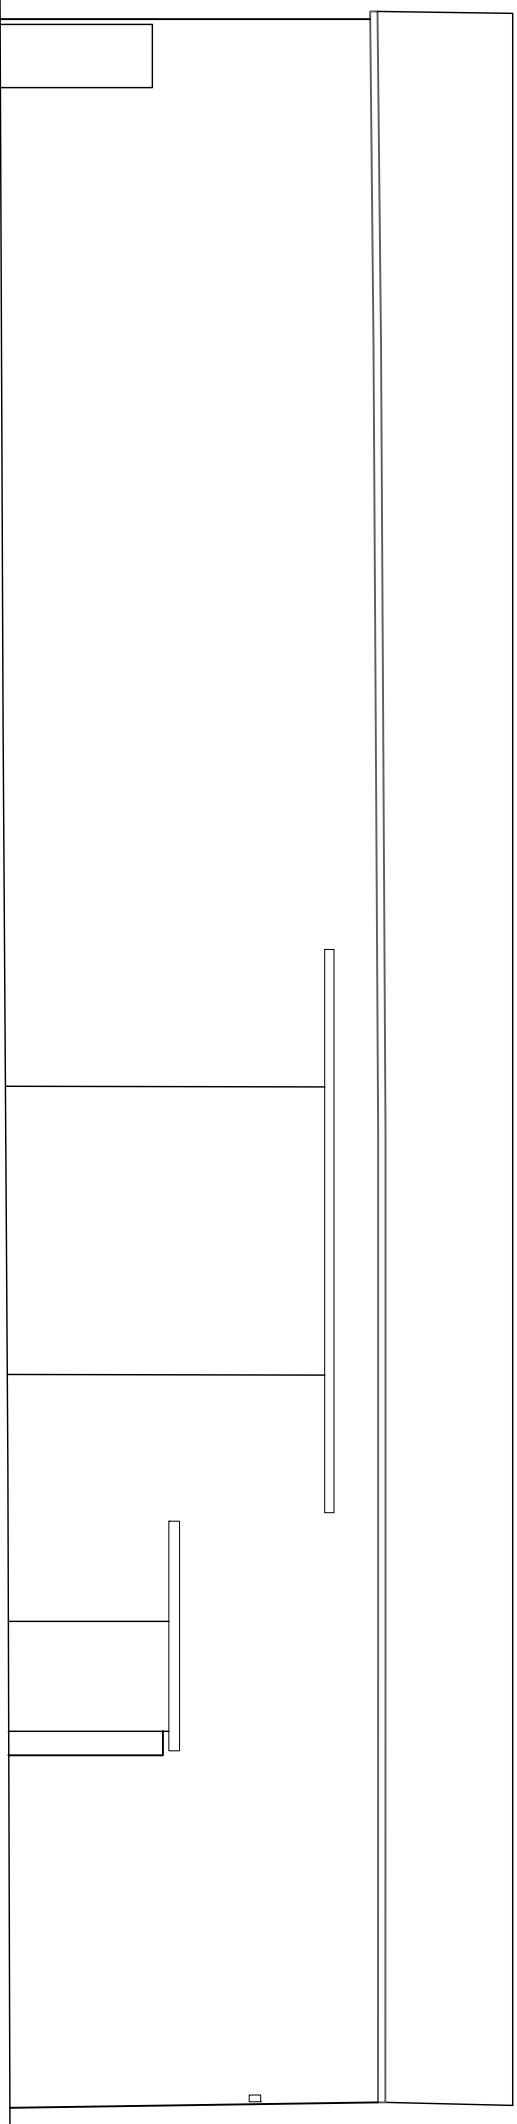


North Elevation

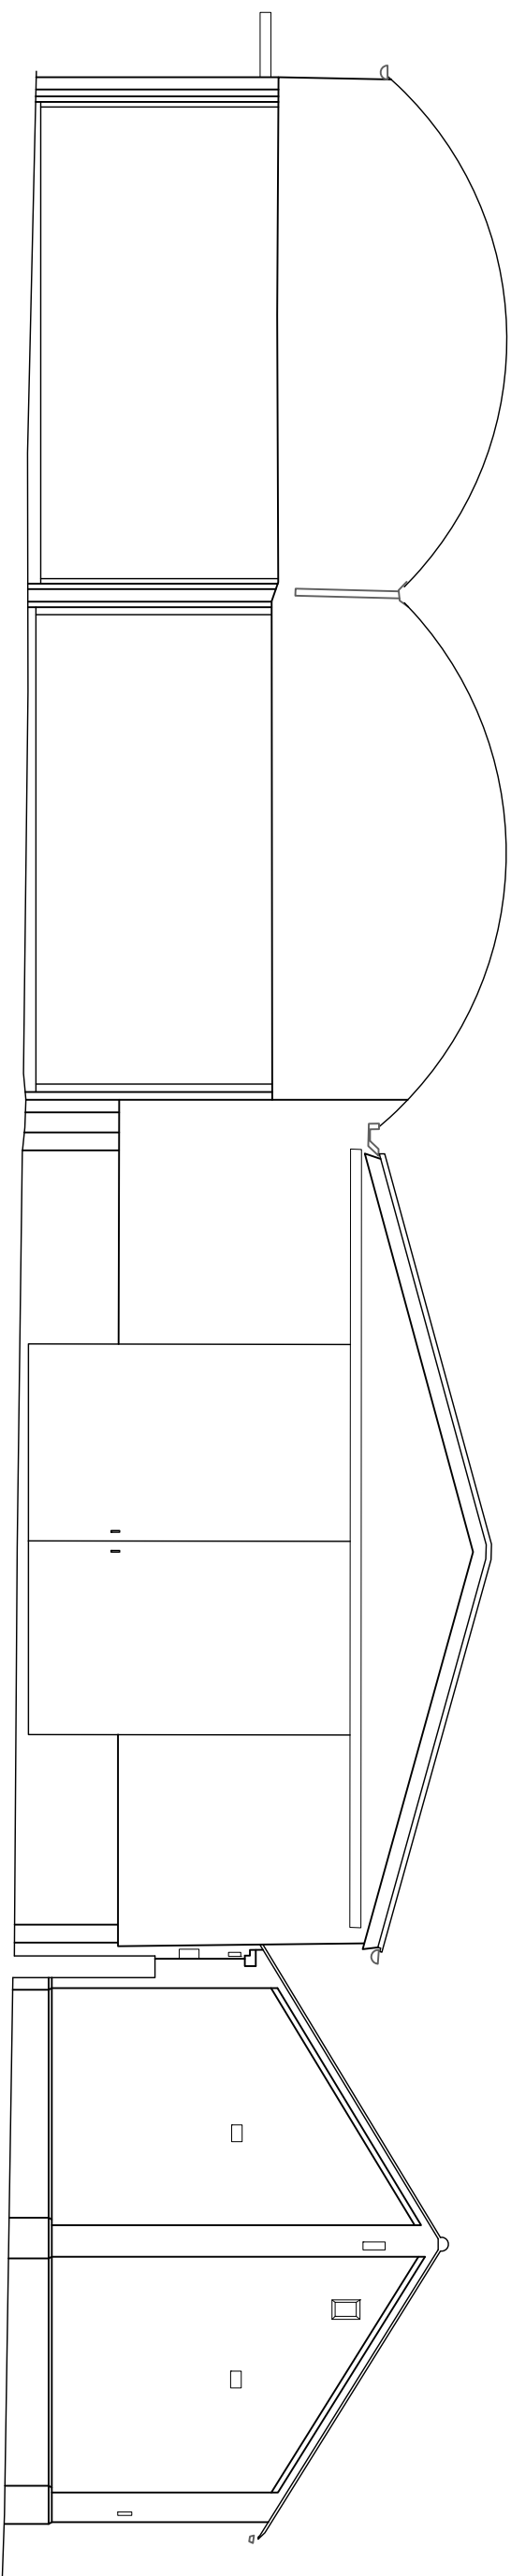


West Elevation

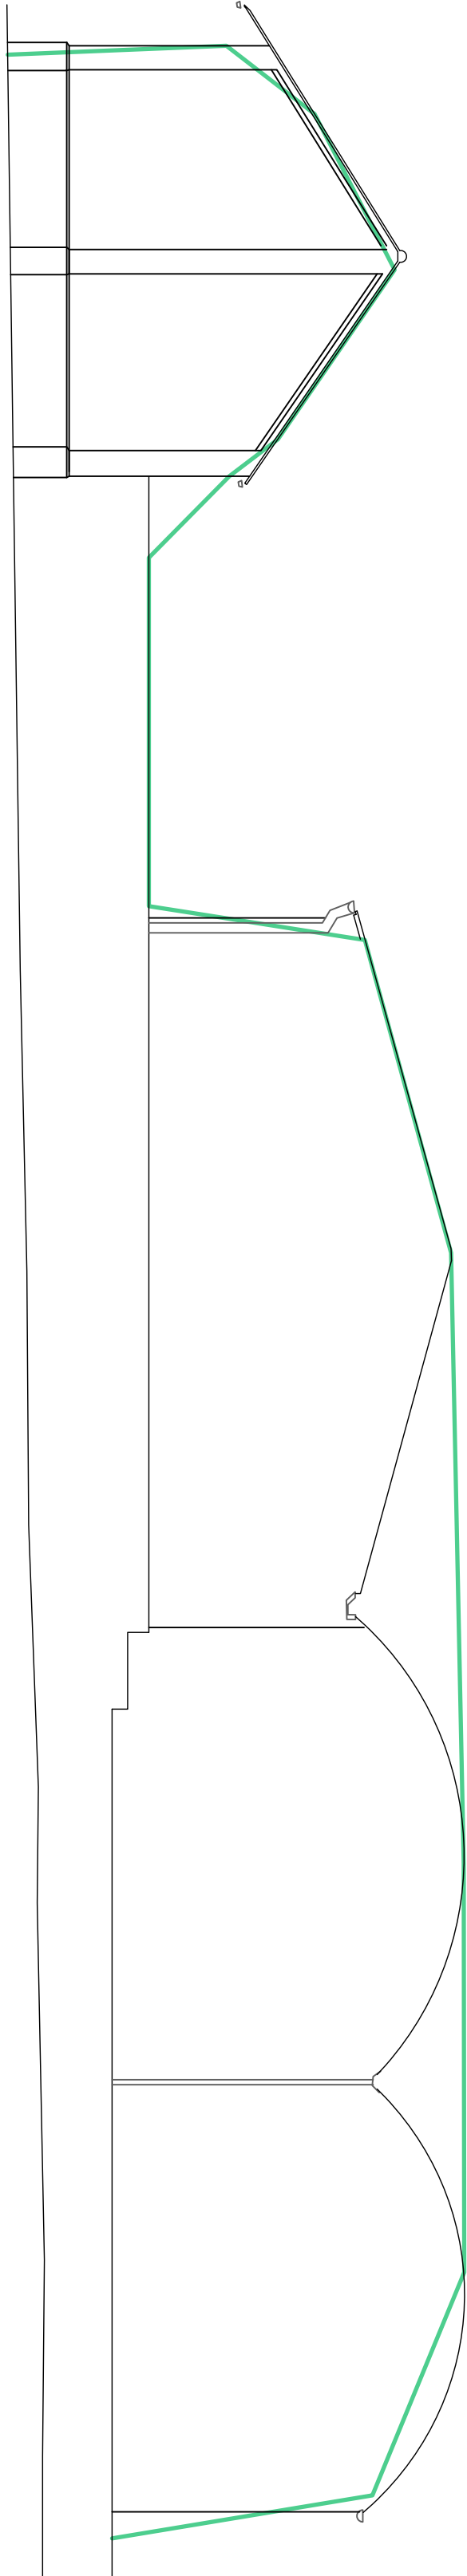

East Elevation

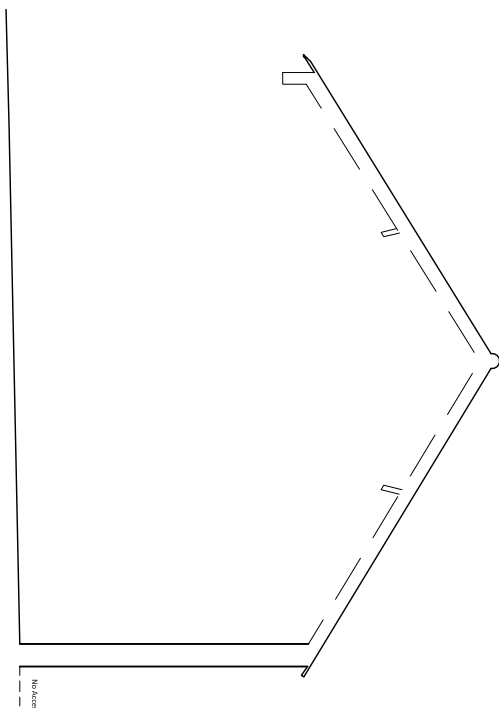

Section AA

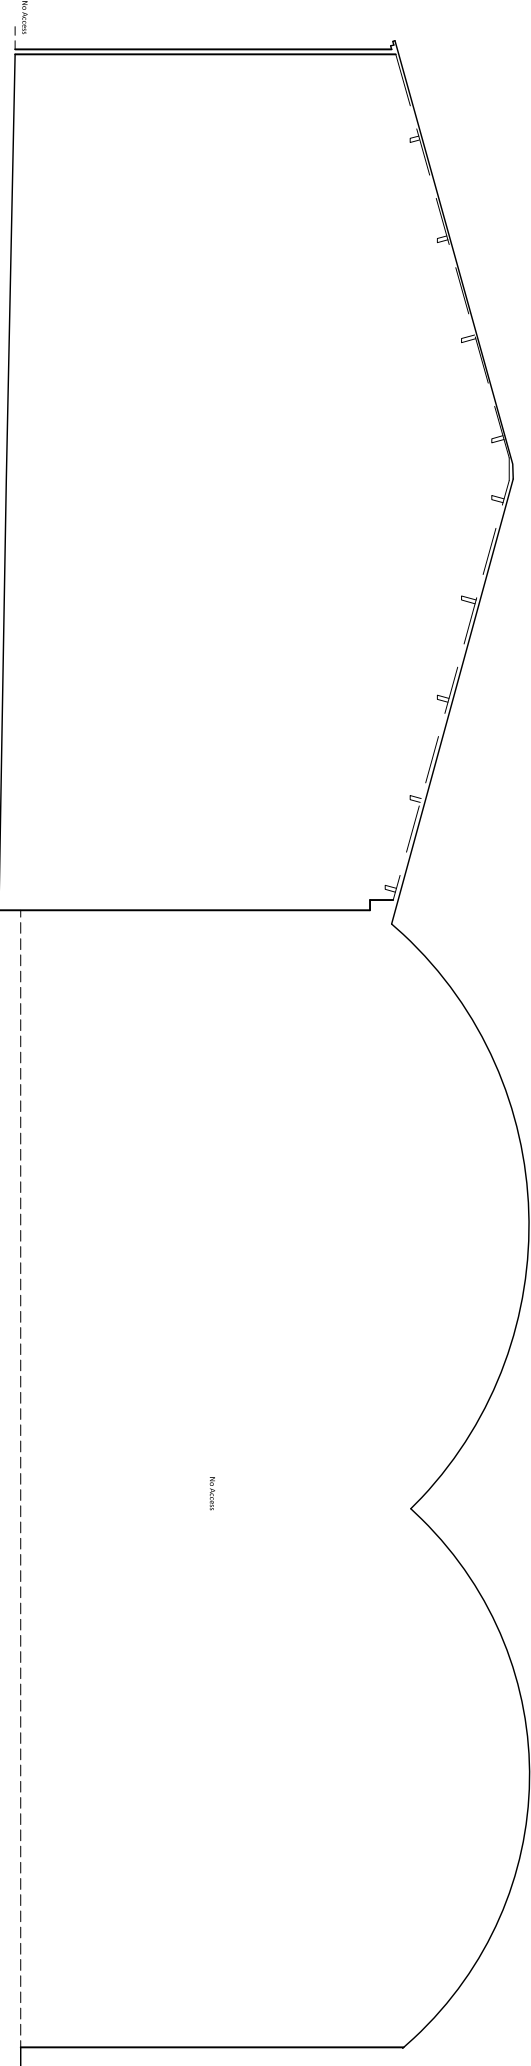

Section BB

Drawing Number	Revision
31030A_01_03	-