


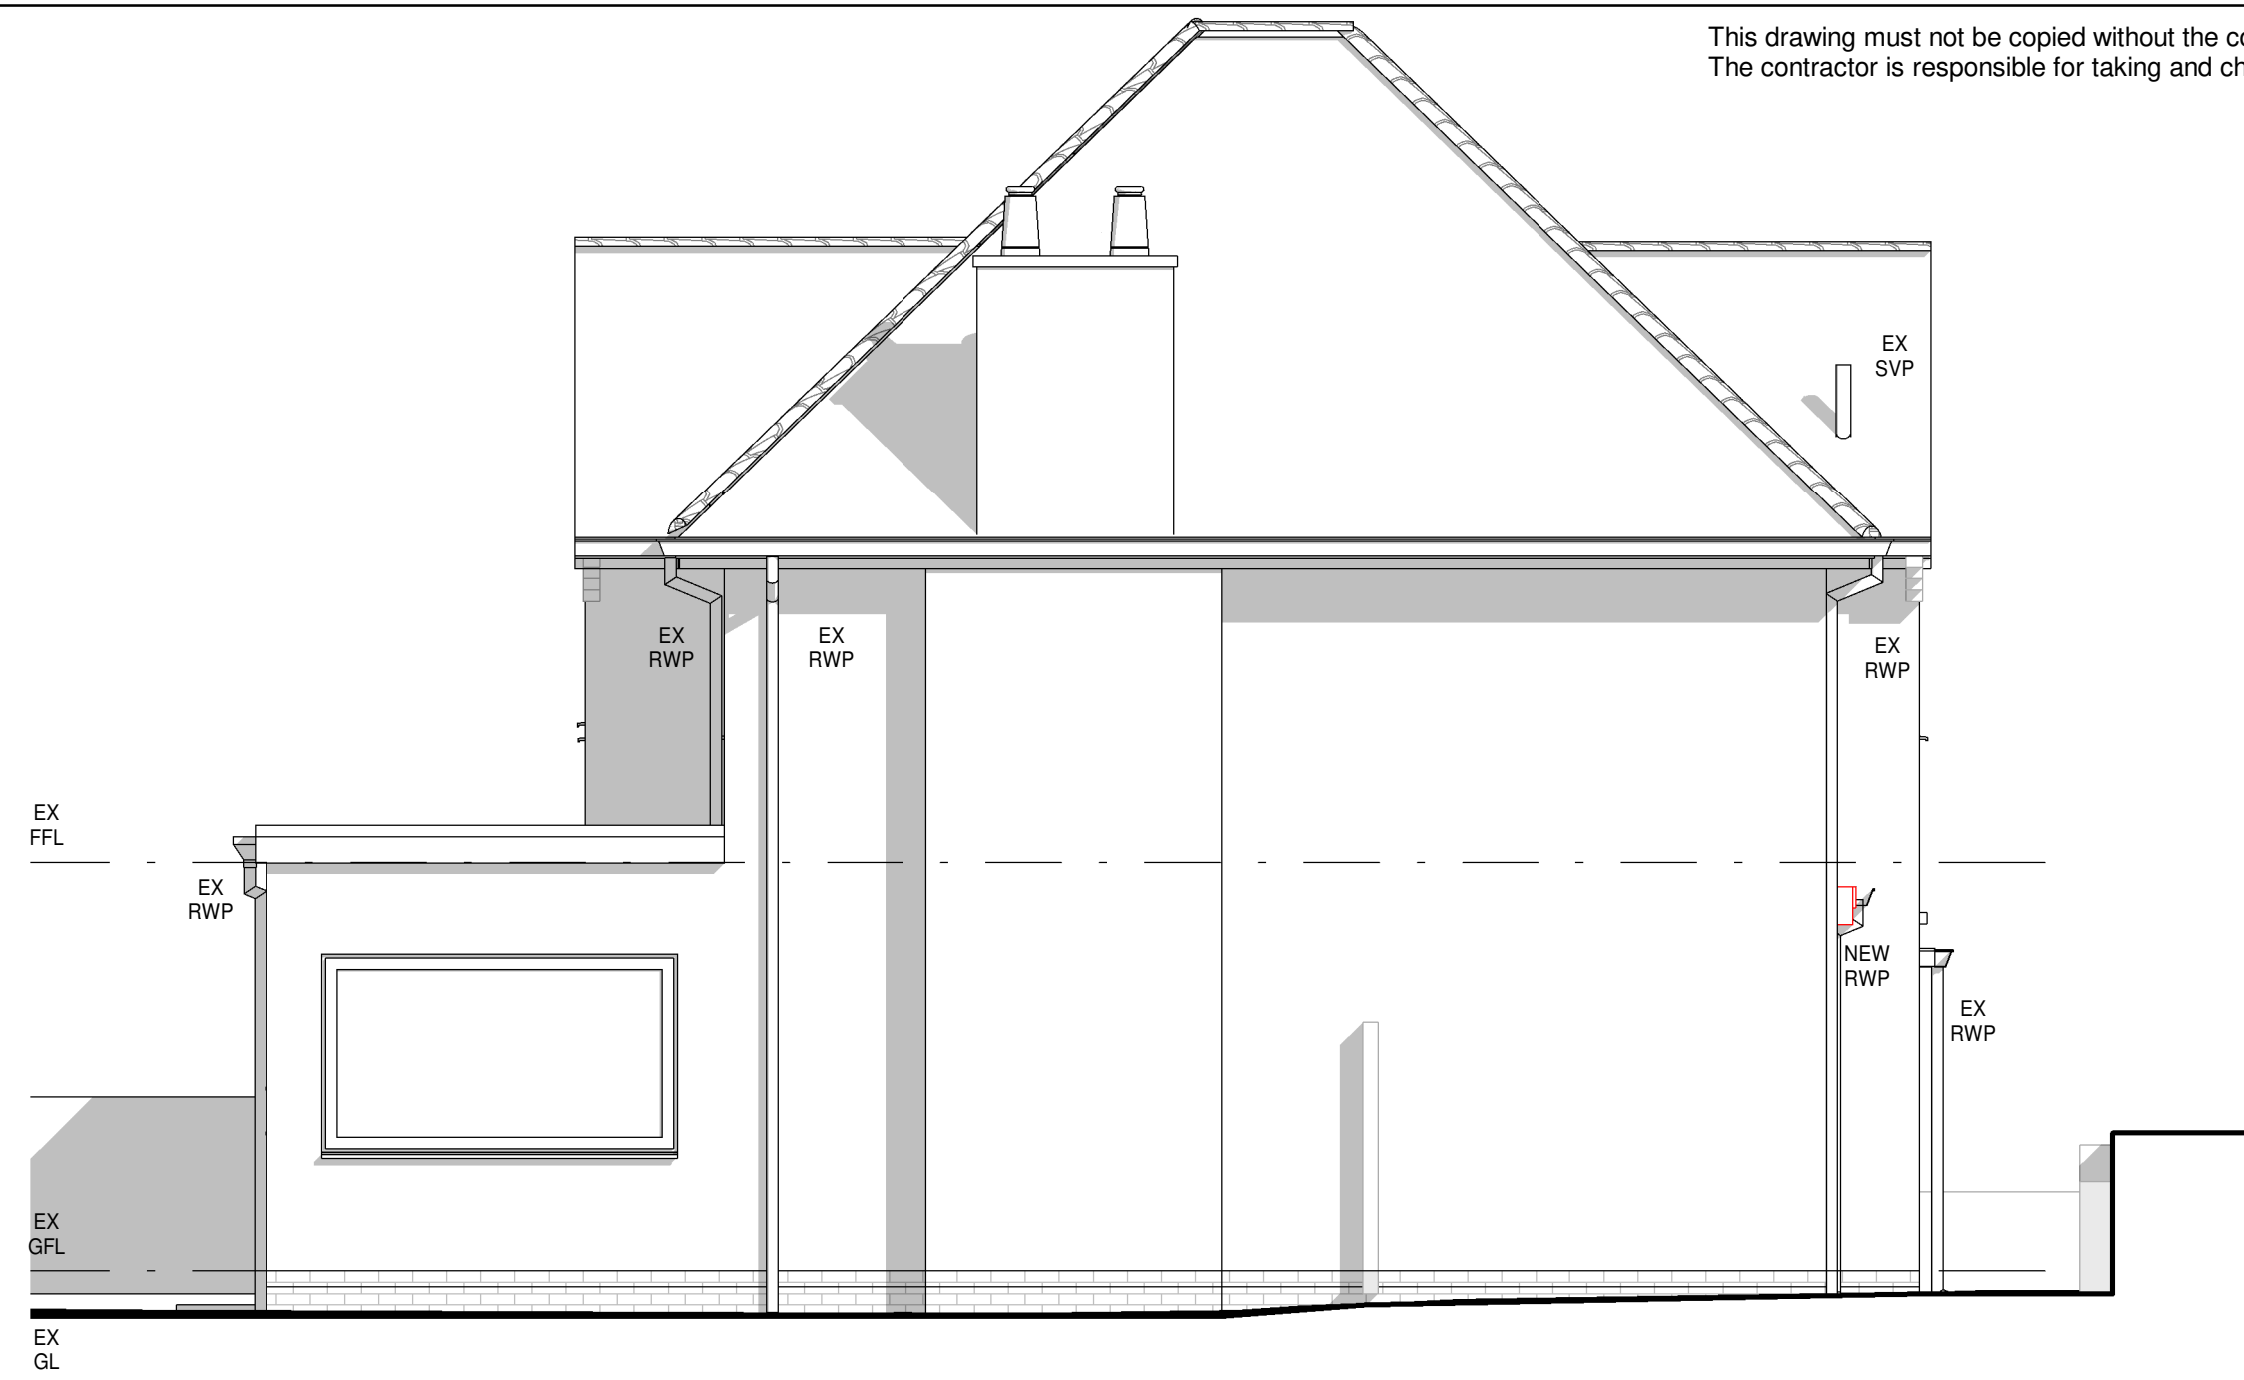

1 Proposed South East Elevation
1 : 50




2 Proposed East Elevation
1 : 50




3 Proposed North East Elevation
1 : 50



4 Proposed Roof Plan/Site Plan
1 : 200

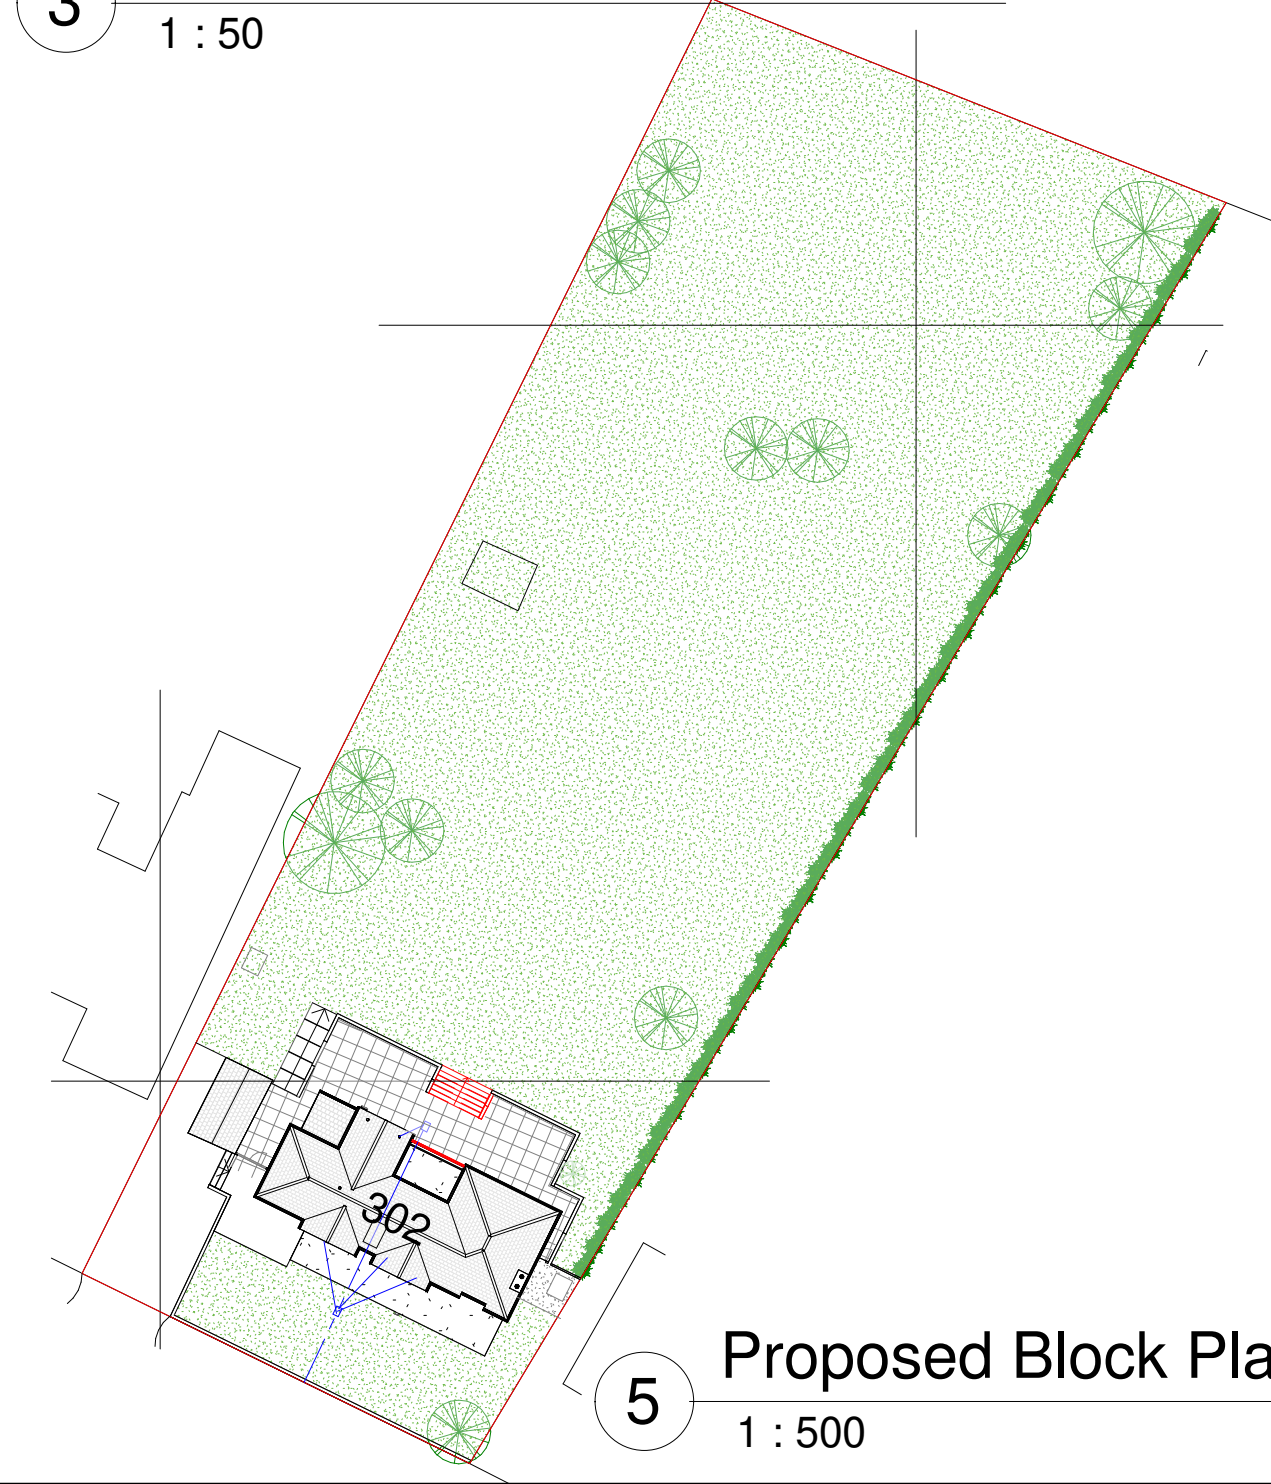


5 Proposed Block Plan
1 : 500

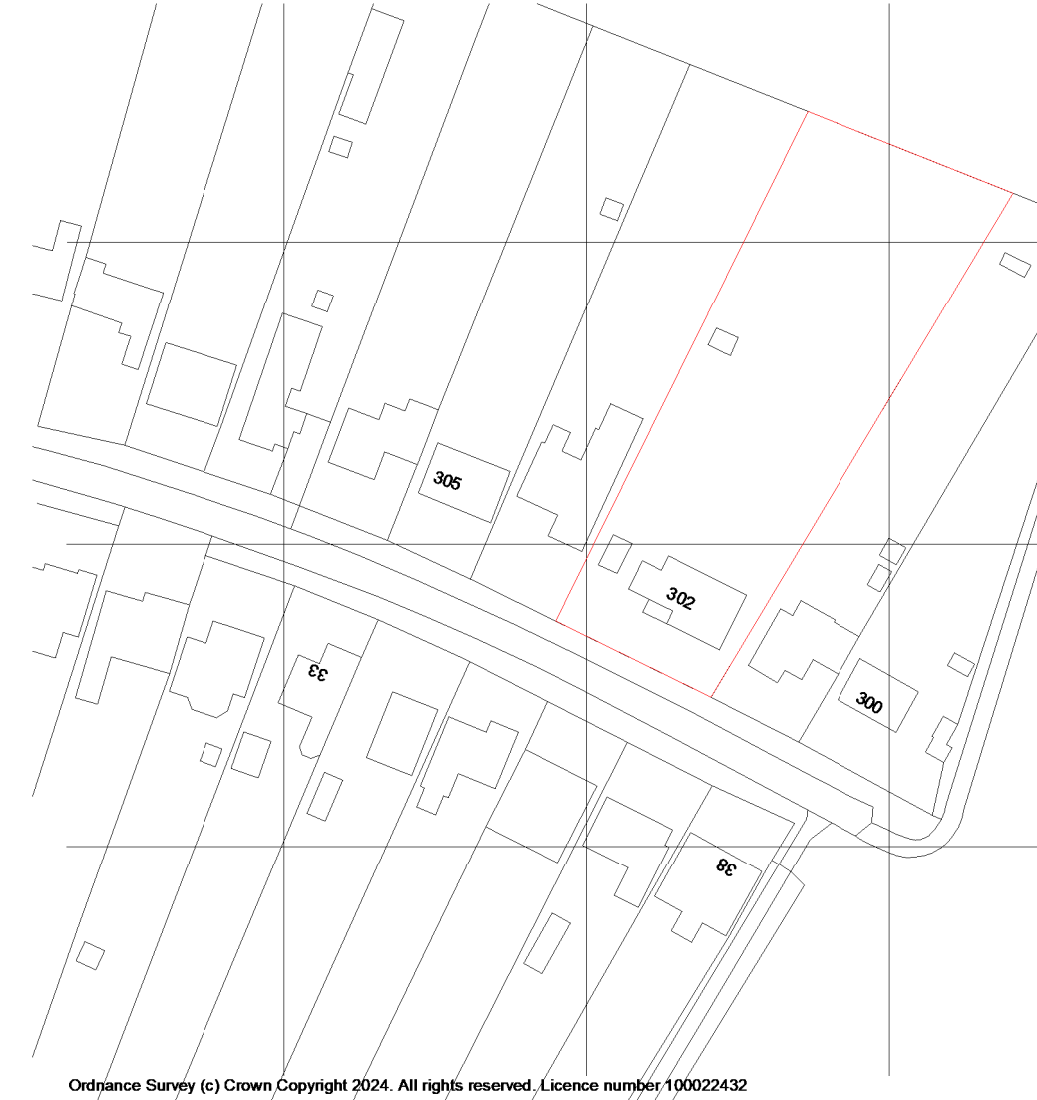

6 Location Plan
1 : 1250



7 3D View

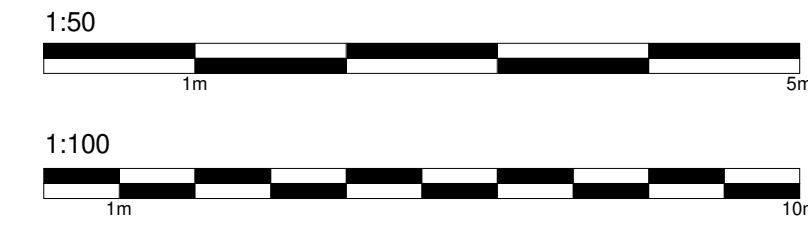

HET
HOME EXTENSION TEAM
4 Brand Street, Hitchin, Hertfordshire, SG5 1HX
Tel: (01462) 440099 E-mail: hitchin@het.co.uk

Client
Mrs Harding

Project
302 Wedon Way
Bygrave
Hertfordshire
SG7 5DX

Drawing Title
Single Storey Infill Rear Extension,
including Balcony to First Floor.

Proposed Elevations, Proposed Site
Plan, Block Plan, Location Plan & 3D
View.

Scale: As indicated	Date: 05/07/2024	Drawn by: GLH	Checked by: TB
Dwg. No. HET-1802/02			Rev.