




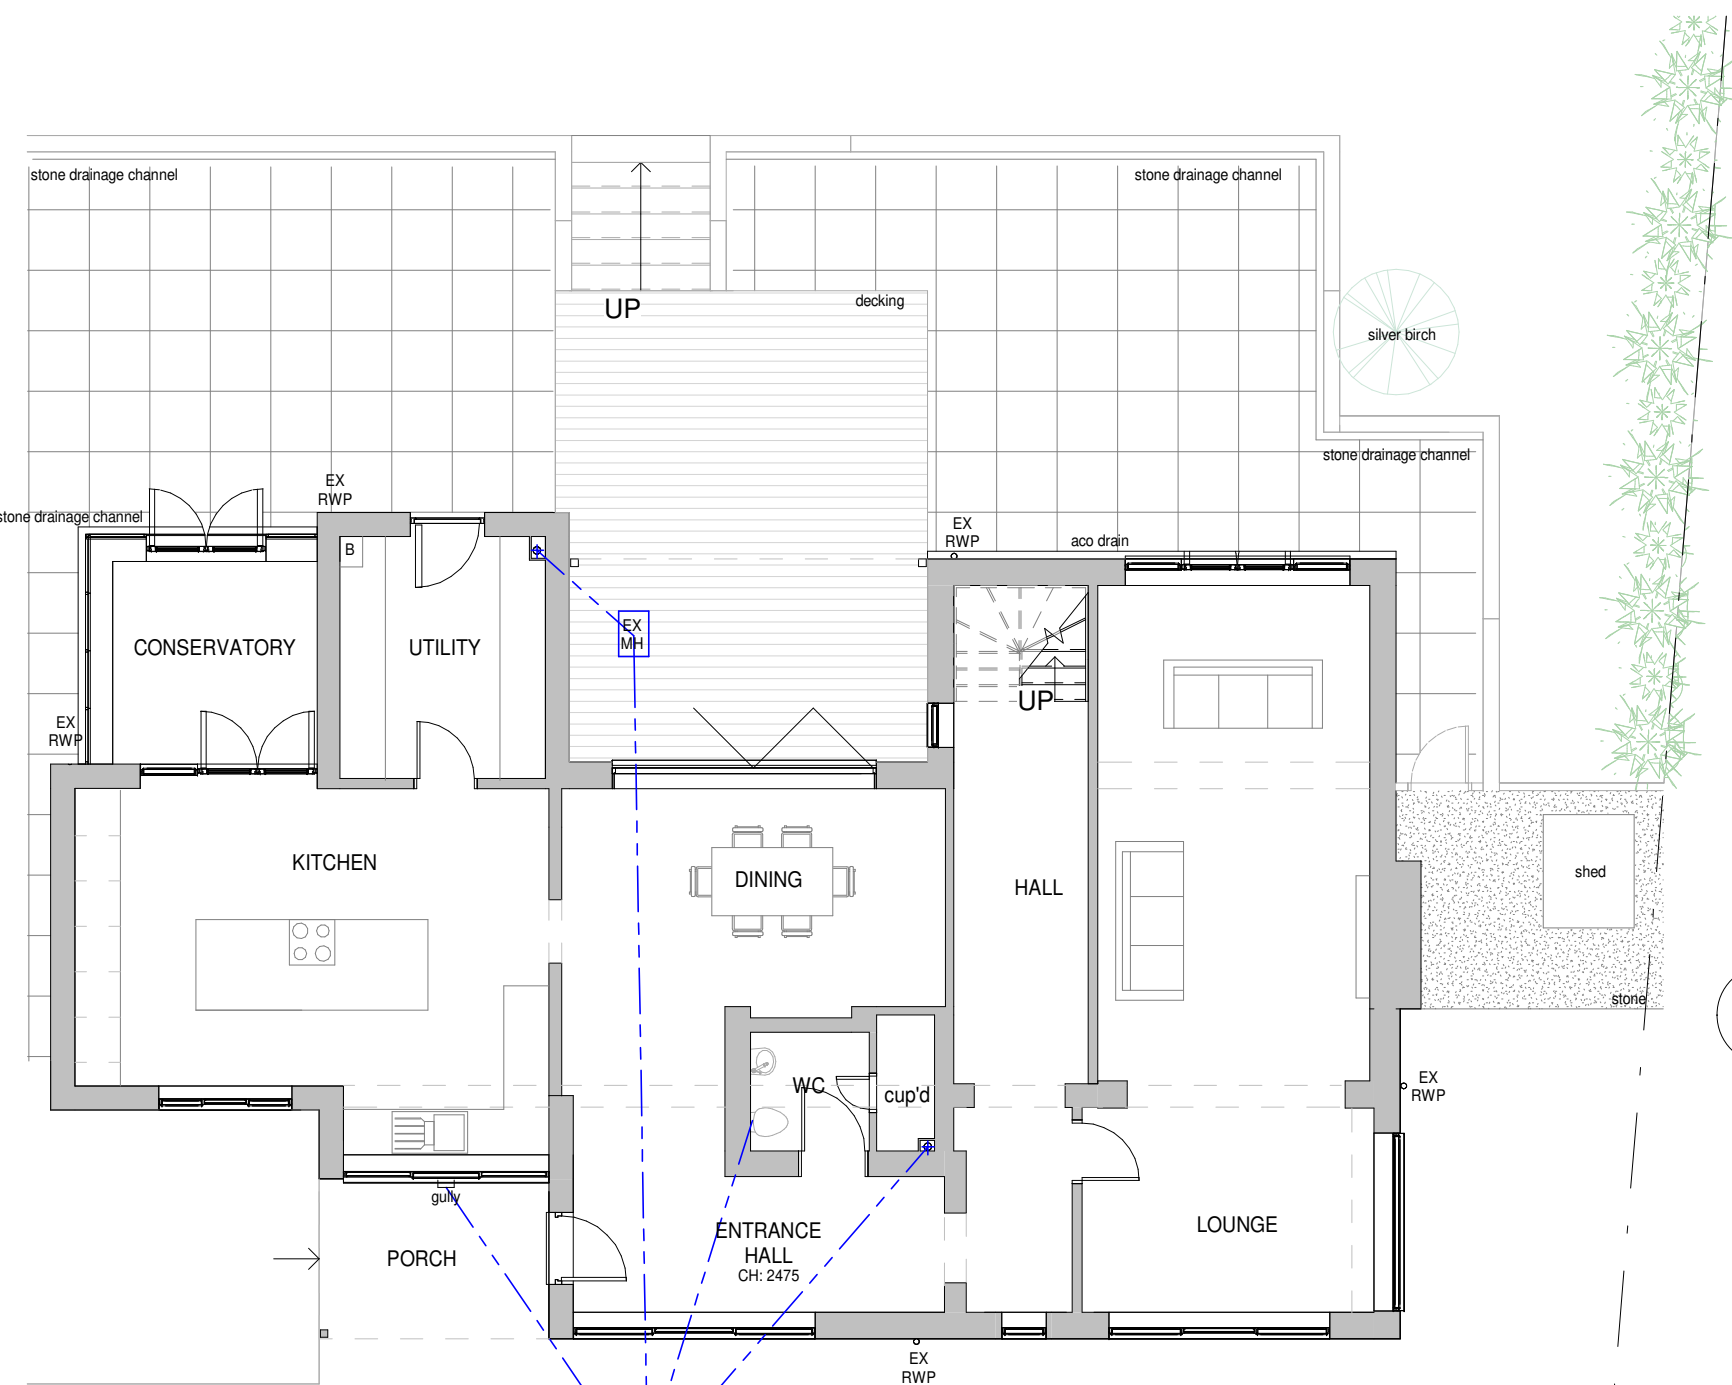


2 Existing First Floor Plan
1 : 100

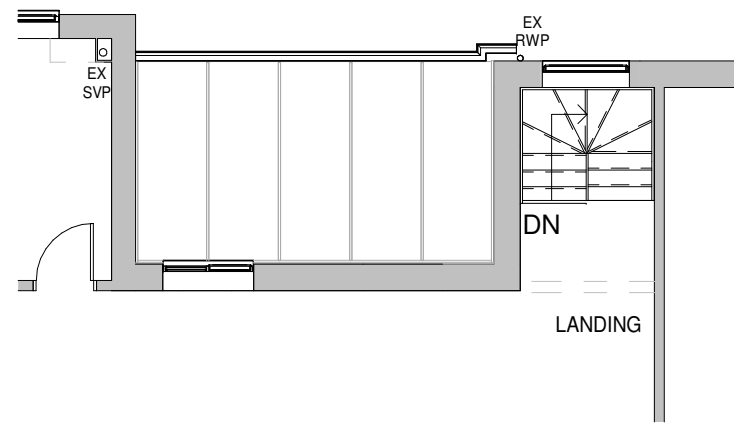


3 Existing South East Elevation
1 : 100

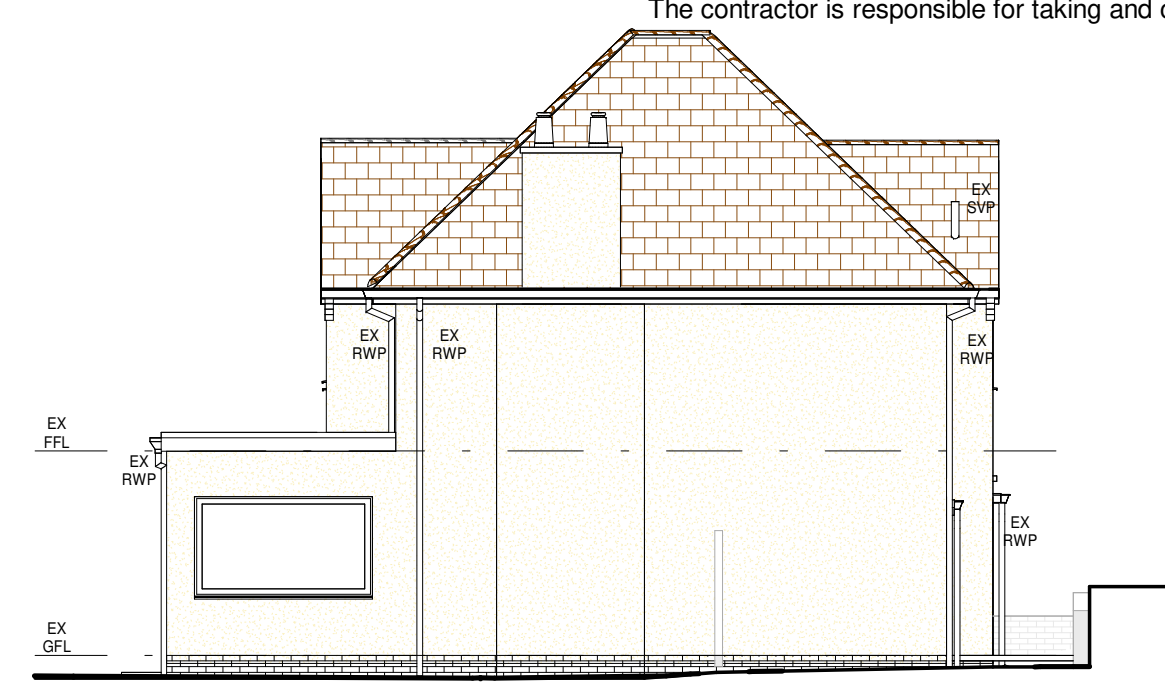


4 Existing East Elevation
1 : 100

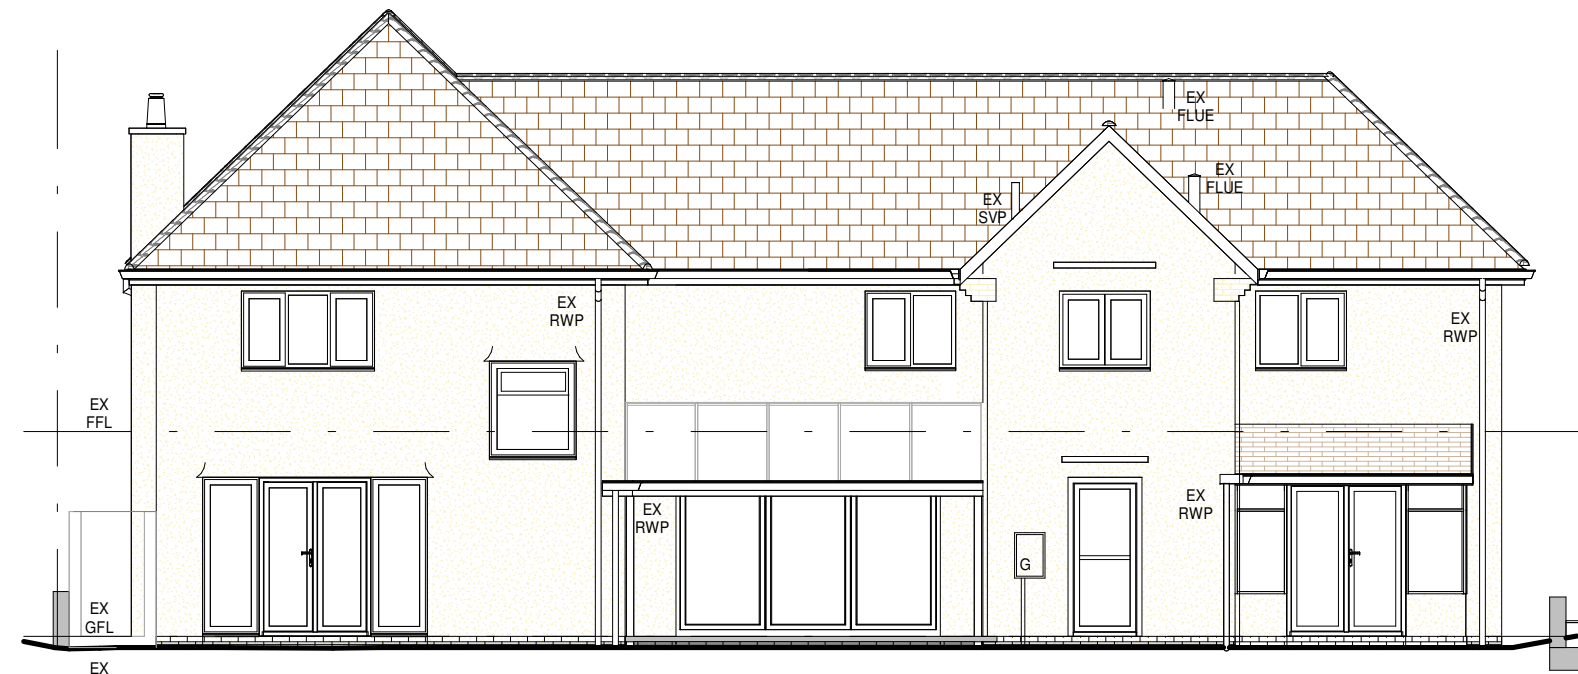


5 Existing North East Elevation
1 : 100

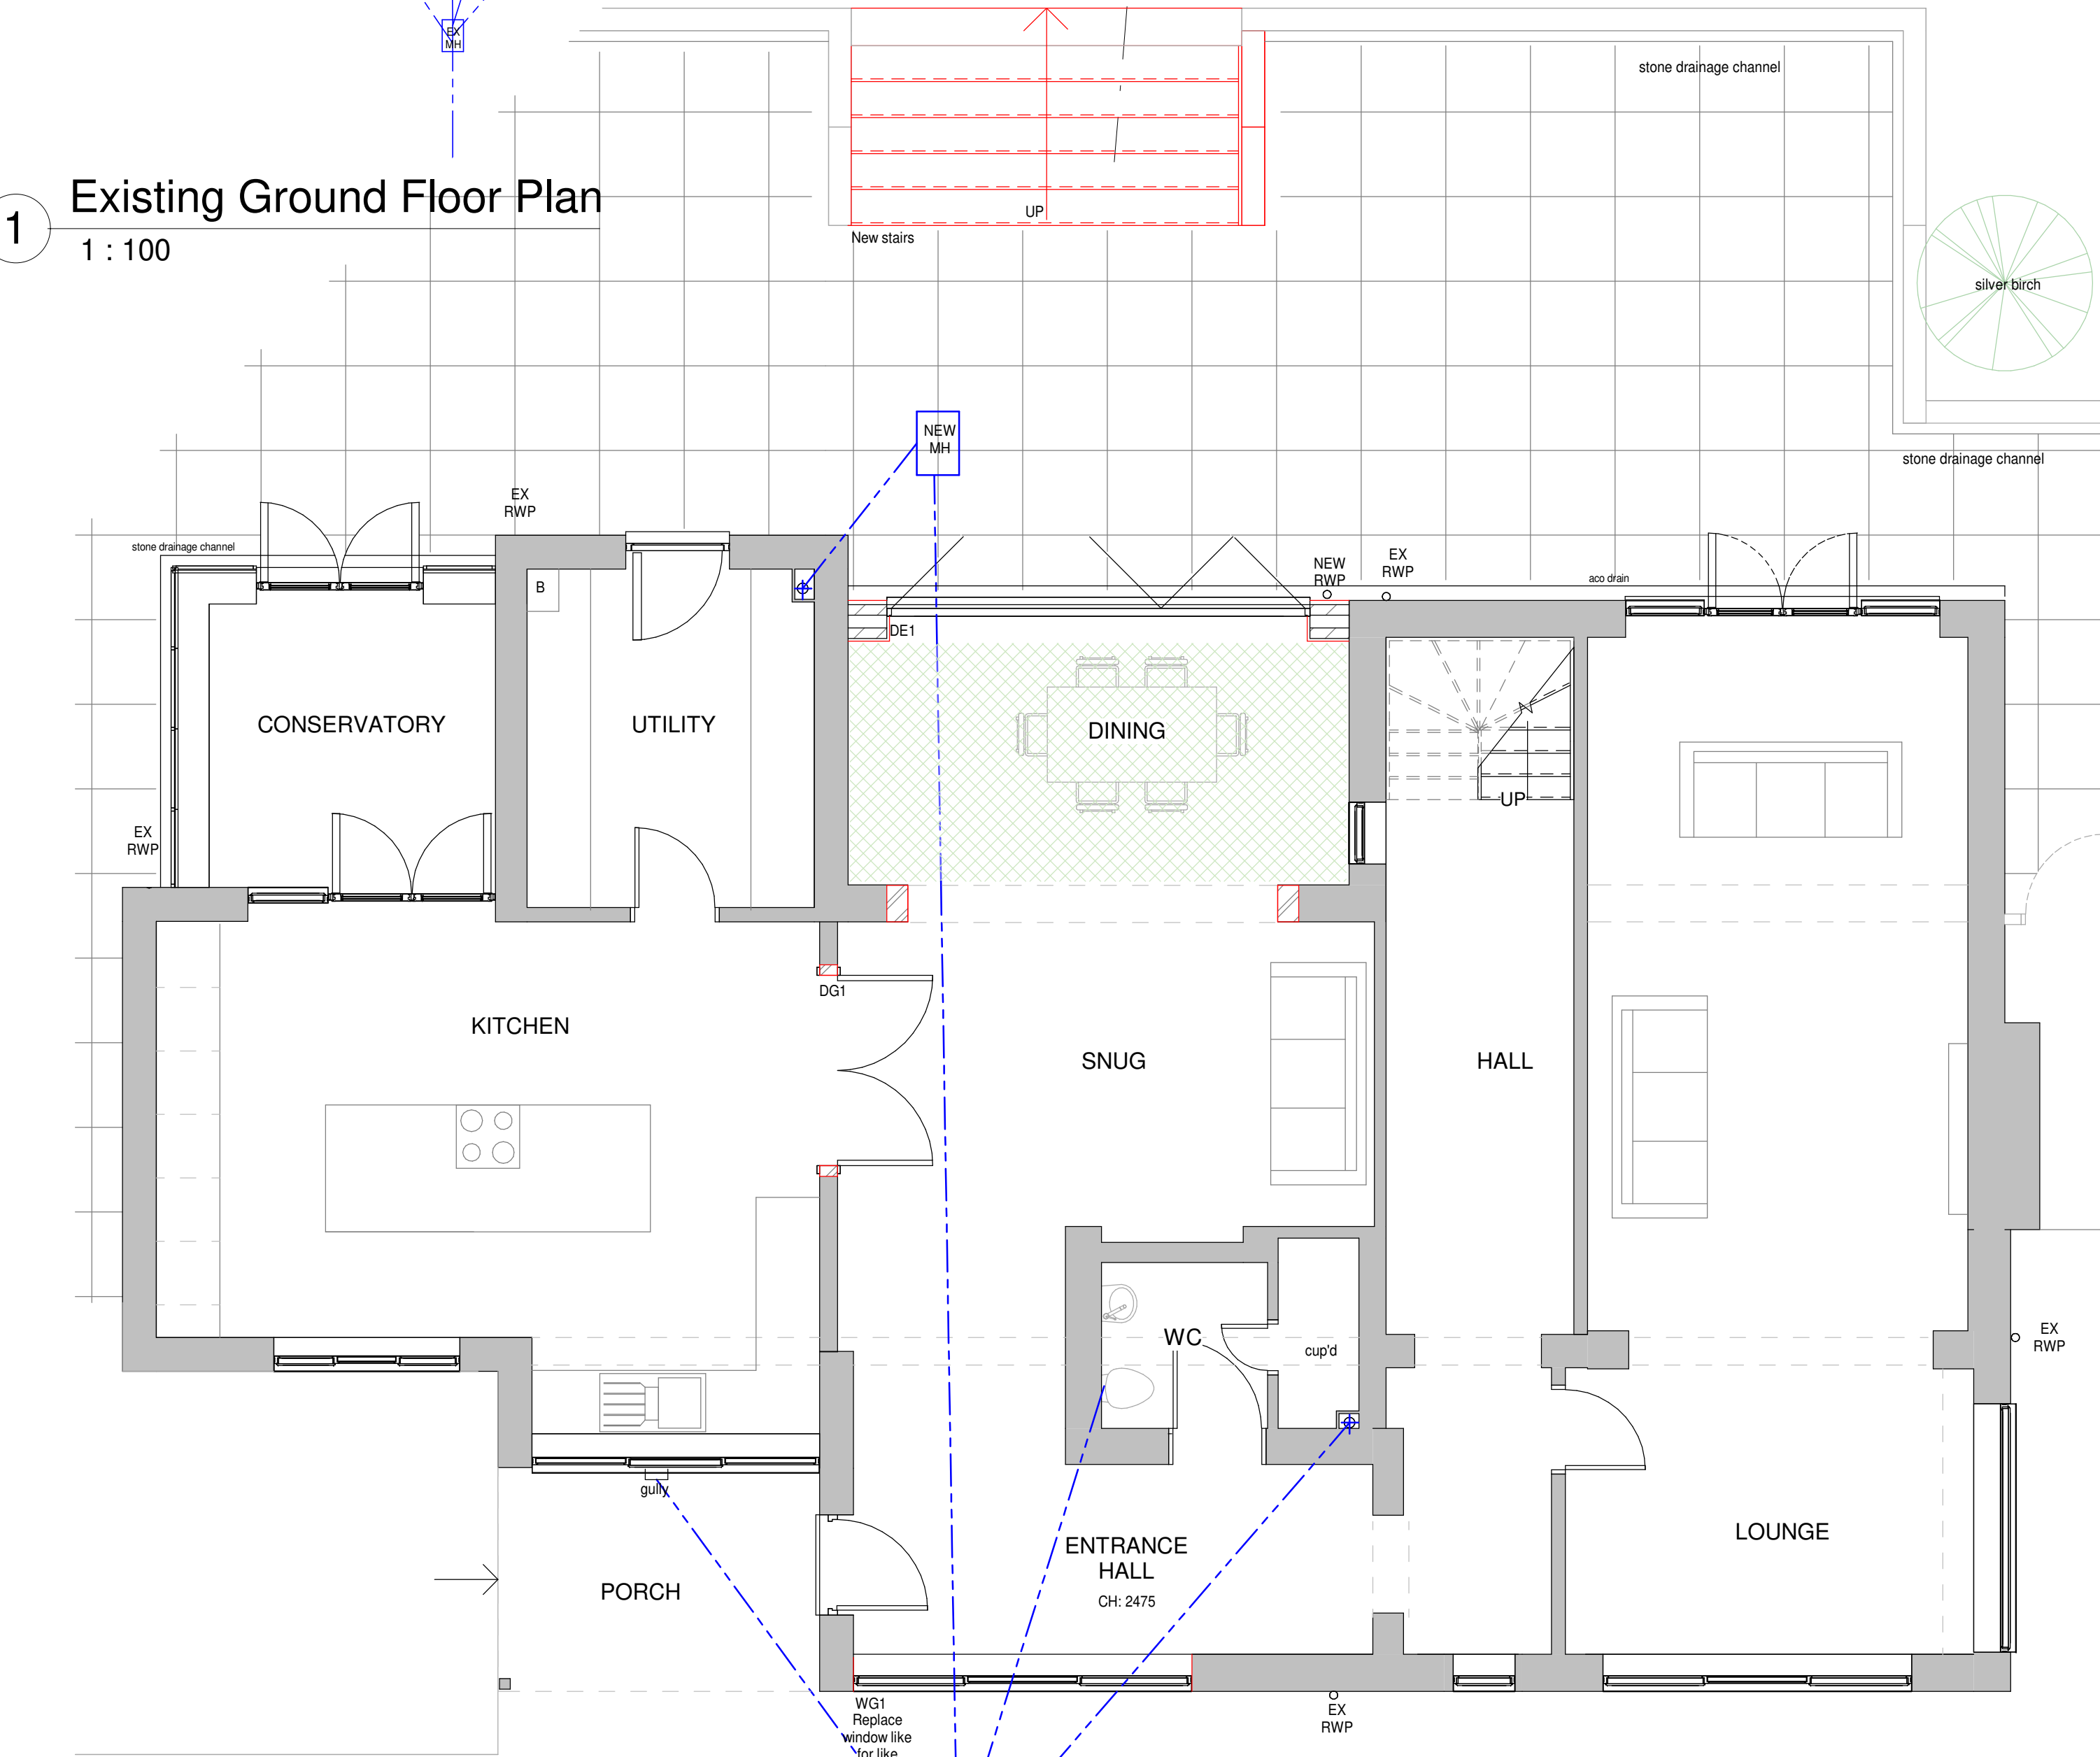

6 Proposed Ground Floor Plan
1 : 50

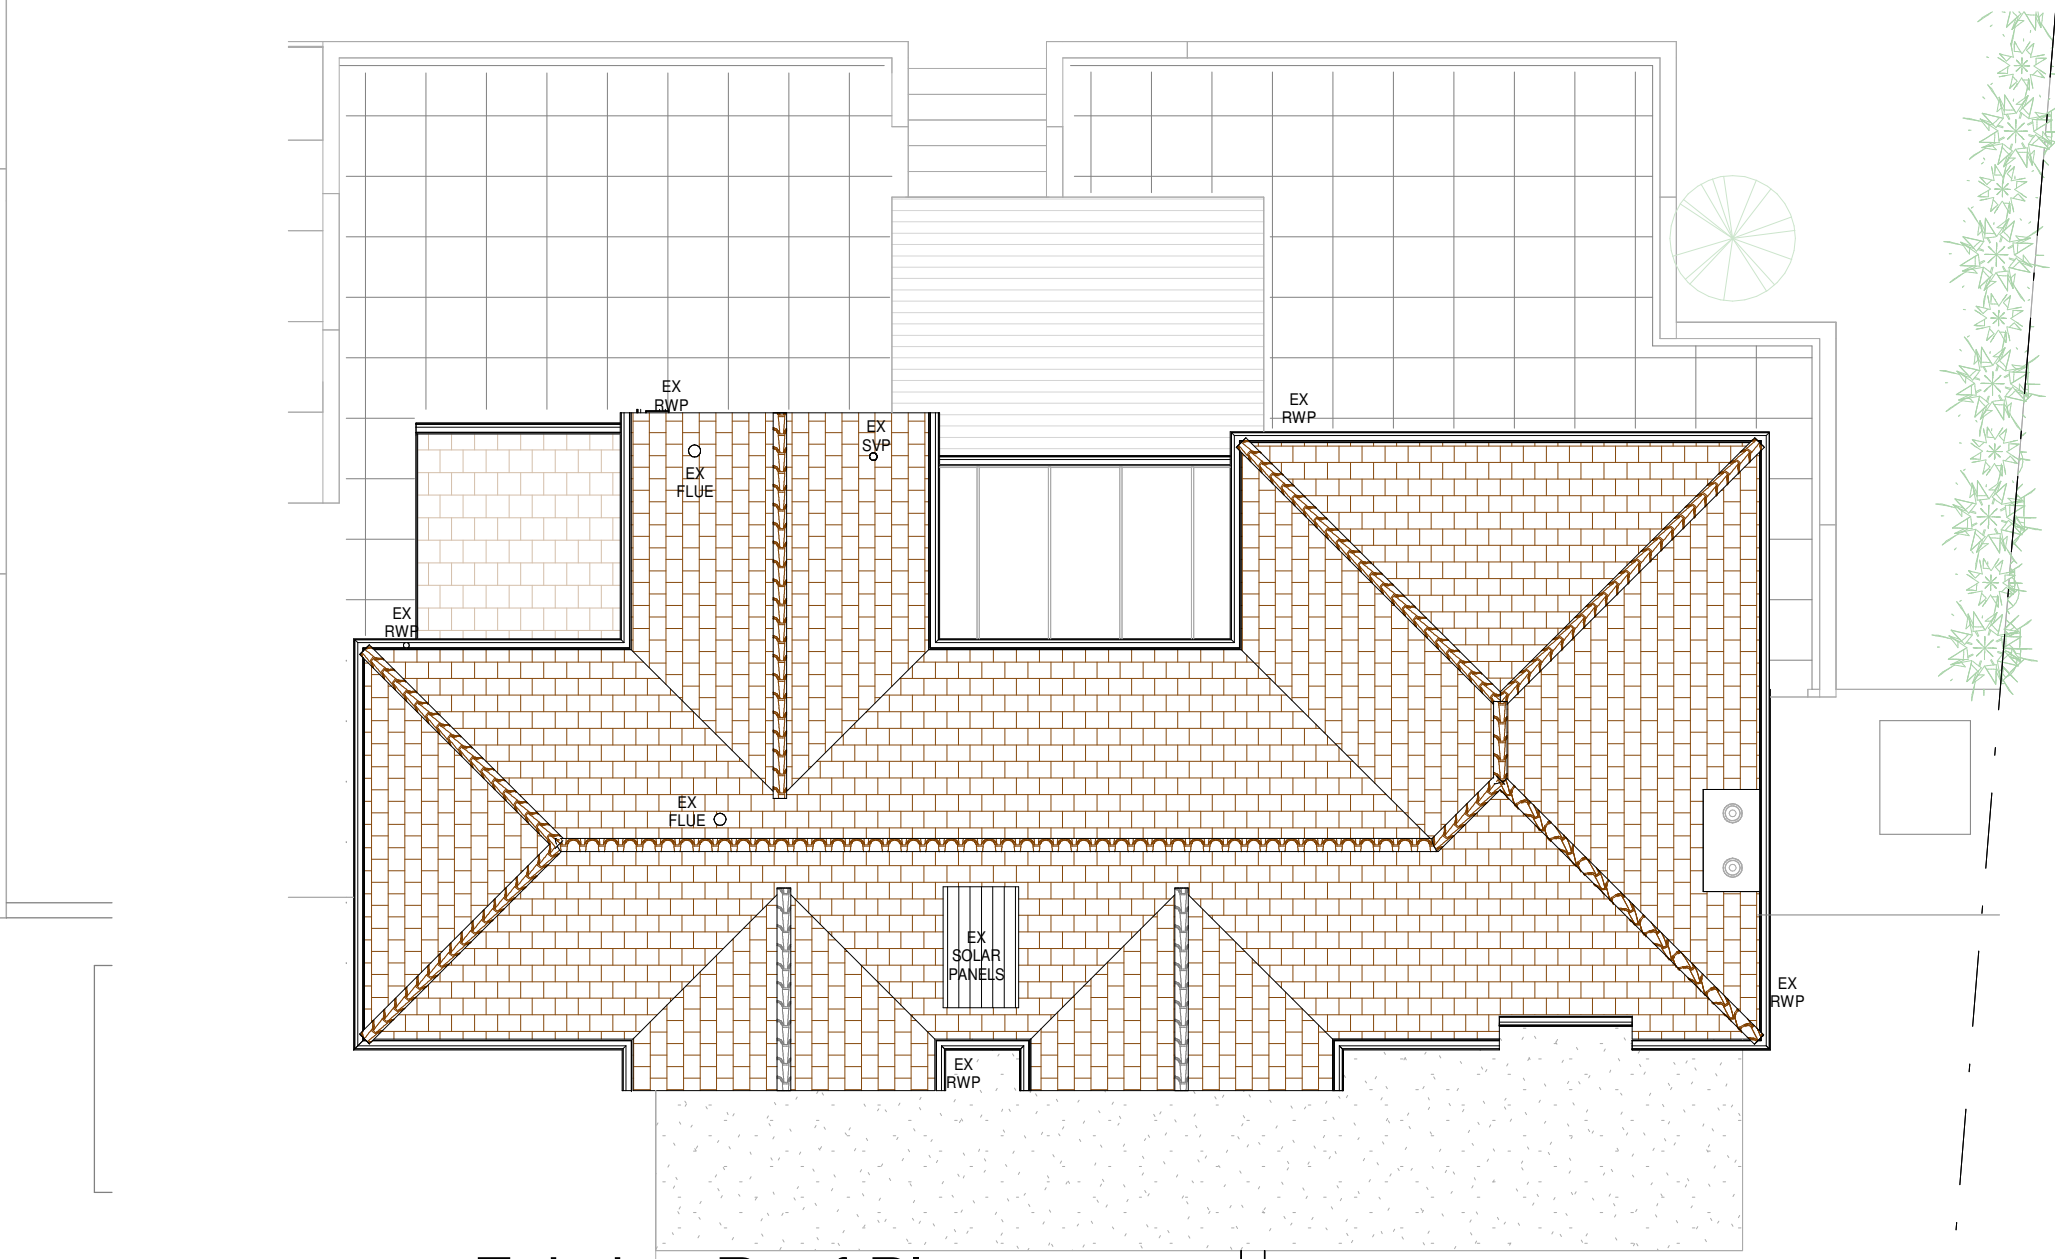

8 Existing Roof Plan
1 : 100

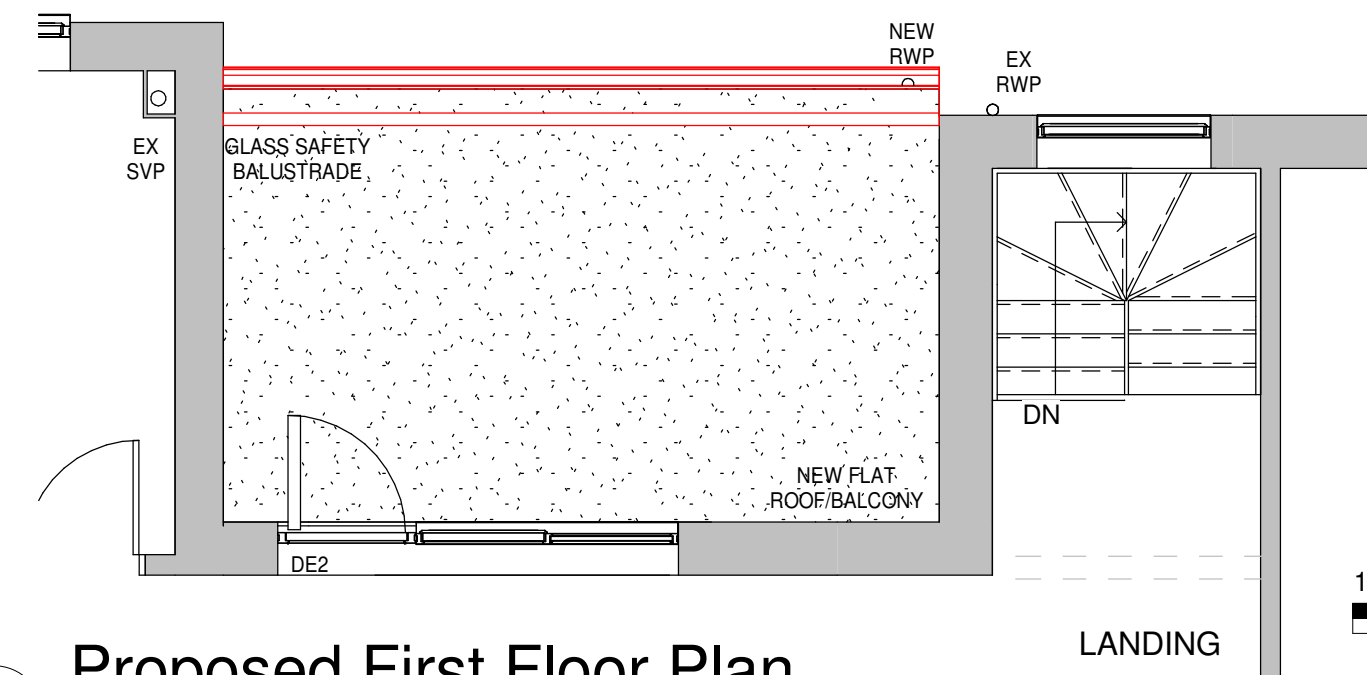

7 Proposed First Floor Plan
1 : 50

MATERIALS

Walls
Existing Cream Smooth Render
Existing Tile Crease Detail
Existing Brick Plinth
Proposed Cream Smooth Render to Match
Proposed Brick Plinth to Match

Roof
Existing Concrete Plain Tile
Existing Glazed Slope Roof
Proposed GRP Resin Flat Roof

Windows
Existing White UPVC Windows
Proposed White UPVC Windows (obscured)
Proposed White UPVC Windows

Doors
Existing White UPVC Doors
Existing Aluminium Bi-Fold Door
Proposed UPVC Single Door
Proposed Aluminium Bi-Fold Door

KEY PLAN

Site Boundary
Landscaping
Proposed Face Brick
Proposed GRP Roof
Obscured Glass



HOME EXTENSION TEAM

4 Brand Street, Hitchin, Hertfordshire, SG5 1HX
Tel: (01462) 440099 E-mail: hitchin@het.co.uk

Client
Mrs Harding

Project
302 Wedon Way
Bygrave
Hertfordshire
SG7 5DX

Drawing Title
Single Storey Infill Rear Extension,
including Balcony to First Floor.

Existing Plans, Proposed Plans and
Roof Plan.

Scale:	Date:	Drawn by:	Checked by:
As indicated	05/07/2024	GLH	TB

Dwg. No.	Rev.
HET-1802/01	