




A horizontal beam of total length 5 m is shown. It is divided into 10 equal segments of 0.5 m each. The segments alternate in color: white, black, white, black, white, black, white, black, white, black. The segments are labeled with their starting positions: 0, 1, 2, 3, 4, 5 [m].





GROUND FLOOR PLAN

SCALE 1:100

 

THE EXCHANGE, QUEEN STREET

Hitchin, SG4 9TW

CLIENT Sonar Group Ltd

EXISTING GROUND
FLOOR PLAN

SCALE 1:100 (A1) DATE Nov 2023



DWG NO EX.02_W REVISION -

198 High Street, Barnet, EN5 8SZ, 0208 440 2015 www.hk-architects.co.uk




EXISTING FRONT ELEVATION

SCALE 1:100

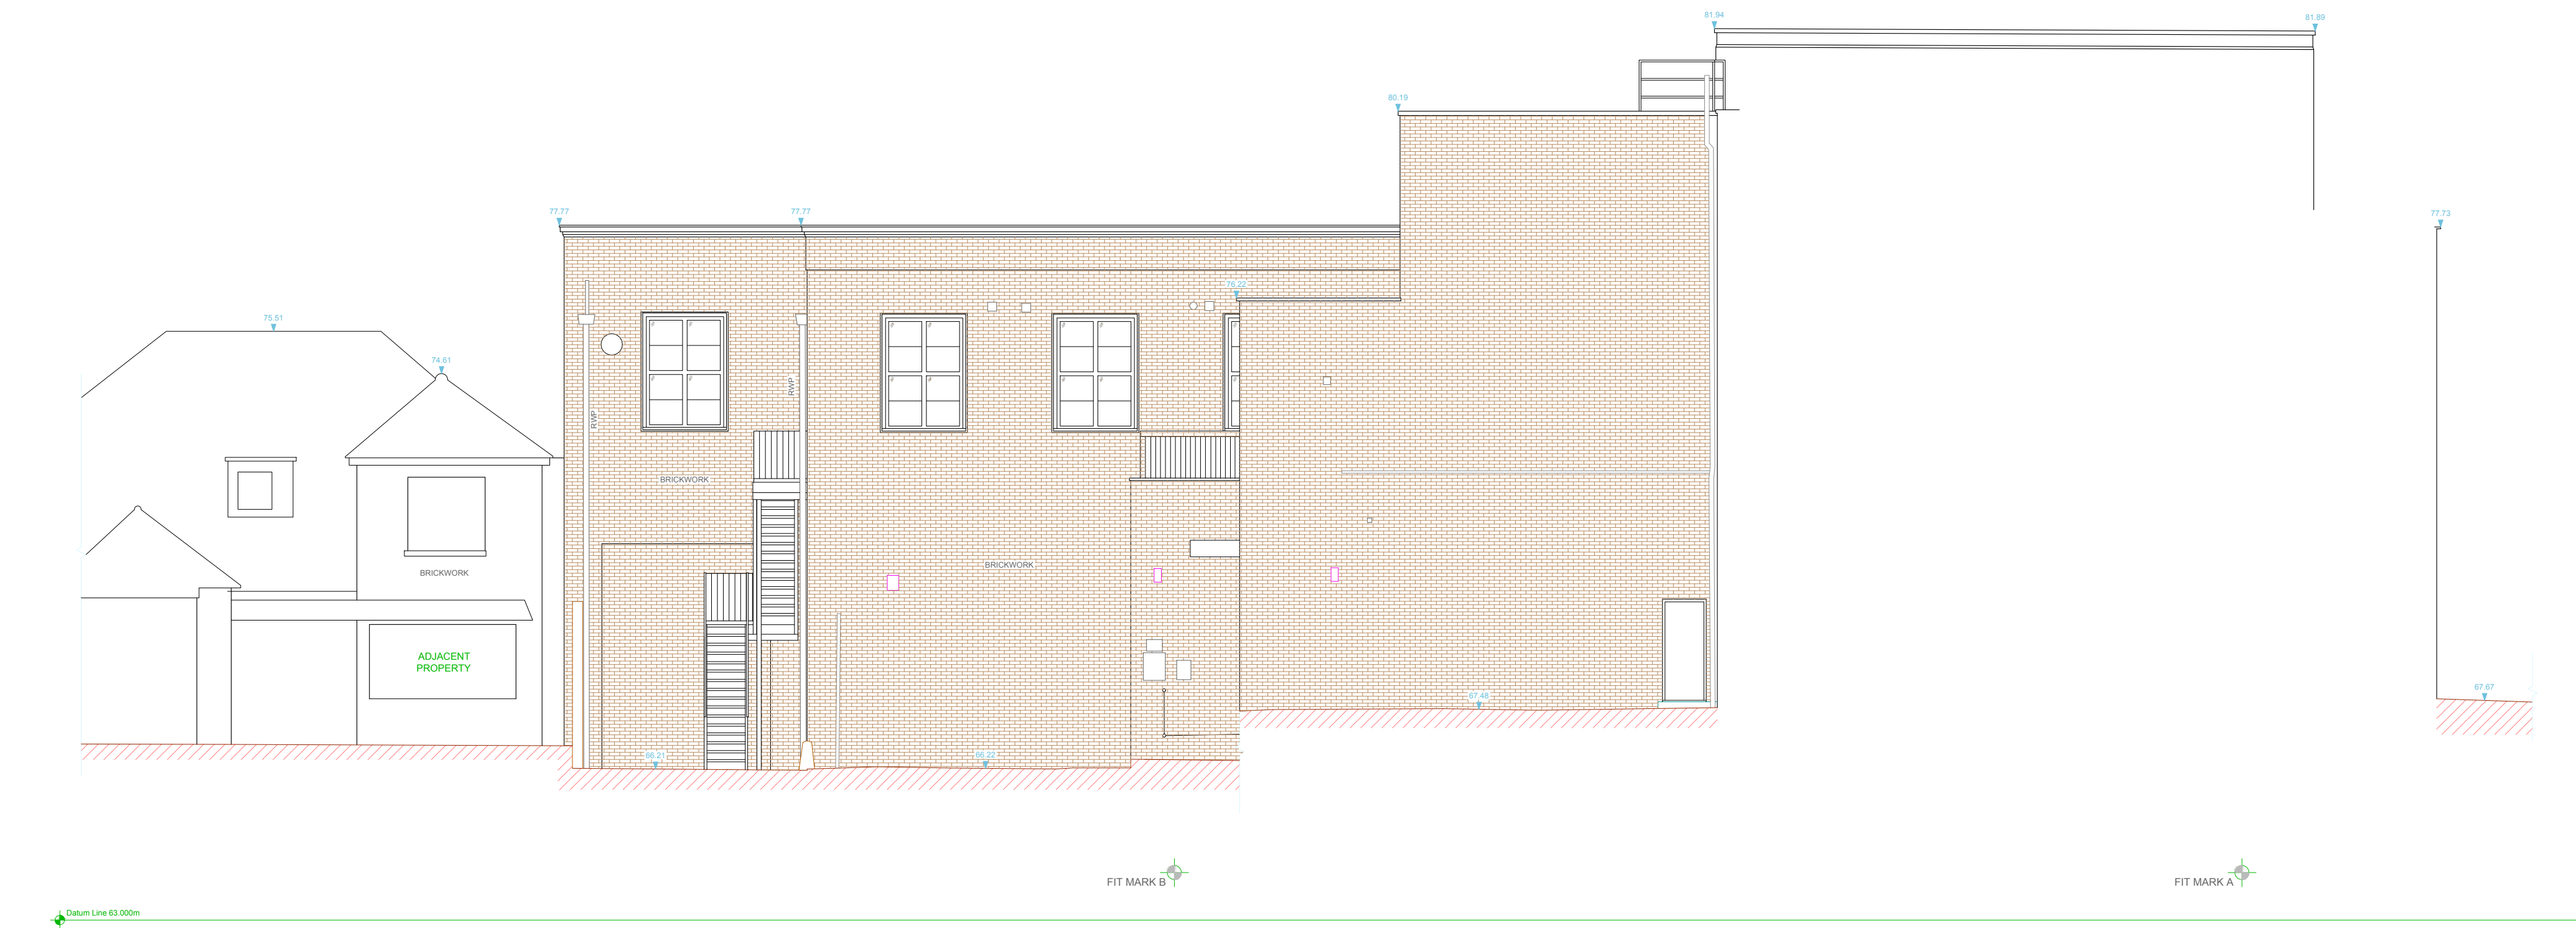 

EXISTING REAR ELEVATION

SCALE 1:100

 

THE EXCHANGE, QUEEN STREET

Hitchin, SG4 9TW

CLIENT Sonar Group Ltd

EXISTING ELEVATIONS
FRONT & REAR

SCALE 1: 100 (A1) DATE Nov 2023

DWG NO EX.03 REVISION -

198 High Street, Barnet, EN5 8SZ, 0208 440 2015 www.hk-architects.co.uk



EXISTING S2 ELEVATION

