
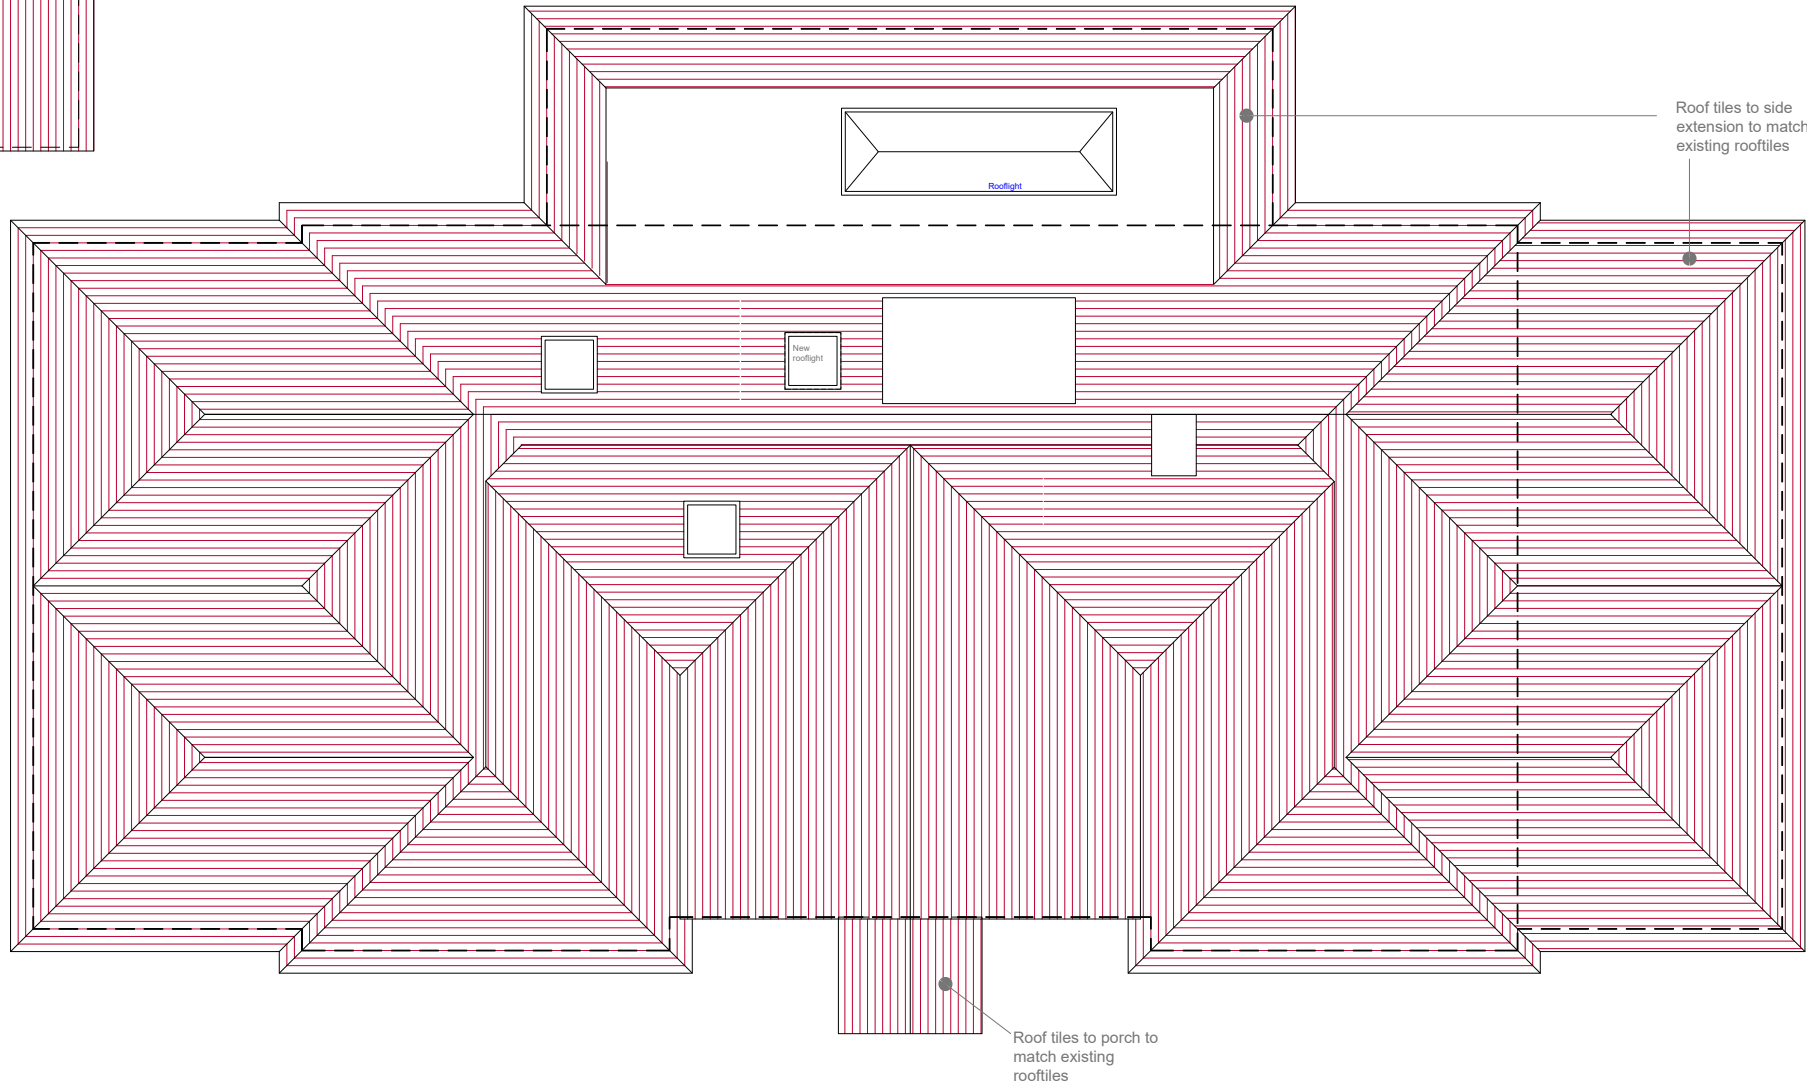


Note: All dimensions are in mm unless stated otherwise

 

ROOF PLAN AS PROPOSED

Prepared by:
A+L Architecture
Studio, Hitchin

Address:
46 Willian Way,
SG6 2HL

Drawing name:
Roof Plan: As Proposed

Scale:
1:100 @
A4

Date drawn:
June 2024

Drawing number:
46WW-FP203
Rev 06