


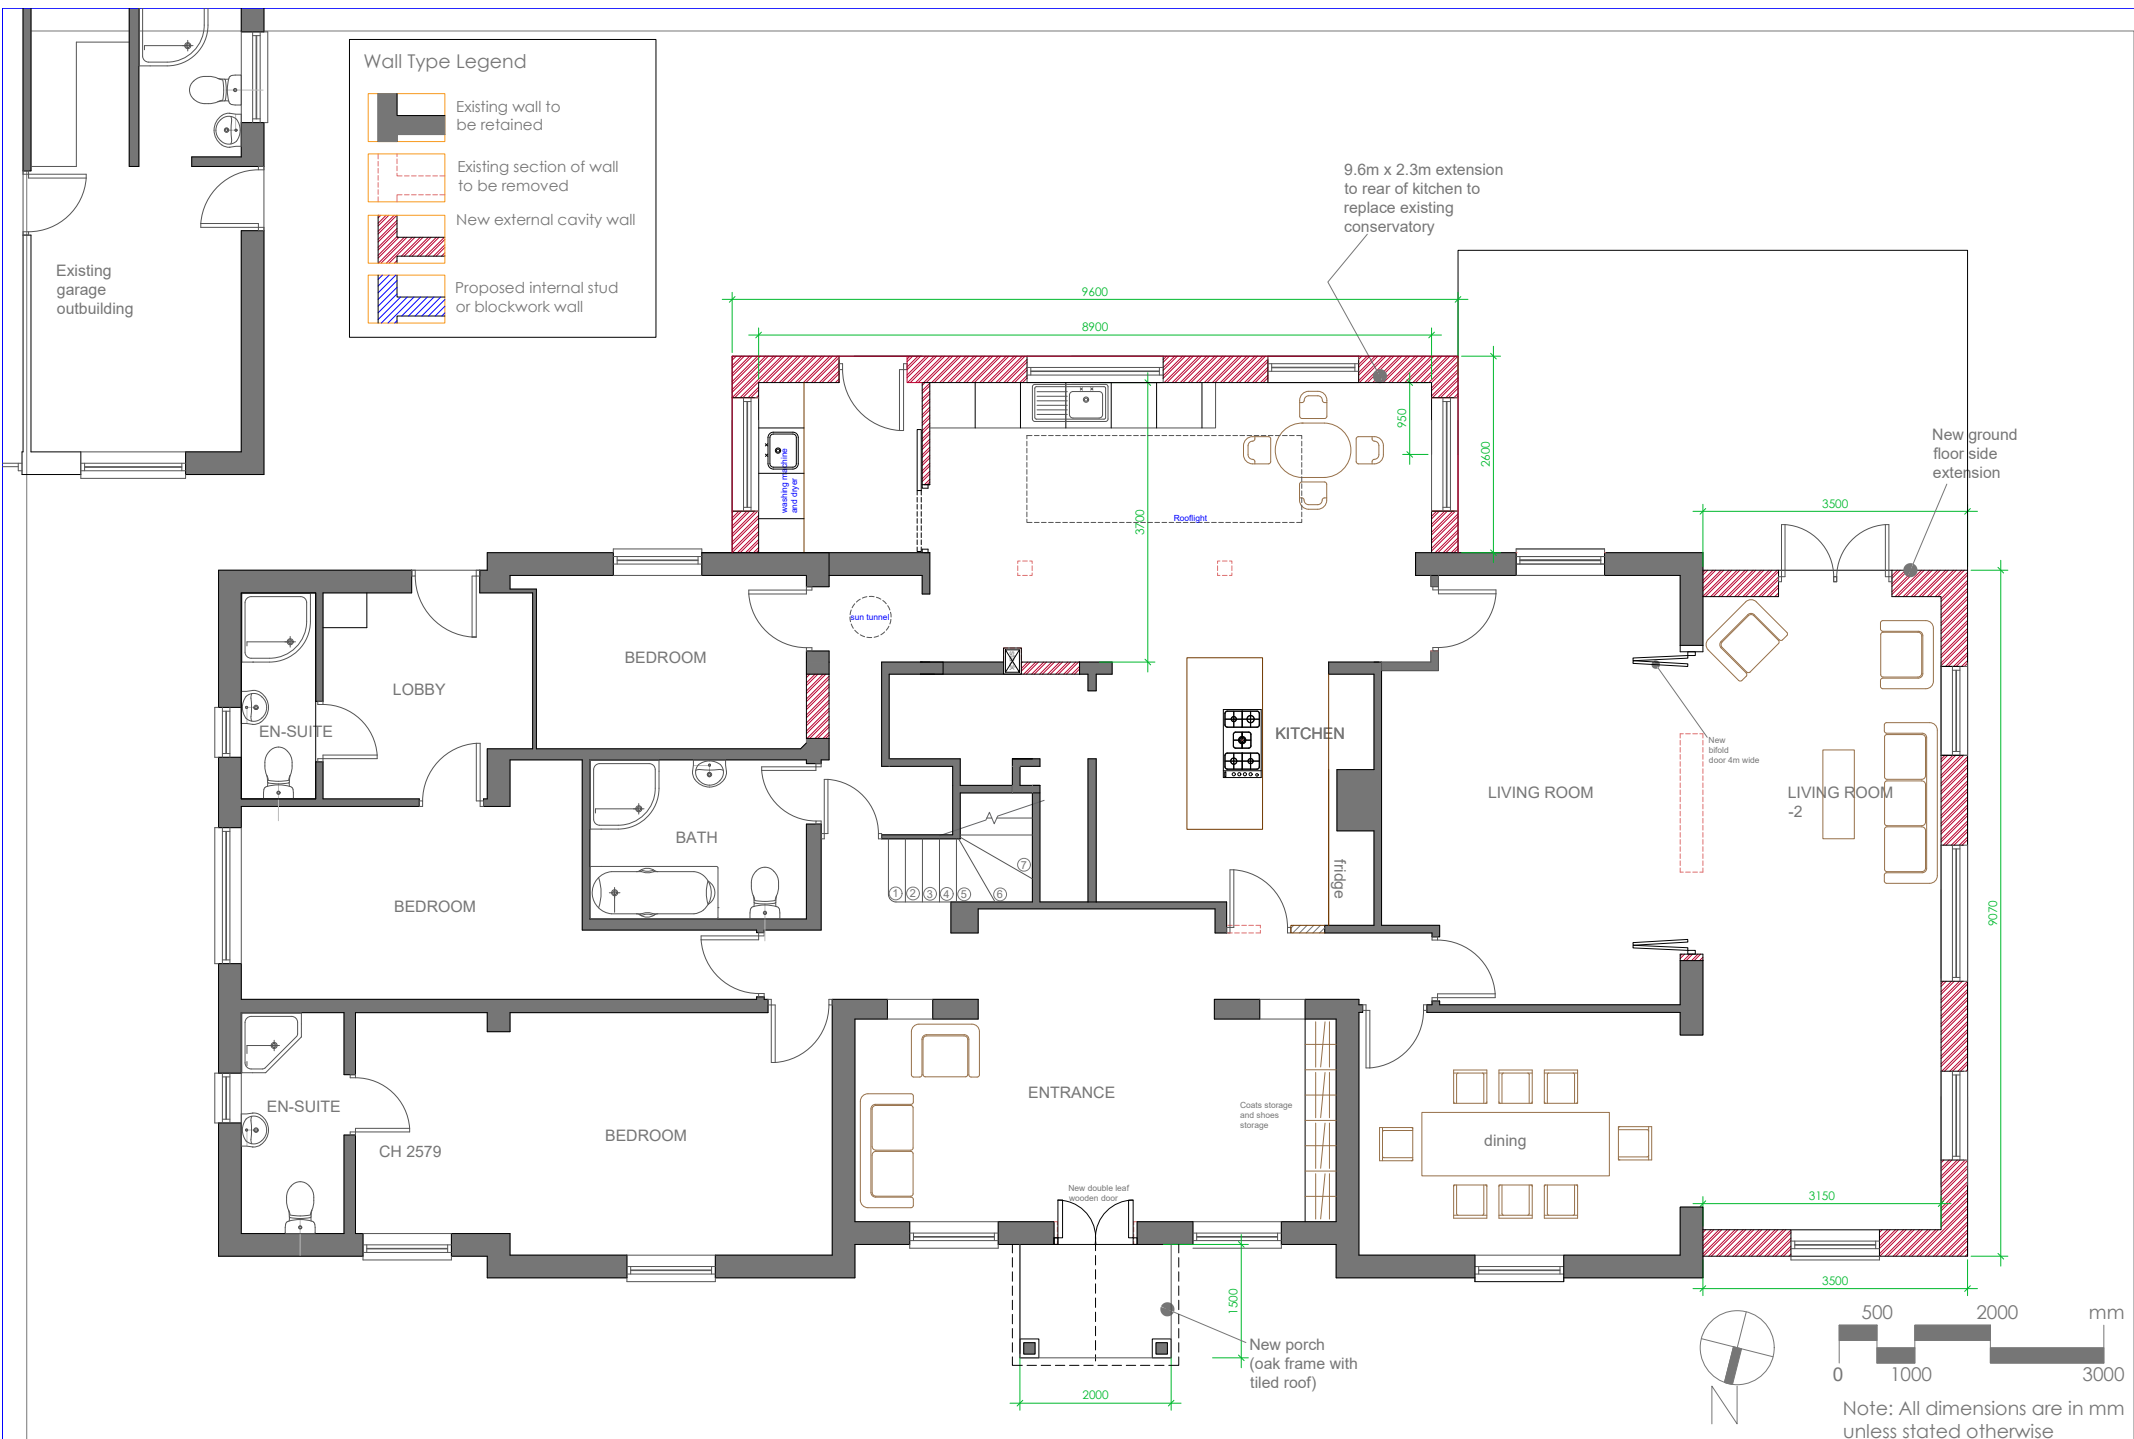

GROUND FLOOR PLAN AS PROPOSED

Prepared by:
A+L Architecture
Studio, Hitchin

Address:
46 Willian Way,
SG6 2HL

Drawing name:
Ground Floor Plan: As
Proposed

Scale:
1:100 @
A4

Date drawn:
June 2024

Drawing number:
46WW-FP201
Rev 06