



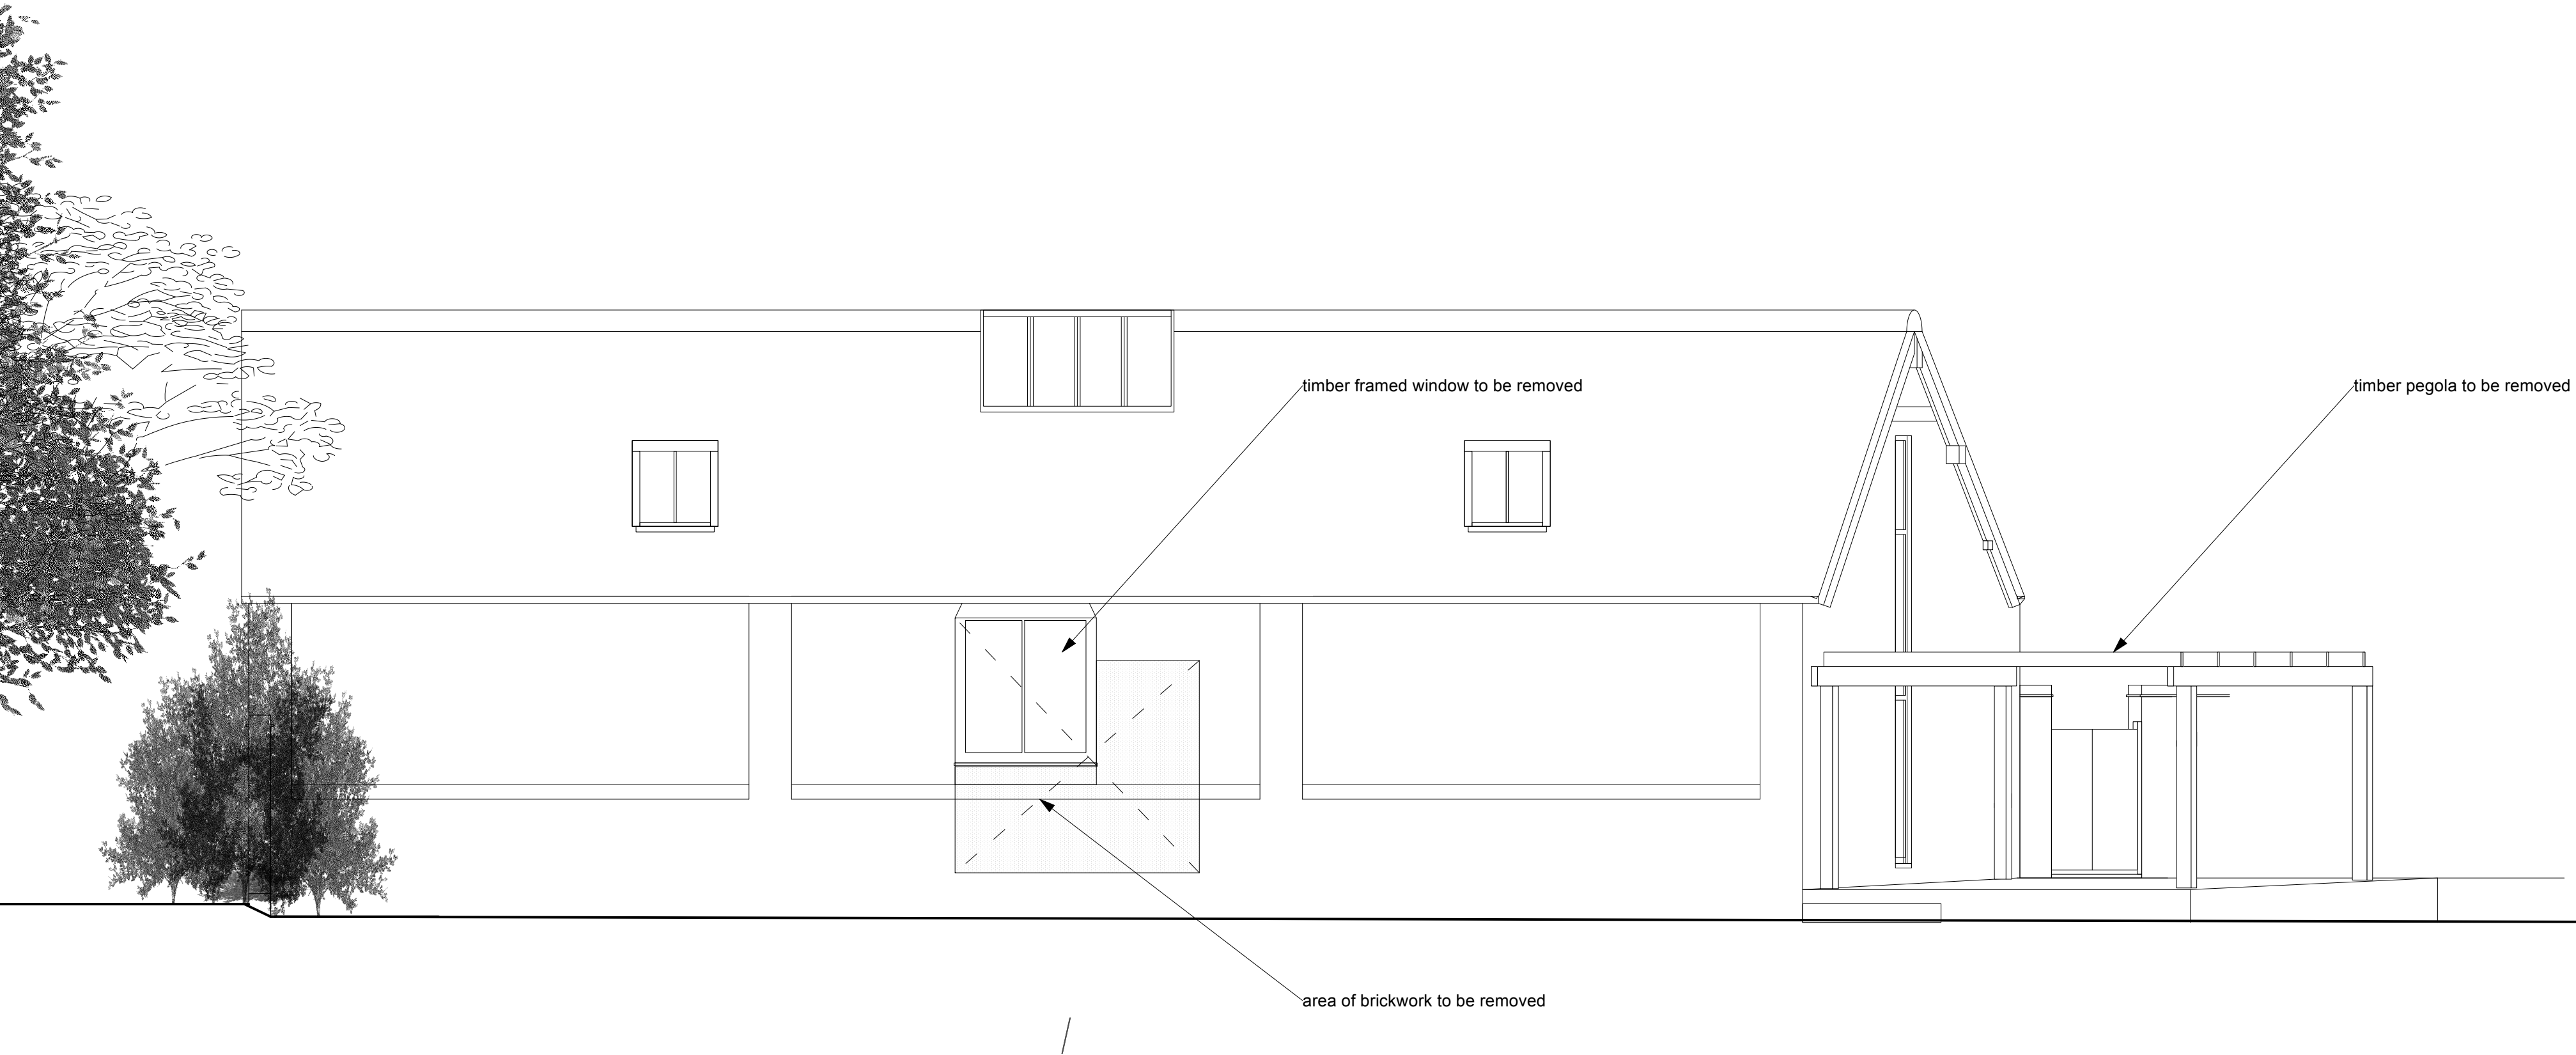

WEST ELEVATION AS EXISTING



NORTH ELEVATION AS EXISTING

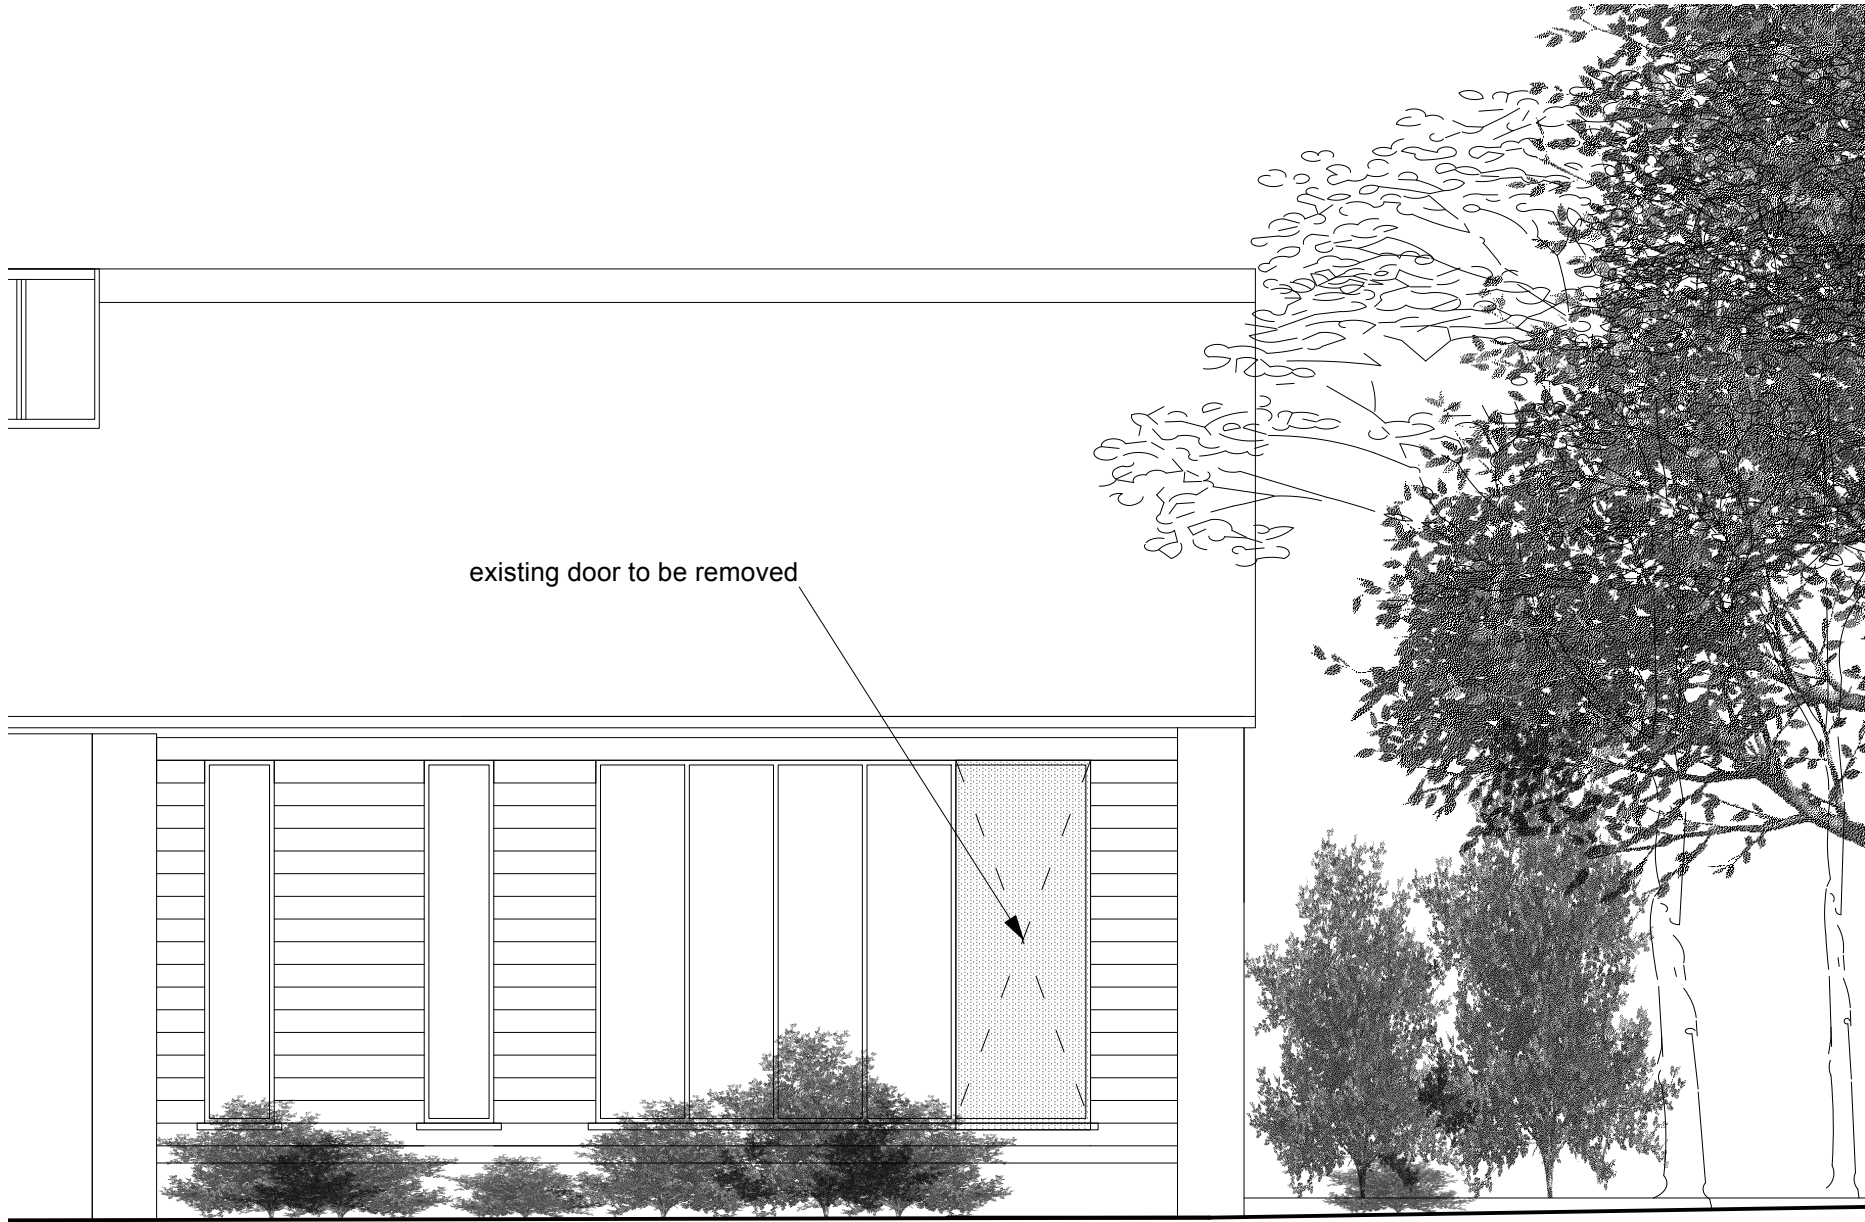

SOUTH ELEVATION (part) AS EXISTING

Tillman Architects ©
E keith.tillman@me.com
84 Speedwell St London SE8 4AT

Title	580
North South & West elevations of The Lodge as existing	01 13
Project	scale 1:50 @ A1
Refurbishment and Alterations to The Old Manor Shafterhoe for Phil and Cess Noblet	oct 24

