




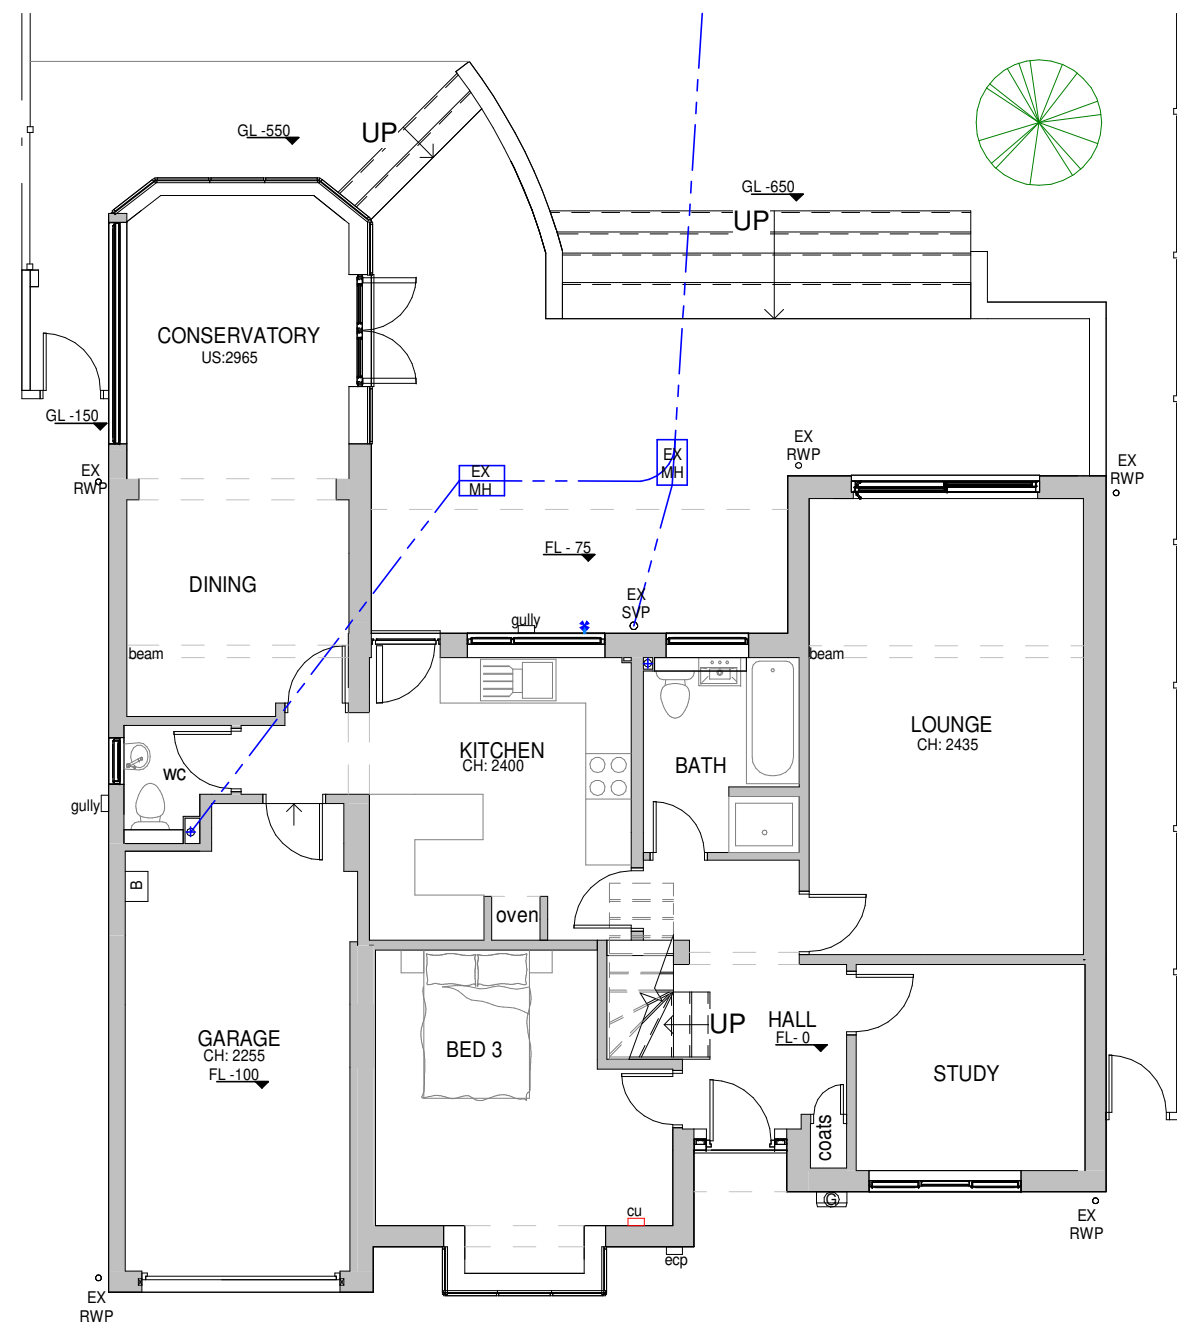


1 Existing Ground Floor Plan
1 : 100

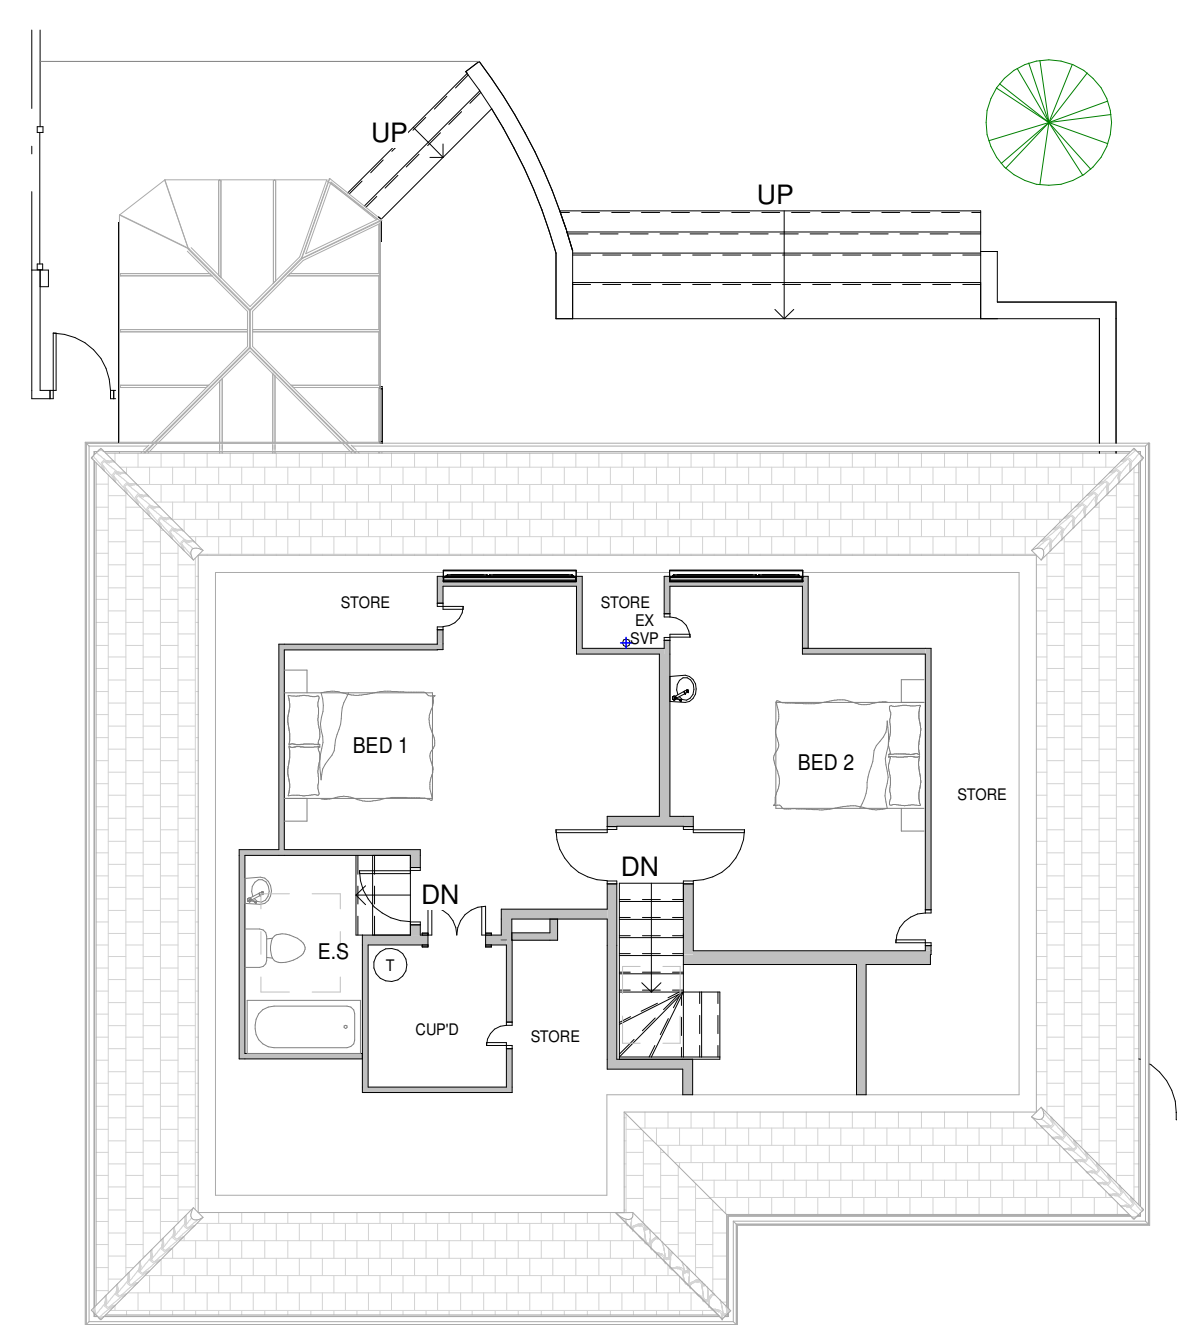


2 Existing First Floor Plan
1 : 100

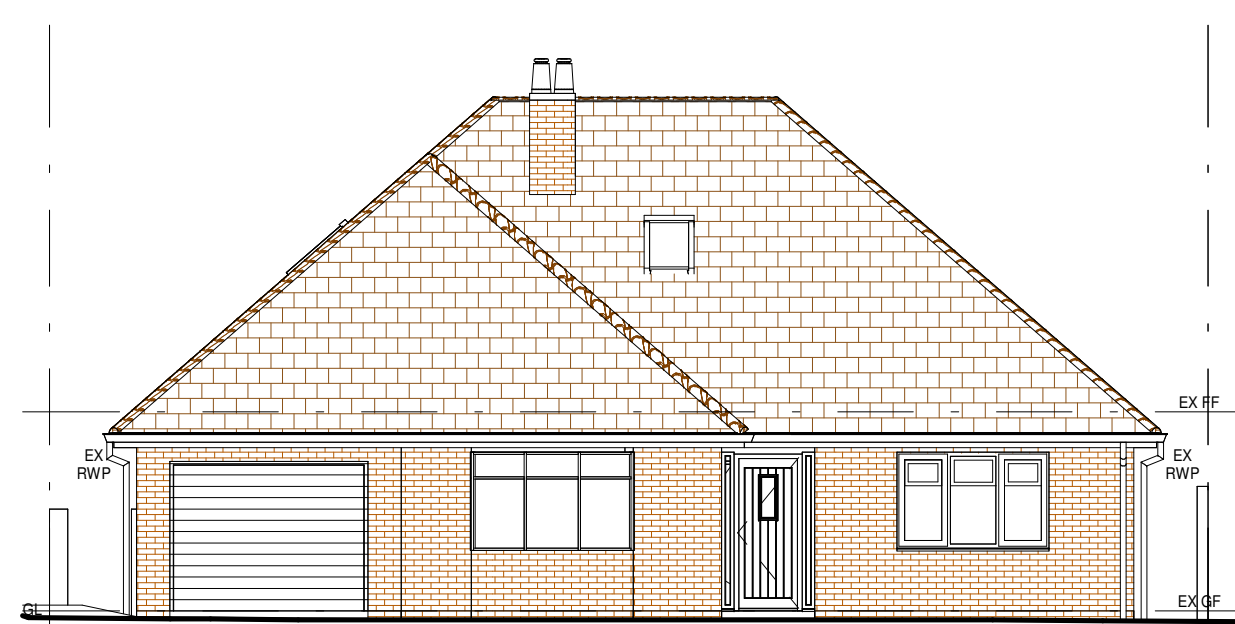


3 Existing North Elevation
1 : 100

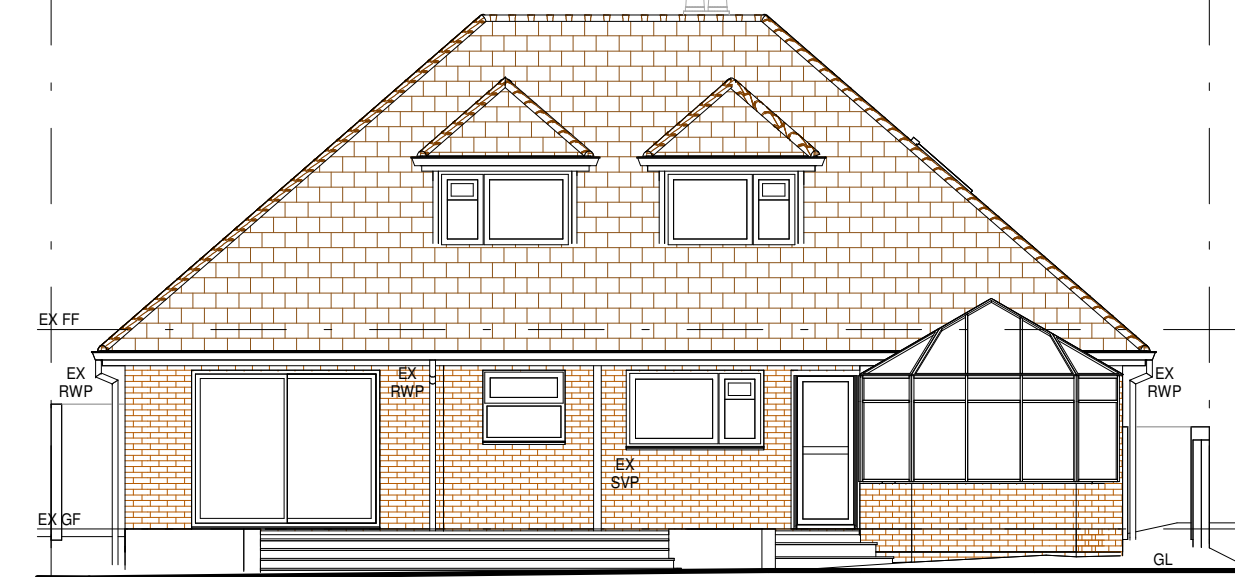


5 Existing South Elevation
1 : 100

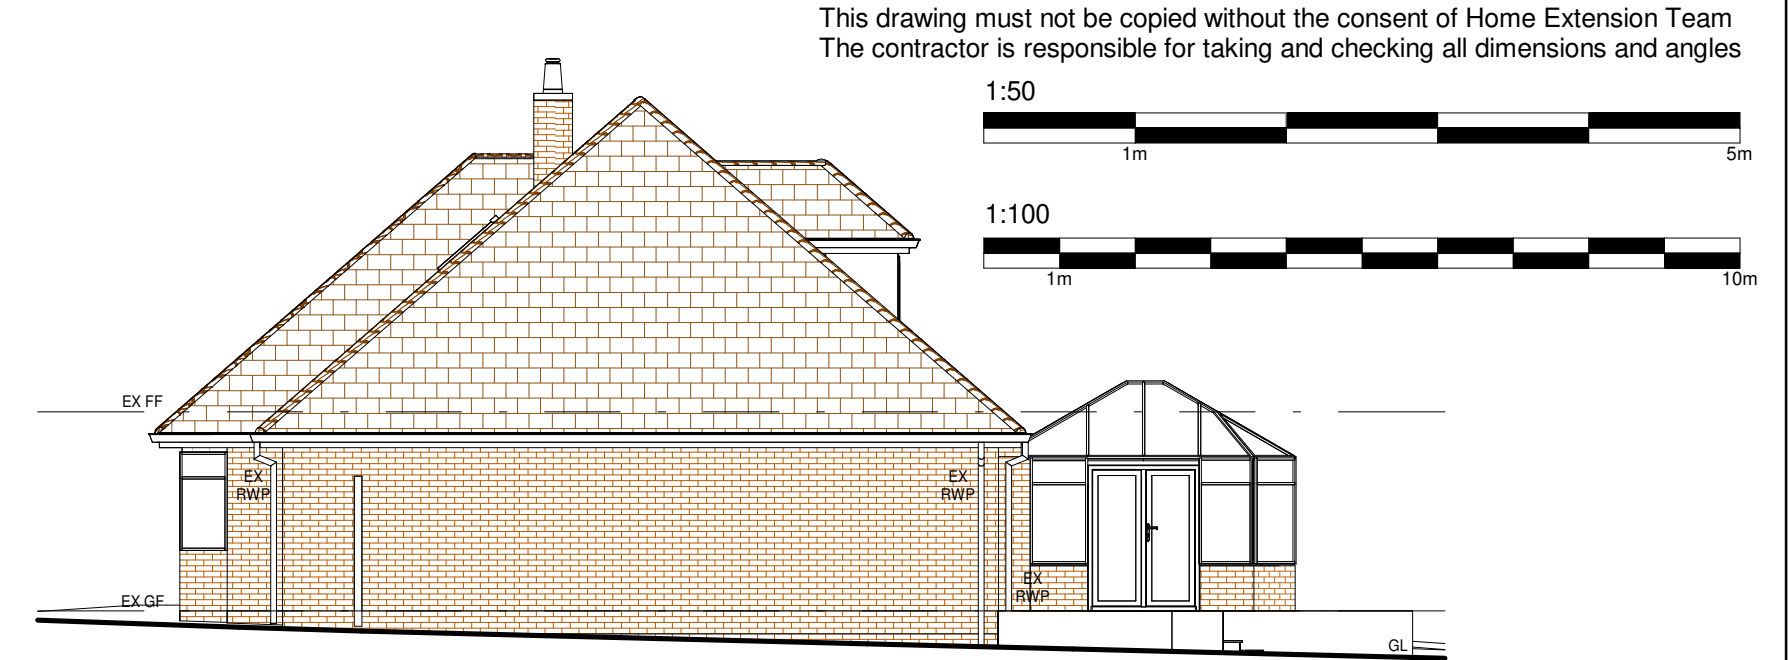


4 Existing West Elevation
1 : 100

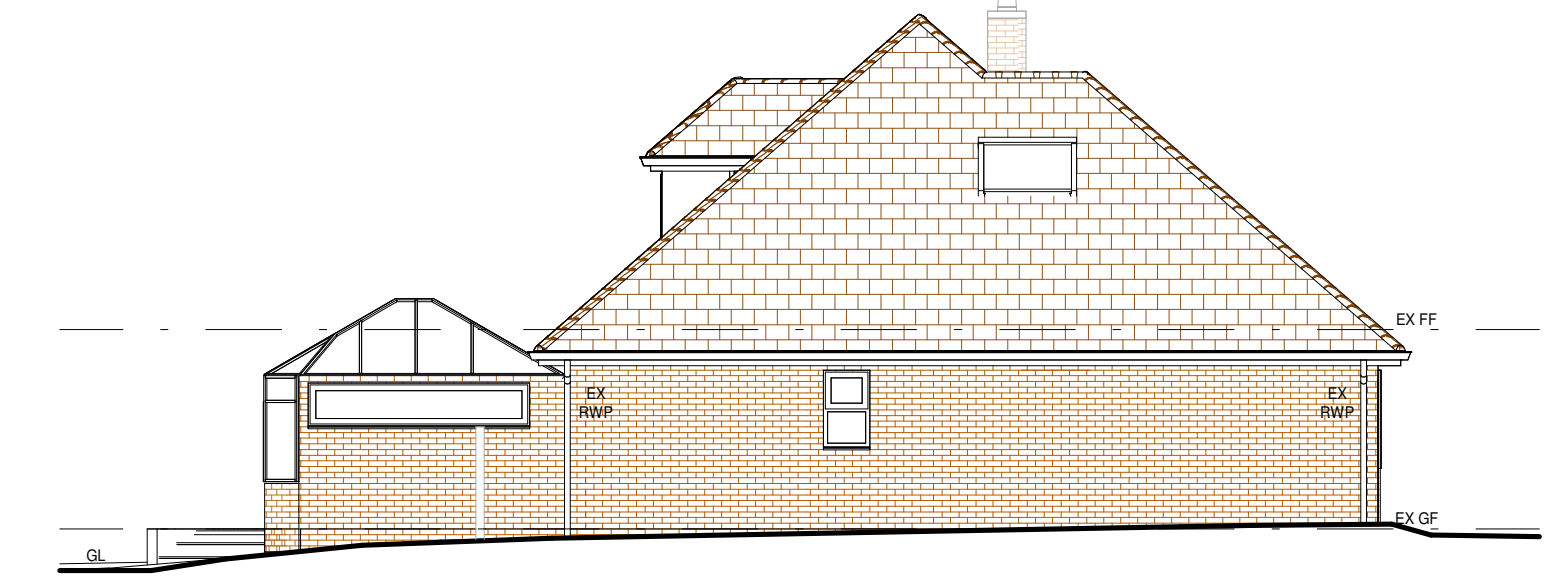

6 Existing East Elevation
1 : 100

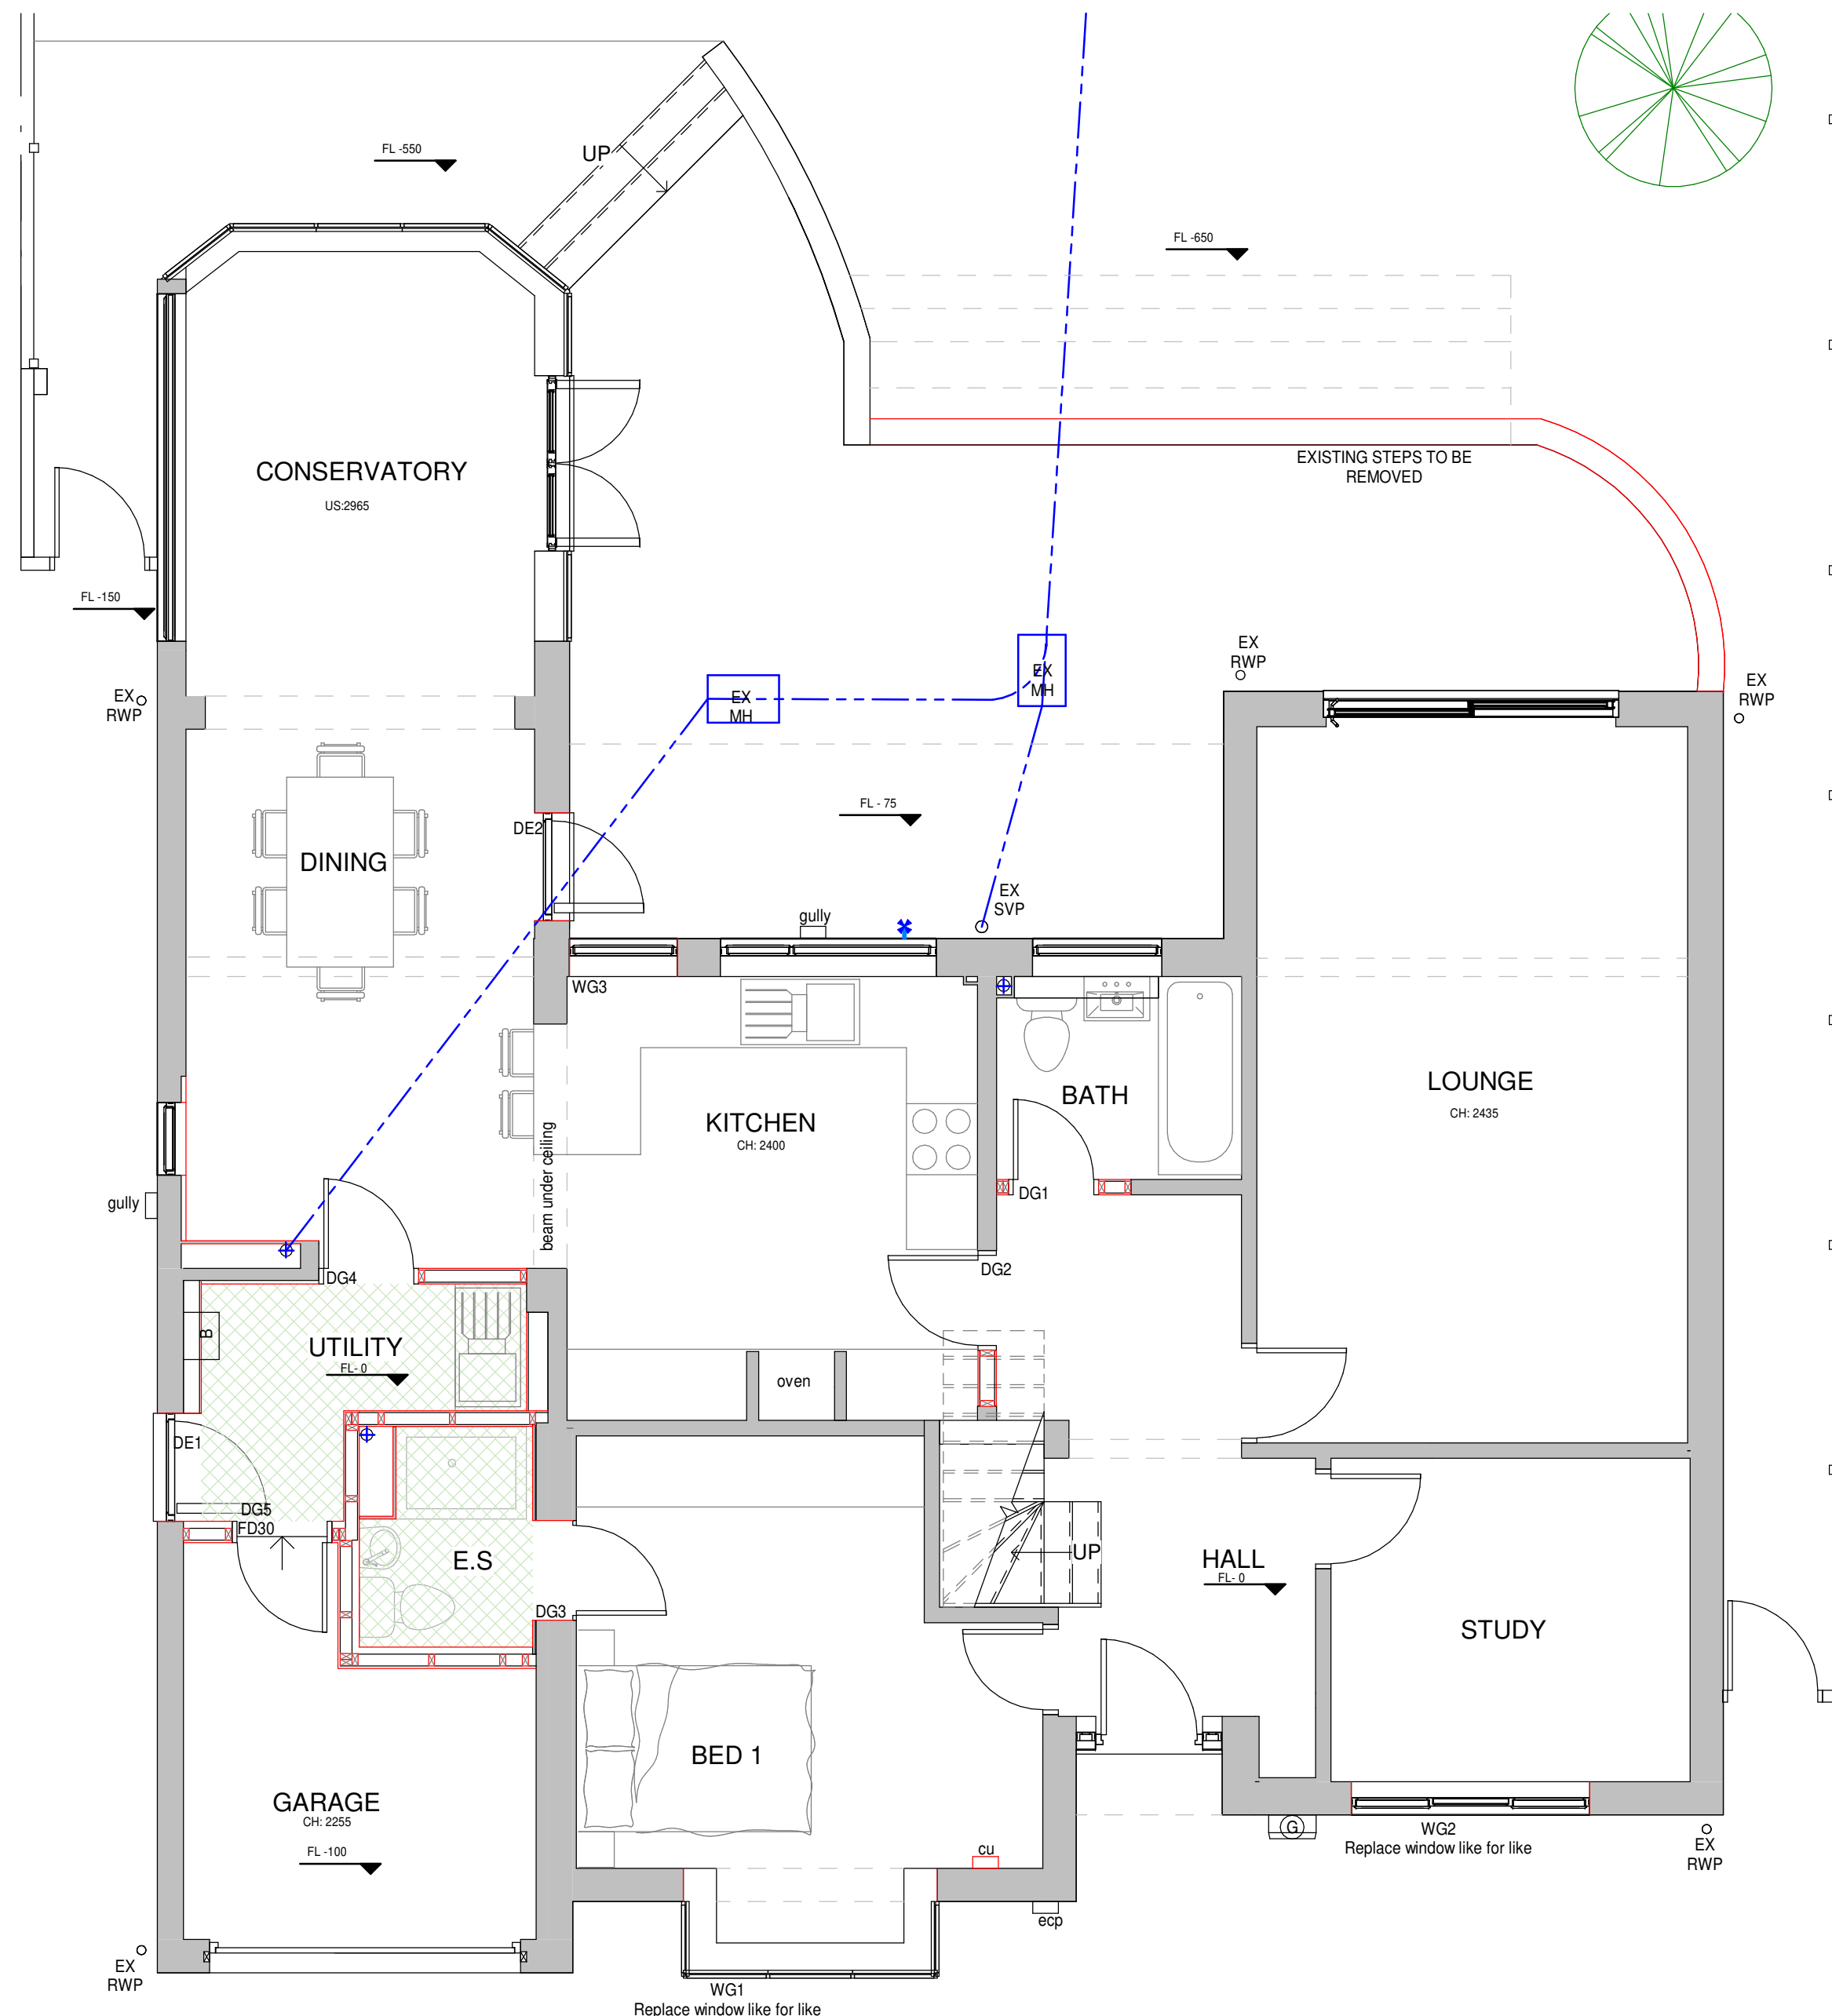

7 Proposed Ground Floor Plan
1 : 50

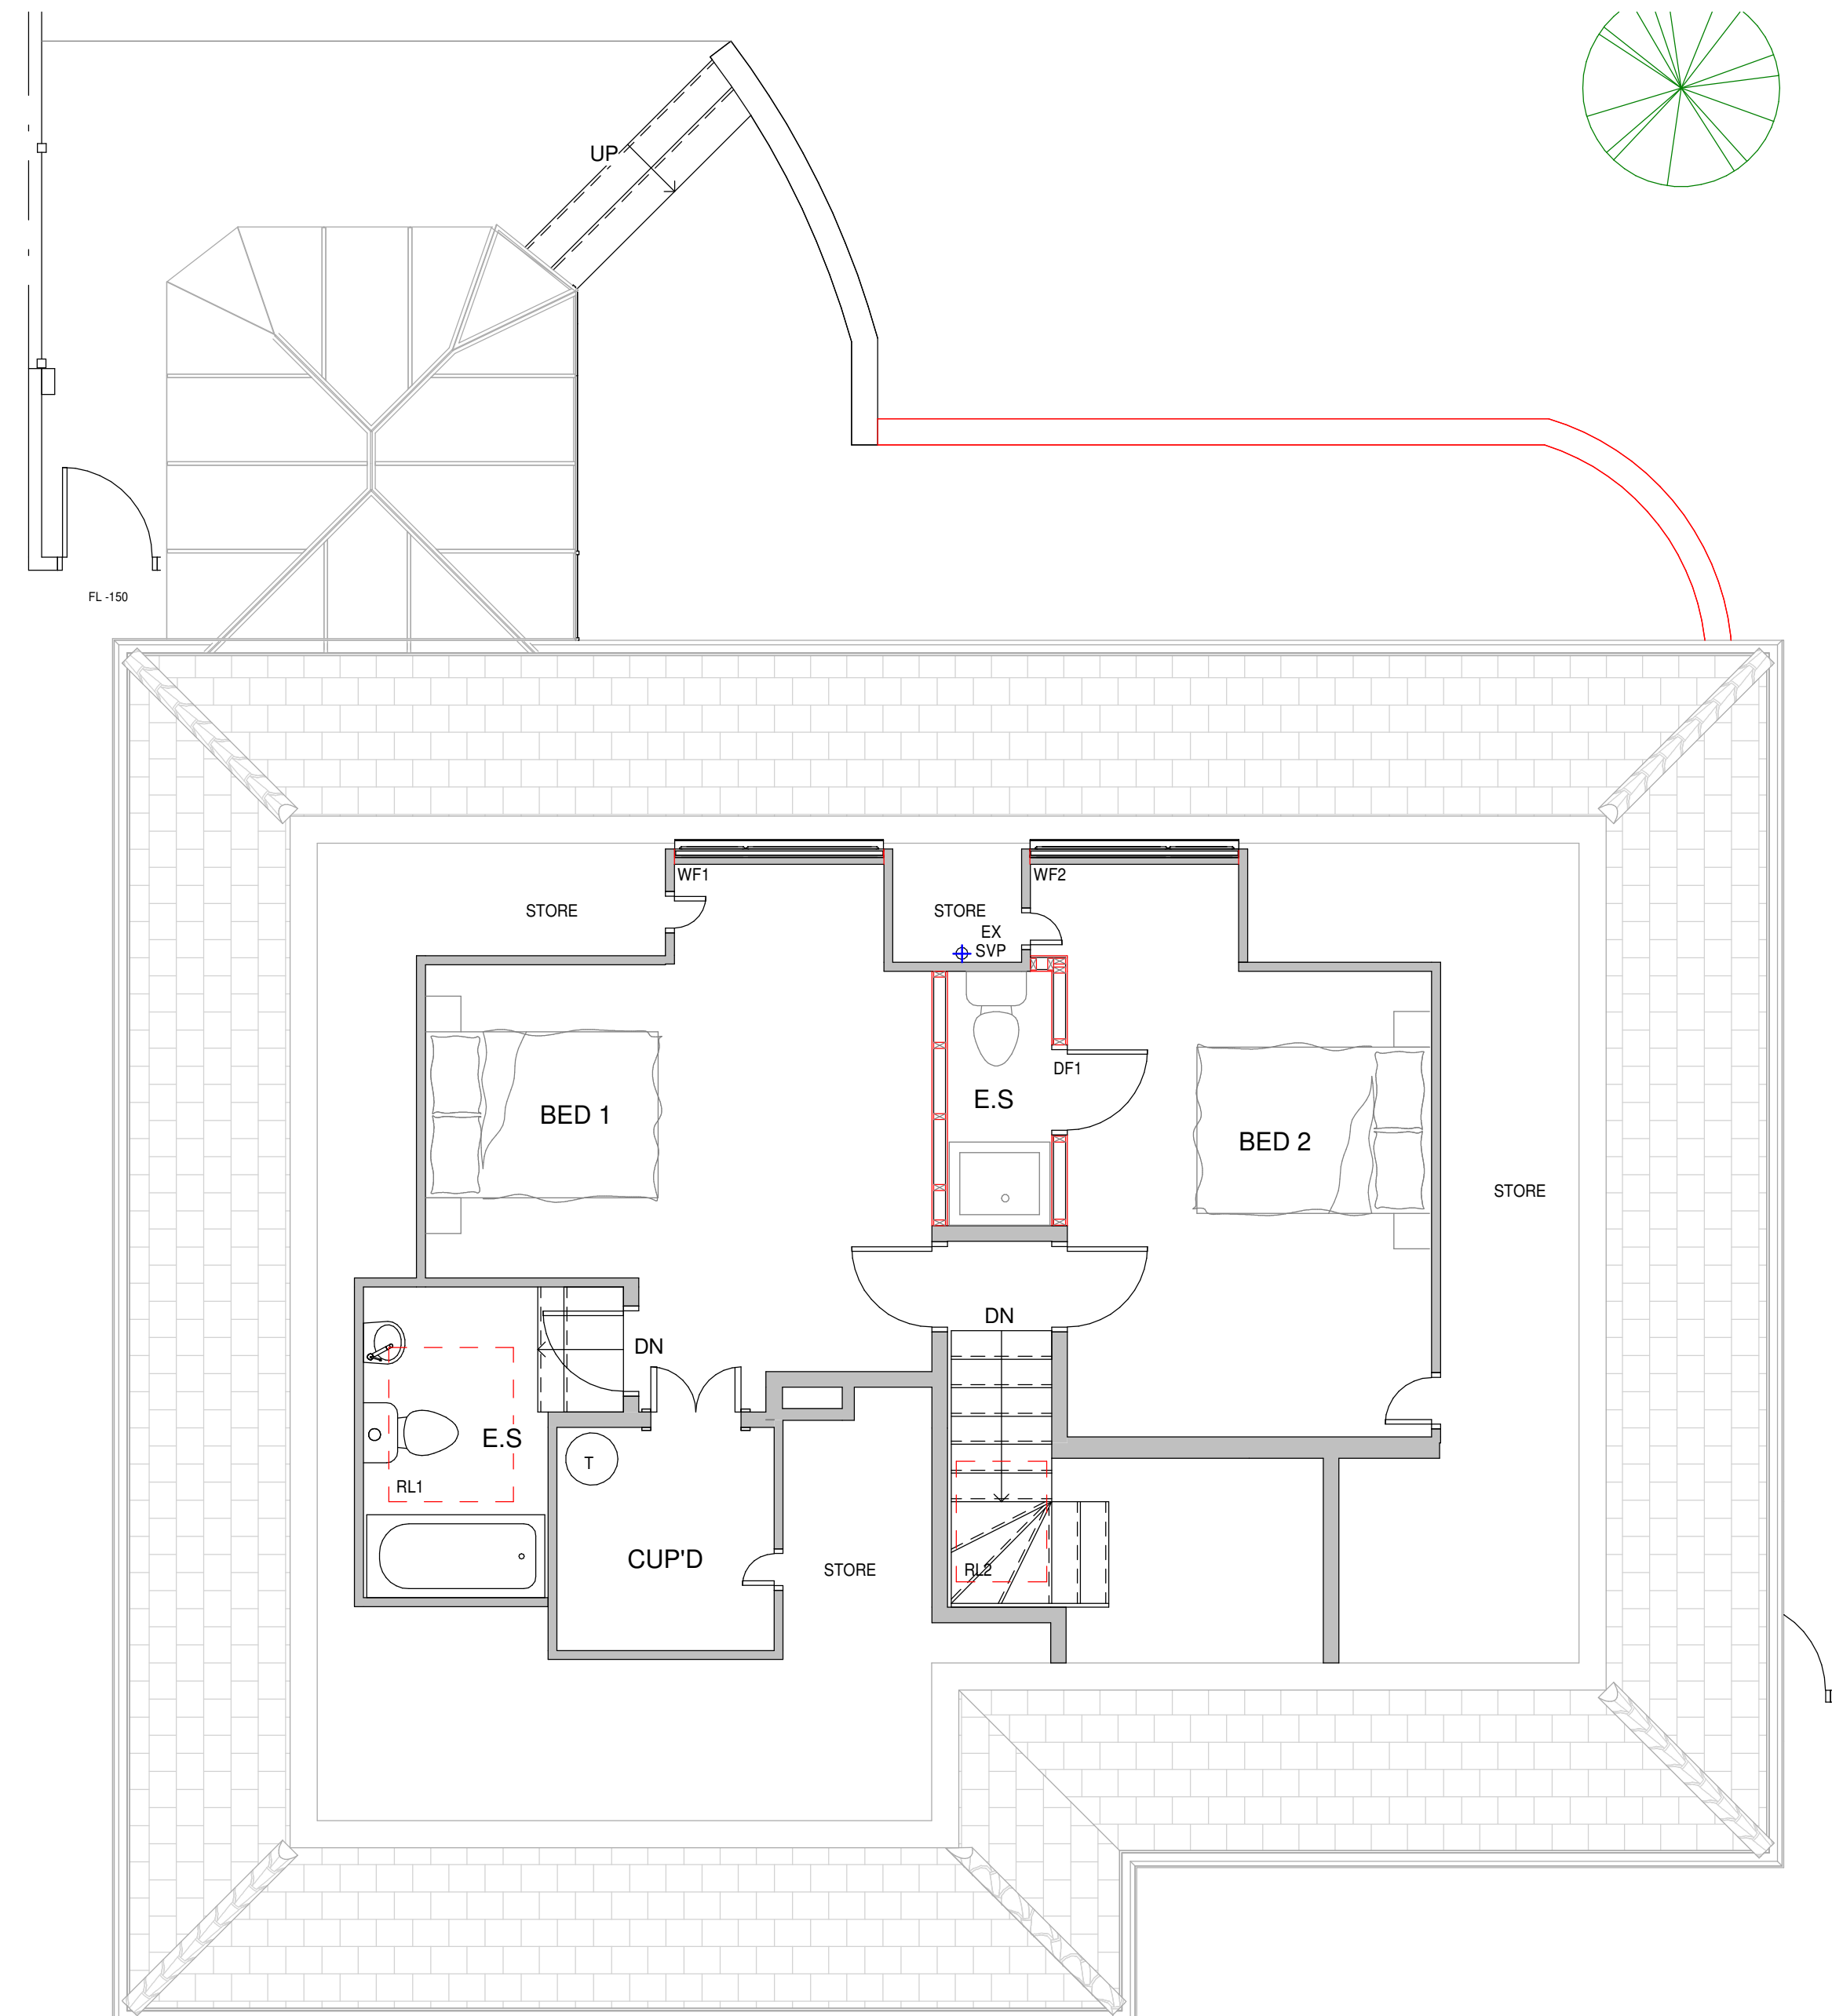

8 Proposed First Floor Plan
1 : 50

C Add window 12/07/2024 GLH
B Client 08/07/2024 GLH
Amendments
A Client 20/06/2024 GLH
Amendments

HET
HOME EXTENSION TEAM
4 Brand Street, Hitchin, Hertfordshire, SG5 1HX
Tel: (01462) 440099 E-mail: hitchin@het.co.uk

Client Mr and Mrs Morewood			
Project 49 Waterdell Lane St Ippolyts Hitchin Hertfordshire SG4 7RA			
Drawing Title Garage Conversion, Including Replacement Roof Lights, Windows and Internal Alterations.			
Existing and Proposed Floor plans and Existing Elevations.			
Scale: As indicated	Date: 05/06/2024	Drawn by: GLH	Checked by: TB
Dwg. No. HET-1799/01			Rev. C