




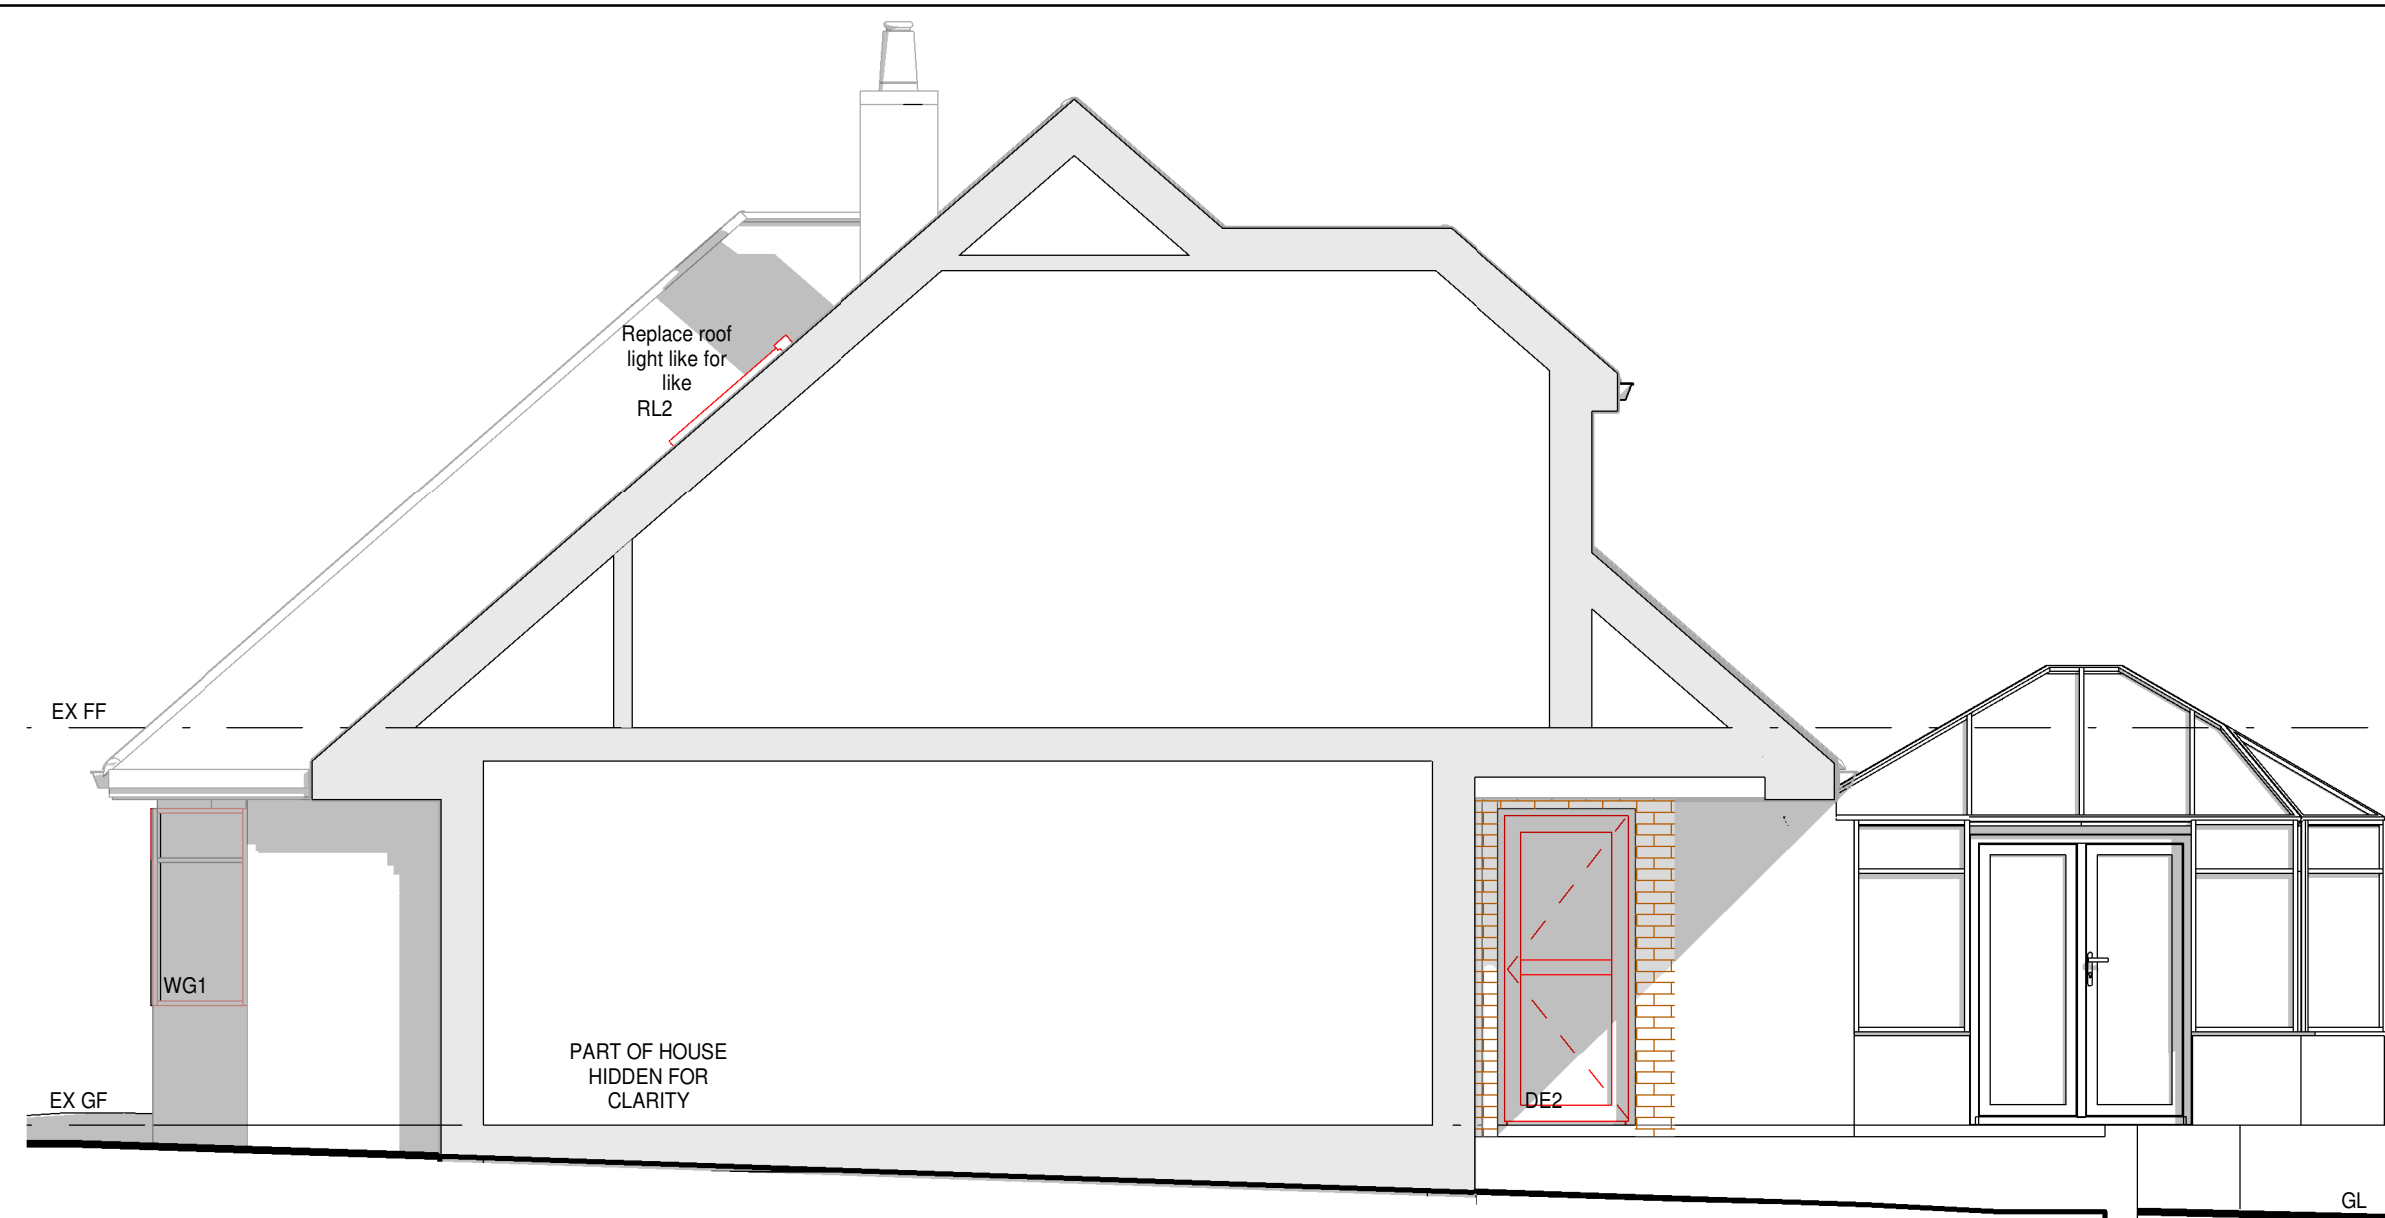

1 Proposed West Elevation
1 : 50

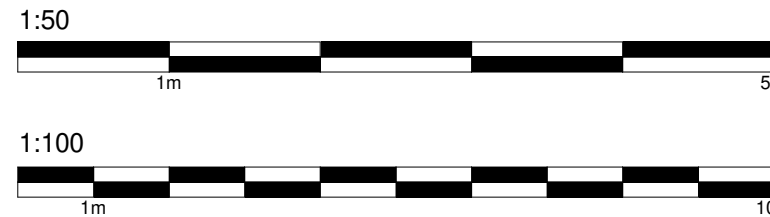


2 Proposed East Elevation
1 : 50

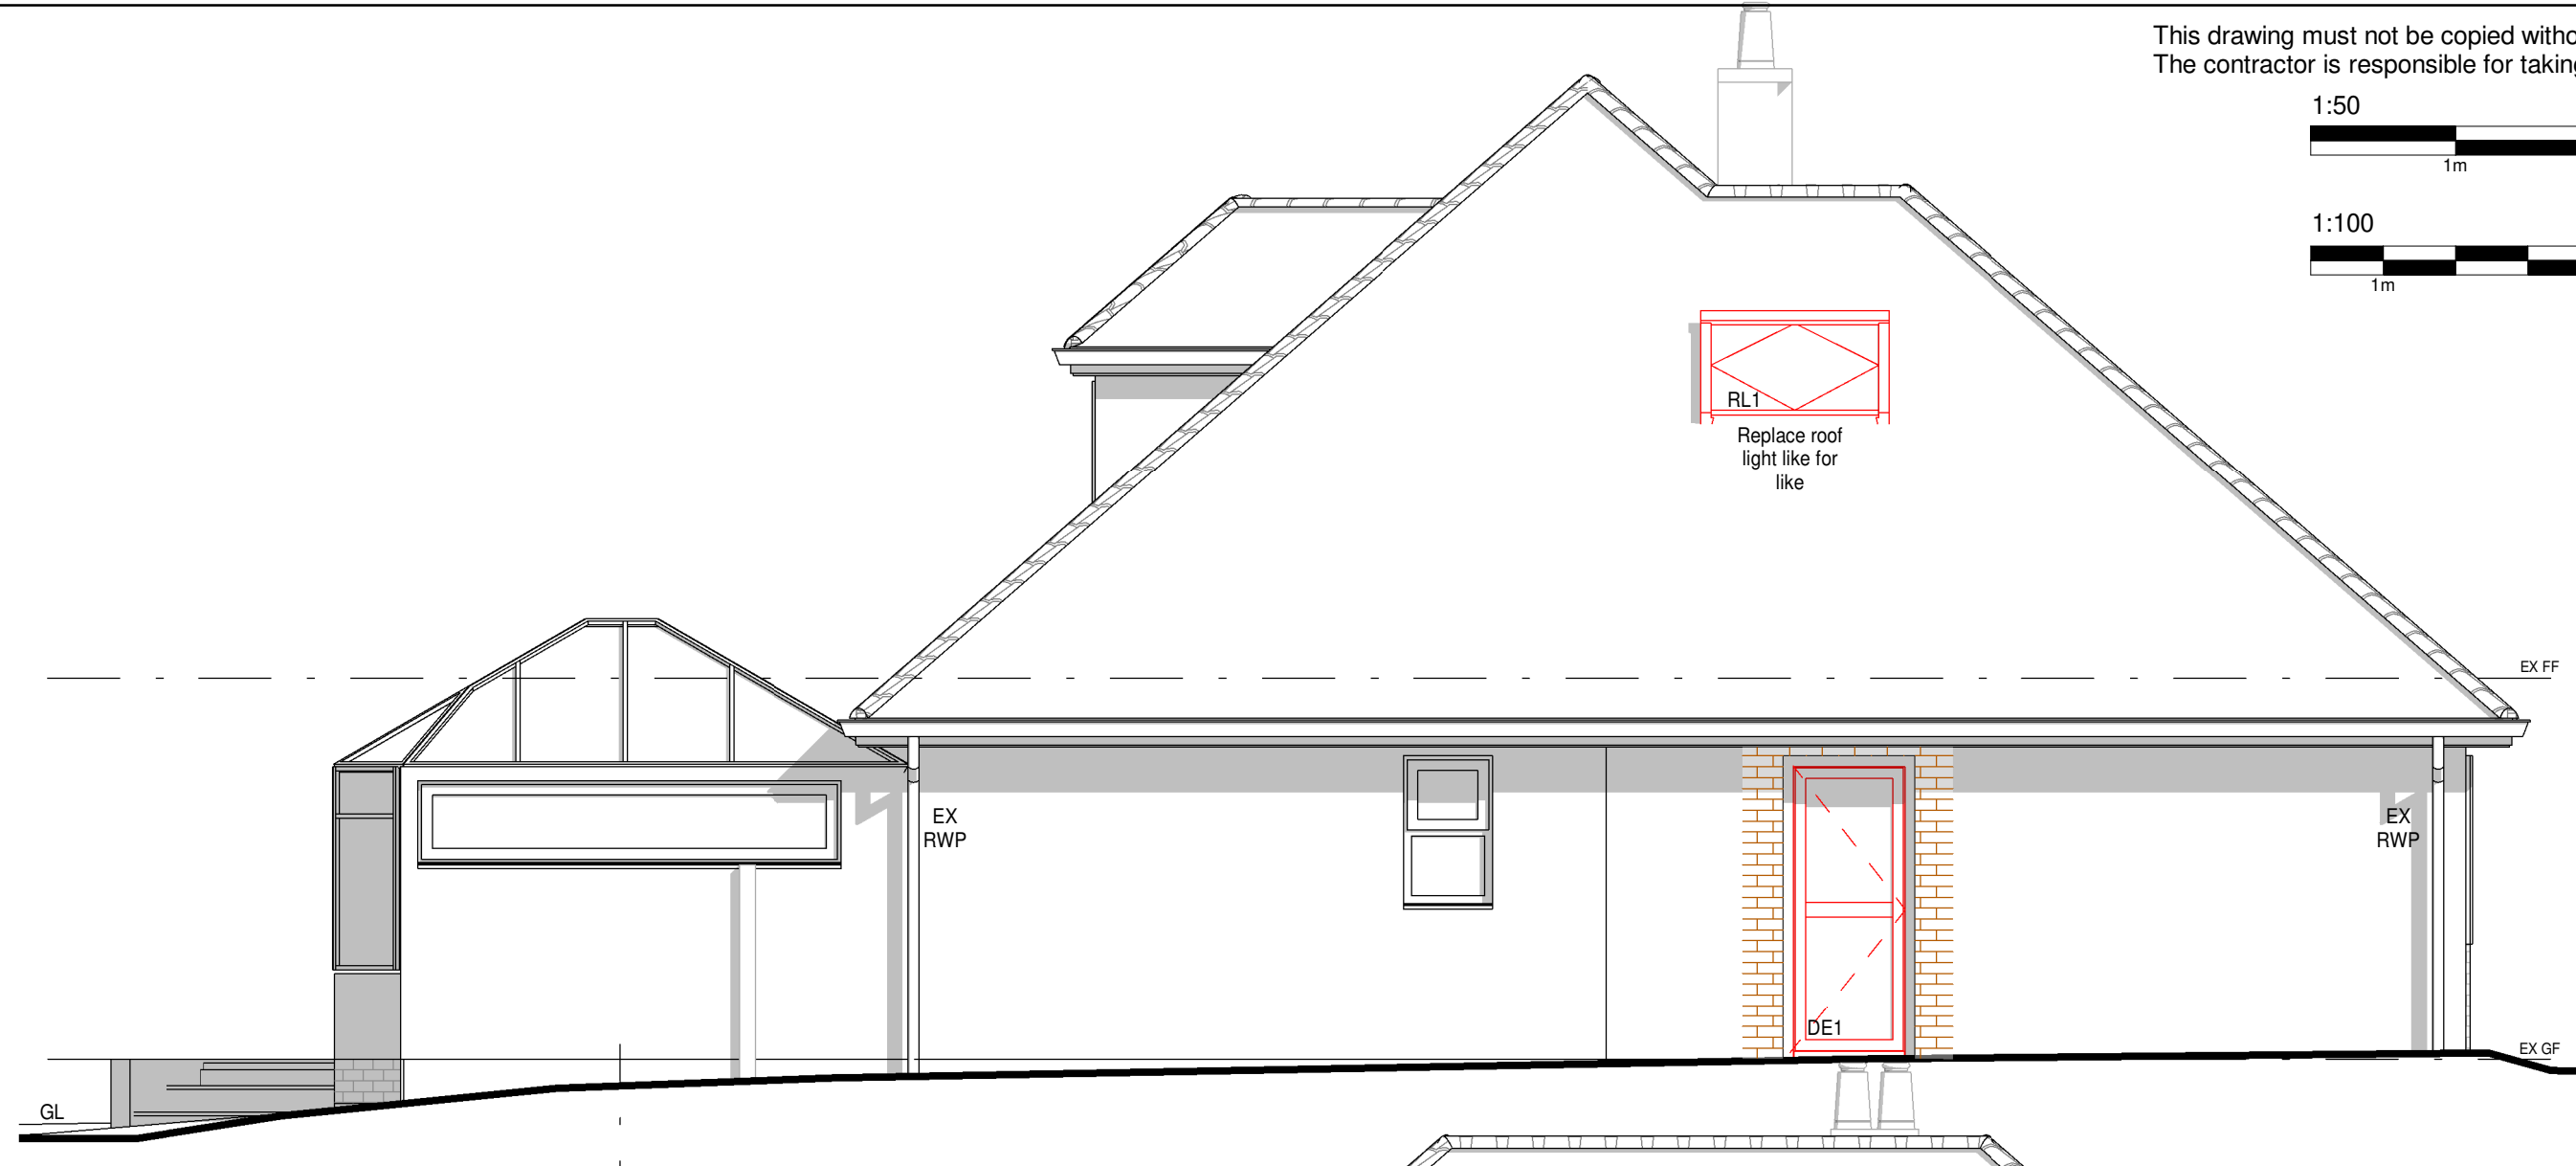

3 Proposed South Elevation
1 : 50


C Add window 12/07/2024 GLH
B Client 08/07/2024 GLH
Amendments
A Client 20/06/2024 GLH
Amendments

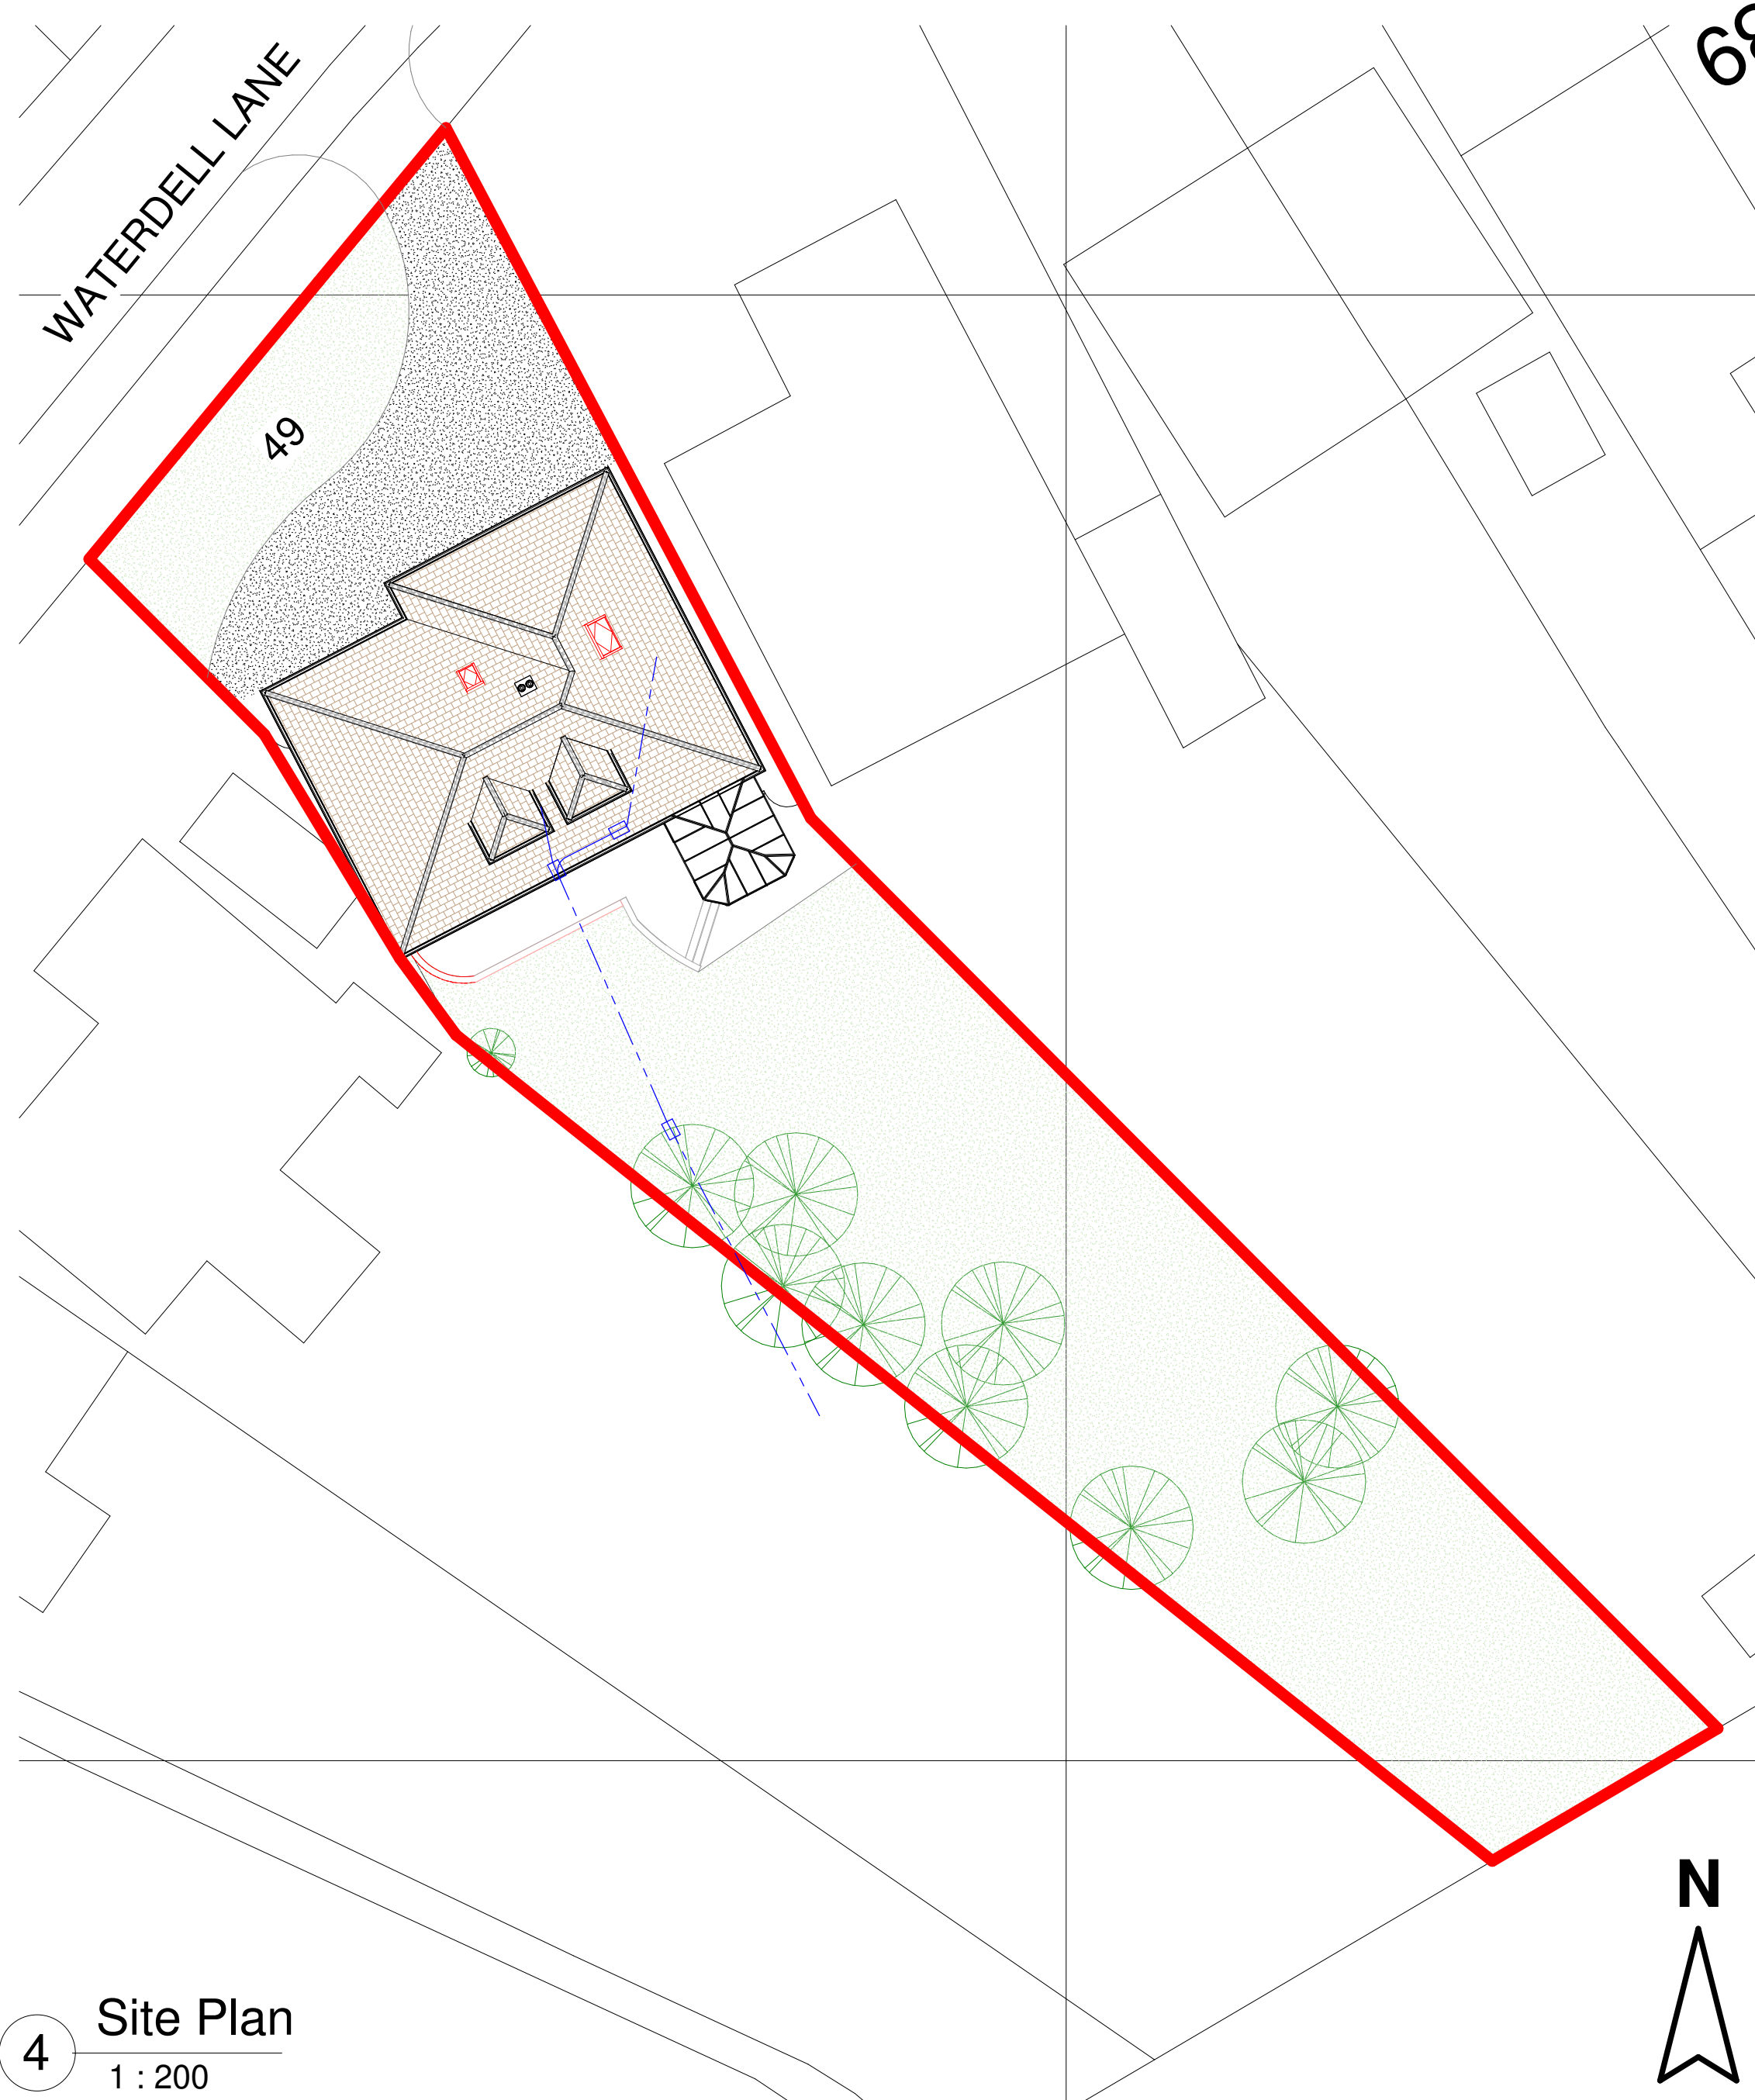

4 Site Plan
1 : 200



5 Block Plan
1 : 500

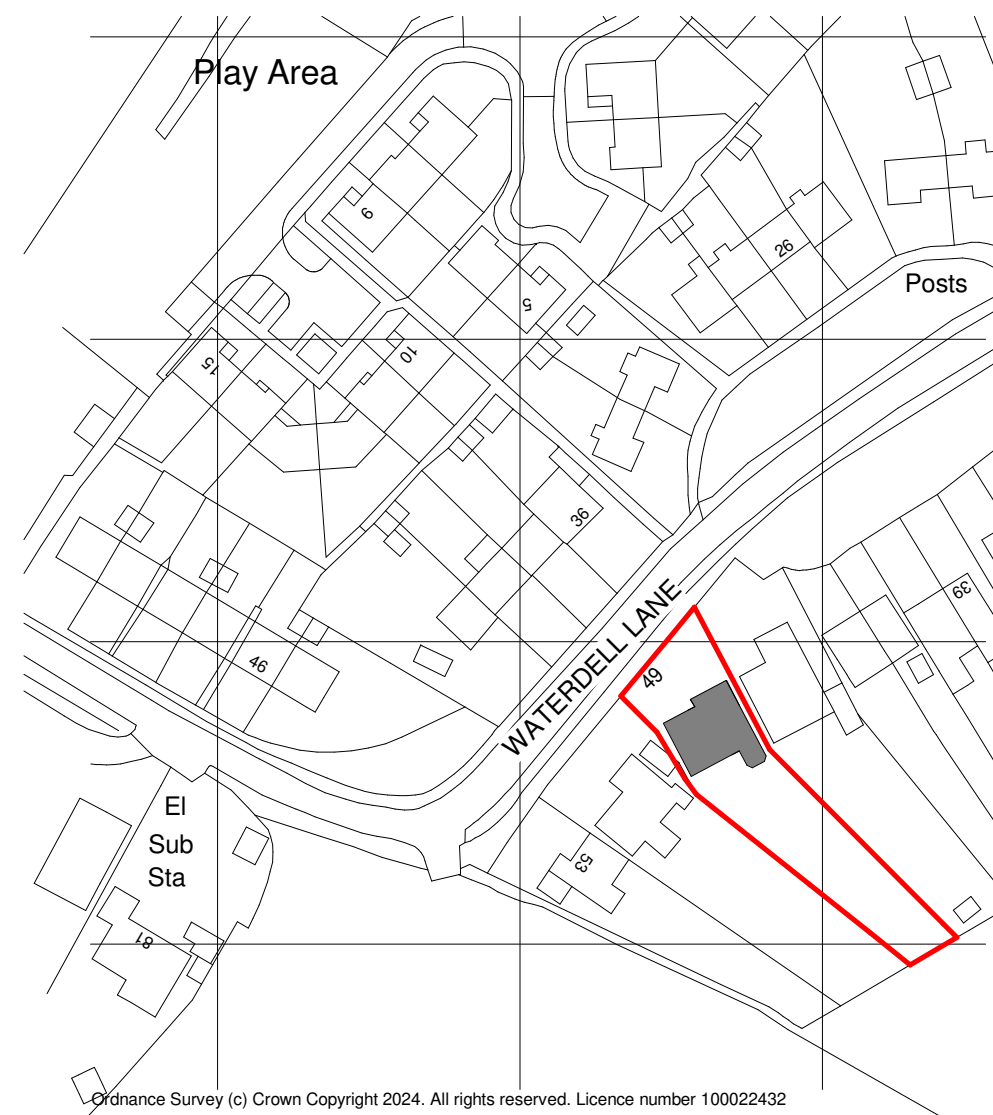

6 Location Plan
1 : 1250

MATERIALS

Walls
Existing Red Brick

Roof
Existing Interlocking Concrete Roof Tiles

Windows
Existing White UPVC Windows
Proposed White UPVC Windows
Existing Roof Lights
Proposed Roof Lights

Doors
Existing White UPVC Doors
Proposed White UPVC Doors

KEY PLAN

Site Boundary
Landscaping
Concrete Drive



7 3D View



Client Mr and Mrs Morewood			
Project 49 Waterdell Lane St Ippolyts Hitchin Hertfordshire SG4 7RA			
Drawing Title Garage Conversion, Including Replacement Roof Lights, Windows and Internal Alterations.			
Proposed Elevations, Location Plan, Block Plan, Site Plan and 3D View.			
Scale: As indicated	Date: 05/06/2024	Drawn by: GLH	Checked by: TB
Dwg. No. HET-1799/02			Rev. C