




1 Proposed North Elevation
1 : 50

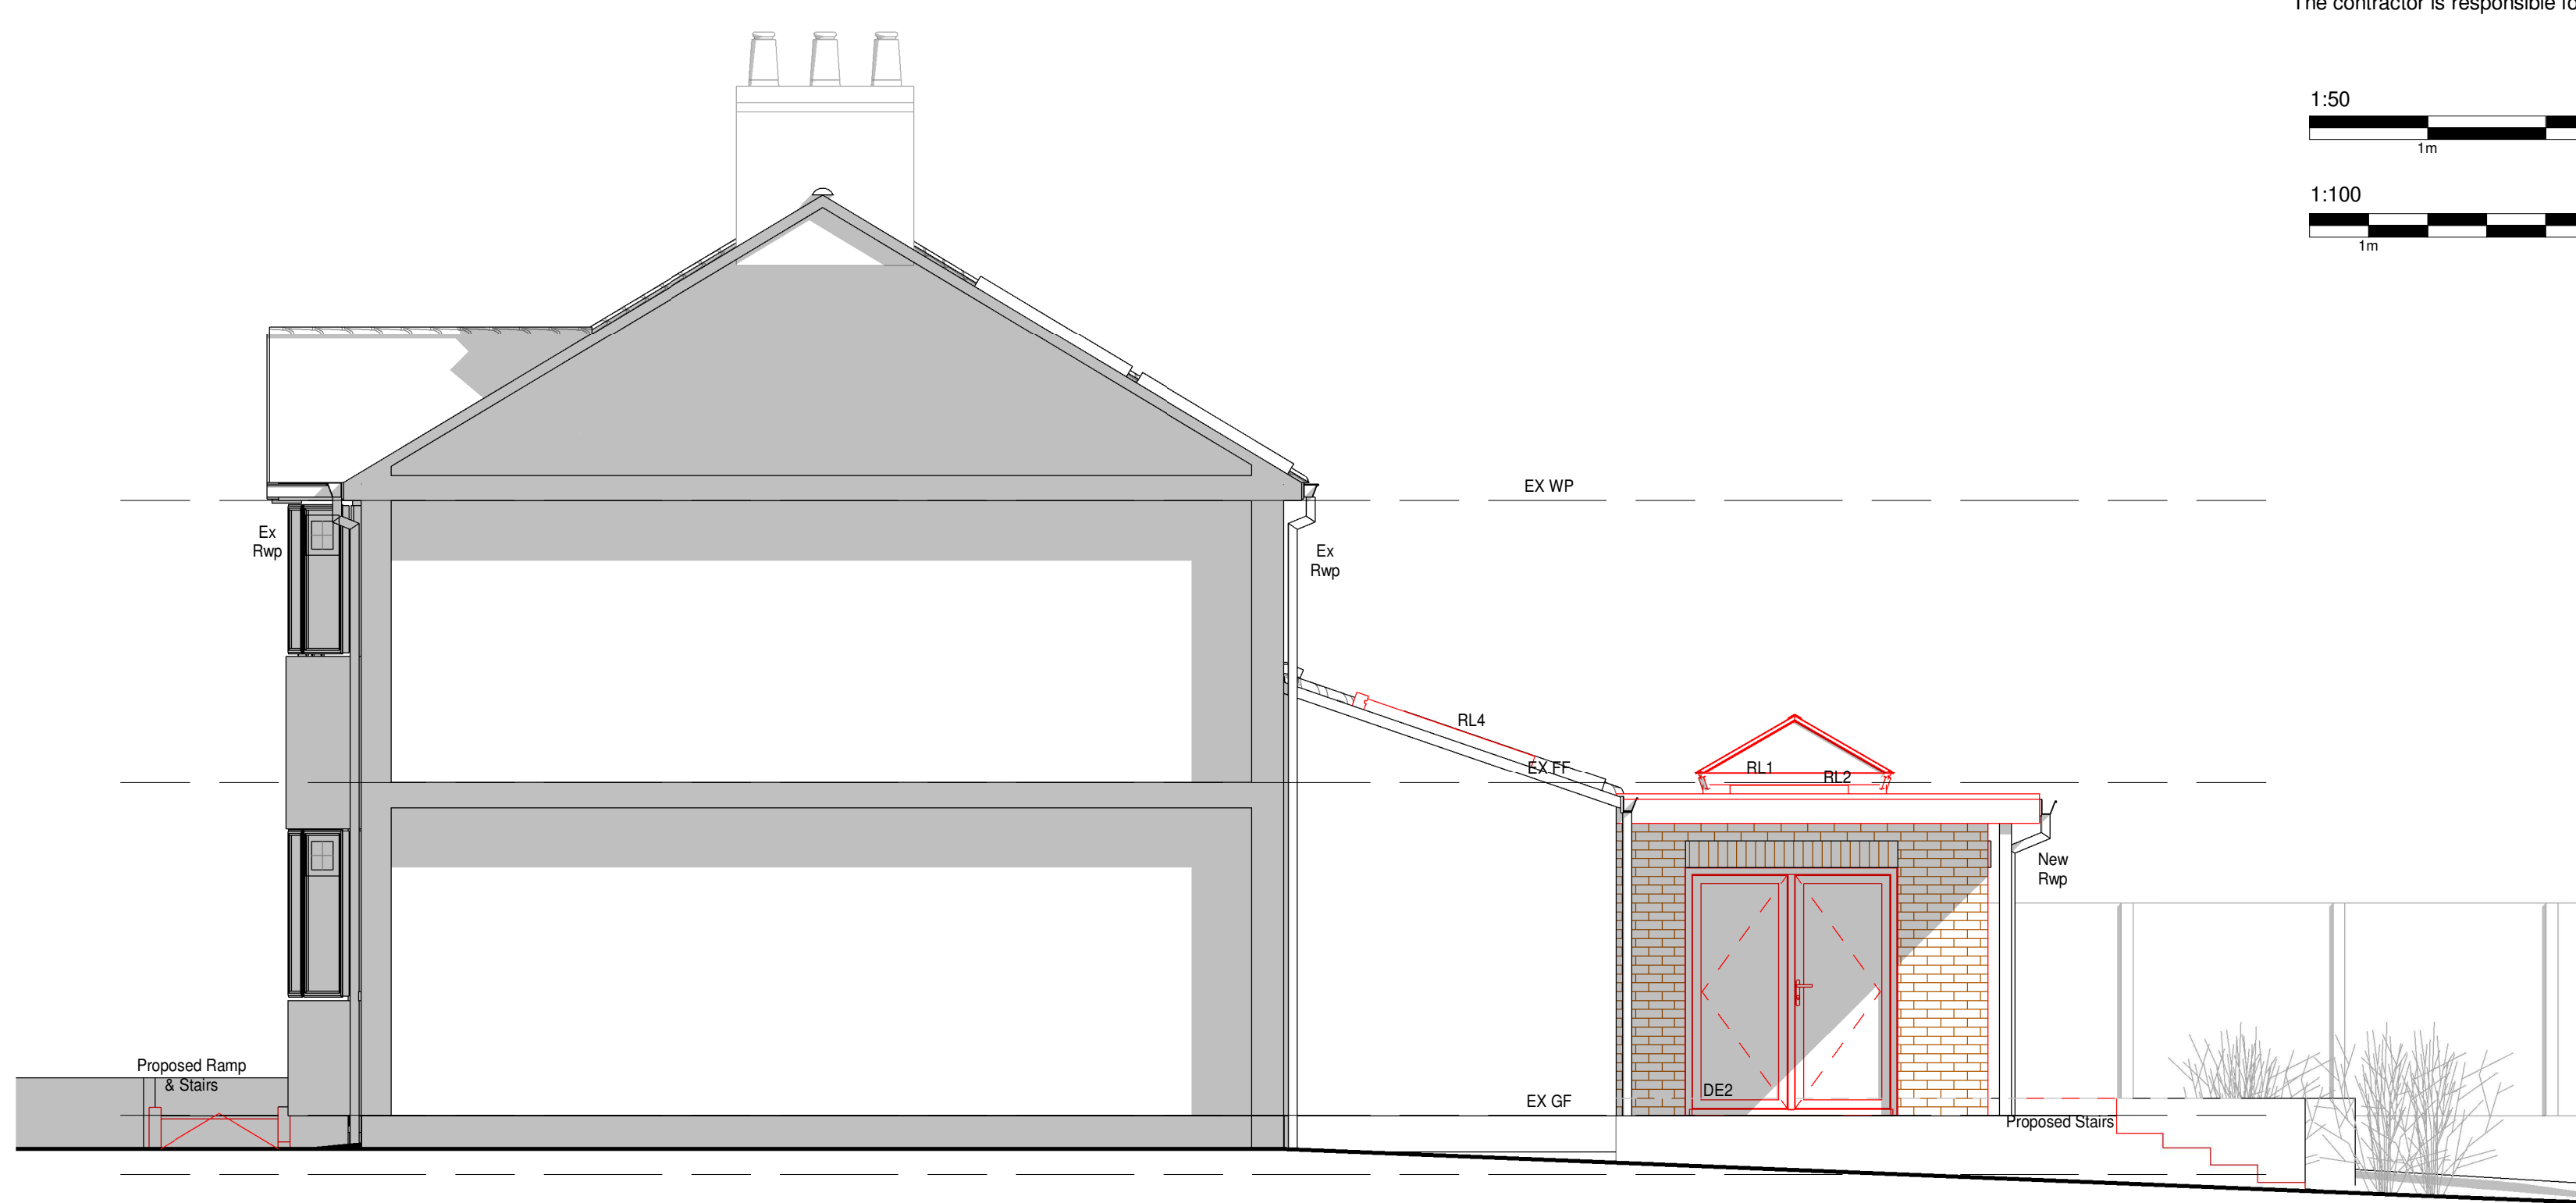

2 Proposed West Elevation
1 : 50

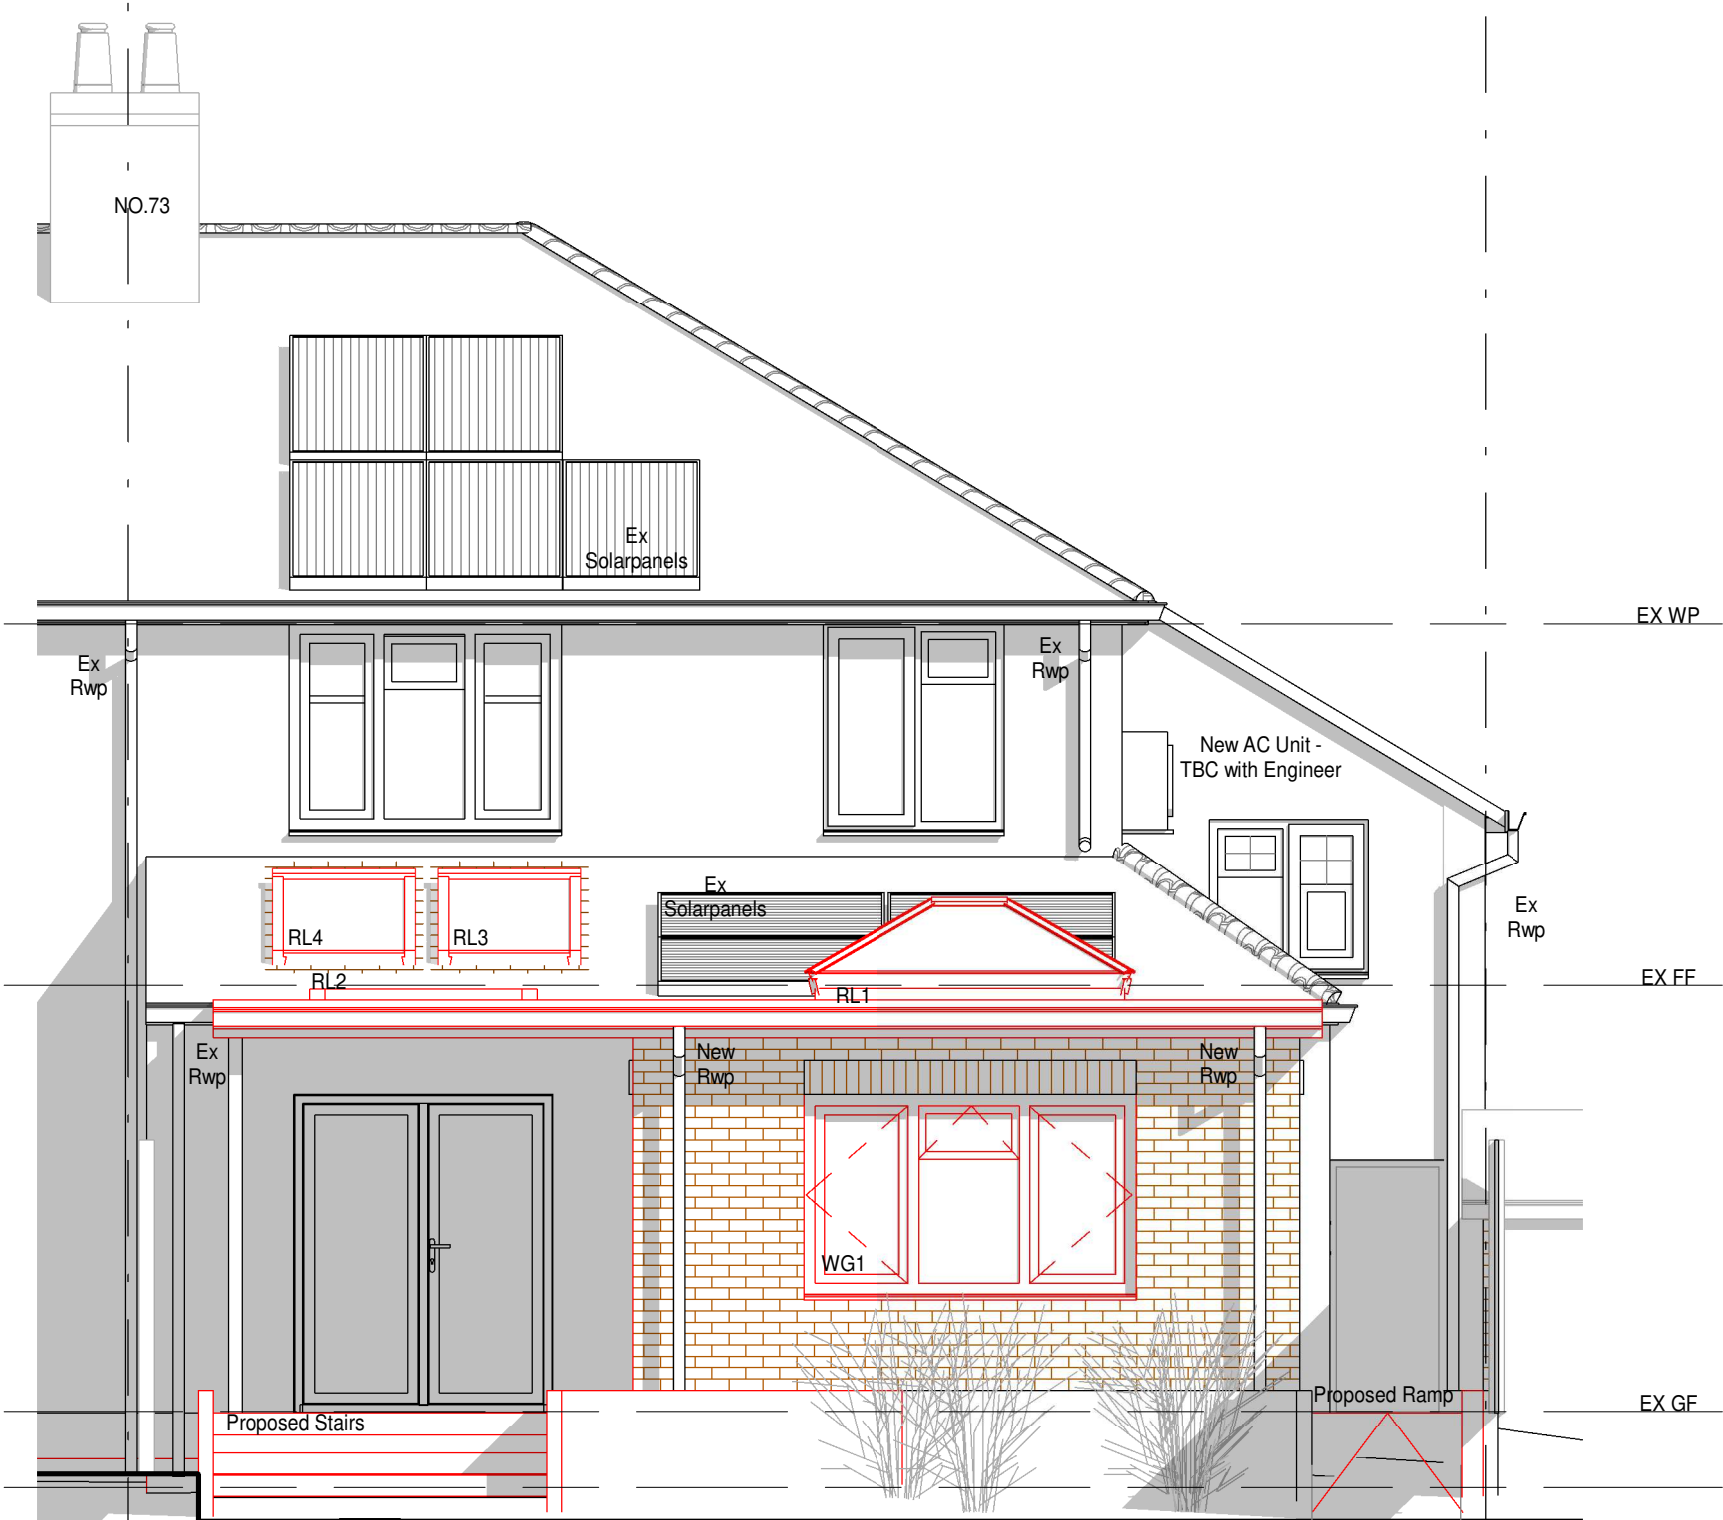

3 Proposed South Elevation
1 : 50

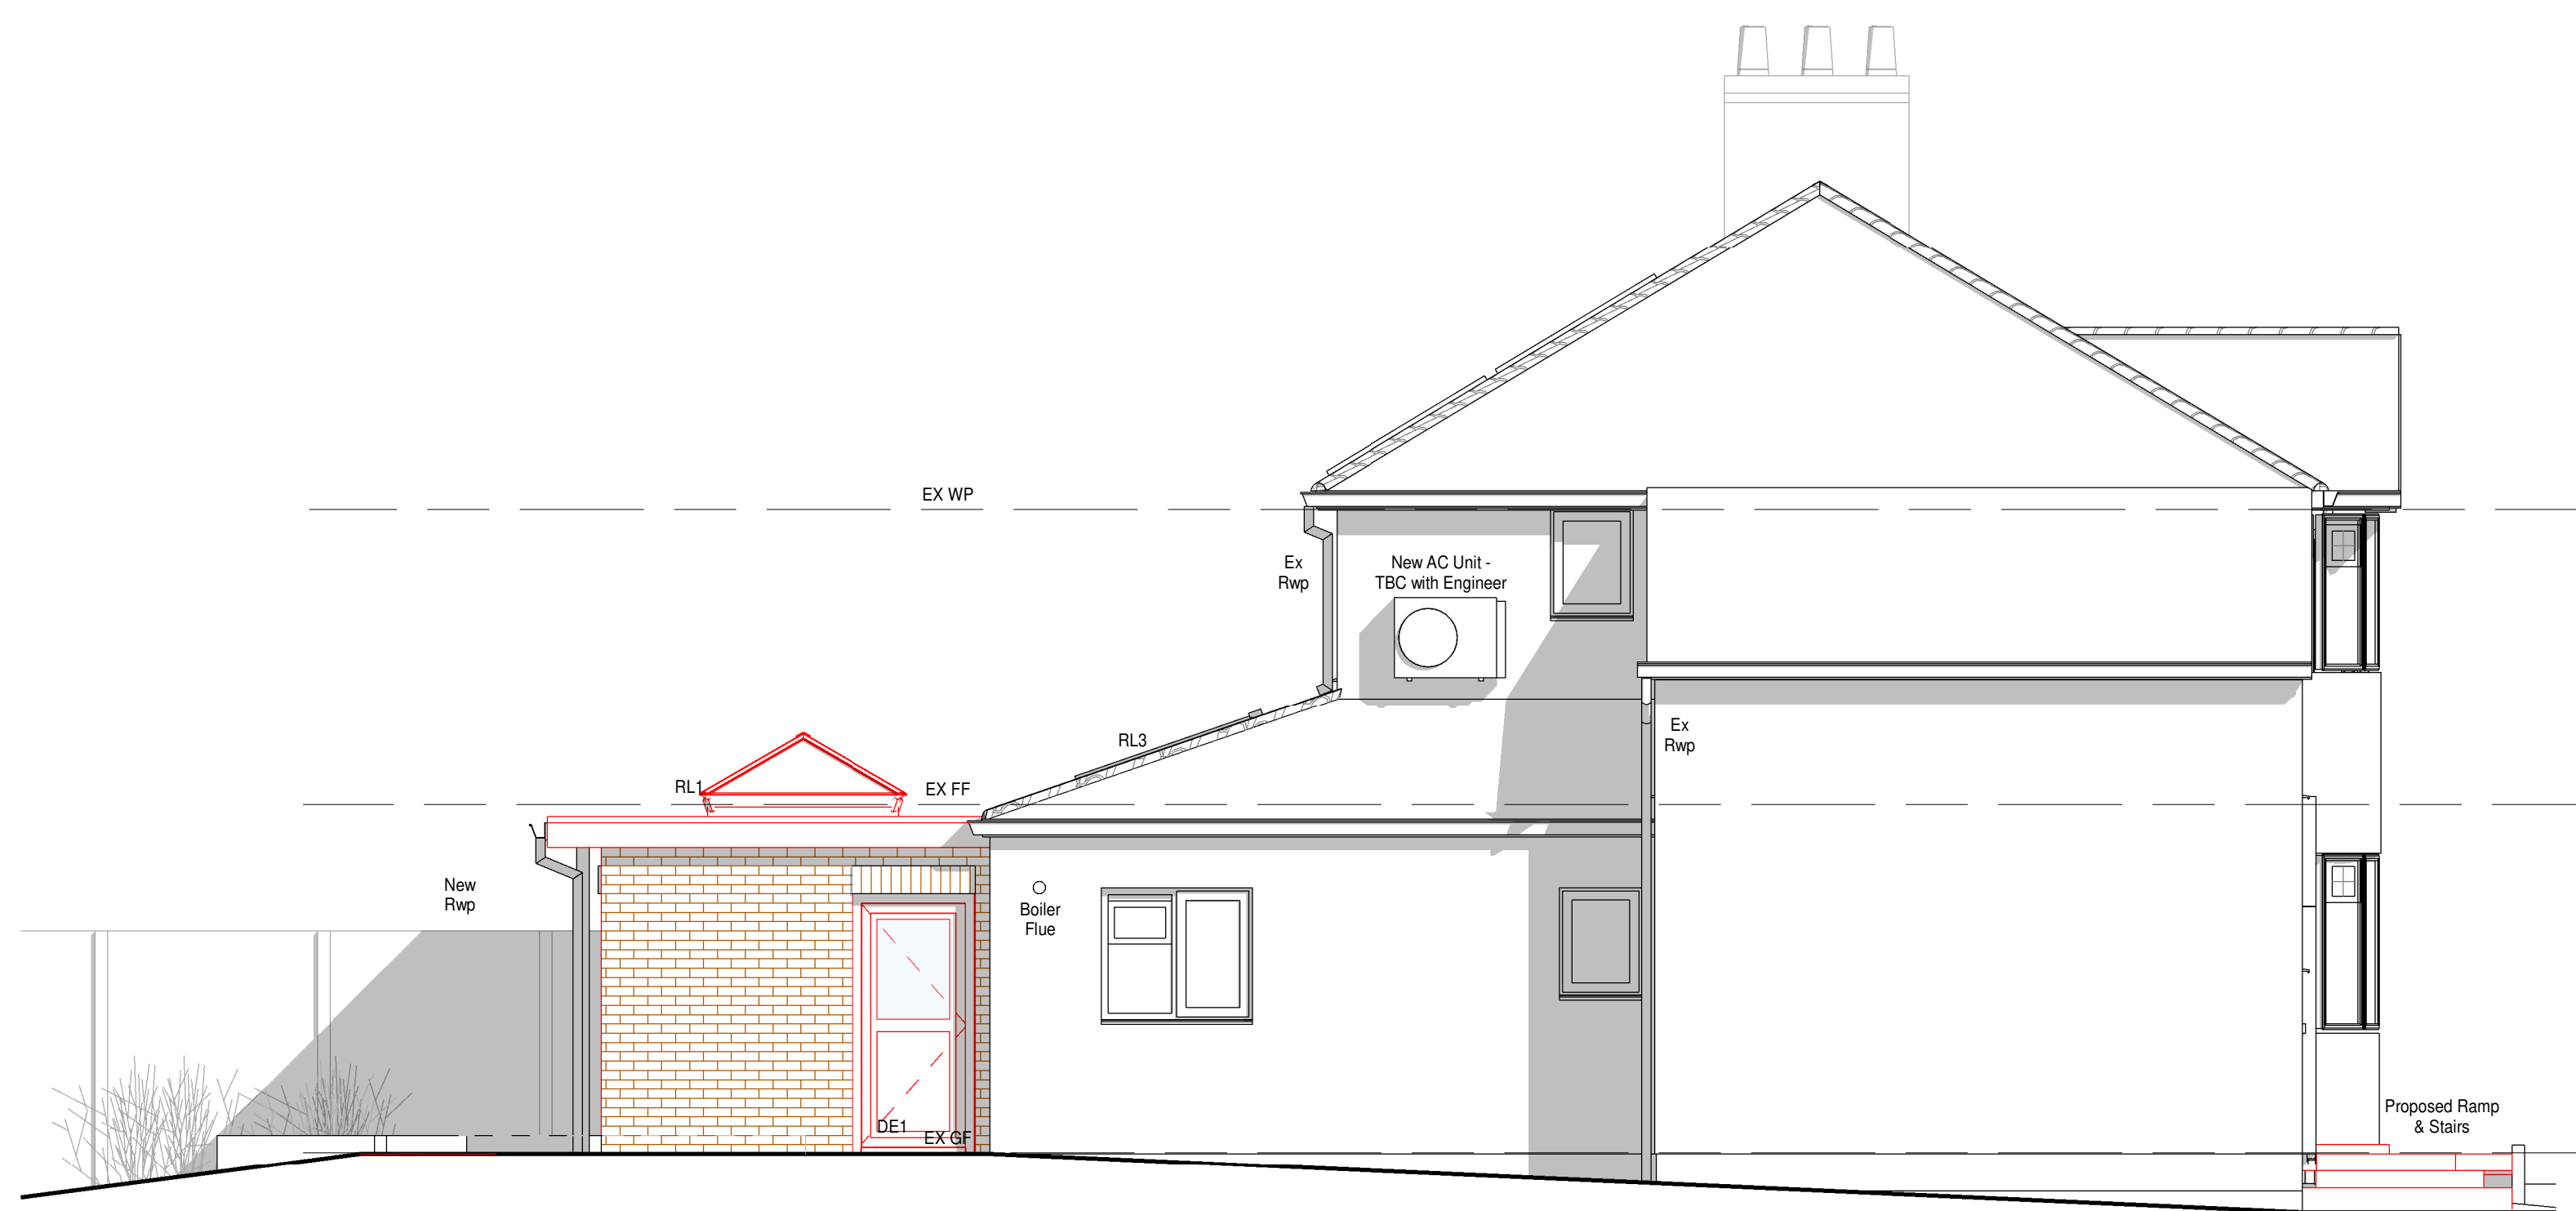

4 Proposed East Elevation
1 : 50

MATERIALS

Walls
Existing Face Brick, Pebble Dash Render & Smooth Render
Proposed Face Brick to Match with Brick Headers

Roof
Existing Plain Tiles
Proposed GRP Resin Flat Roof

Windows
Existing White UPVC Windows
Proposed Roof Lights, Lantern & White UPVC Windows

Doors
Existing White UPVC Doors
Proposed White UPVC French Doors

KEY PLAN

Site Boundary
Landscaping
Proposed Brick
Proposed Flat Roof

A Design Changes 11/11/2024 GLH

HET
HOME EXTENSION TEAM
4 Brand Street, Hitchin, Hertfordshire, SG5 1HX
Tel: (01462) 440099 E-mail: hitchin@het.co.uk

Client
Mr and Mrs Silvester

Project
**71 West Hill
Hitchin
Hertfordshire
SG5 2HY**

Drawing Title
Single Storey Rear Extension, Roof lights, Ramp to Front, Raised Patio, Ramp to Rear & AC Unit

Proposed Elevations.

Scale: 1 : 50	Date: 14/10/2024	Drawn by: GLH	Checked by: TB/DC
Dwg. No. HET-1813/02			Rev. A