


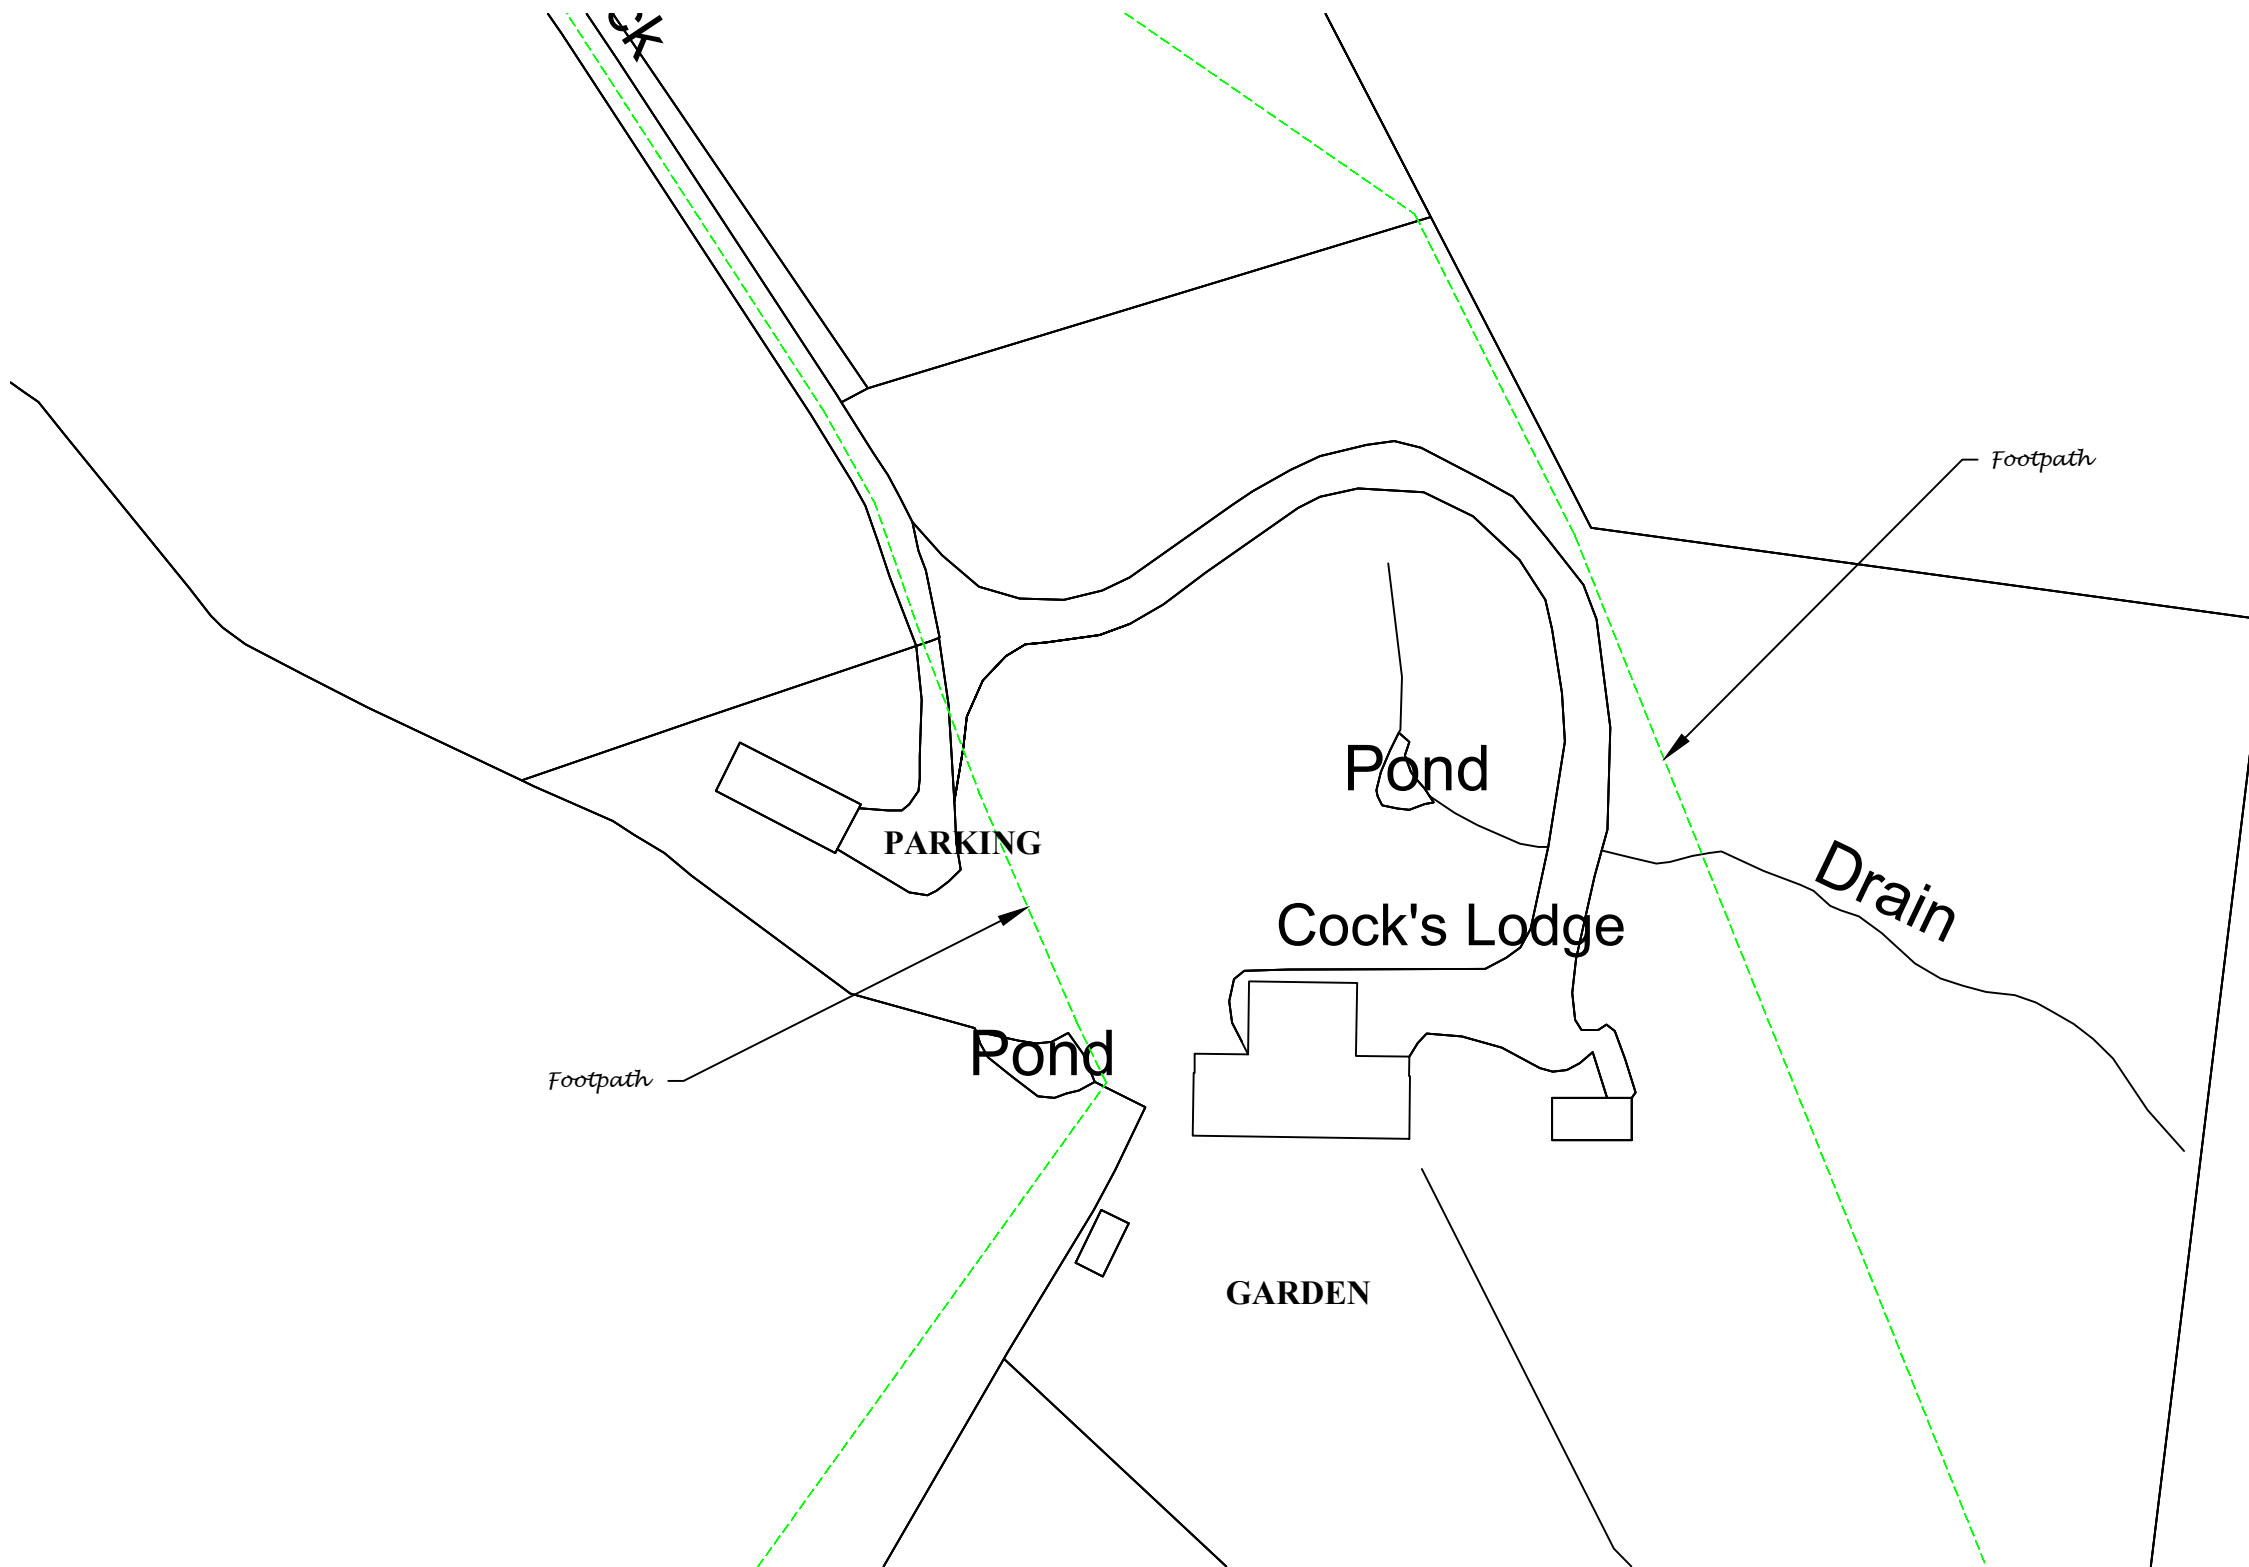

**SITE PLAN AS EXISTING
COCKS LODGE, SANDON**

0 1 2 3 4 5 6 7 8 9 10 20 30 40 50 Meters

		
SCALE	DATE	DRAWING NO.
1:500@A3	11/11/25	212/03/C