



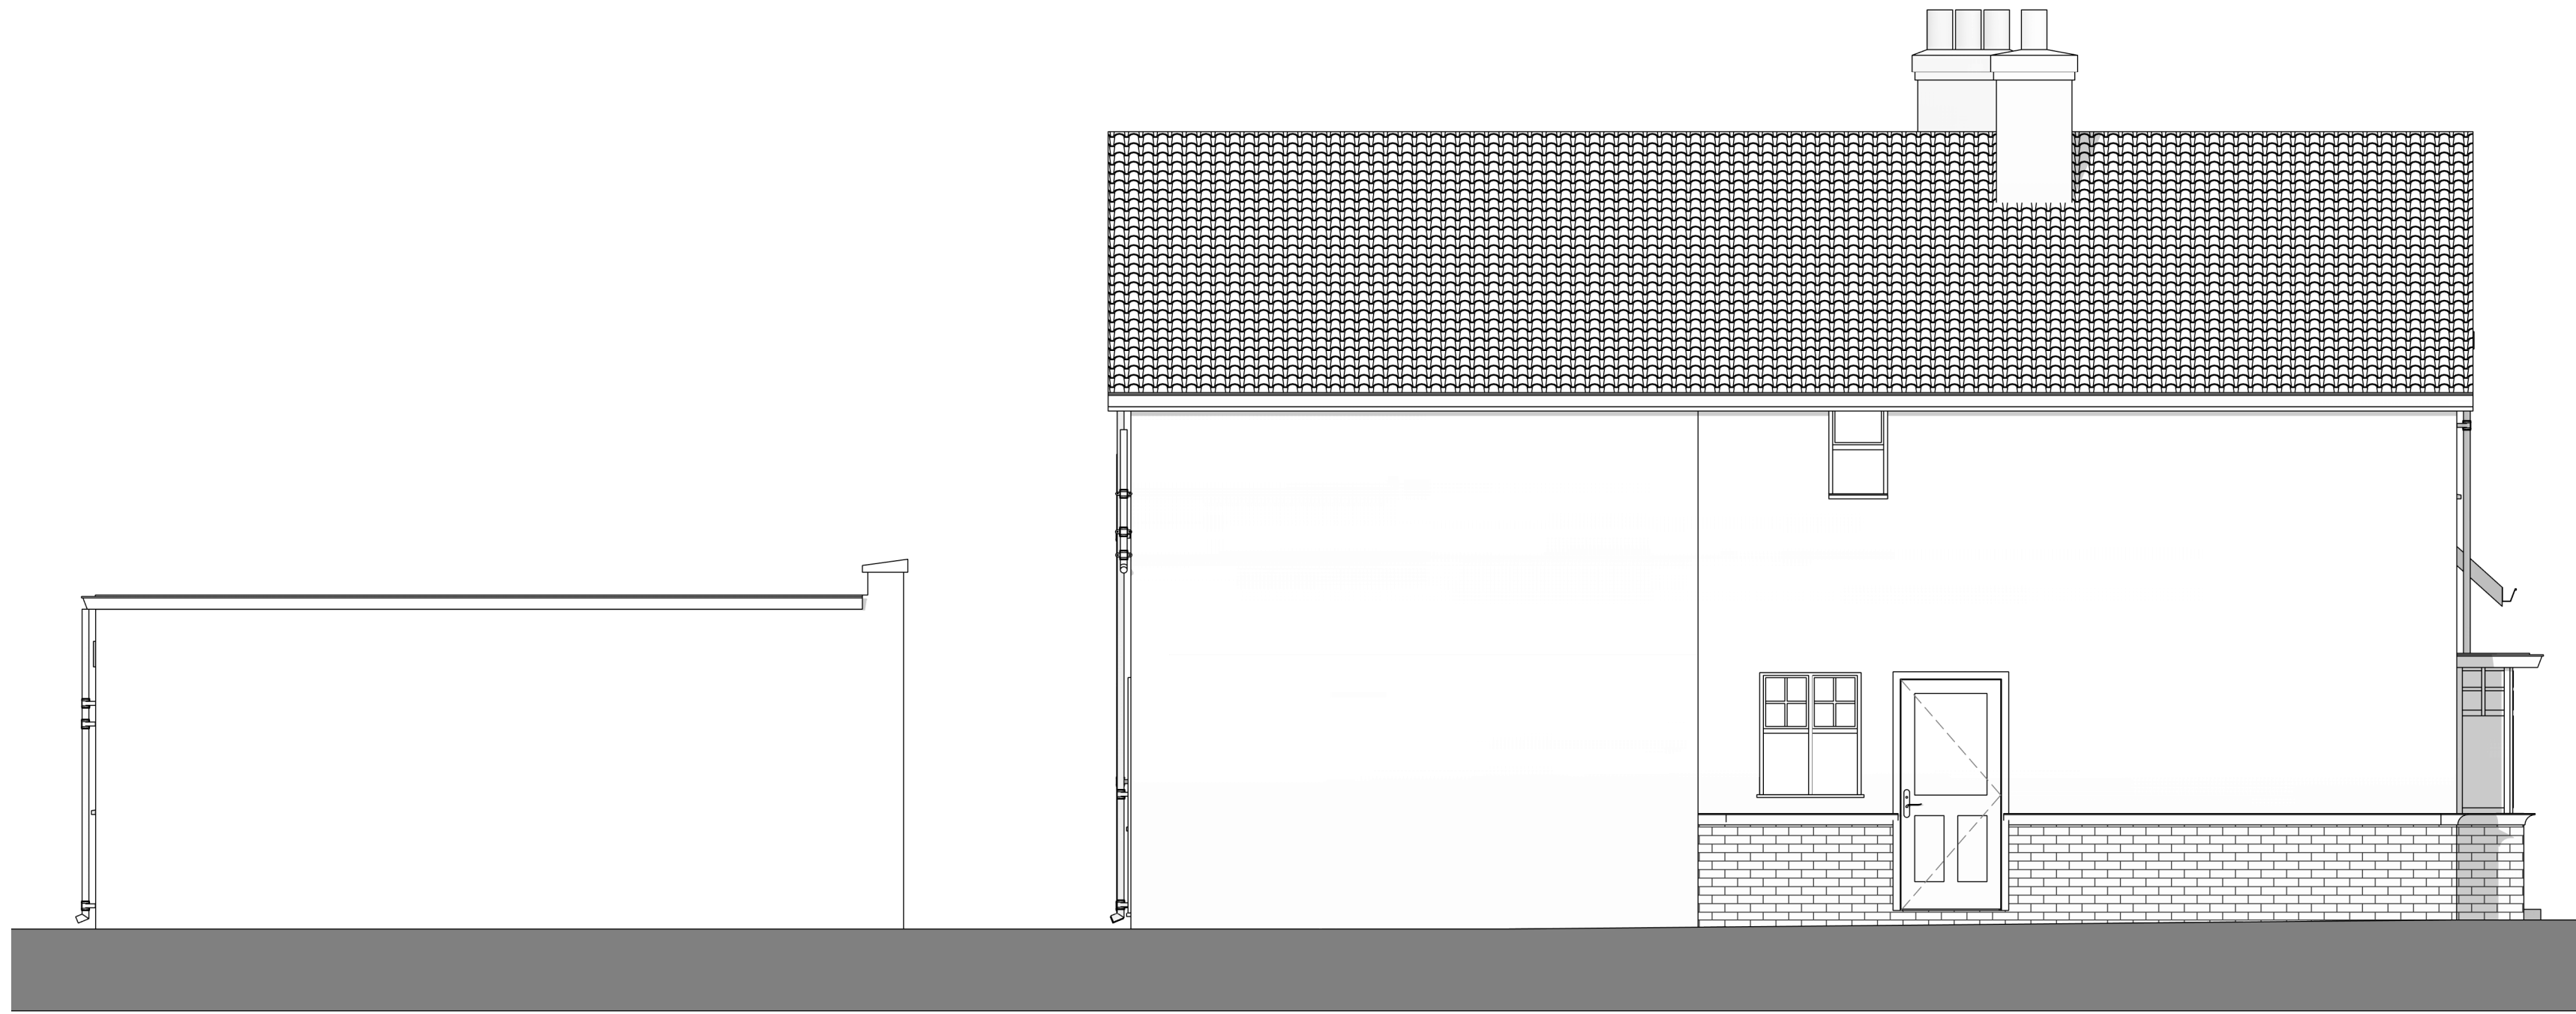

4 Side Elevation- As Proposed
1 : 50



1 Front Elevation- As Proposed
1 : 50

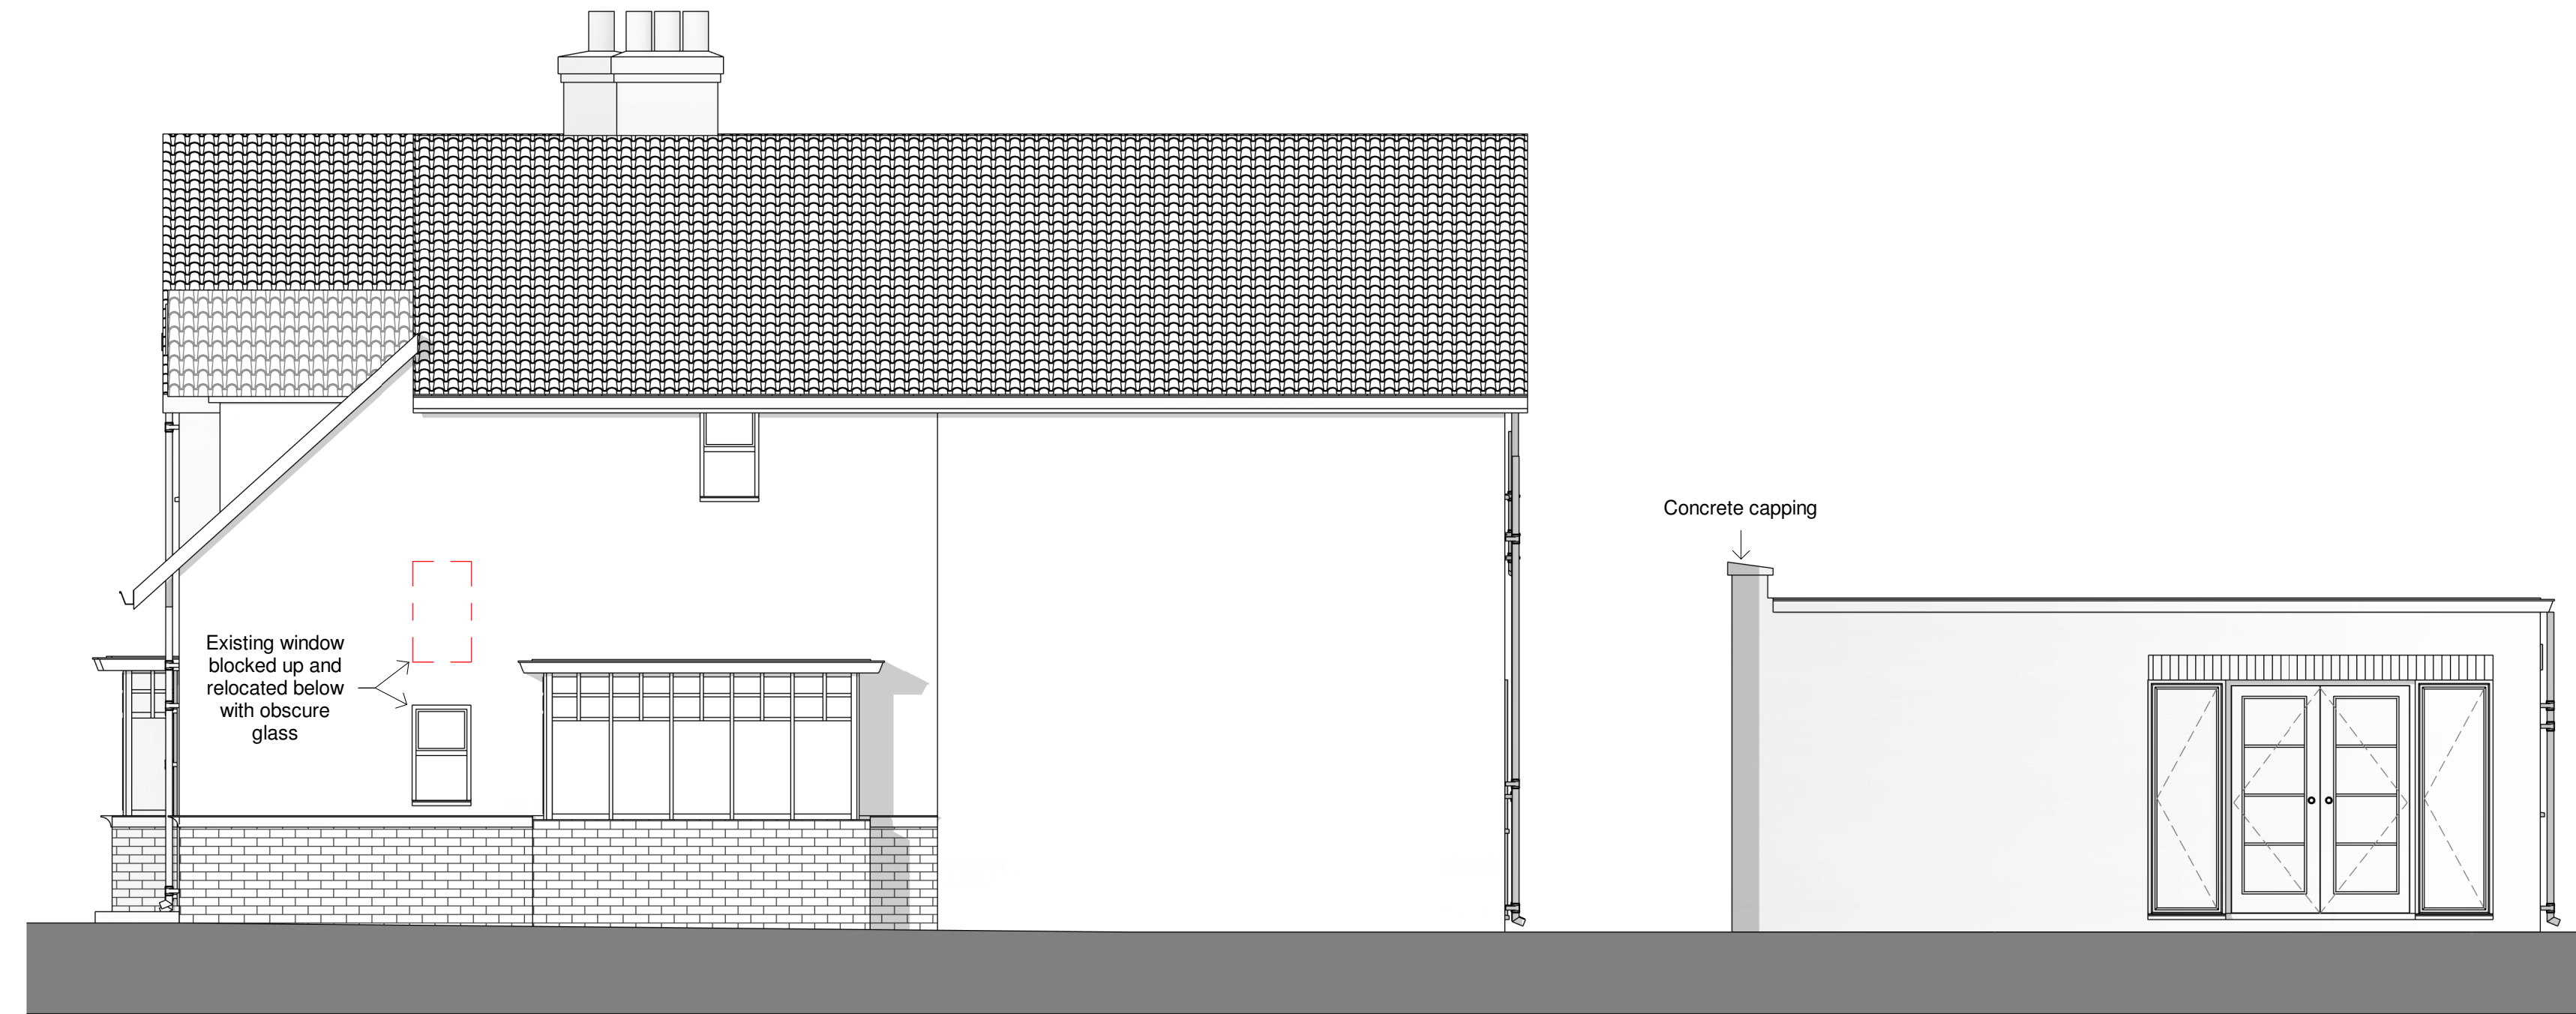

3 Side Elevation 02- As Proposed
1 : 50



2 Rear Elevation- As Proposed
1 : 50


MATERIALS

Roof
to match existing.

Walls
to match existing.

Doors
UPVC White

Windows
Upvc flush casements with
mechanical joints, equal sight lines,
external glazing bars and concealed
trickle vents

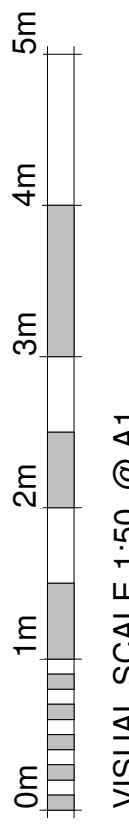

B	Annotation	05/12/26	JR
A	Alterations to garage and side elevation	08/12/25	AB

Revision Number	Revision Description	Revision Date	Issued by
Revision			

Planning

Status:

Dimensions, areas and levels where given are only approximate and subject to site survey.
All dimensions are to be checked on site. Figured dimensions only are to be taken from this drawing.
This drawing is to be read in conjunction with all relevant consultants and/or specialists drawings/documents and any discrepancies or variations are to be notified to the Architect before the affected work commences. This drawing is copyright and remains the property of the Architects.

CROE
ARCHITECTS
REGISTERED QUALIFIED ARCHITECTS / HERTFORDSHIRE

telephone:01462 453931
email:info@croearchitects.co.uk
web: www.croearchitects.co.uk

Project:
213 Nevells Rd,
Letchworth Garden City
SG6 4TZ

Client:
Mr and Mrs Shergill

Drawing name:
As Proposed - Elevations

Scale: 1 : 50	at A1	Drawing number	Revision
Date: 14/08		25080 - 011	B
Drawn by: OD			