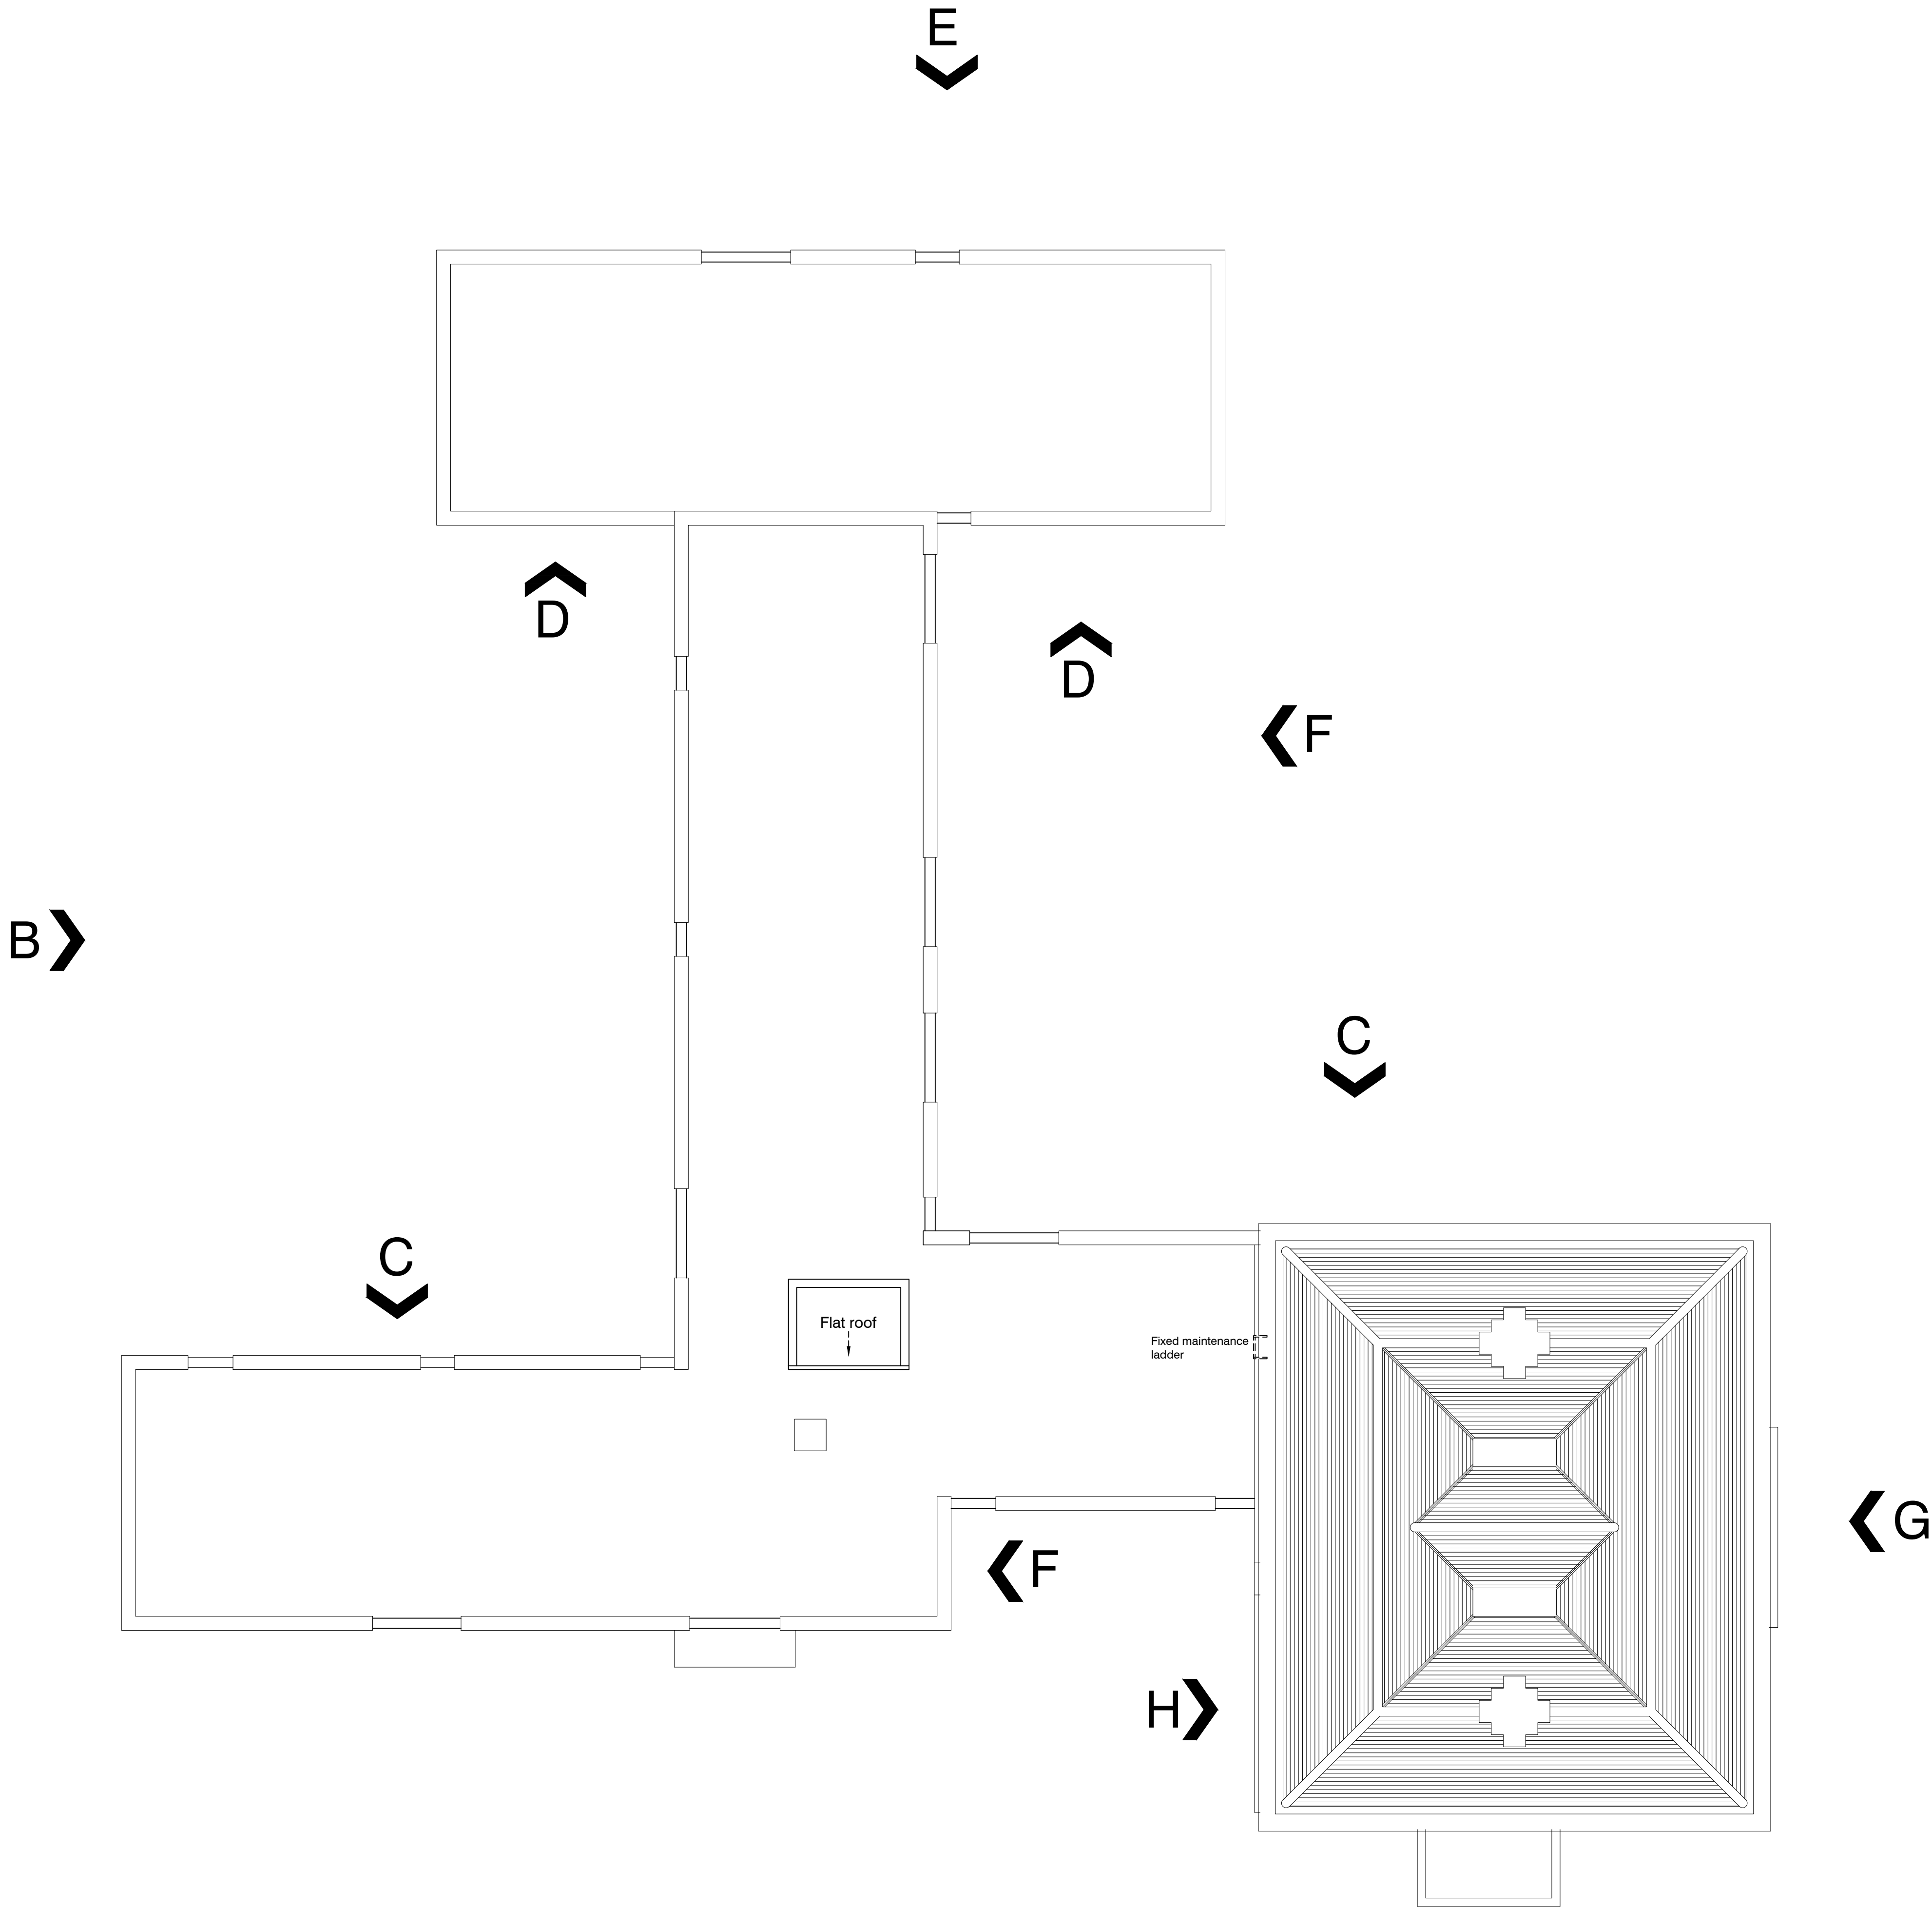


CONTRACT	SCALE	1:100.
The Bury, Bury Lane	DATE	September 2025.
Codicote, Hitchin	DRAWN	C.J.
Hertfordshire. SG4 8GG.	CHECKED	
TITLE	DRAWING No	25190_005.
Existing Higher Roof Plan.	REVISION	