


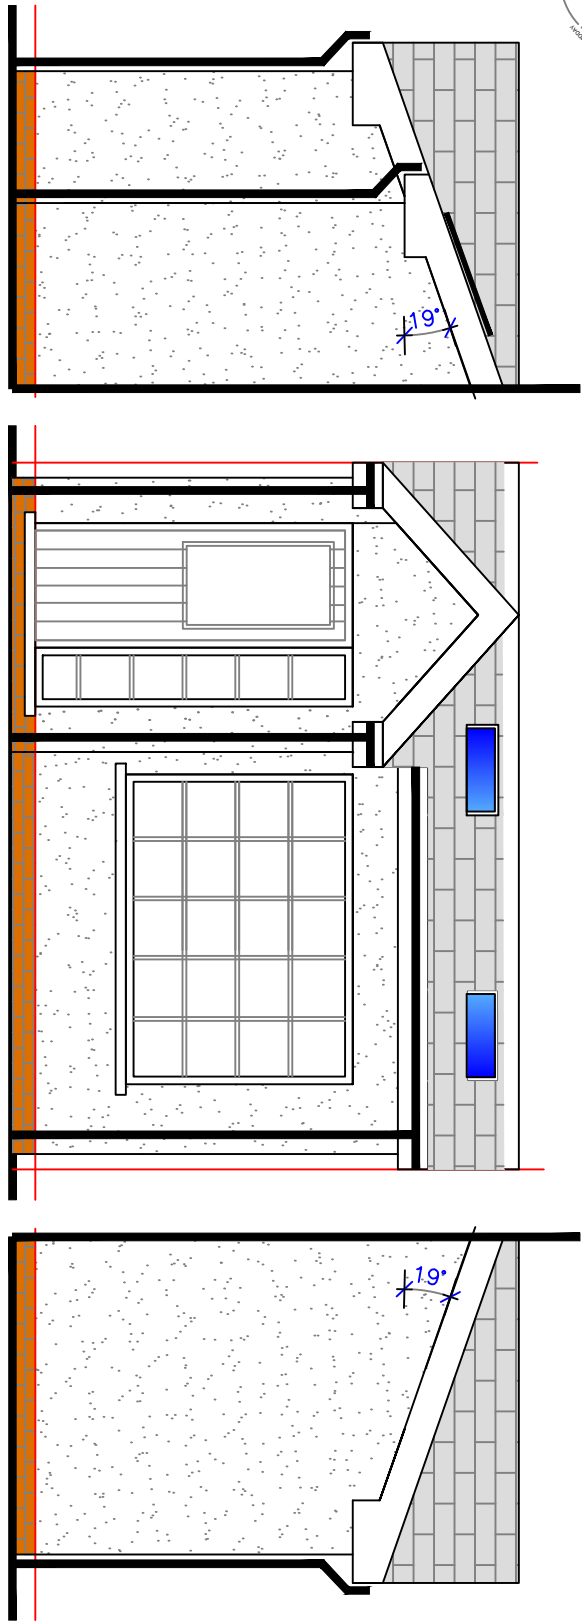


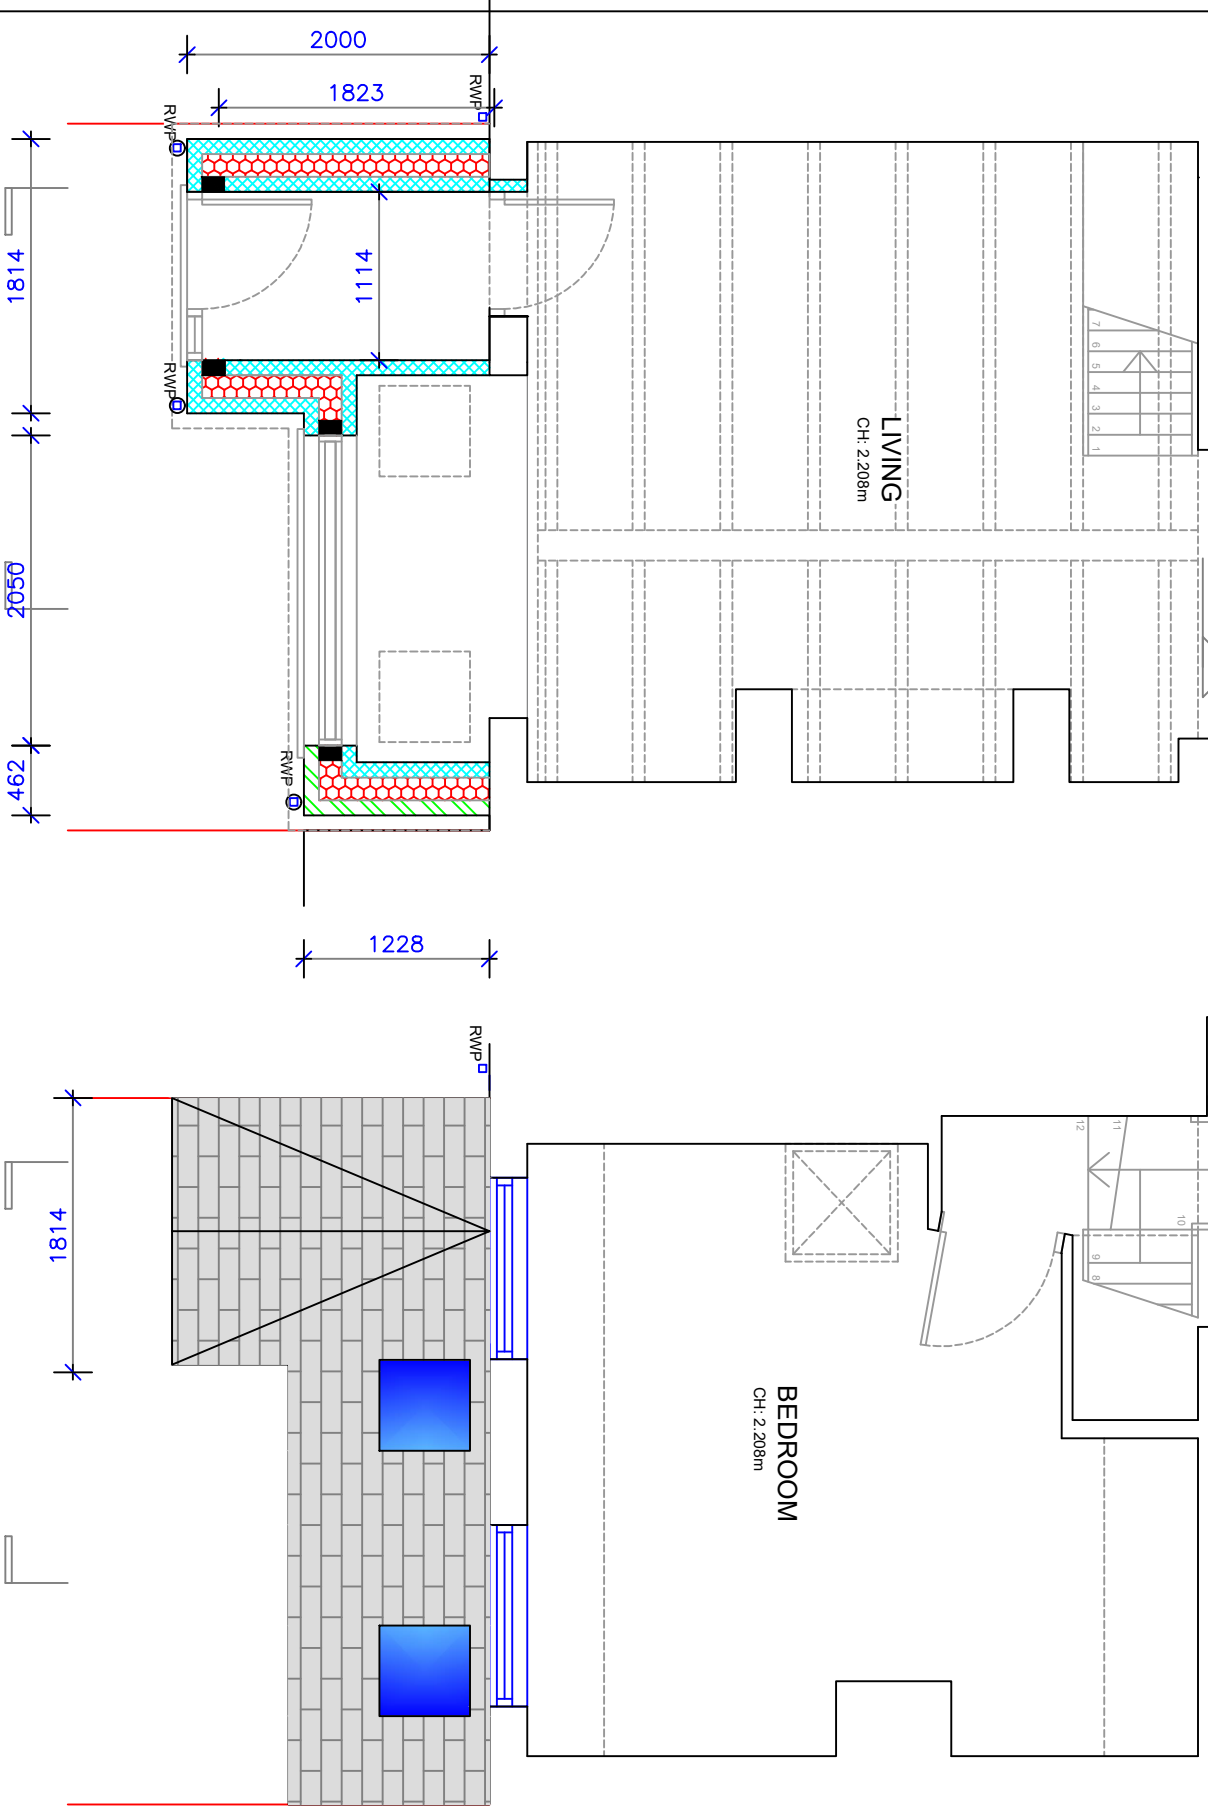

All works to accord with the Building Regulations and NHBC requirements, current codes of practice & Structural Eng's details. All steel beams are to be provided with half hour fire resistant protection. All roof timbers to be preservative treated to prevent infestation by the house longhorn beetle as required by the Building Regulations 1992 Edition Regulation 7 Materials and Workmanship BS 5268:Part 5. Any cutting to be made good by application of appropriate solution. Where British Standards Codes of Practice are referred to the Contractor is to ensure that they have not been superseded by revised documents. The latest standard is to be used in all circumstances. Do not scale drawings. Only figured dimensions are to be worked to. Any discrepancies are to be reported to the Project Architect.

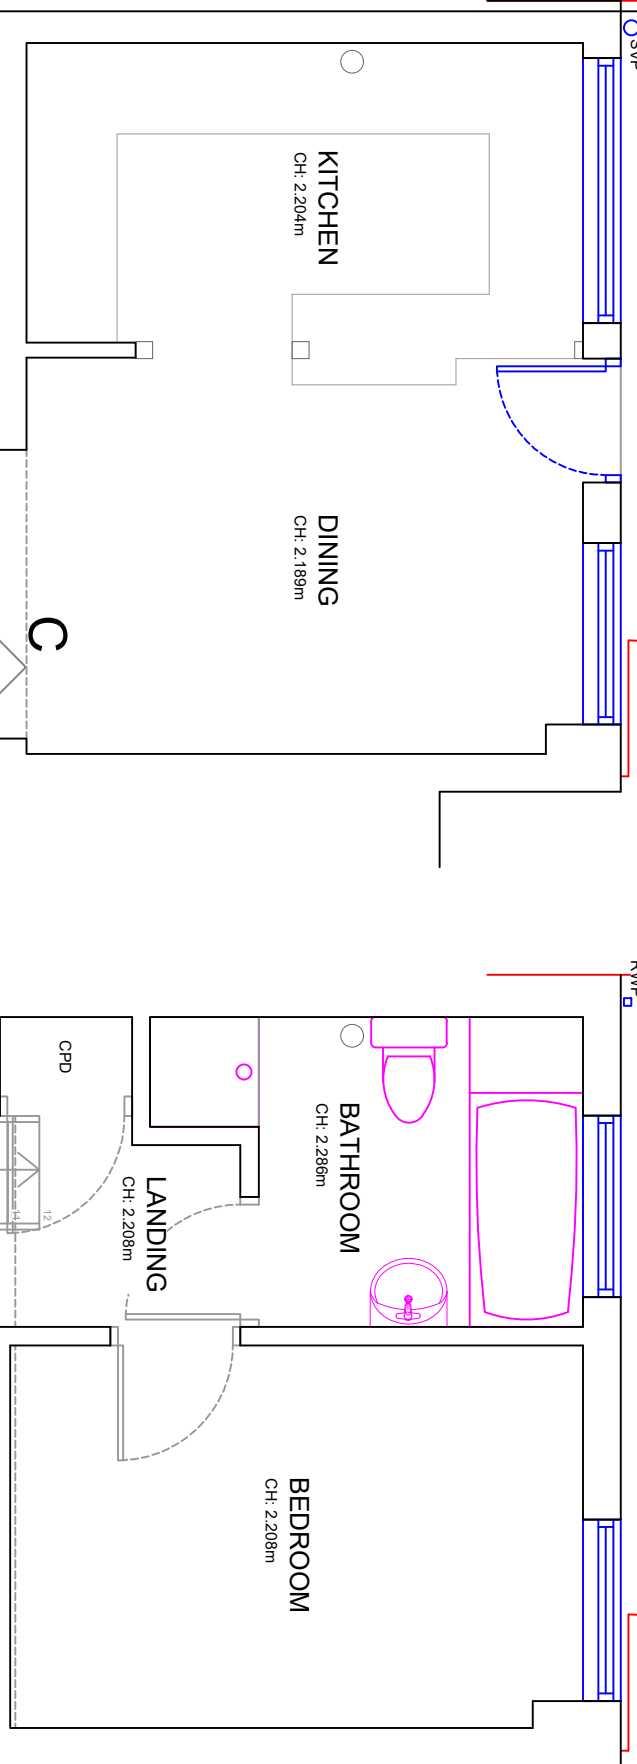

SIDE ELEV FRONT ELEV FLANK ELEV

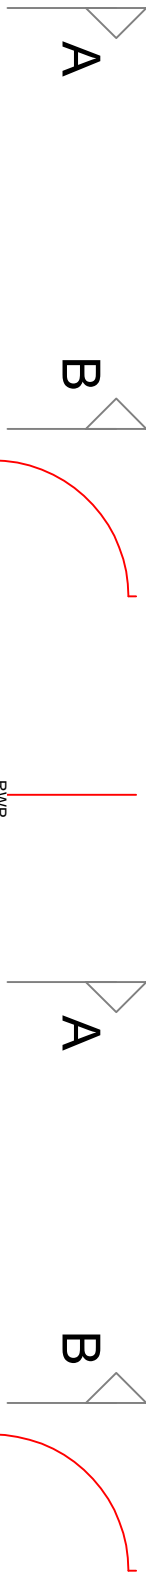

GROUND FLOOR PLAN FIRST FLOOR PLAN 9A

REV	DATE	REVISION
-	-	-
-	-	-
-	-	-
-	-	-
-	-	-
-	-	-
-	-	-
-	-	-
-	-	-

DRAWING TITLE
Proposed Extension
Proposed Plans & Elevs

SCALE	1:50 @ A3
DATE	2023\05\01
DRAWN	SDJ
DRAWING No	24/V6/101

DIVINE DESIGN

ARCHITECTURAL CONSULTANTS LTD

49 QUEENS CRESCENT

ST ALBANS AL4 9QQ

01727 843333

07836 583056

Steve.Johnston@DDConsultantsLtd.co.uk

St Albans City & District Council

Civic Centre,

St Peters Street, St Albans,

Hertfordshire, AL1 3JE, England

+44 (0)1727 866100

contactus@stalbens.gov.uk

Canvey Cottage,

Kimpton Road,

St Peters Green, LU2 9PR