



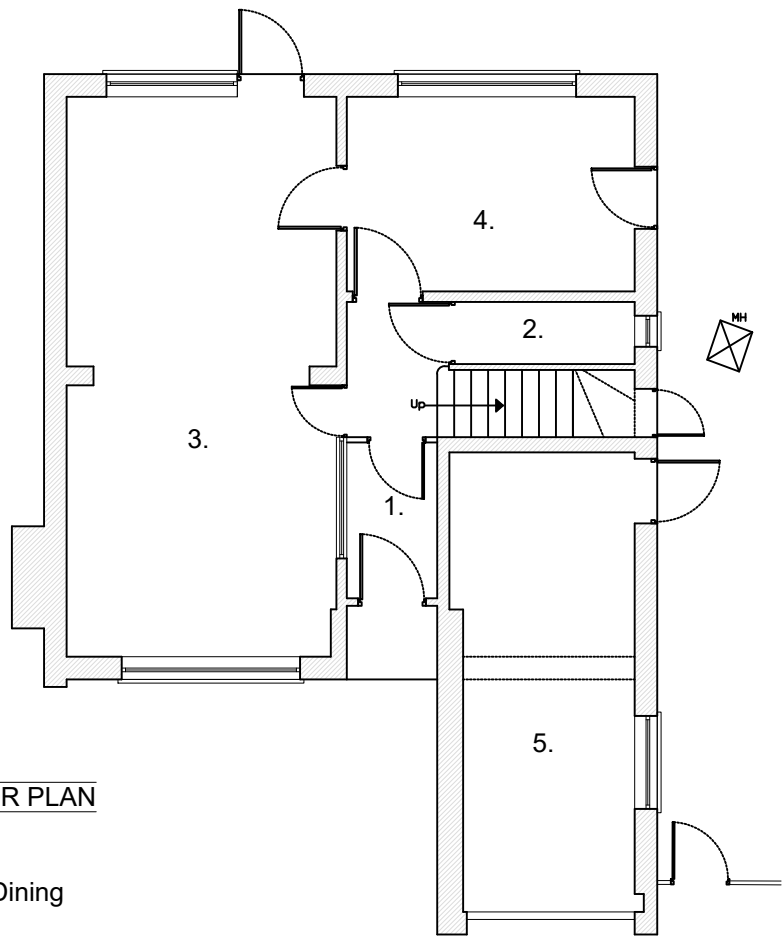


GROUND FLOOR PLAN
1. Hallway
2. WC
3. Lounge / Dining
4. Kitchen
5. Garage

Existing Ground Floor Plan
Scale 1:100

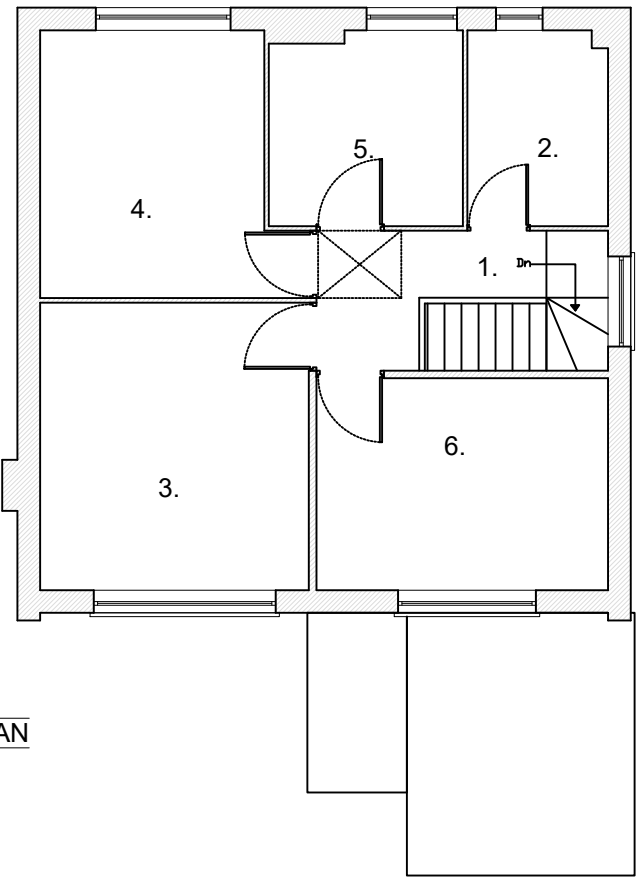

FIRST FLOOR PLAN
1. Landing
2. Bathroom
3. Bedroom 1
4. Bedroom 2
5. Office
6. Office


Existing First Floor Plan
Scale 1:100

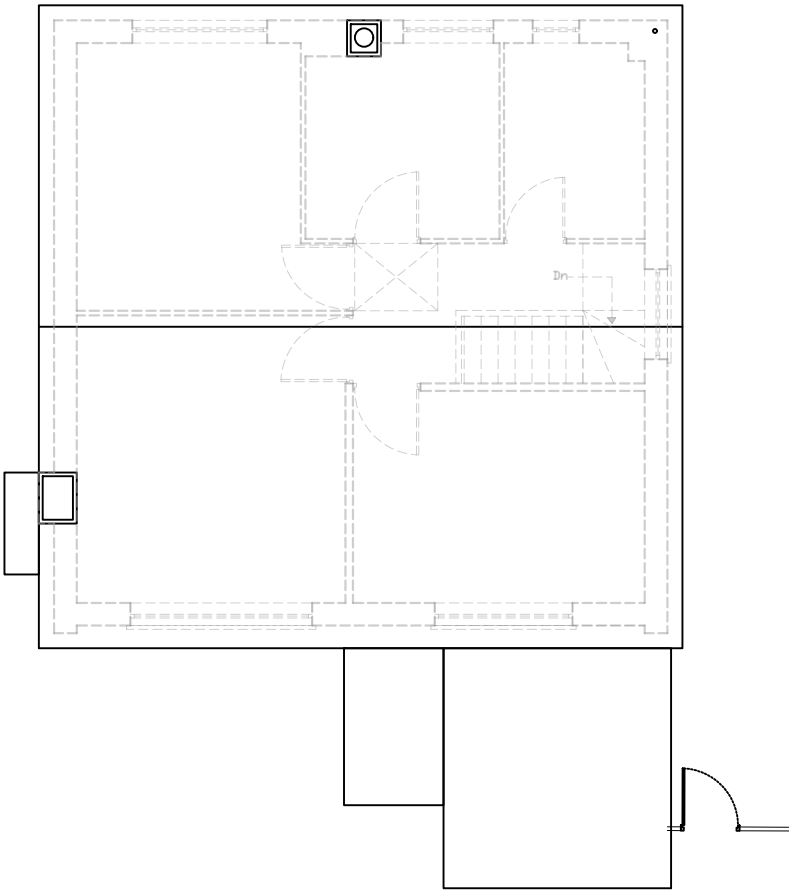


Existing Roof Plan
Scale 1:100




Existing Front Elevation
Scale 1:100

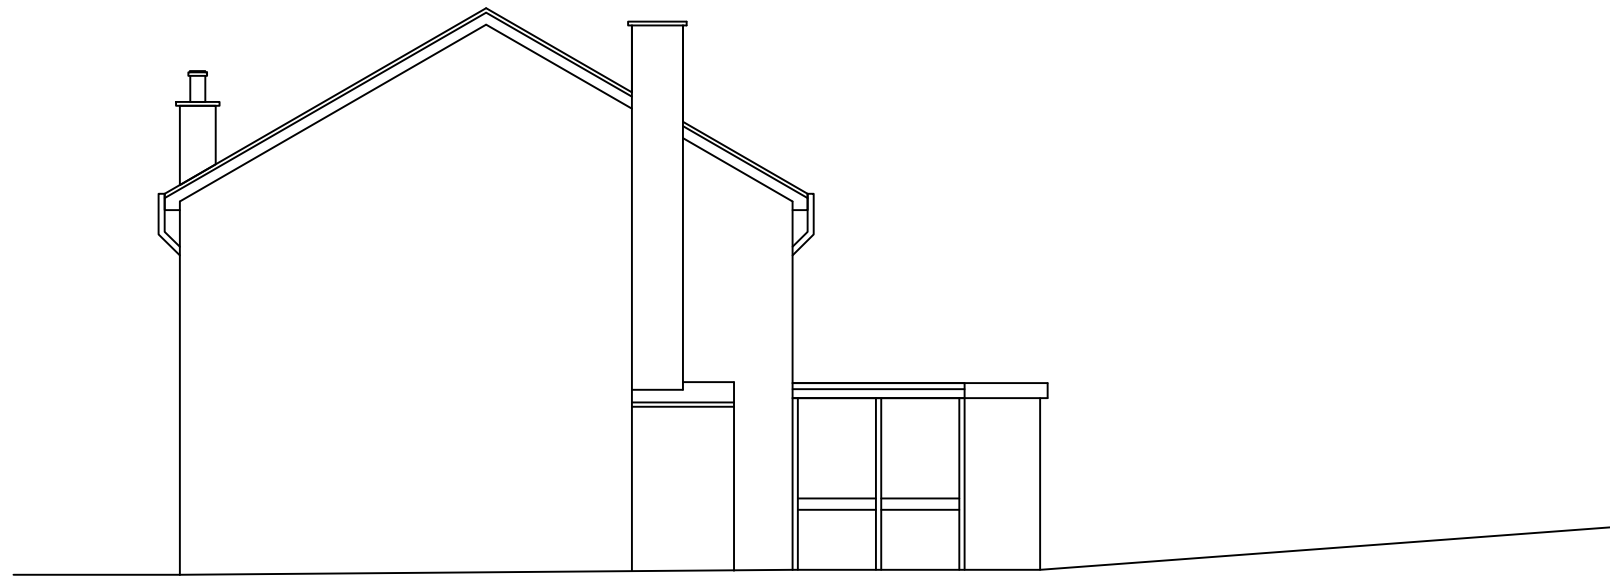


Existing Side Elevation
Scale 1:100

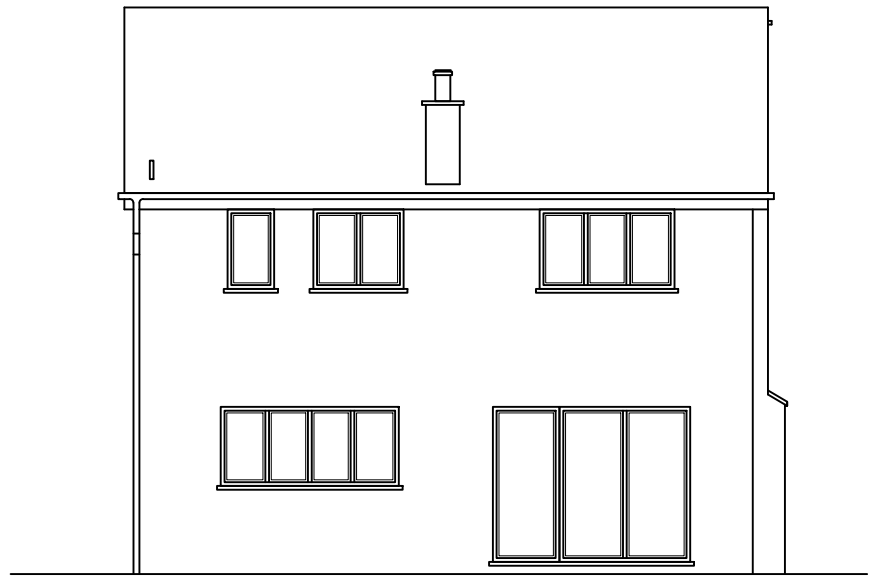


Existing Rear Elevation
Scale 1:100

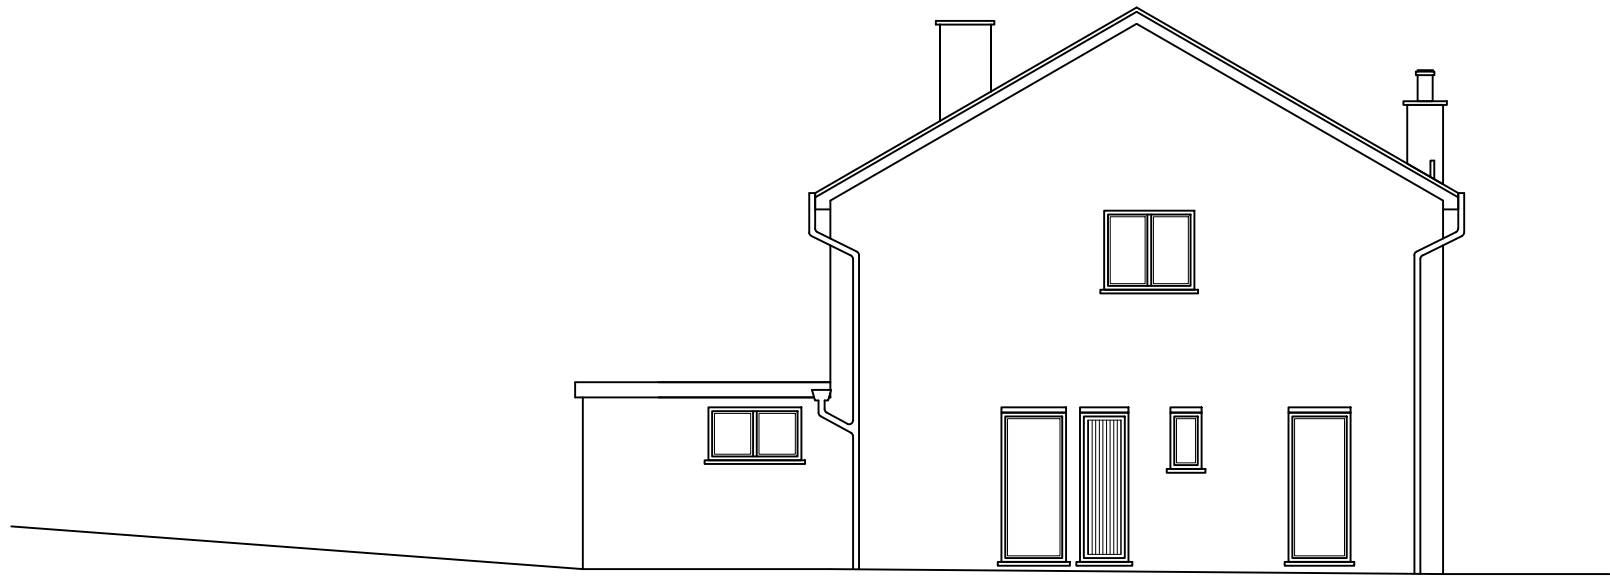

Existing Side Elevation
Scale 1:100

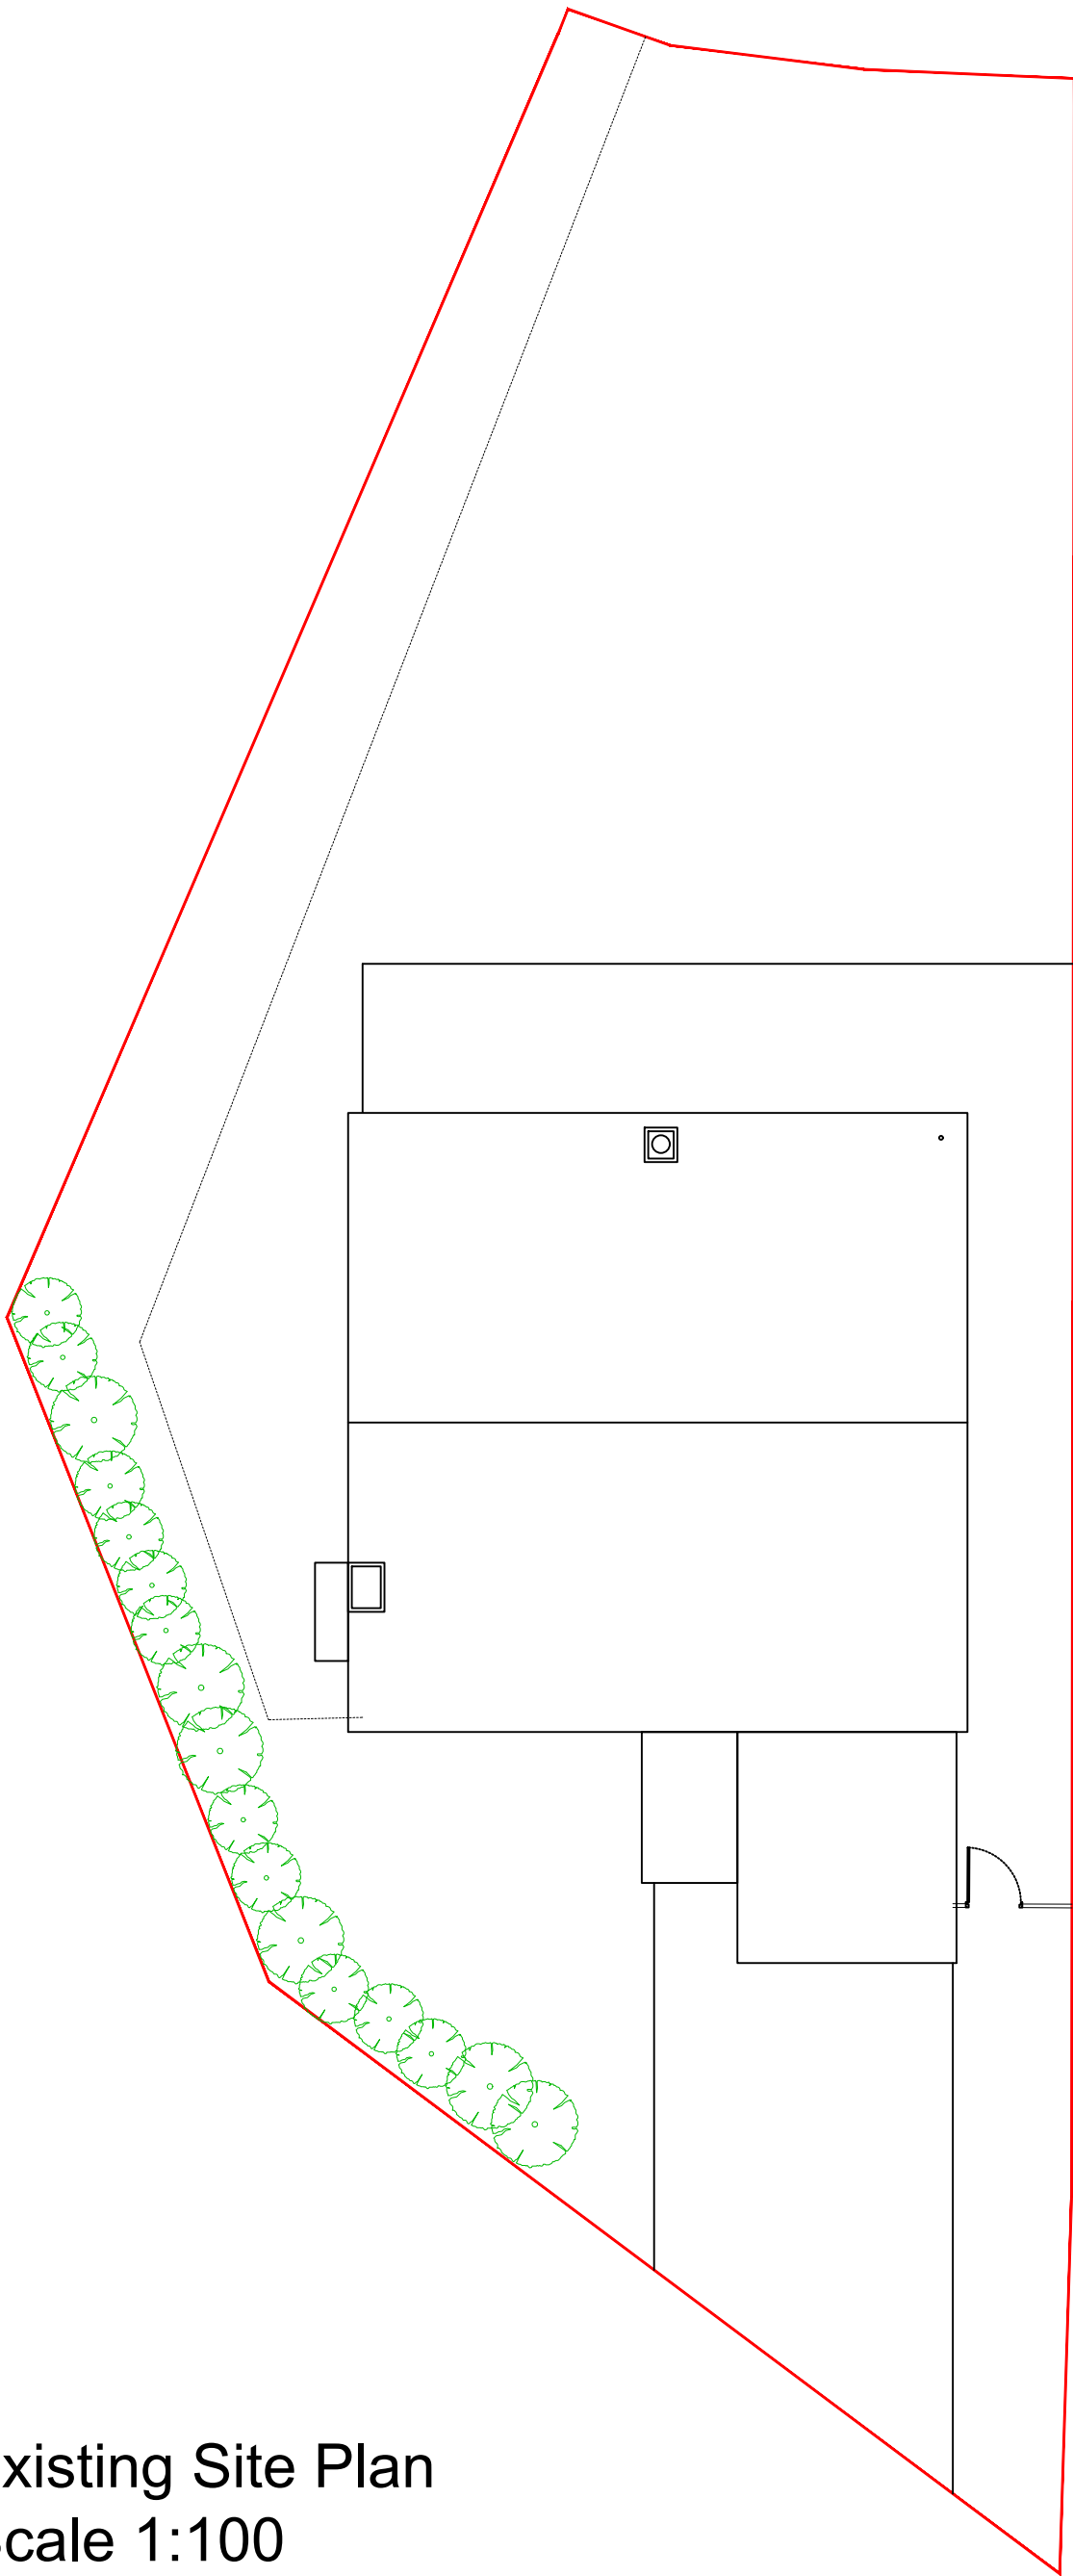

Existing Site Plan
Scale 1:100

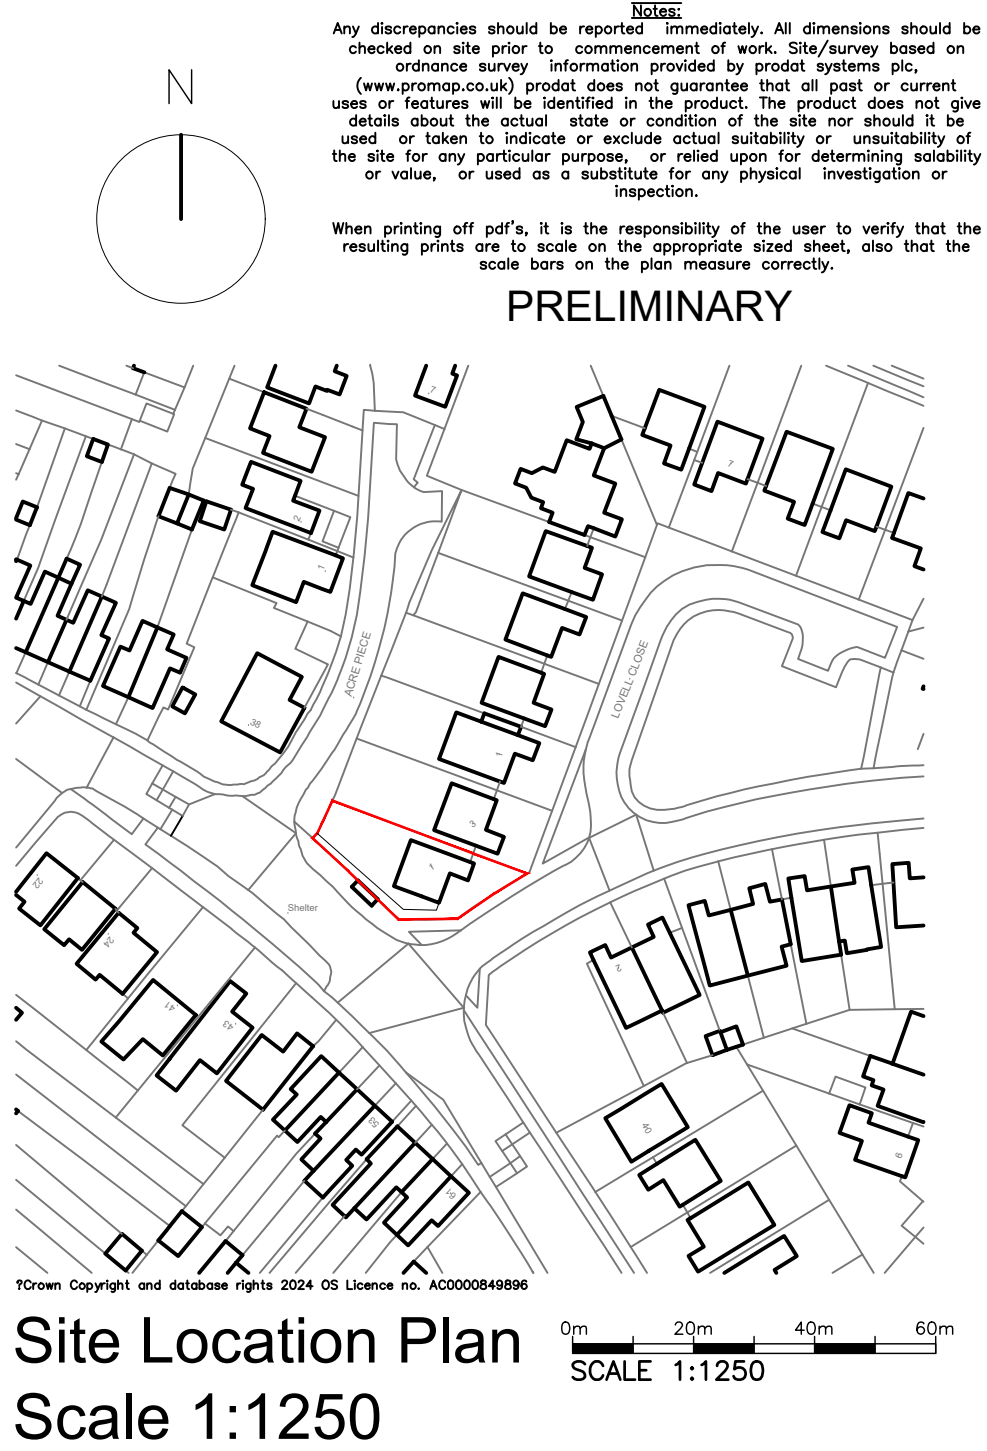

Site Location Plan
Scale 1:1250