




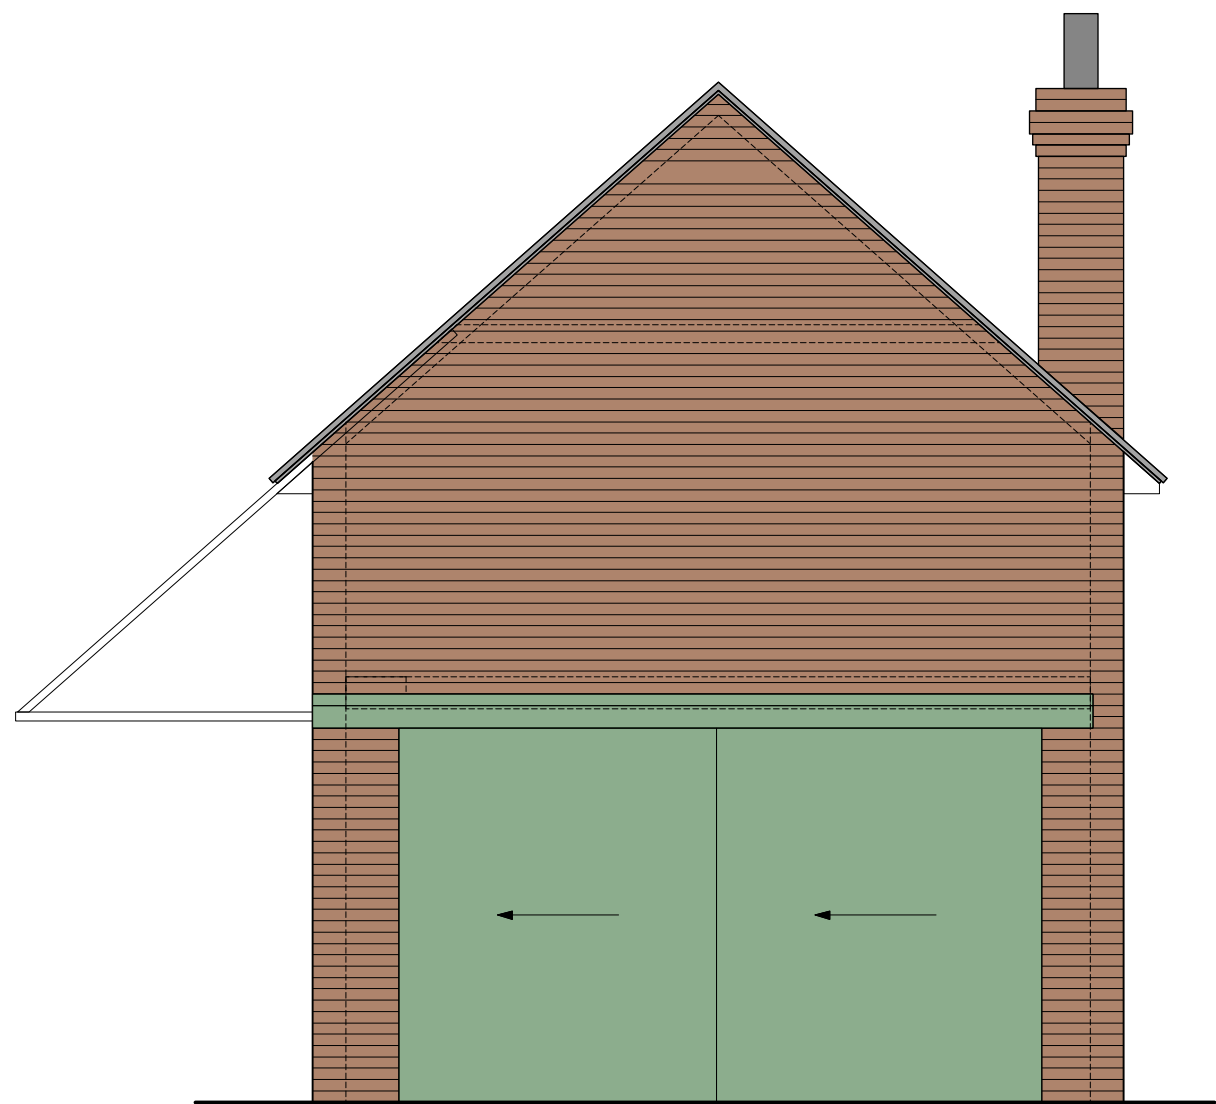


EXISTING (NE) END ELEVATION

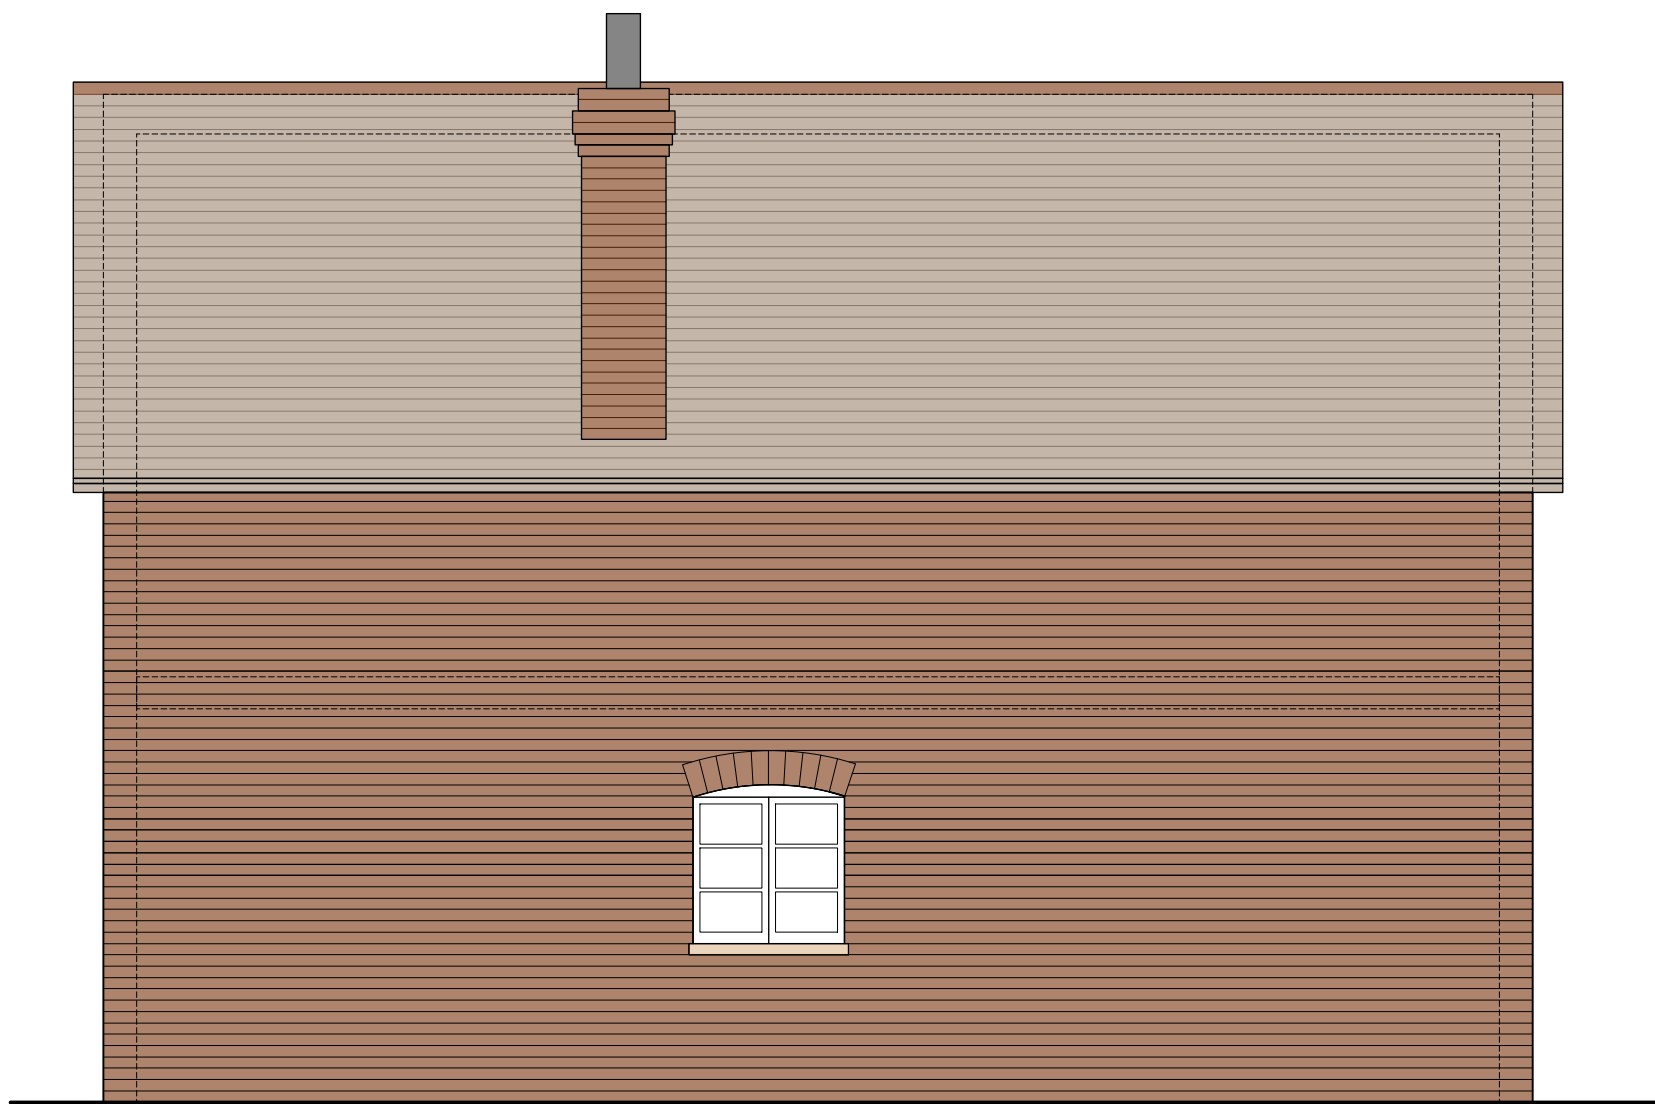


EXISTING (NW) SIDE ELEVATION

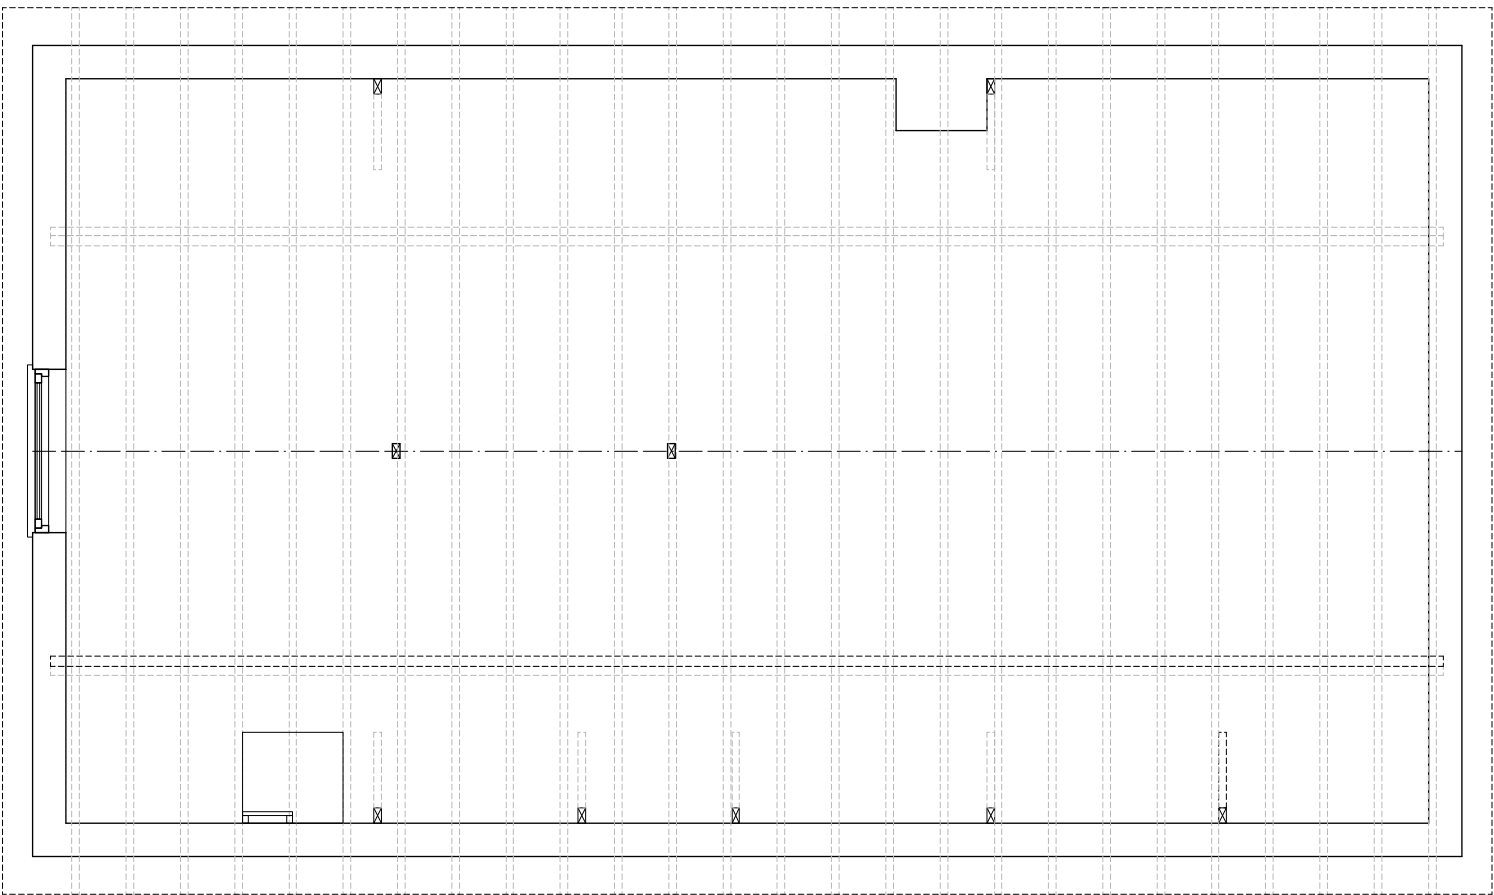


EXISTING 1st FLOOR PLAN

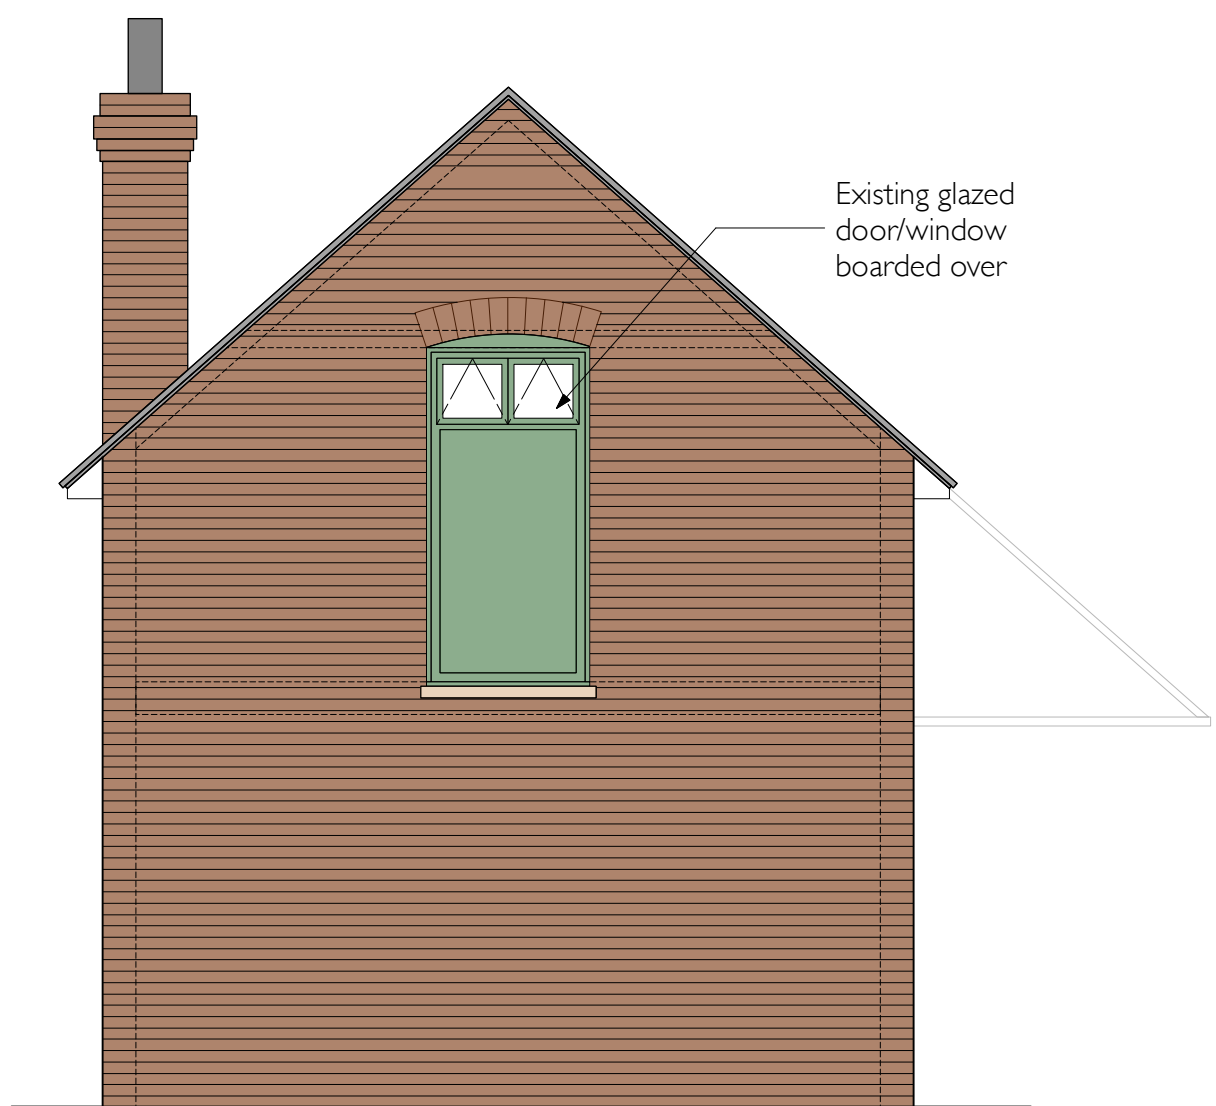


EXISTING (SW) END ELEVATION

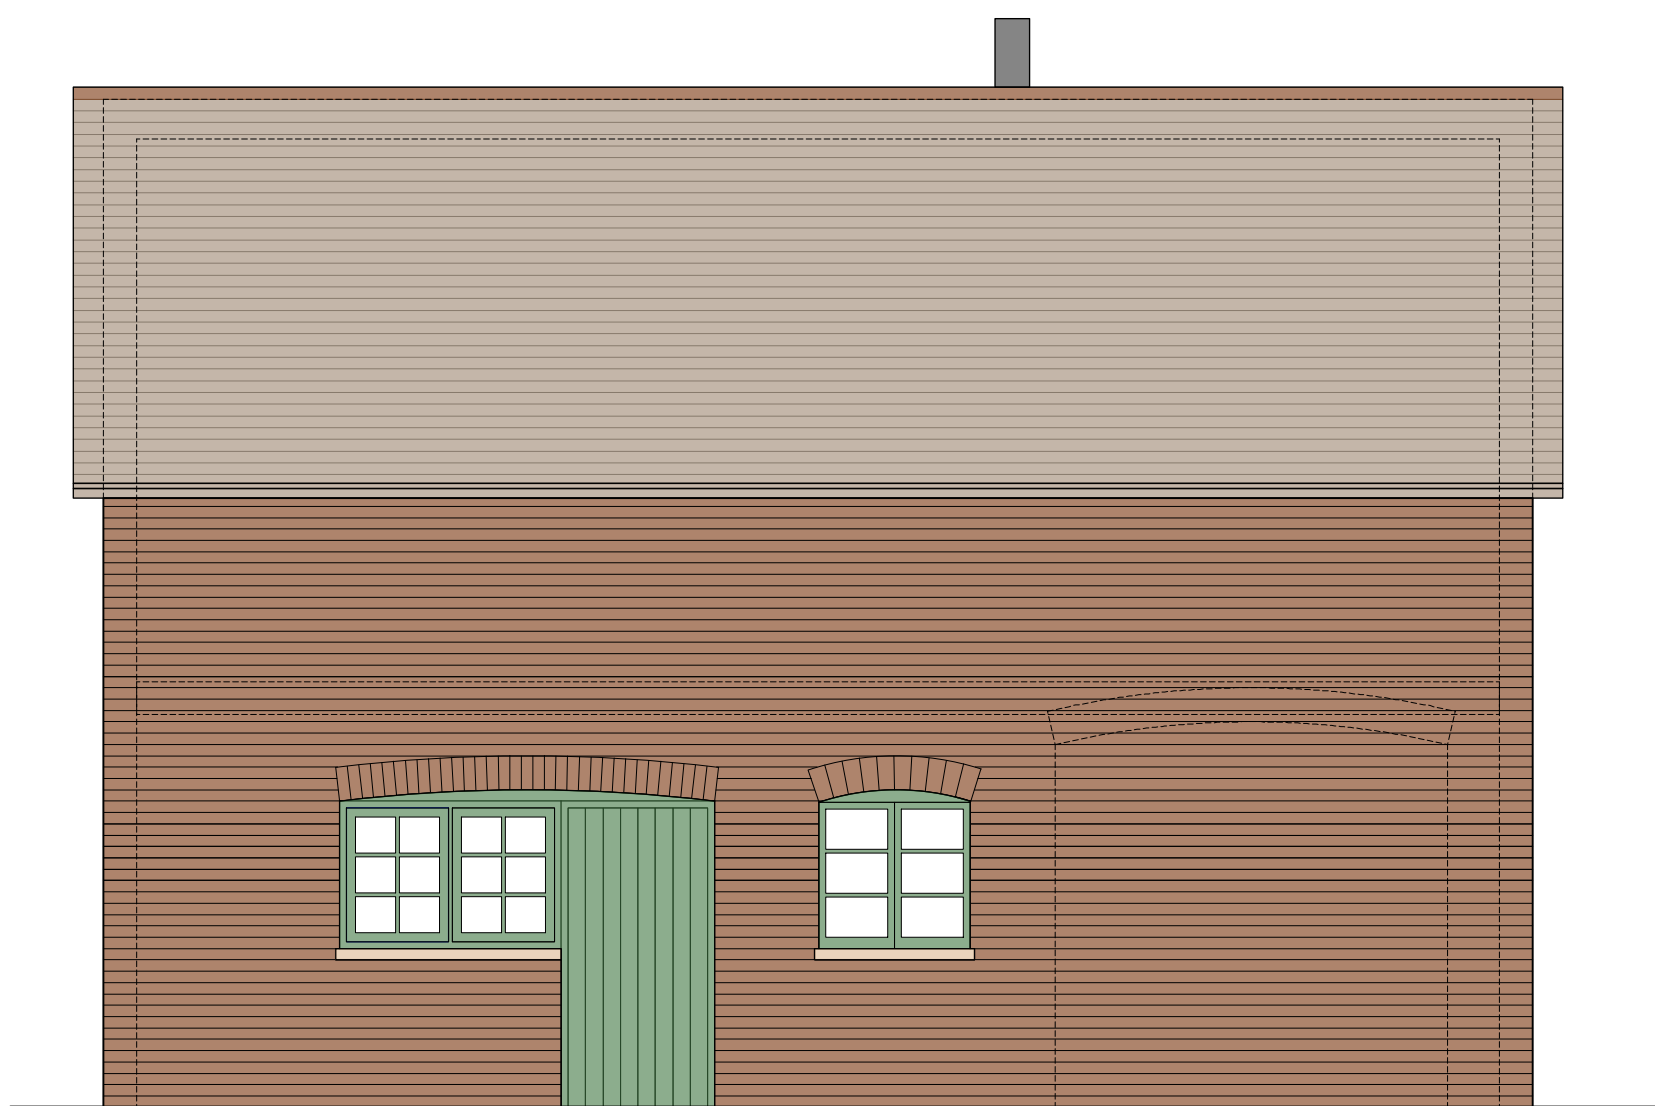


EXISTING (SE) SIDE ELEVATION

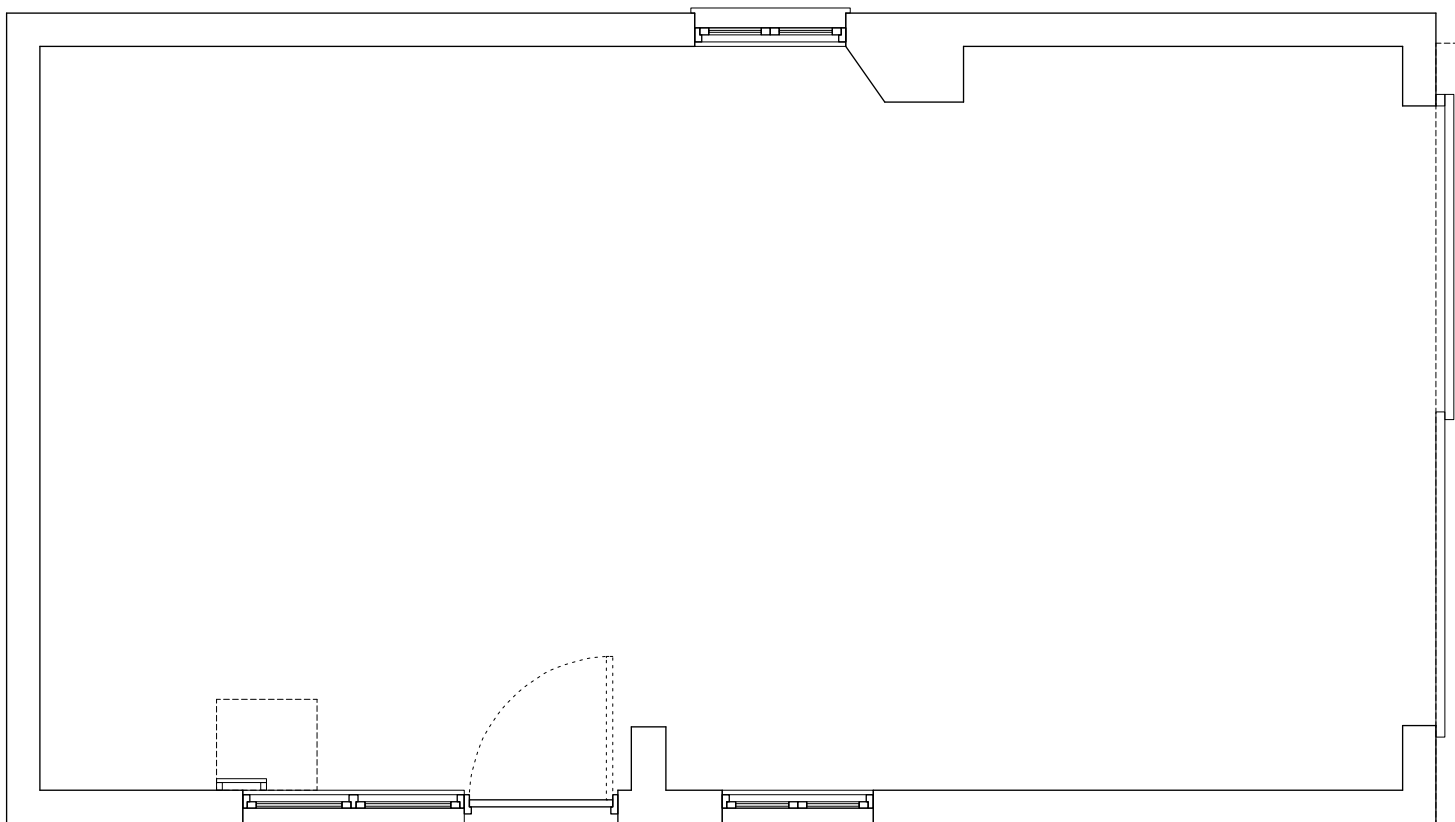

EXISTING GROUND PLAN

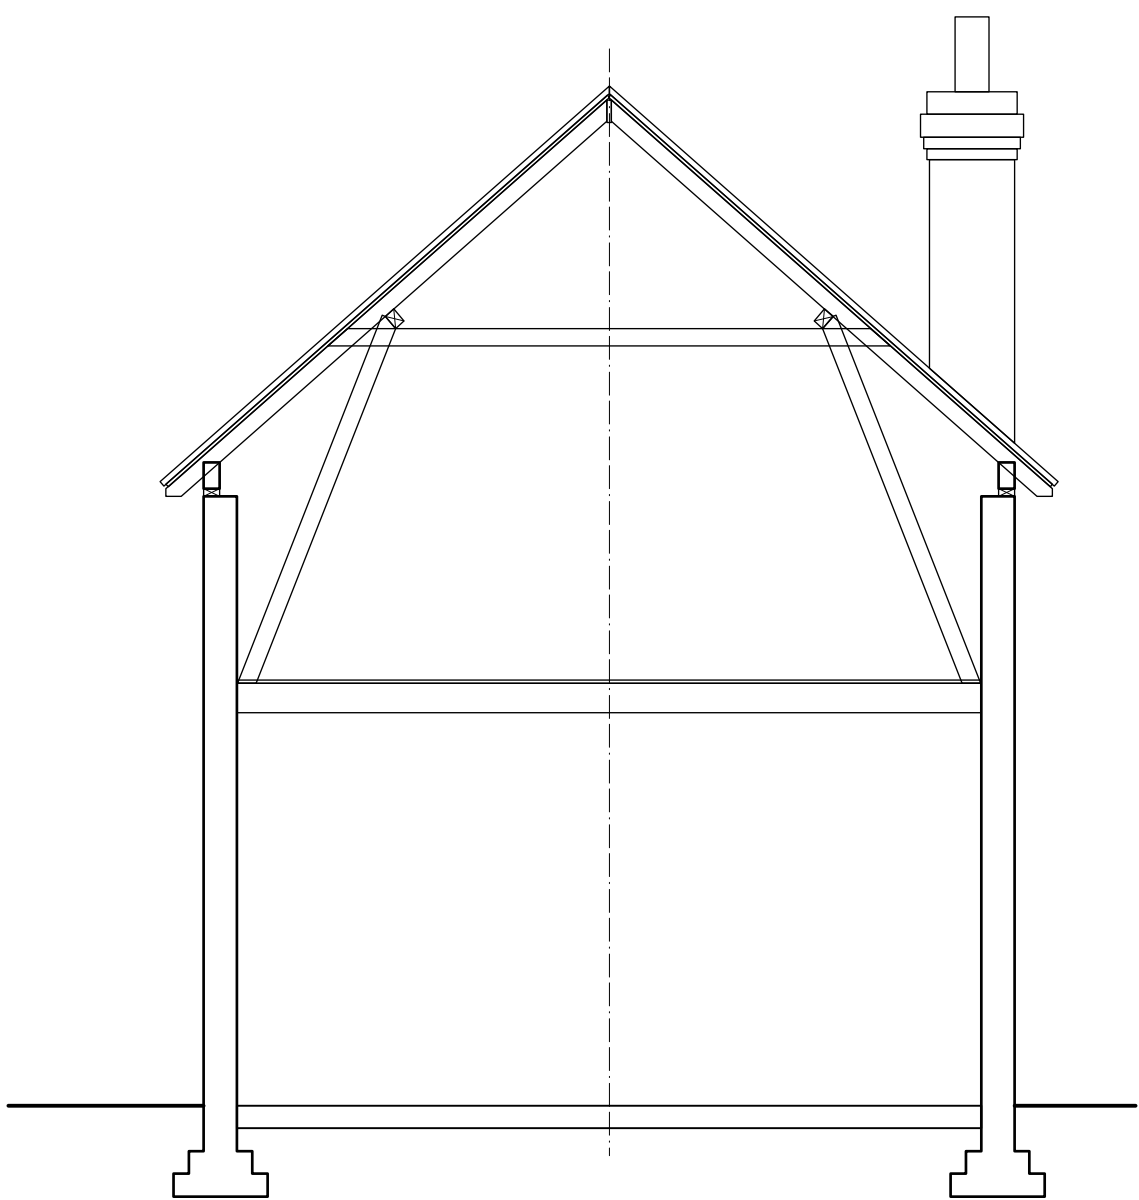

EXISTING SECTION

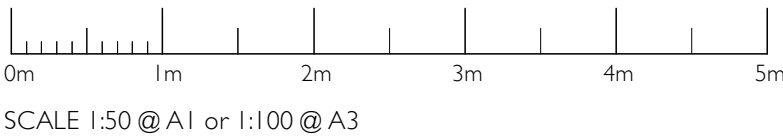

friend architectural and interior design		Rev. Date Description A 19/1/26 Ex 1st floor door to SW elevation updated to showing boarding and note B 29/1/26 Ex NW Elevation and Plan adjusted to include missing window
friend associates 8 Sidney Road, Ampthill, Bedfordshire MK45 2RJ T 01525 406554 E design@friendassociates.co.uk www.friendassociates.co.uk		Drawing Title Existing Barn
Project Extensions & Barn Conversion 104 Whinbush Road, Hitchen SG5 1PN		No. 5B
Date November 2025 Drawn by MF		Scale 1:50@ A1 1:100@ A3