




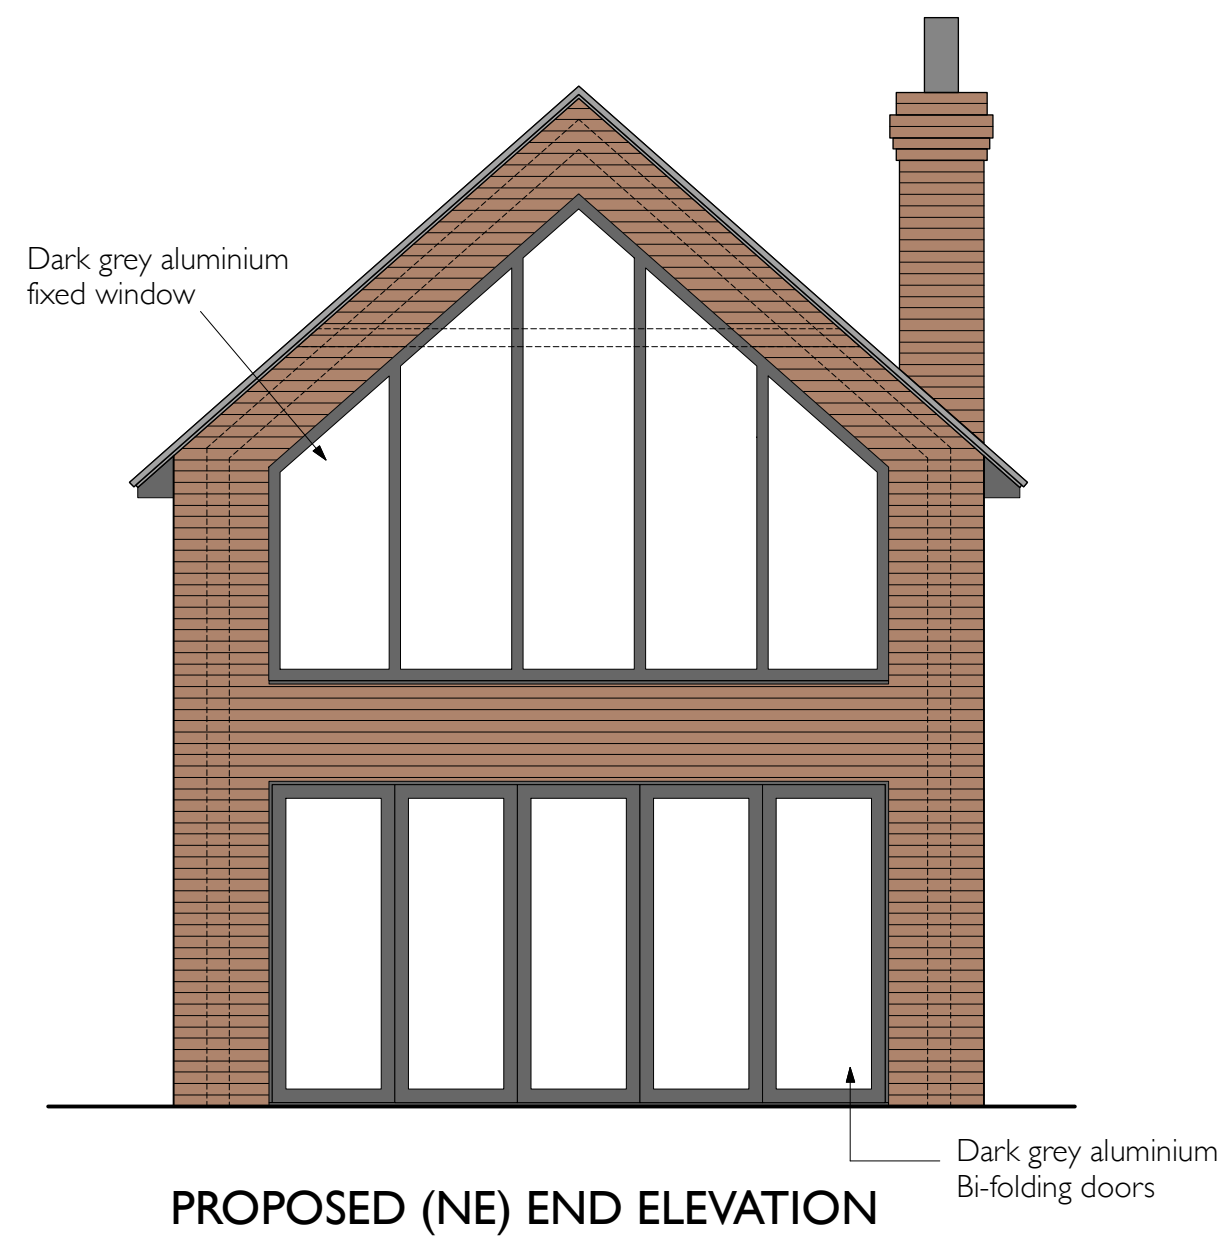


PROPOSED (NE) END ELEVATION

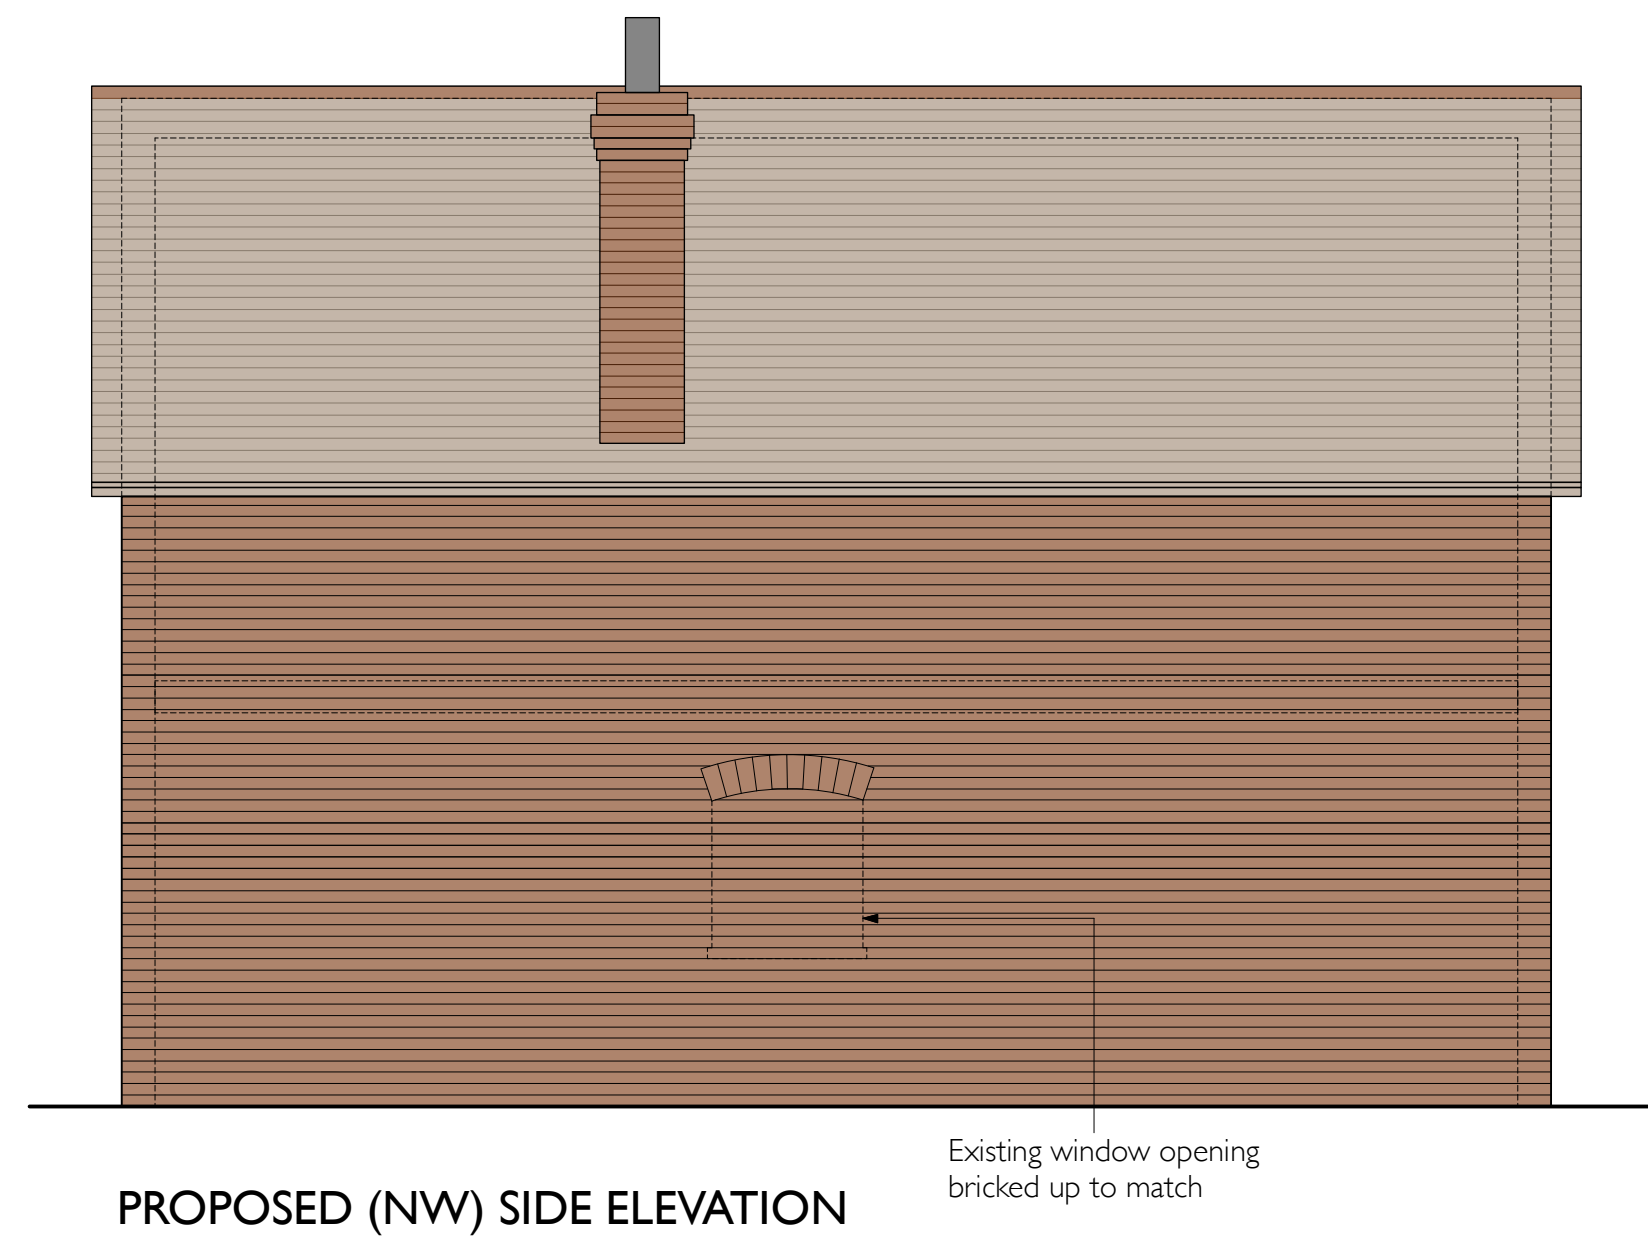


PROPOSED (NW) SIDE ELEVATION

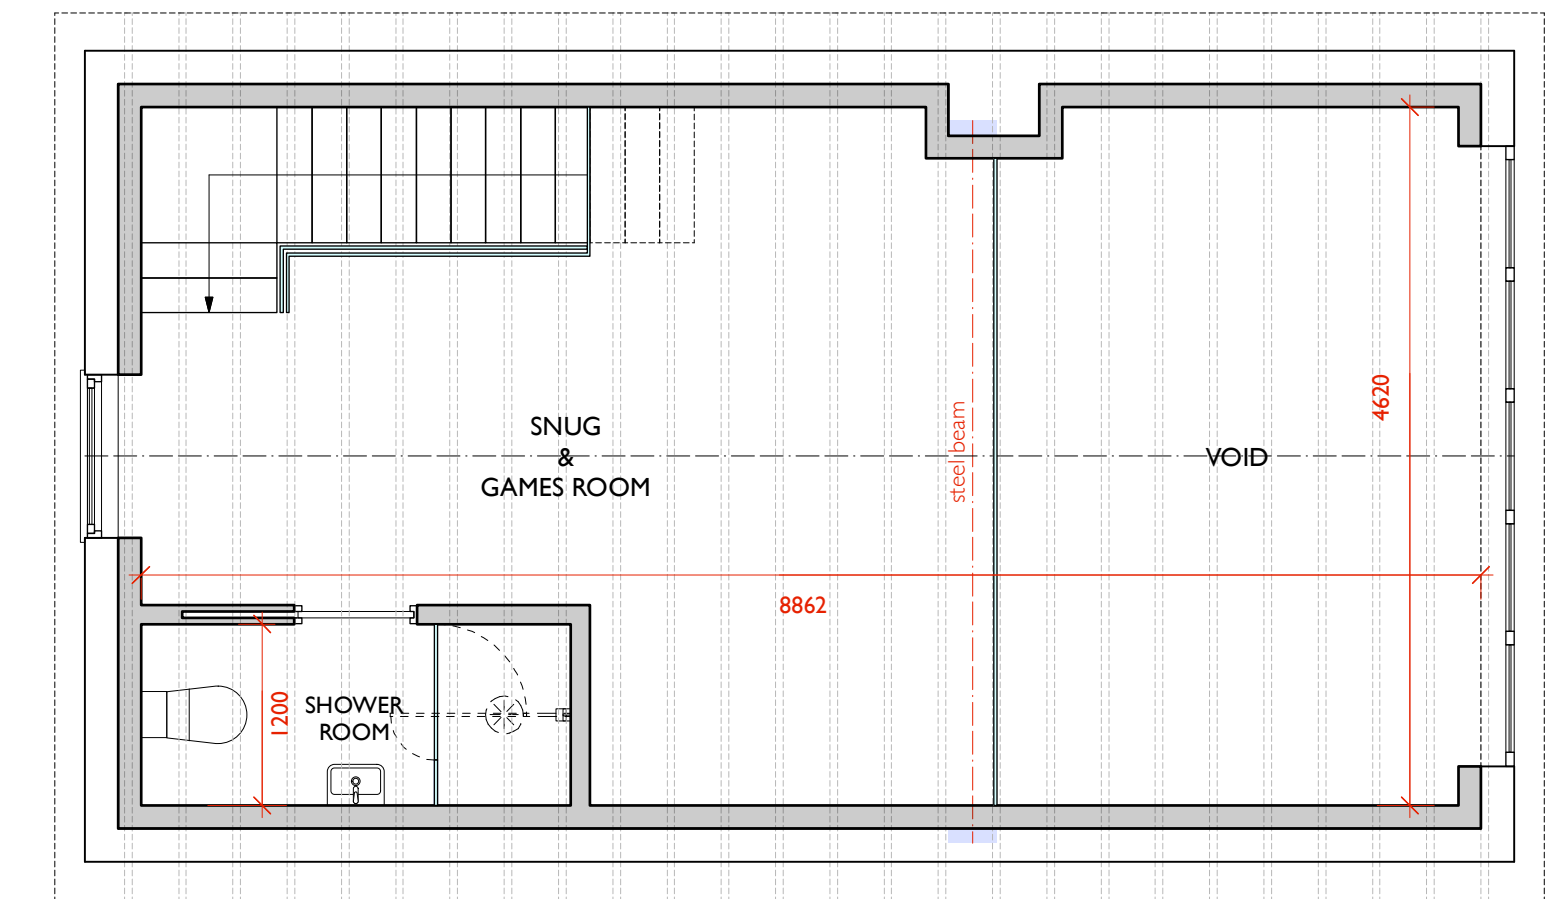


PROPOSED MEZZANINE PLAN

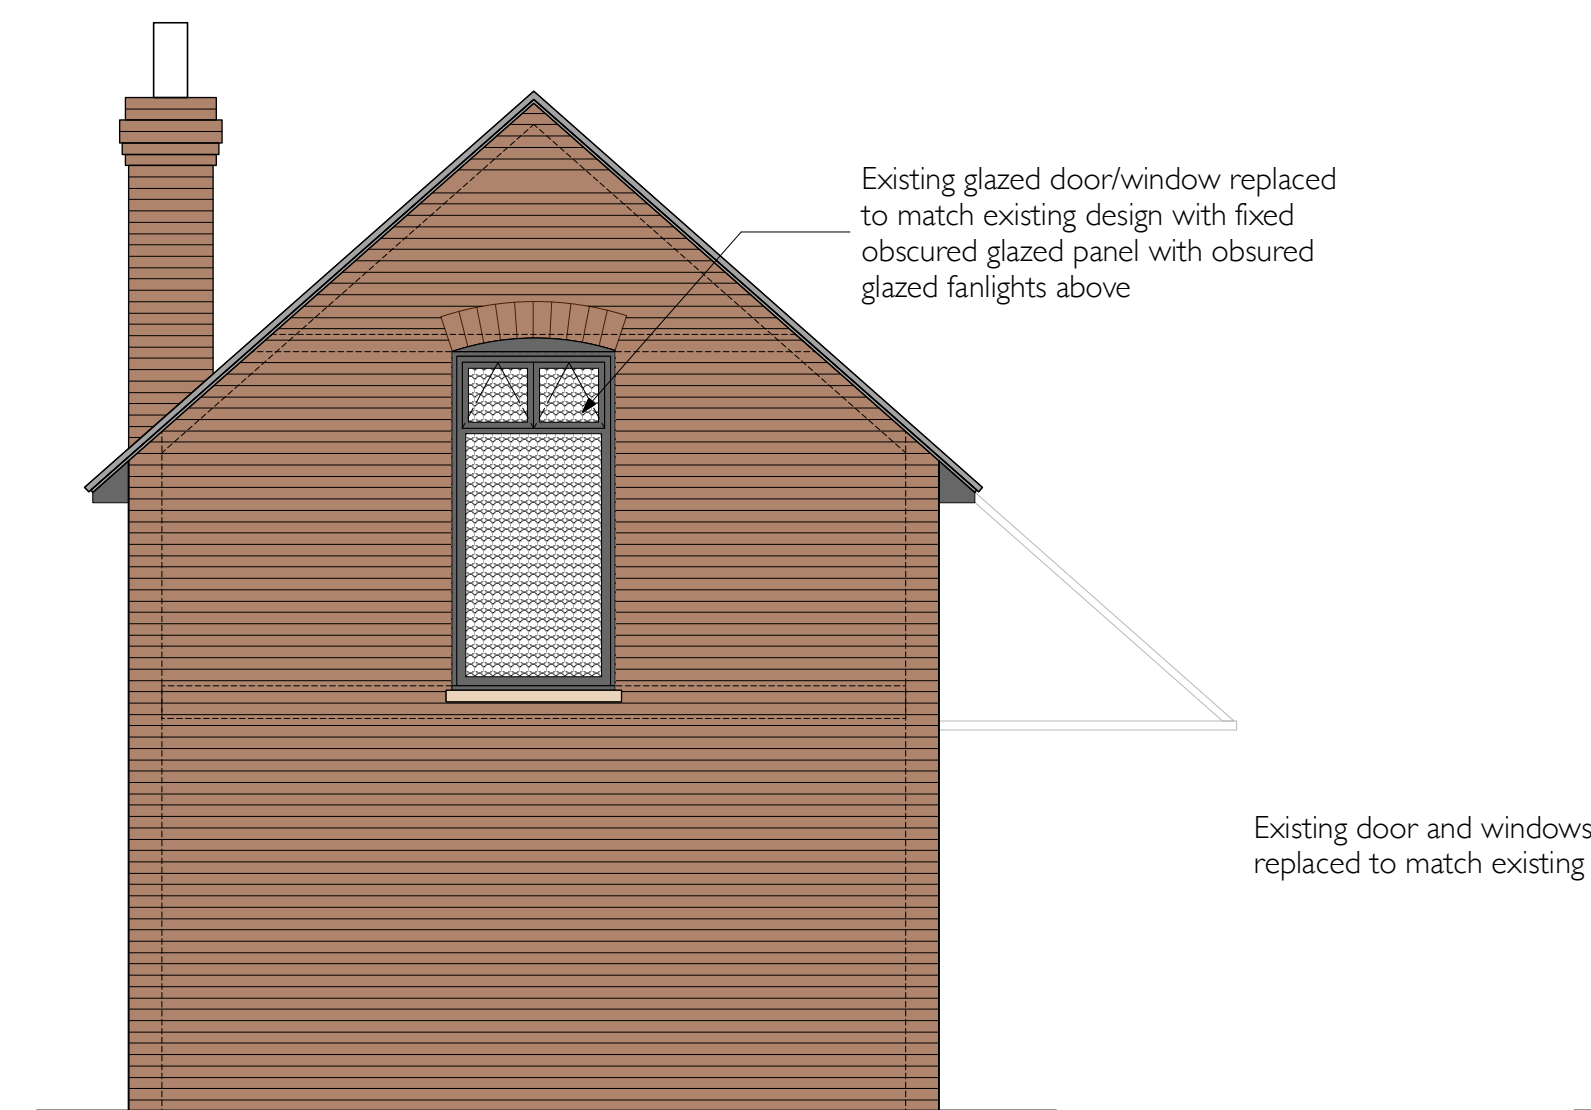


PROPOSED (SW) END ELEVATION

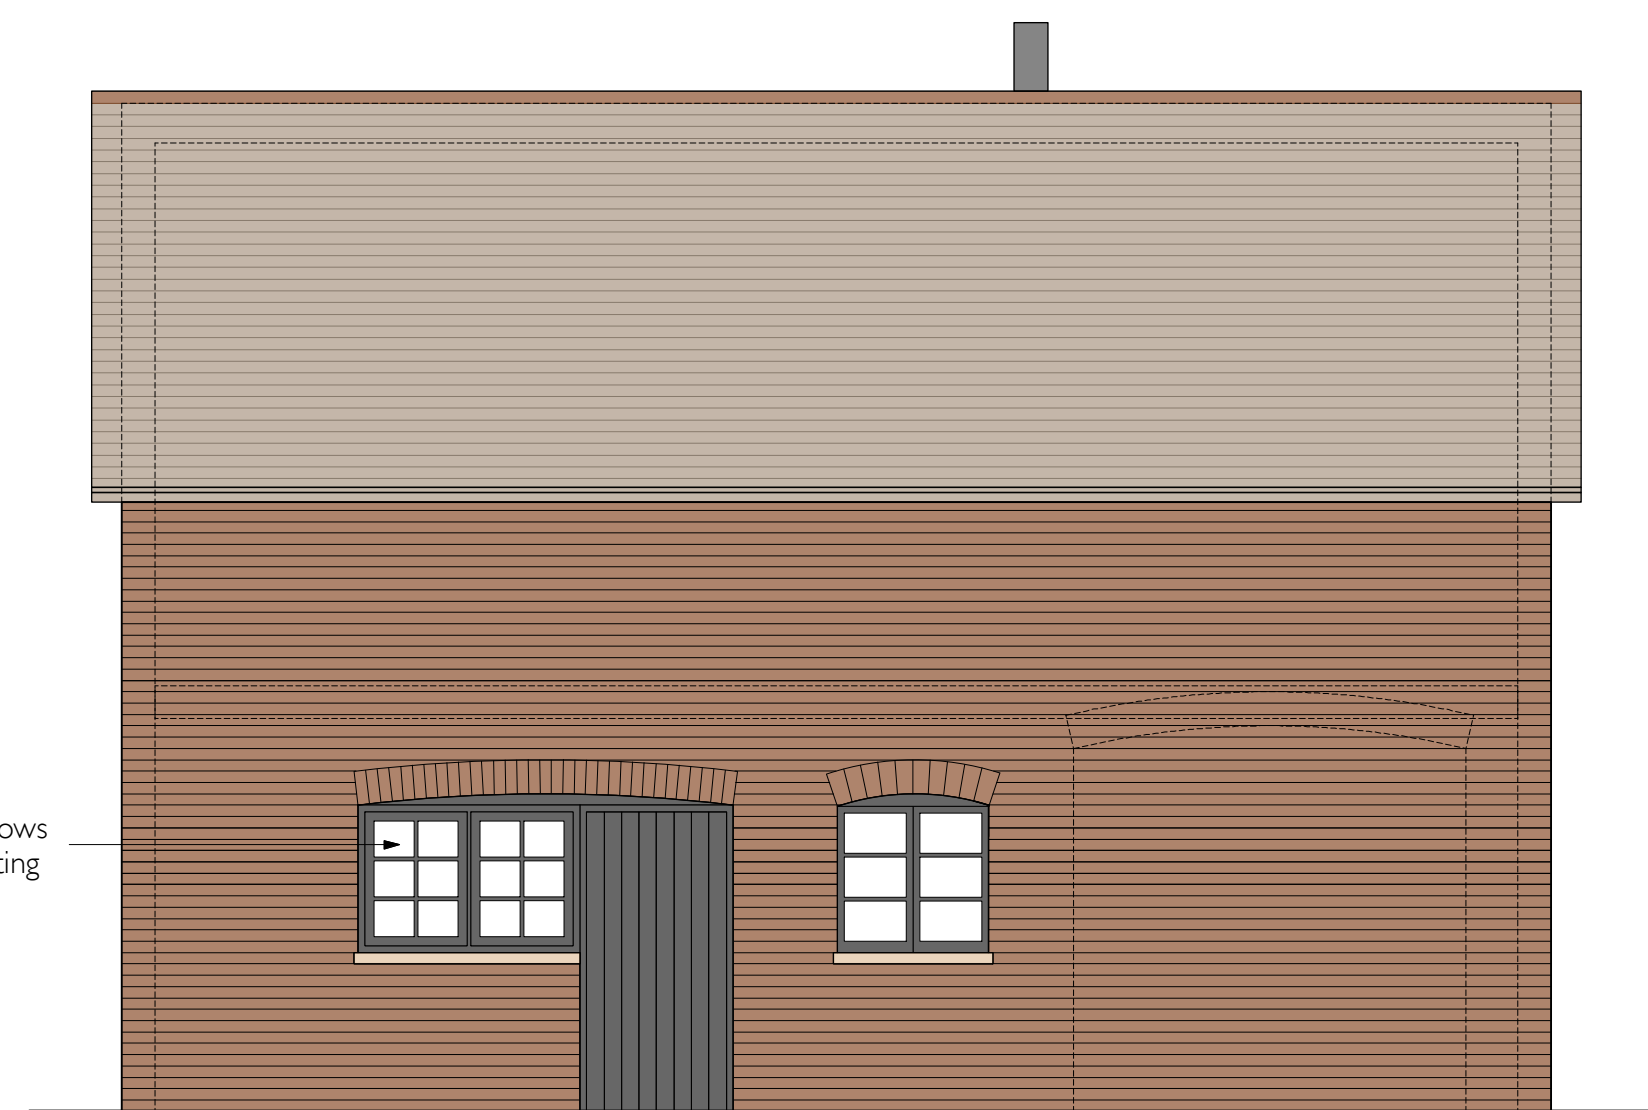

PROPOSED (SE) SIDE ELEVATION

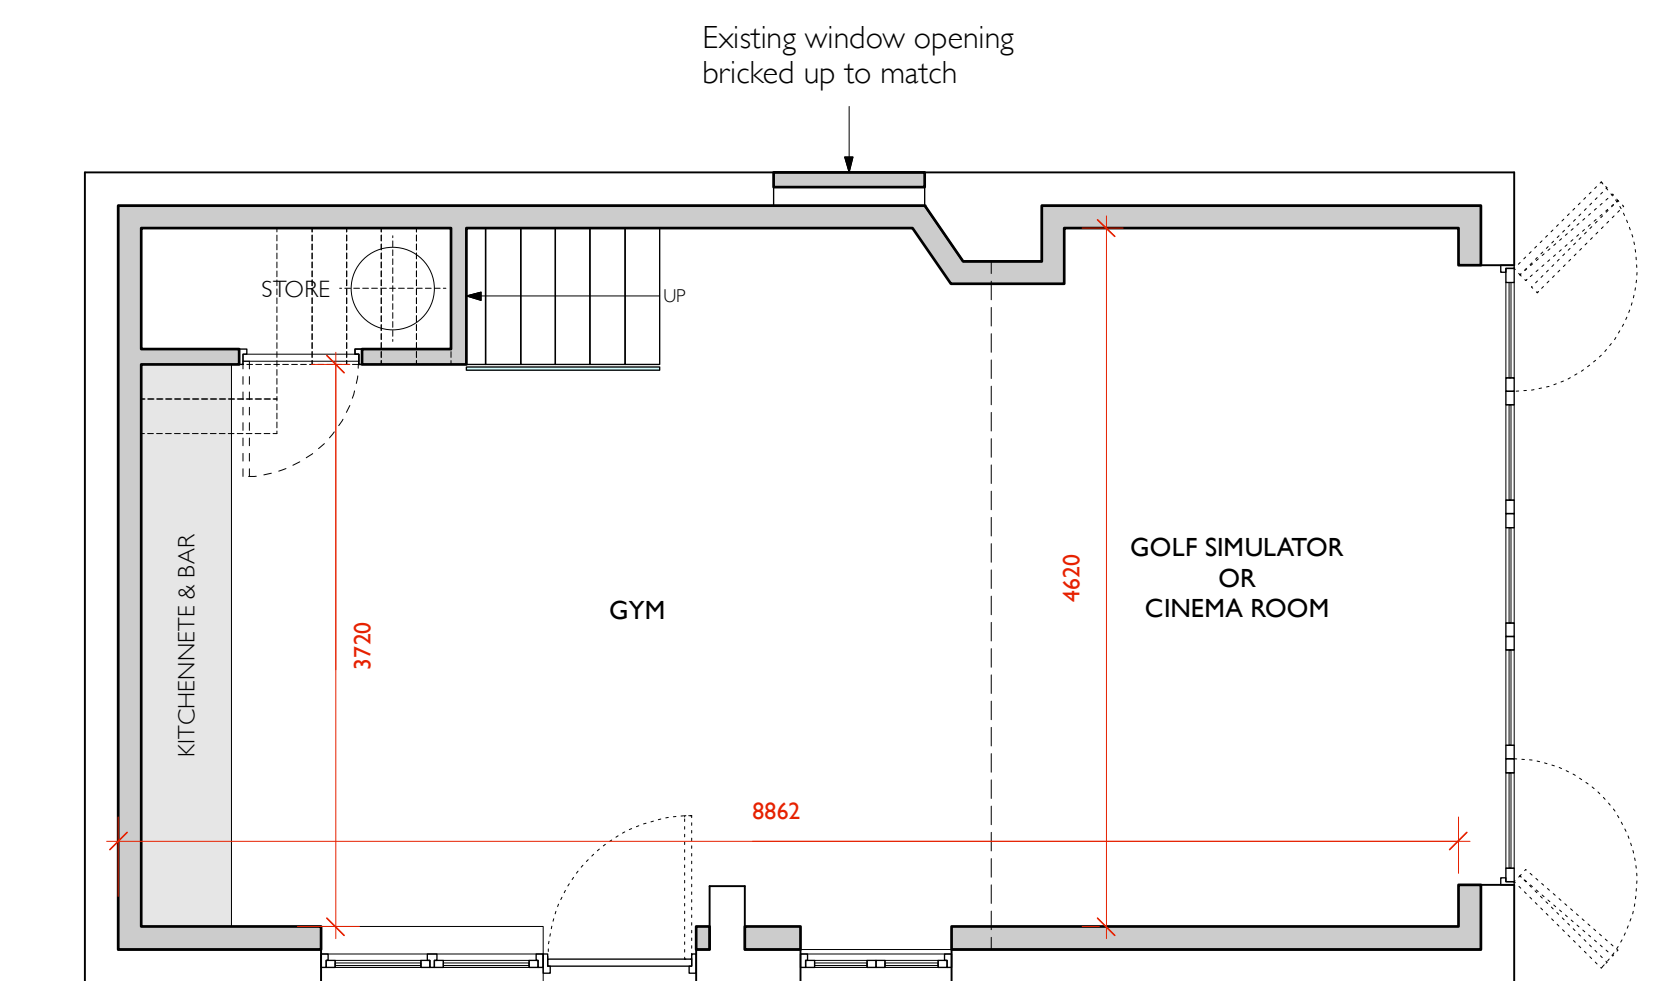

PROPOSED GROUND FLOOR PLAN

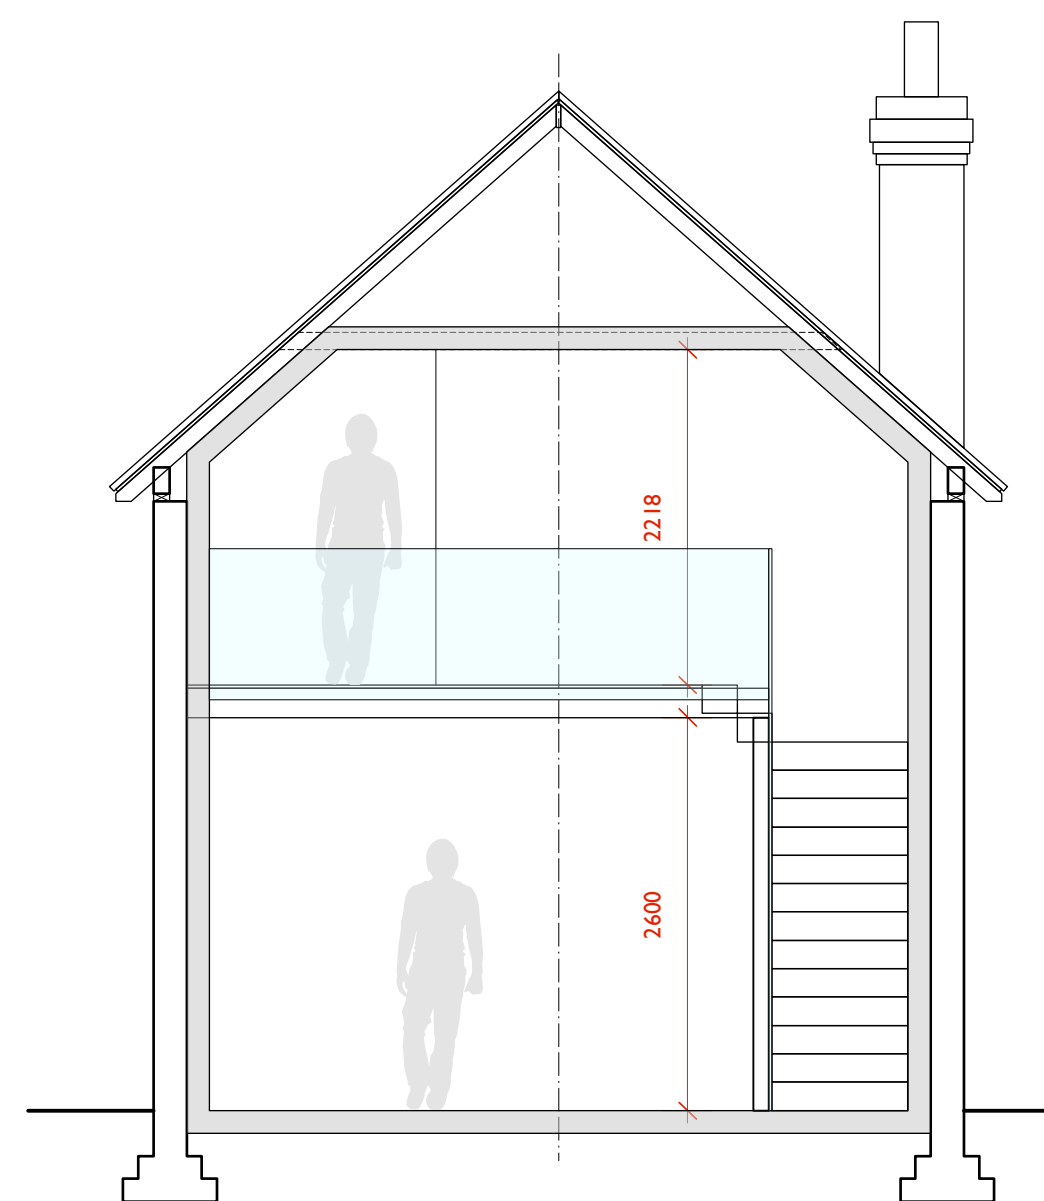

PROPOSED SECTION

0m 1m 2m 3m 4m 5m

SCALE 1:50 @ A1 or 1:100 @ A3

friend architectural and interior design friend associates 8 Sidney Road, Ampthill, Bedfordshire MK45 2RU T 01525 406544 E design@friendassociates.co.uk www.friendassociates.co.uk	Rev. Date Description A 15/1/26 Replacement 1st floor door/window to SW elevation updated to fixed obscured glass B 29/1/26 Proposed NW Elevation and Plan adjusted to show existing window removed and bricked up to match	
	Drawing Title Proposed Barn	No. 6B
Project Extensions & Barn Conversion		Date November 2025
The drawing is copyright and no portion should be used without consent. All dimensions and levels on this drawing are to be checked on site by contractor and any discrepancies reported to the designer prior to commencement of the work.		Scale 1:50 @ A1 1:100 @ A3
Drawn by MF		Job No.