



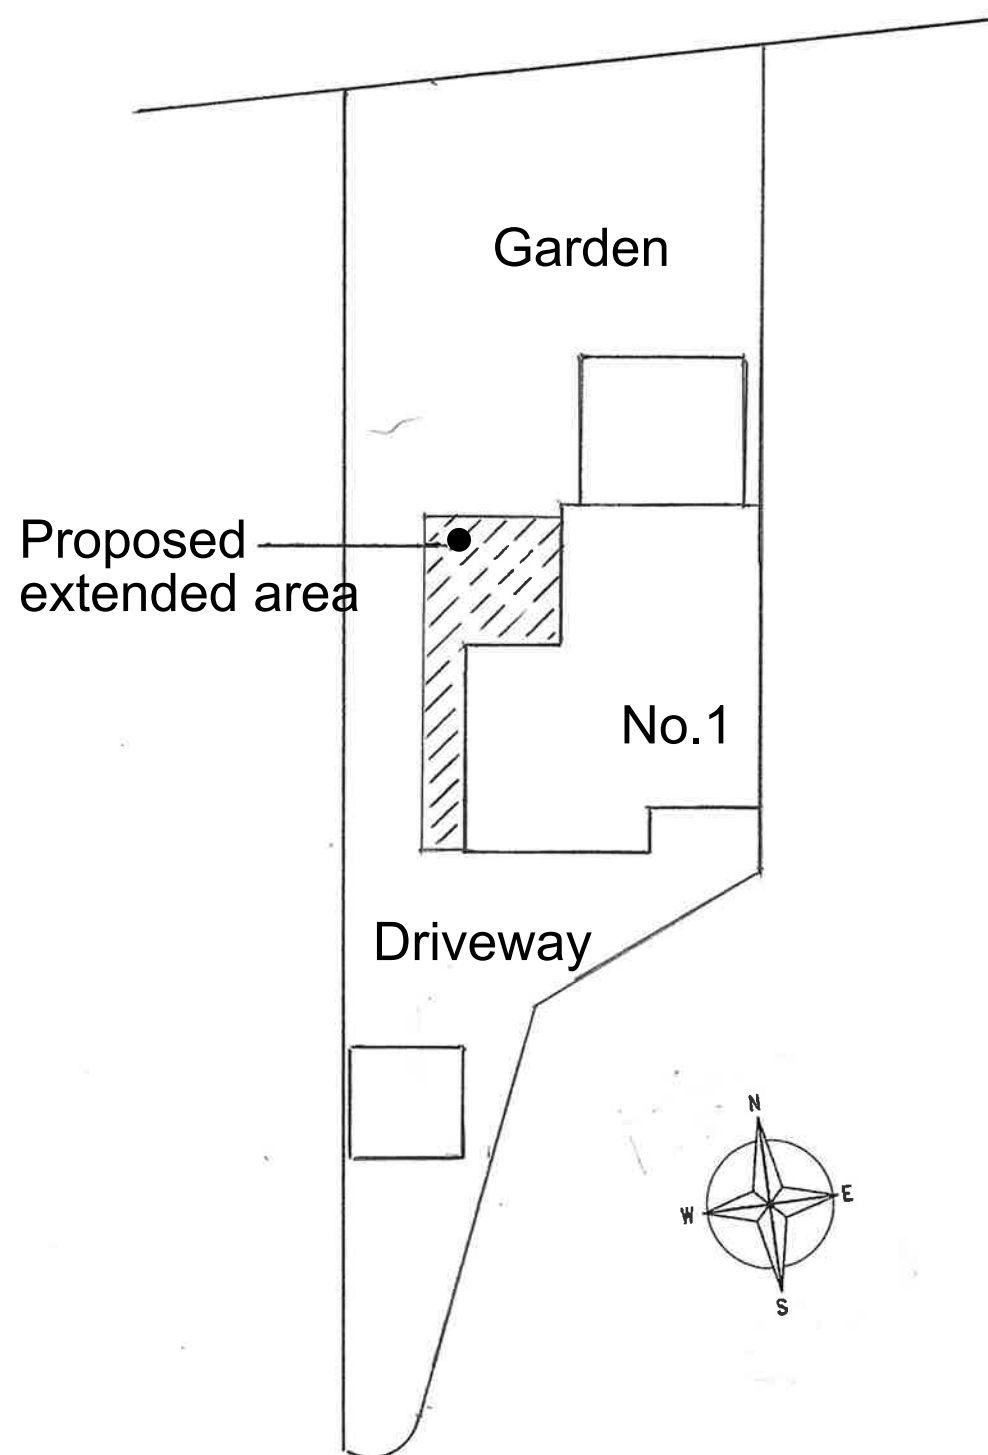

SITE PLAN 1:200


1 ELMS CLOSE

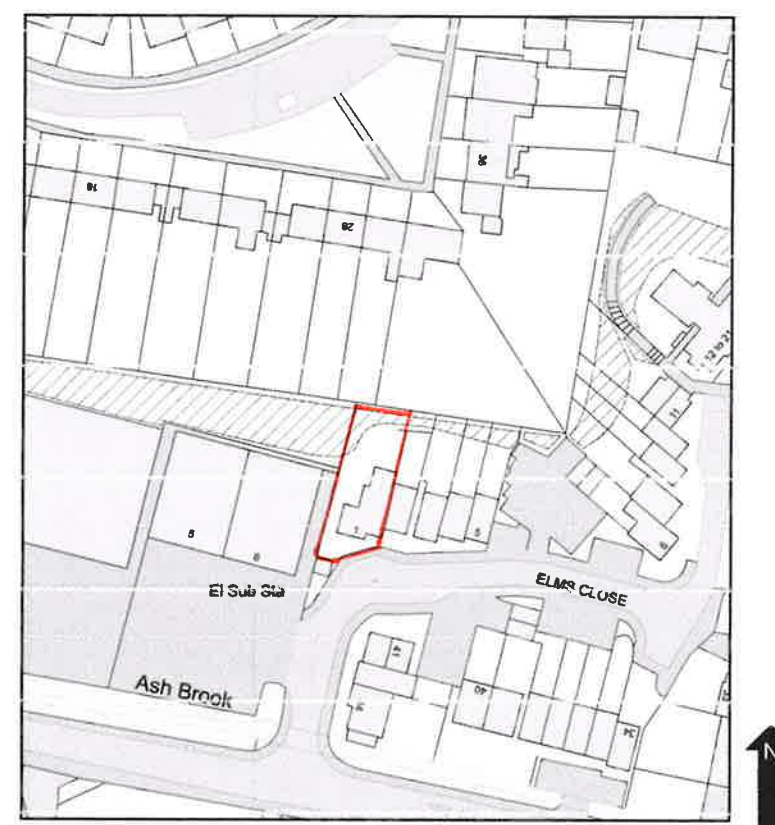

LOCATION PLAN 1:1250

Scale Bar 1:1250

Scale Bar 1:2500

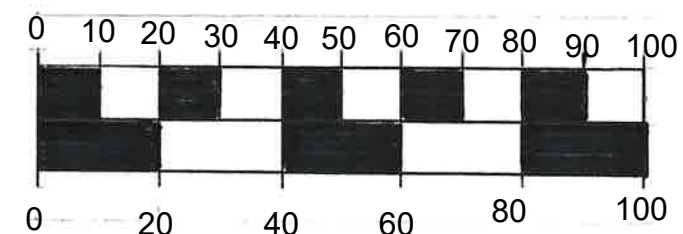

MORAN ARCHITECTURE  
& INTERIOR DESIGN  
30 RIVERWAY  
LONDON N13 5LJ.

T: 0 7 9 8 4-8 5 7 8 0 9  
E: Moranseumas@yahoo.co.uk

Client:  
C.O'Malley  
1 Elms Close  
Little Wymondley  
Hitchin SG4 7HP.

Project:  
Demolition of garage to  
construct side extension

Drawing:  
Site plan / Location plan

Scale : 1:200 / 1:1250

Dwg. No: 1100 Date: Nov 2024.