


EXISTING SOUTH ELEVATION

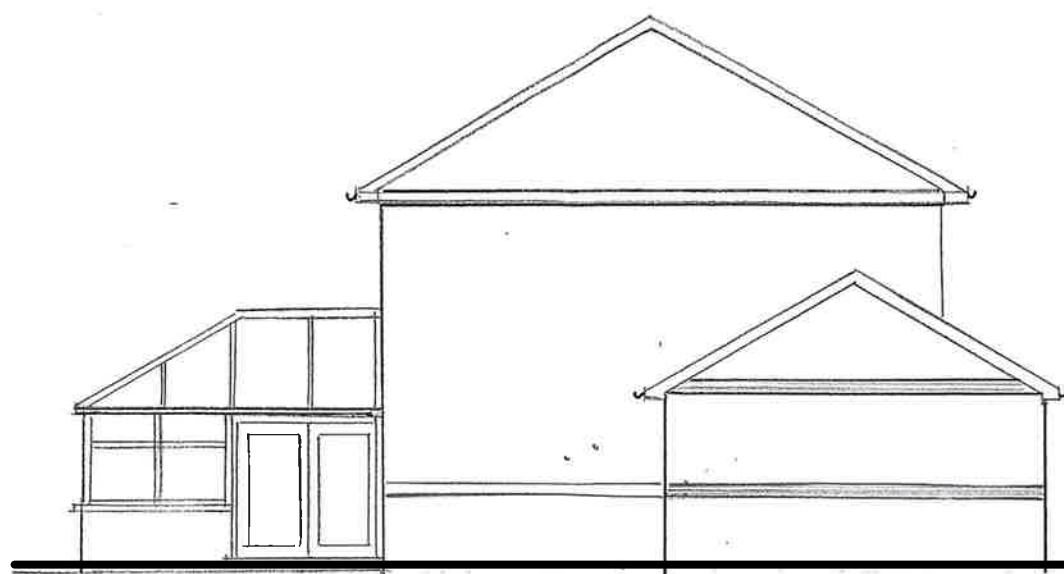

EXISTING WEST ELEVATION



EXISTING NORTH ELEVATION

MORAN ARCHITECTURE
& INTERIOR DESIGN
30 RIVERWAY
LONDON N13 5LJ.

T: 07984-857809
E: Moranseumas@yahoo.co.uk

Client:
C. O'Malley
1 Elms Close
Little Wymondley
Hitchin SG4 7HP.

Project:
Ground floor side extension
with garage conversion.

Drawing:
Existing and proposed elevations

Scale : 1: 100

Dwg. No: 1300 Date: Nov 2 024.



PROPOSED SOUTH ELEVATION



PROPOSED WEST ELEVATION



PROPOSED NORTH ELEVATION