




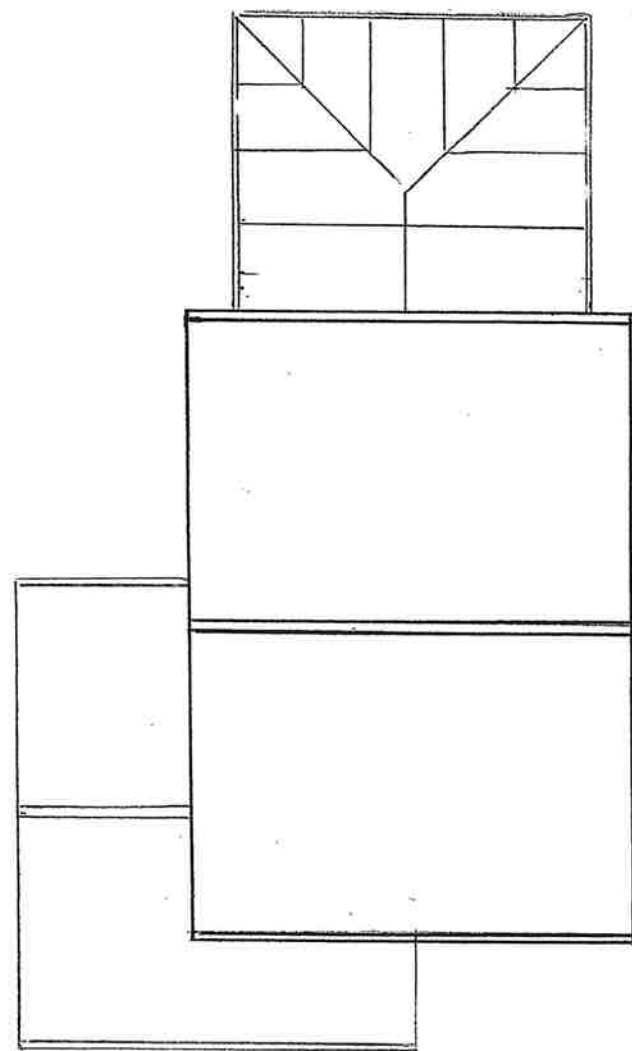

EXISTING ROOF PLAN

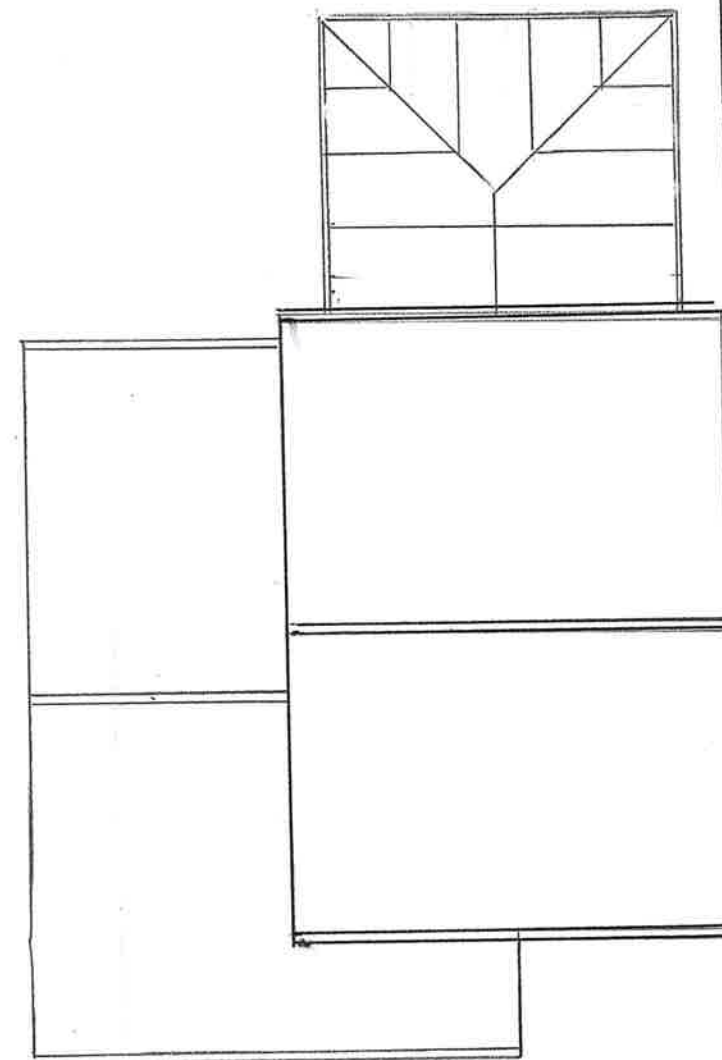

PROPOSED ROOF PLAN

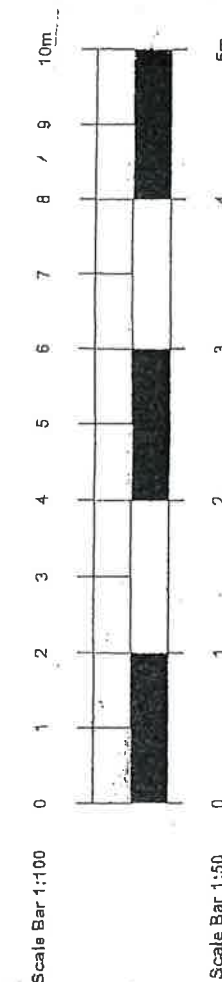

MORAN ARCHITECTURE
& INTERIOR DESIGN
30 RIVERWAY
LONDON N13 5LJ.

T: 07984-857809
E: Moranseumas@yahoo.co.uk

Client:
C.O'Malley
1 Elms Close
Little Wymondley
Hitchin SG4 7HP.

Project;
Ground floor side extension
with garage conversion.

Drawing;
Existing / proposed roof plans

Scale : 1: 100

Dwg. No: 1400 Date: Nov 2 024.