


The public footpaths FP 012 and FP 013 are not to be obstructed at any time or closed off for any reason
The area from Burrs lane to the site boundary shall be repaired and tarmac surfaced to connect to the existing access track
Any damage or pot holes shall be repaired and maintained in good condition until completion of the project when the access will be tarmac surfaced
The delineation of the public footpaths and the access drive shall be marked out with 150 x 25 concrete edging set level so as not to cause a trip

SITE PLAN 1:200

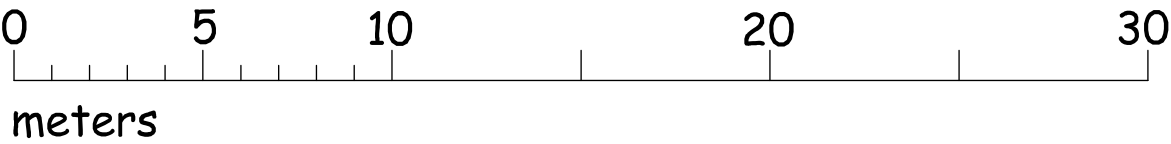

Project

PROPOSED DETACHED
DWELLING ON LAND AT
BURRS LANE, BARKWAY,
HERTS SG8 8EP

Client

CLAIRE SMALLEY

Drawing

PROPOSED SITE PLAN

Scale 1:200 @ A1 Drawn C.R

Checked Date May 24

Drawing No.

SMA/24/02D

This drawing and design is copyright and must not be reproduced in part or in whole without prior written consent. Contractors must verify all dimensions on site before commencing work