
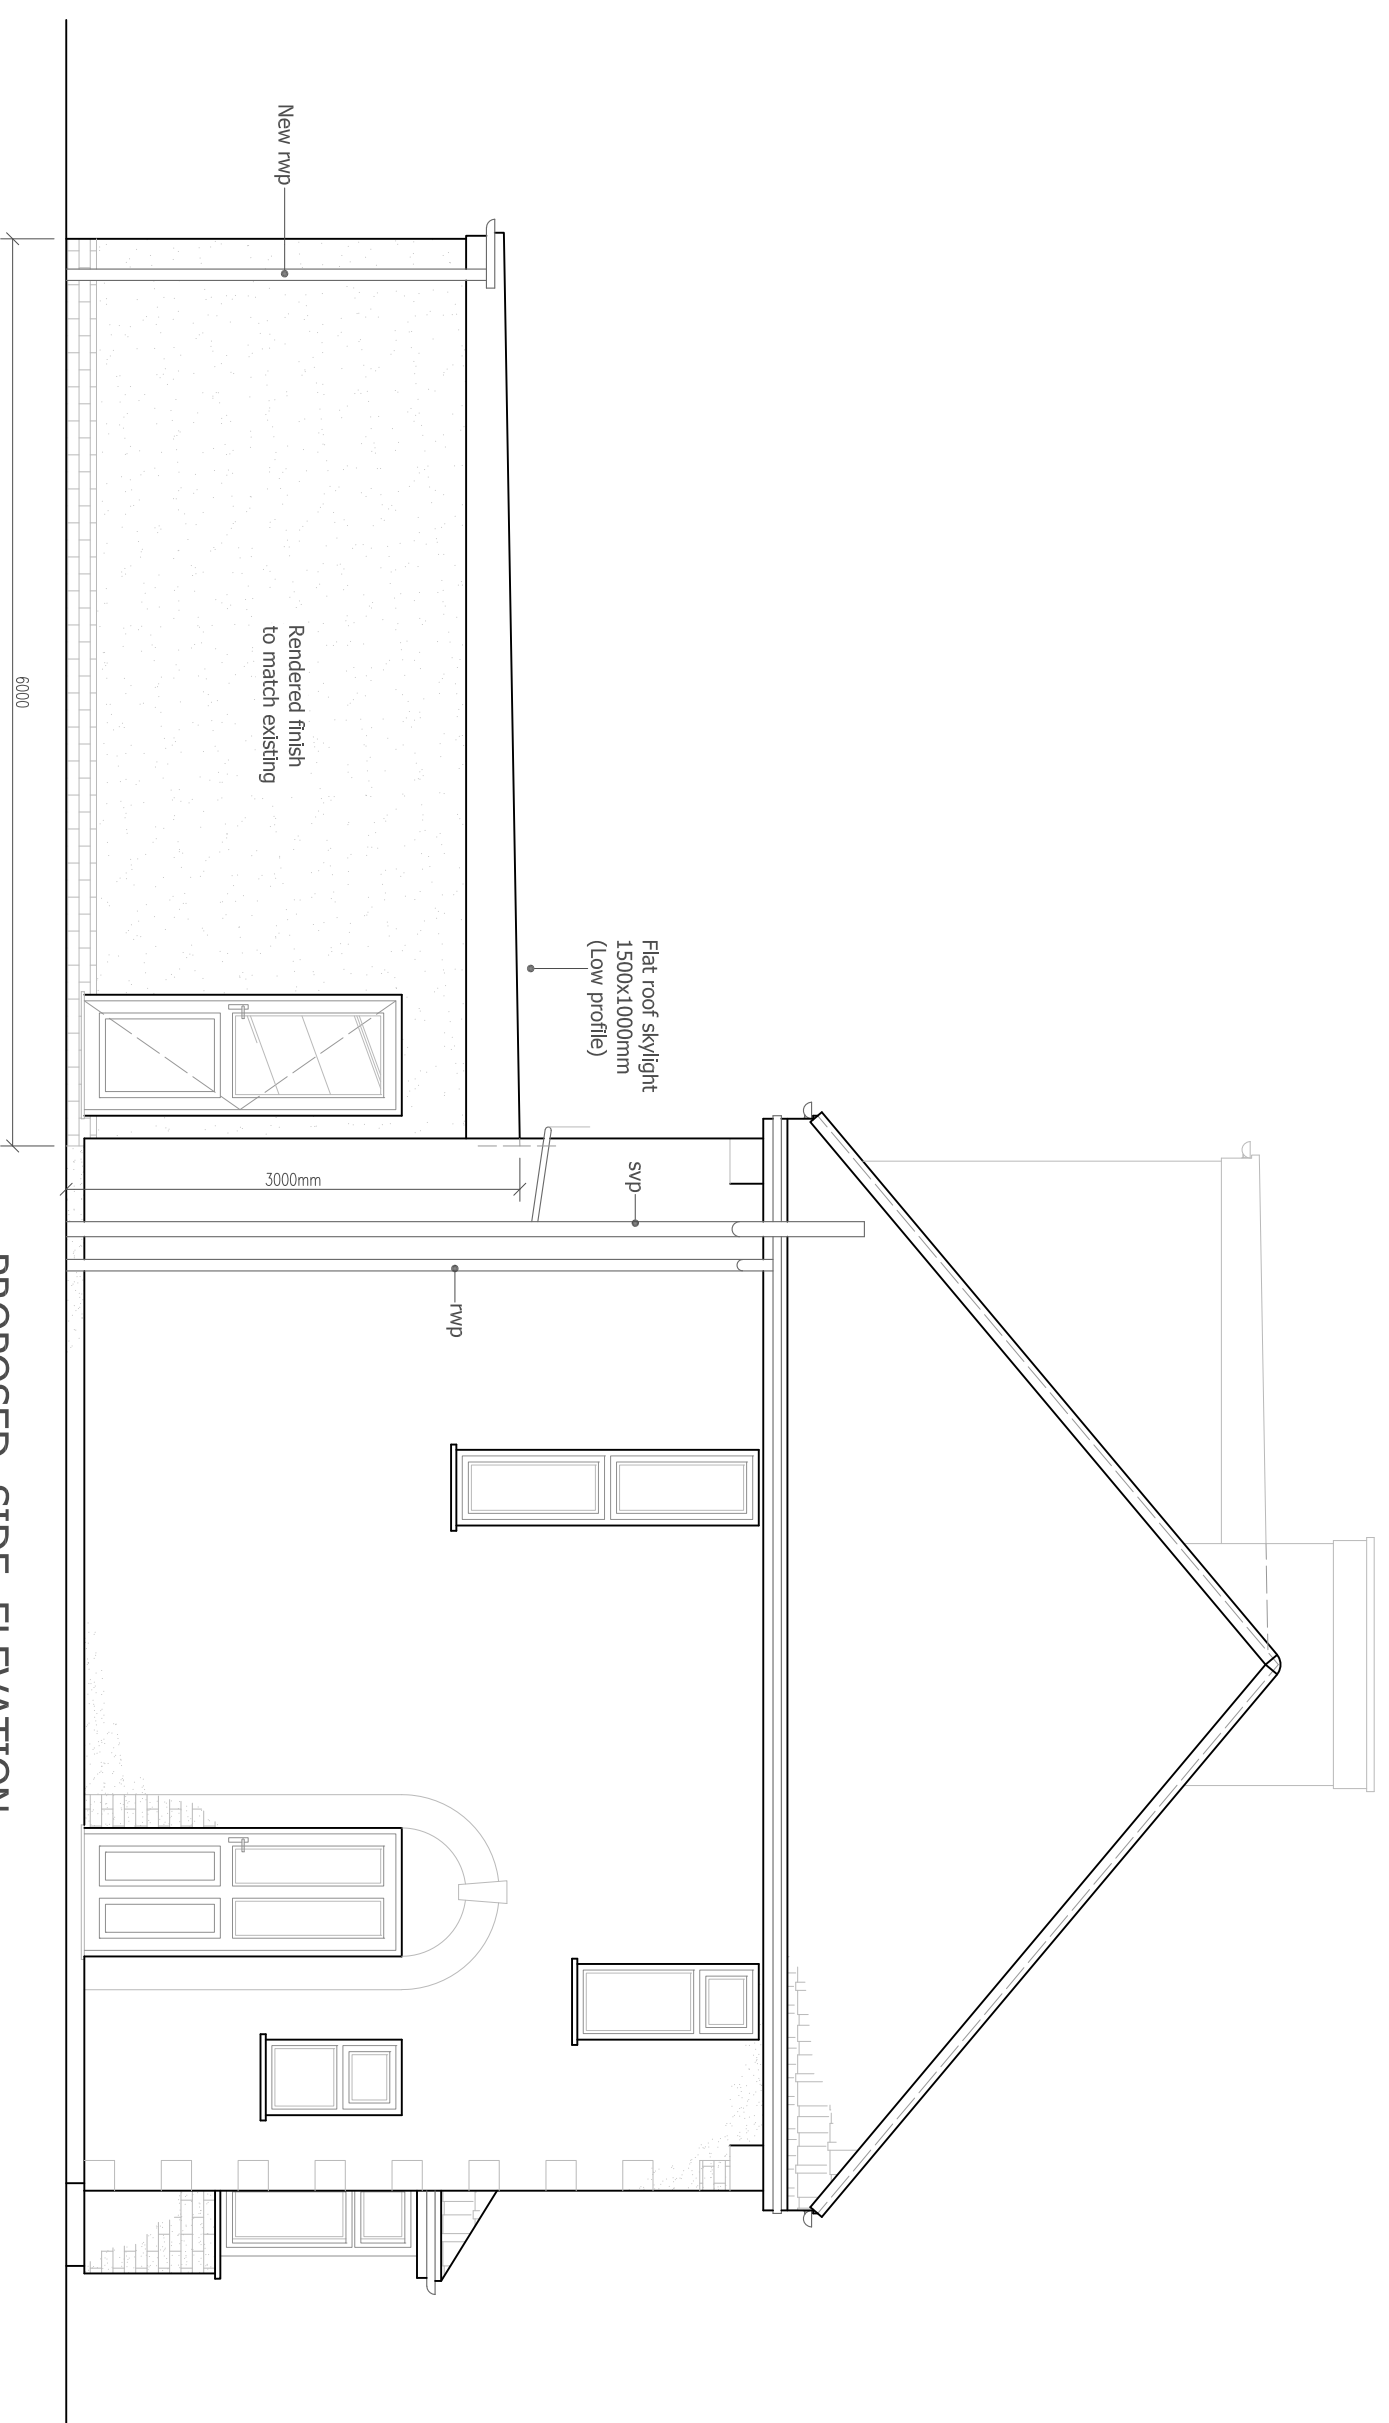
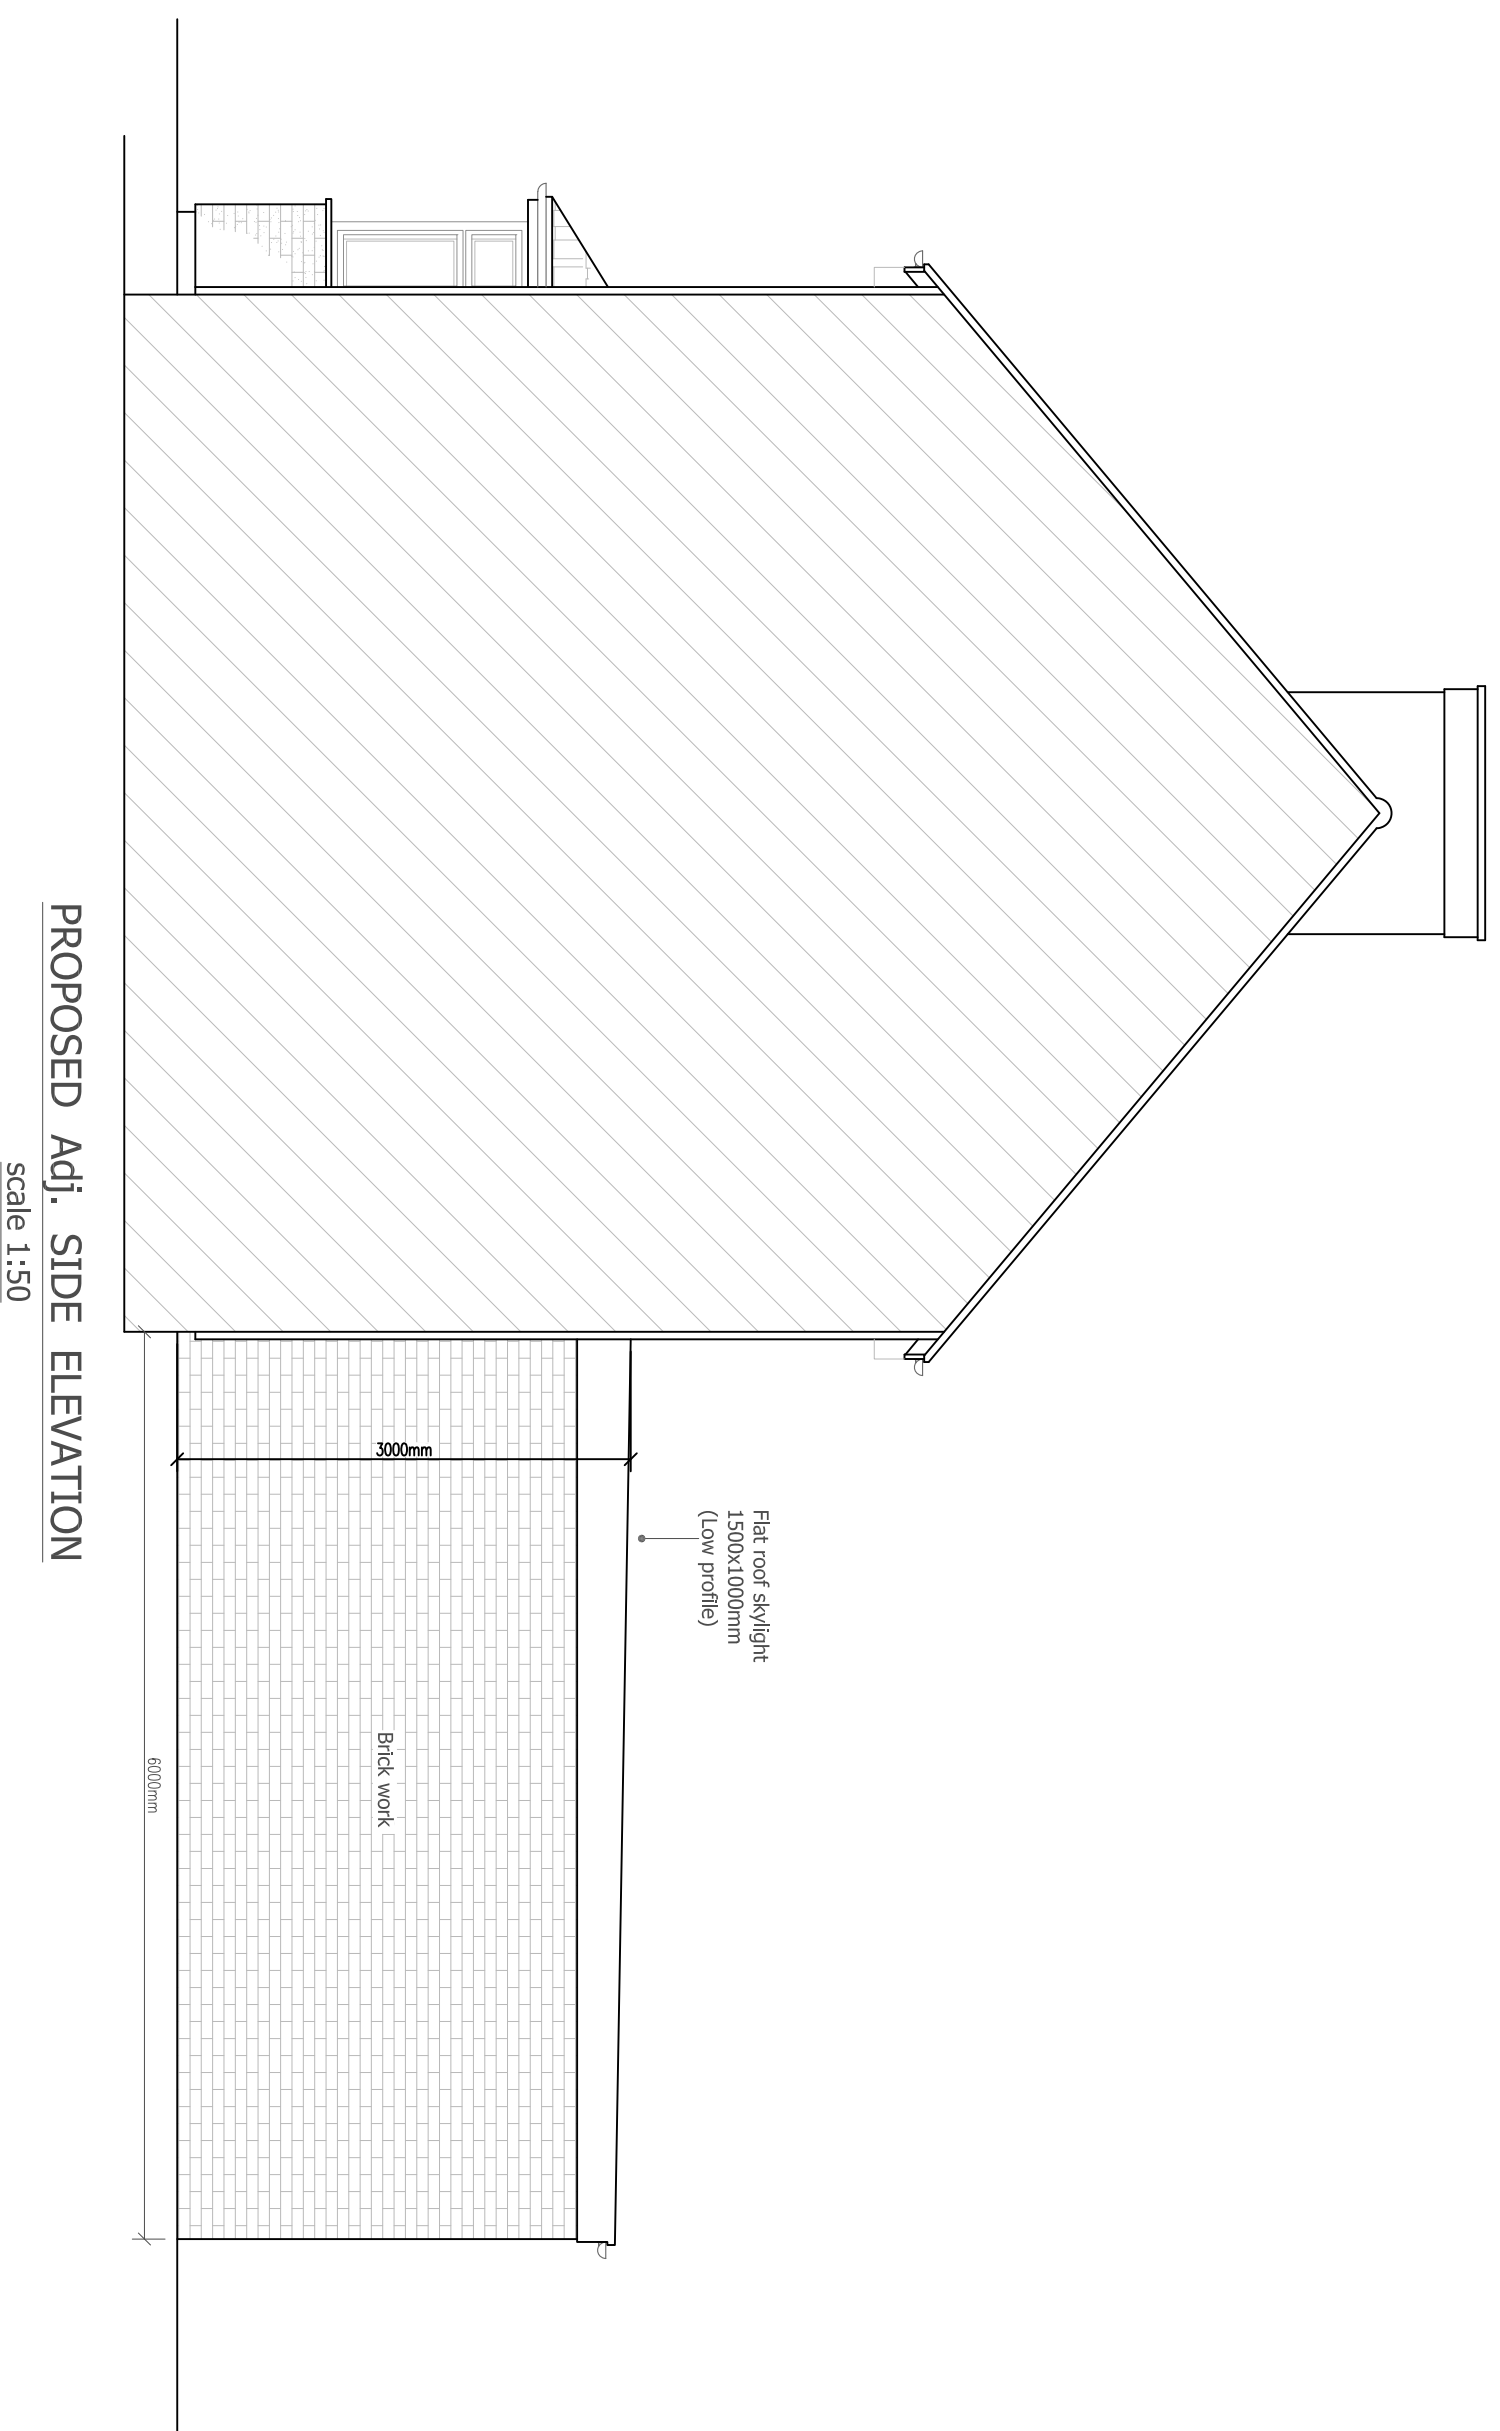
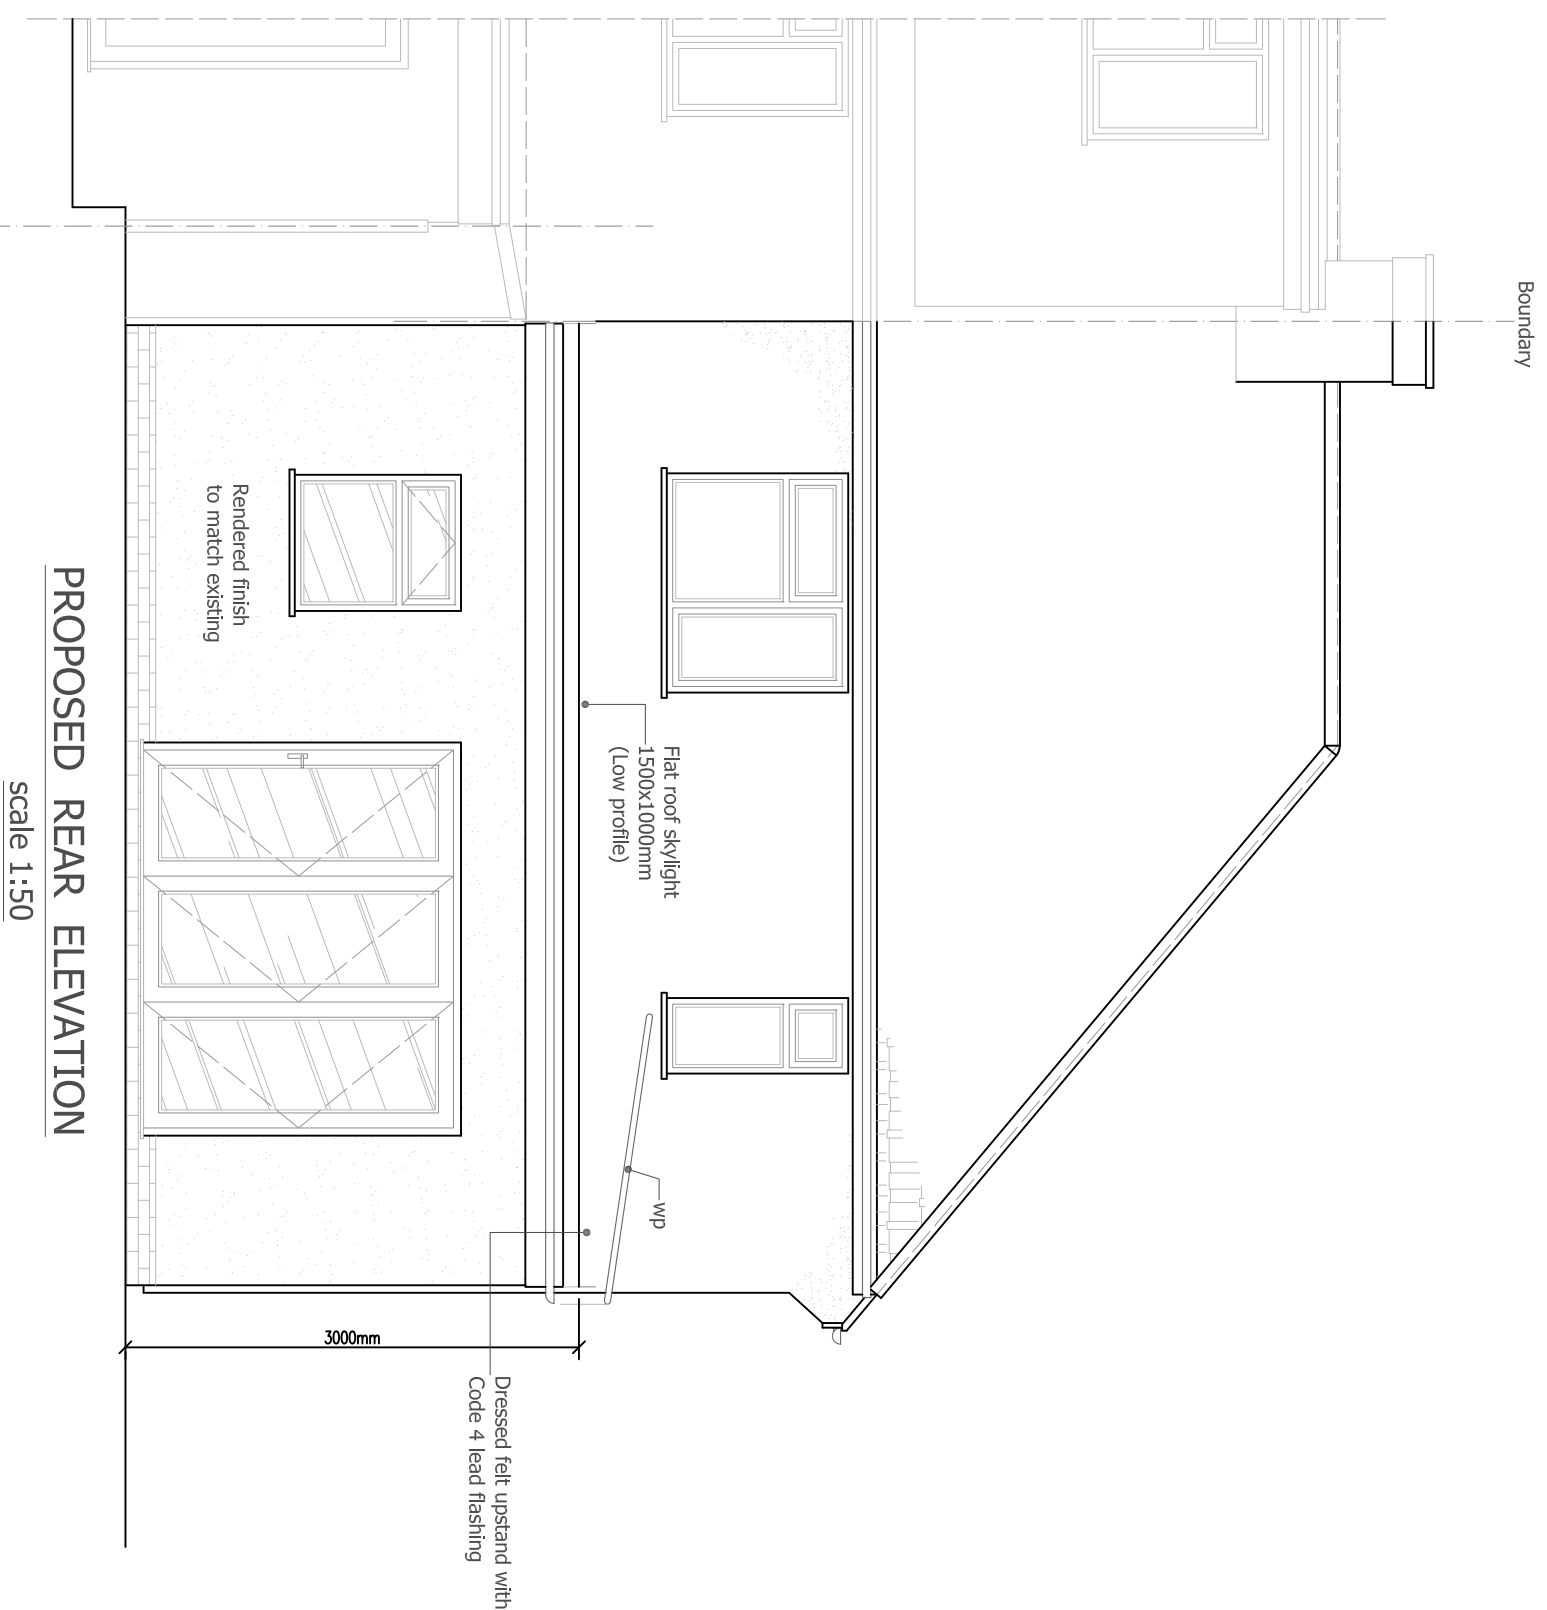
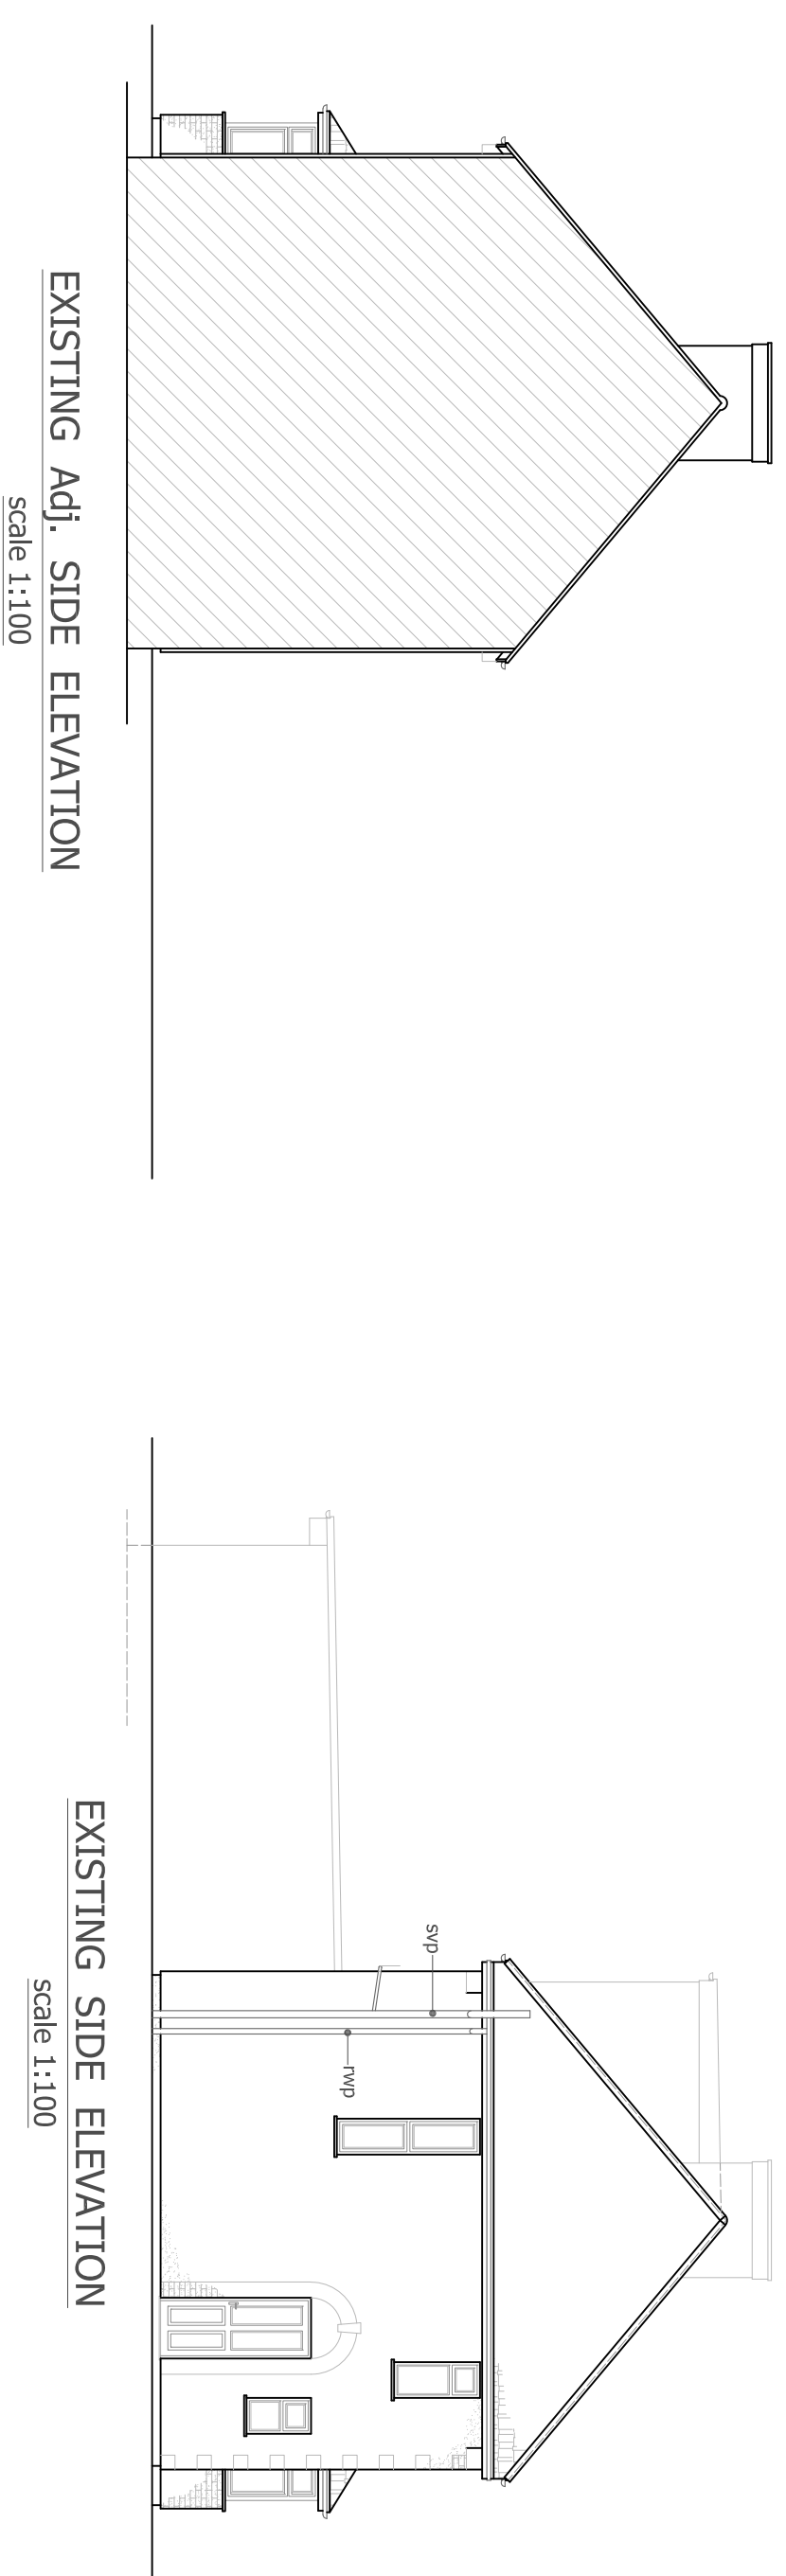


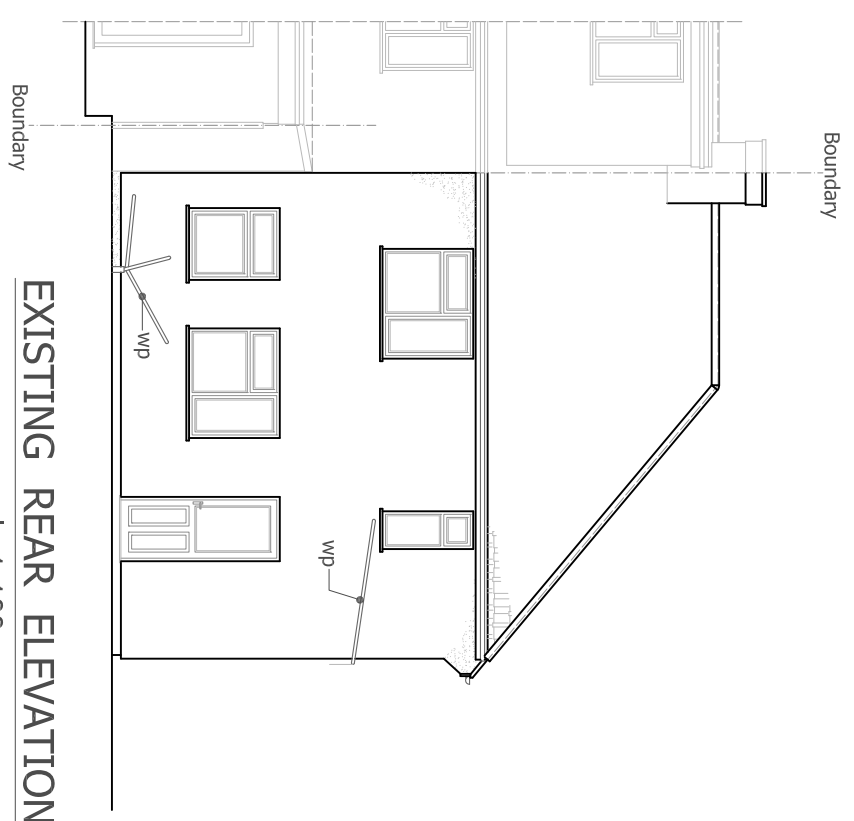

Projection of new roof lights to be less than 150mm above roof plane.

DRAWING STATUS	PLANNING
FOR PLANNING AND BUILDING CONTROL APPROVAL ONLY NOT FOR CONSTRUCTION	

Architectural Design Studio
 Tel: 017838 135 957

 **DPL**

www.dbsouthernland.com
dbsouthernland@gmail.com

GENERAL NOTES

1. The following are the only two methods for determining the pH of a liquid or solid sample. The first method is to use a pH meter, which is a device that measures the pH of a sample by measuring the voltage of a cell that contains the sample. The second method is to use a pH indicator, which is a substance that changes color at a certain pH value.
2. The pH of a sample can be determined by using a pH meter or a pH indicator. The pH of a sample can also be determined by using a pH test strip, which is a strip of paper that changes color at a certain pH value.
1. The *Journal of Management Studies* is a leading journal in the field of management and has a long history of publishing original research and theoretical work. The journal is published by Blackwell Publishers, a leading publisher in the field of management studies. The journal is published quarterly and is available in both print and electronic formats. The journal is a key source of information for researchers and practitioners in the field of management studies.

CONTRACTOR'S NOTE: This drawing has been created by AUTOCAD PLANT 3D software. Contractor must check drawings and make corrections if necessary before printing. The drawings are intended for CONSTRUCTION.					
TITLE: The drawing has been created by AUTOCAD PLANT 3D software. Contractor must check drawings and make corrections if necessary before printing. The drawings are intended for CONSTRUCTION.					
DESCRIPTION: This drawing is a detailed construction set of parts showing all components of a tank and associated piping system. It includes dimensions, materials, and assembly instructions. The drawing is intended for CONSTRUCTION.					
REVISIONS: This drawing is a detailed construction set of parts showing all components of a tank and associated piping system. It includes dimensions, materials, and assembly instructions. The drawing is intended for CONSTRUCTION.					
NOTES: This drawing is a detailed construction set of parts showing all components of a tank and associated piping system. It includes dimensions, materials, and assembly instructions. The drawing is intended for CONSTRUCTION.					
DRAWING NUMBER: This drawing is a detailed construction set of parts showing all components of a tank and associated piping system. It includes dimensions, materials, and assembly instructions. The drawing is intended for CONSTRUCTION.					
DATE: This drawing is a detailed construction set of parts showing all components of a tank and associated piping system. It includes dimensions, materials, and assembly instructions. The drawing is intended for CONSTRUCTION.					