


18 Deards End Lane - Site Plan 1:500 A4

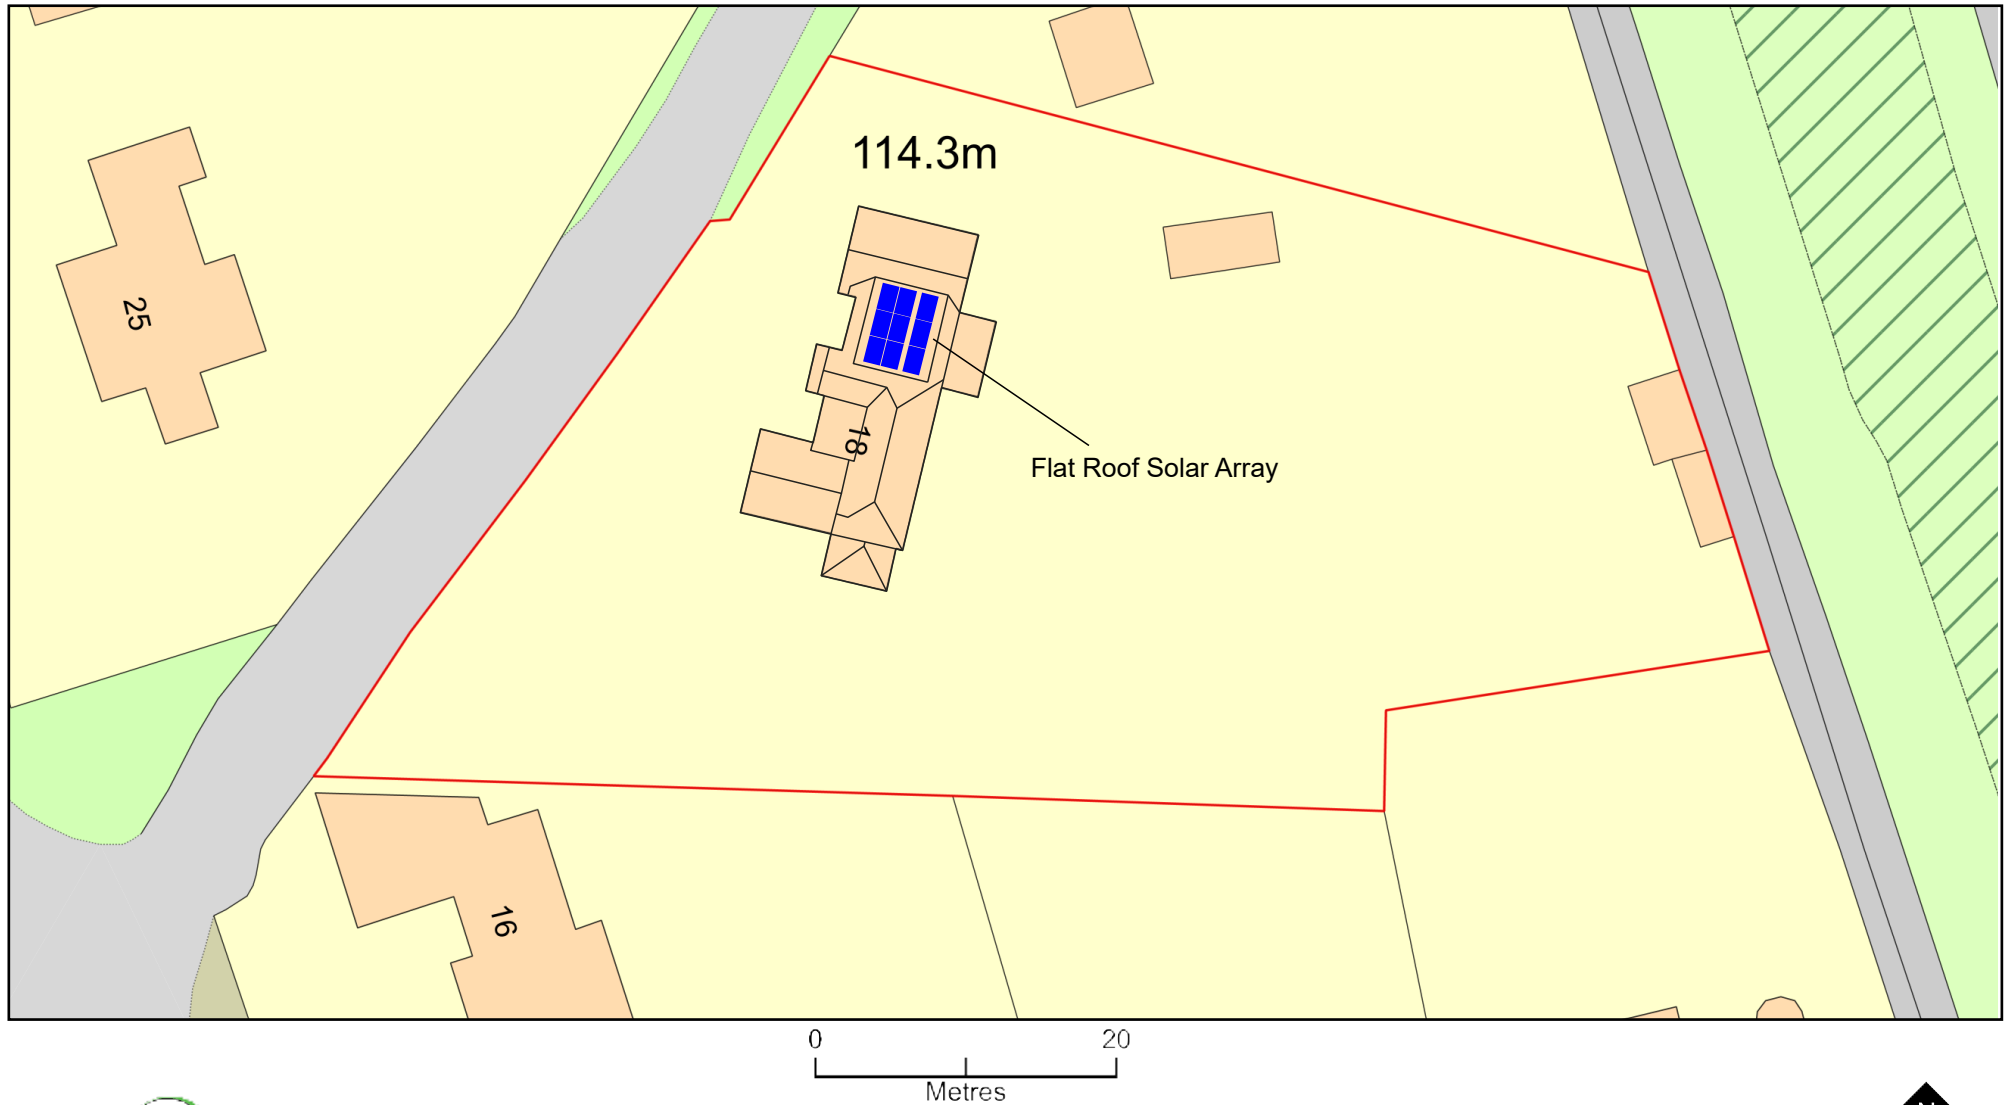

Plan Produced for: Adam MacDonald

Date Produced: 01 Apr 2026

Plan Reference Number: TQRQM26091191707737

Scale: 1:500 @ A4

© Crown copyright and database rights 2025 OS 100042766

