




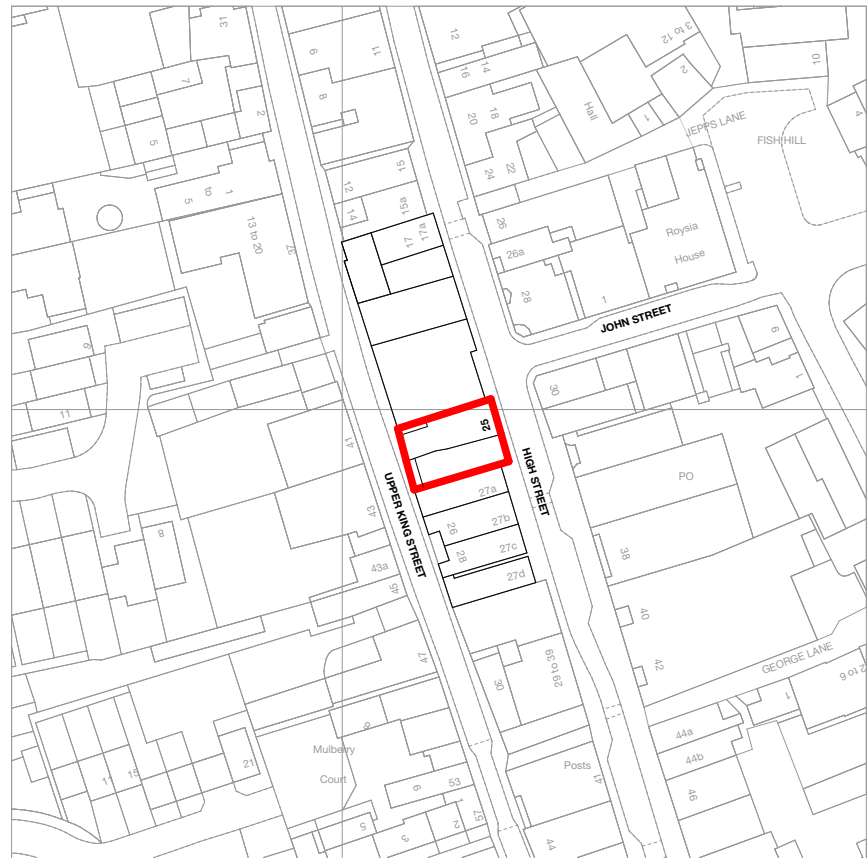


1:1250
Site Plan

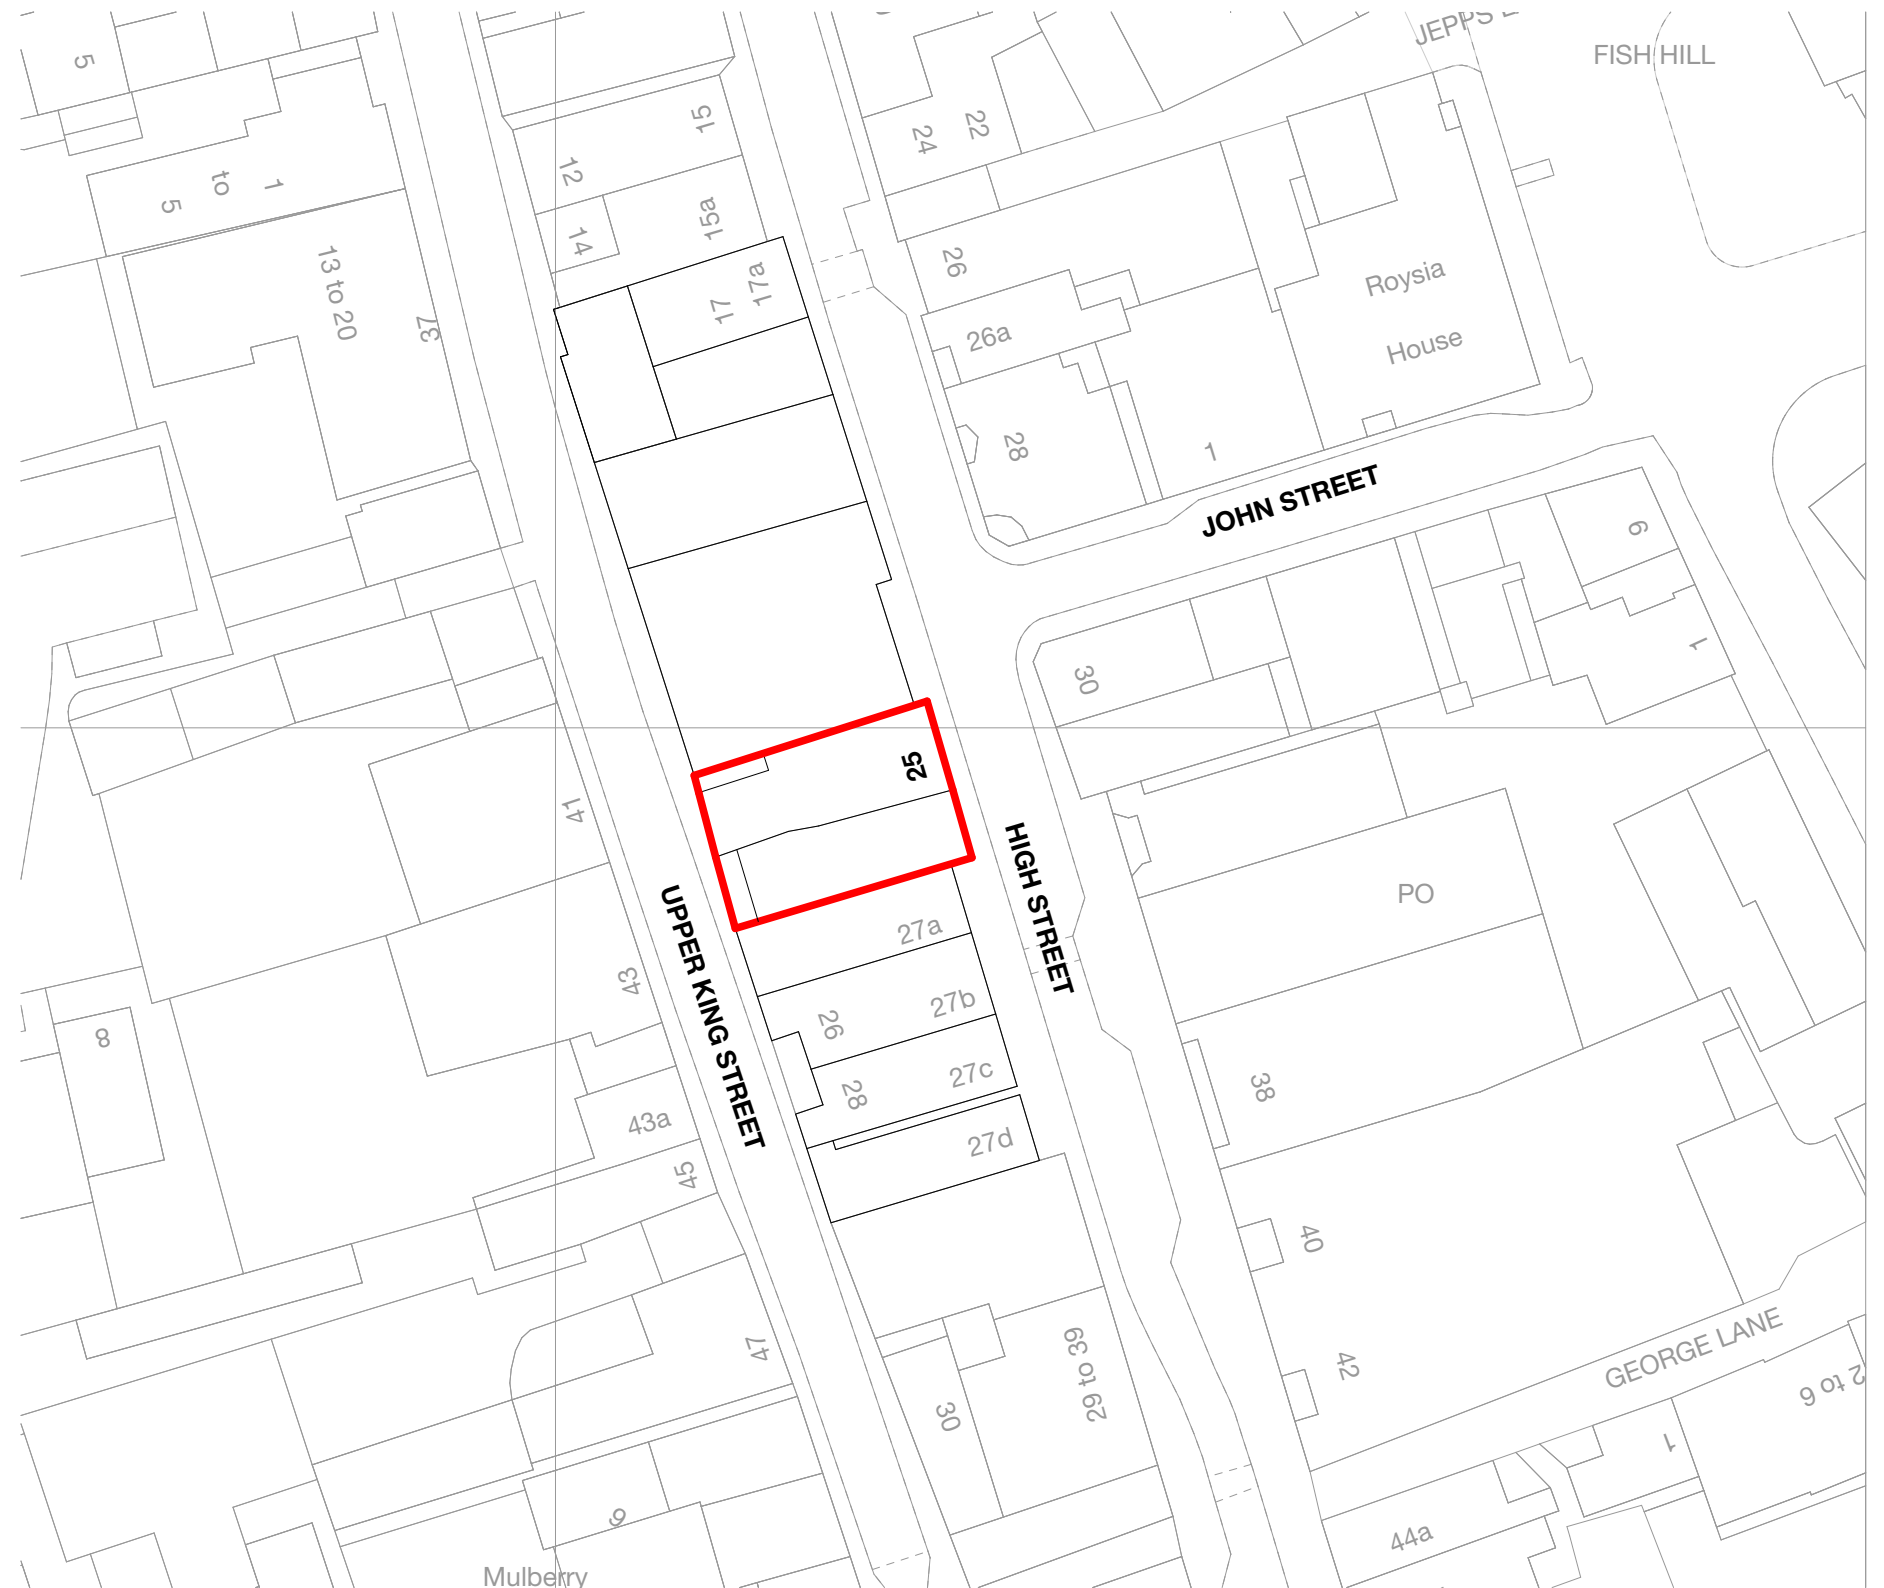

N

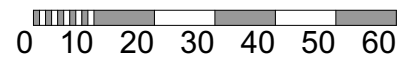

Site and Location Plan

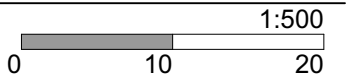

architecture design limited

The Fitted Rigging House
Anchor Wharf,
The Historic Dockyard,
Chatham, Kent, ME4 4TZ

+44 (0)1634 791166

www.adesign.ltd

registered in England and Wales, No.08419252

This document and its design content is copyright ©. It shall be read in conjunction with all other associated project information including models, specifications, schedules and related consultants documents. Do not scale from documents for construction purposes, all dimensions to be checked on site. Immediately report any discrepancies, error or omissions on this document to the Originator. If in doubt, ASK.

Originator: **Joseph Williams**

Checked by: **KS**

Client: **Acca**

site address: **25 High St, Royston, SG8 9AA**

Costa Royston

Drawing no: **18.08/02.1** Status: **LBC Application**

Date: **12/08/2024** Time: **13:16**

Revision: **A** Scale: **1:500, 1:1250@A3**