


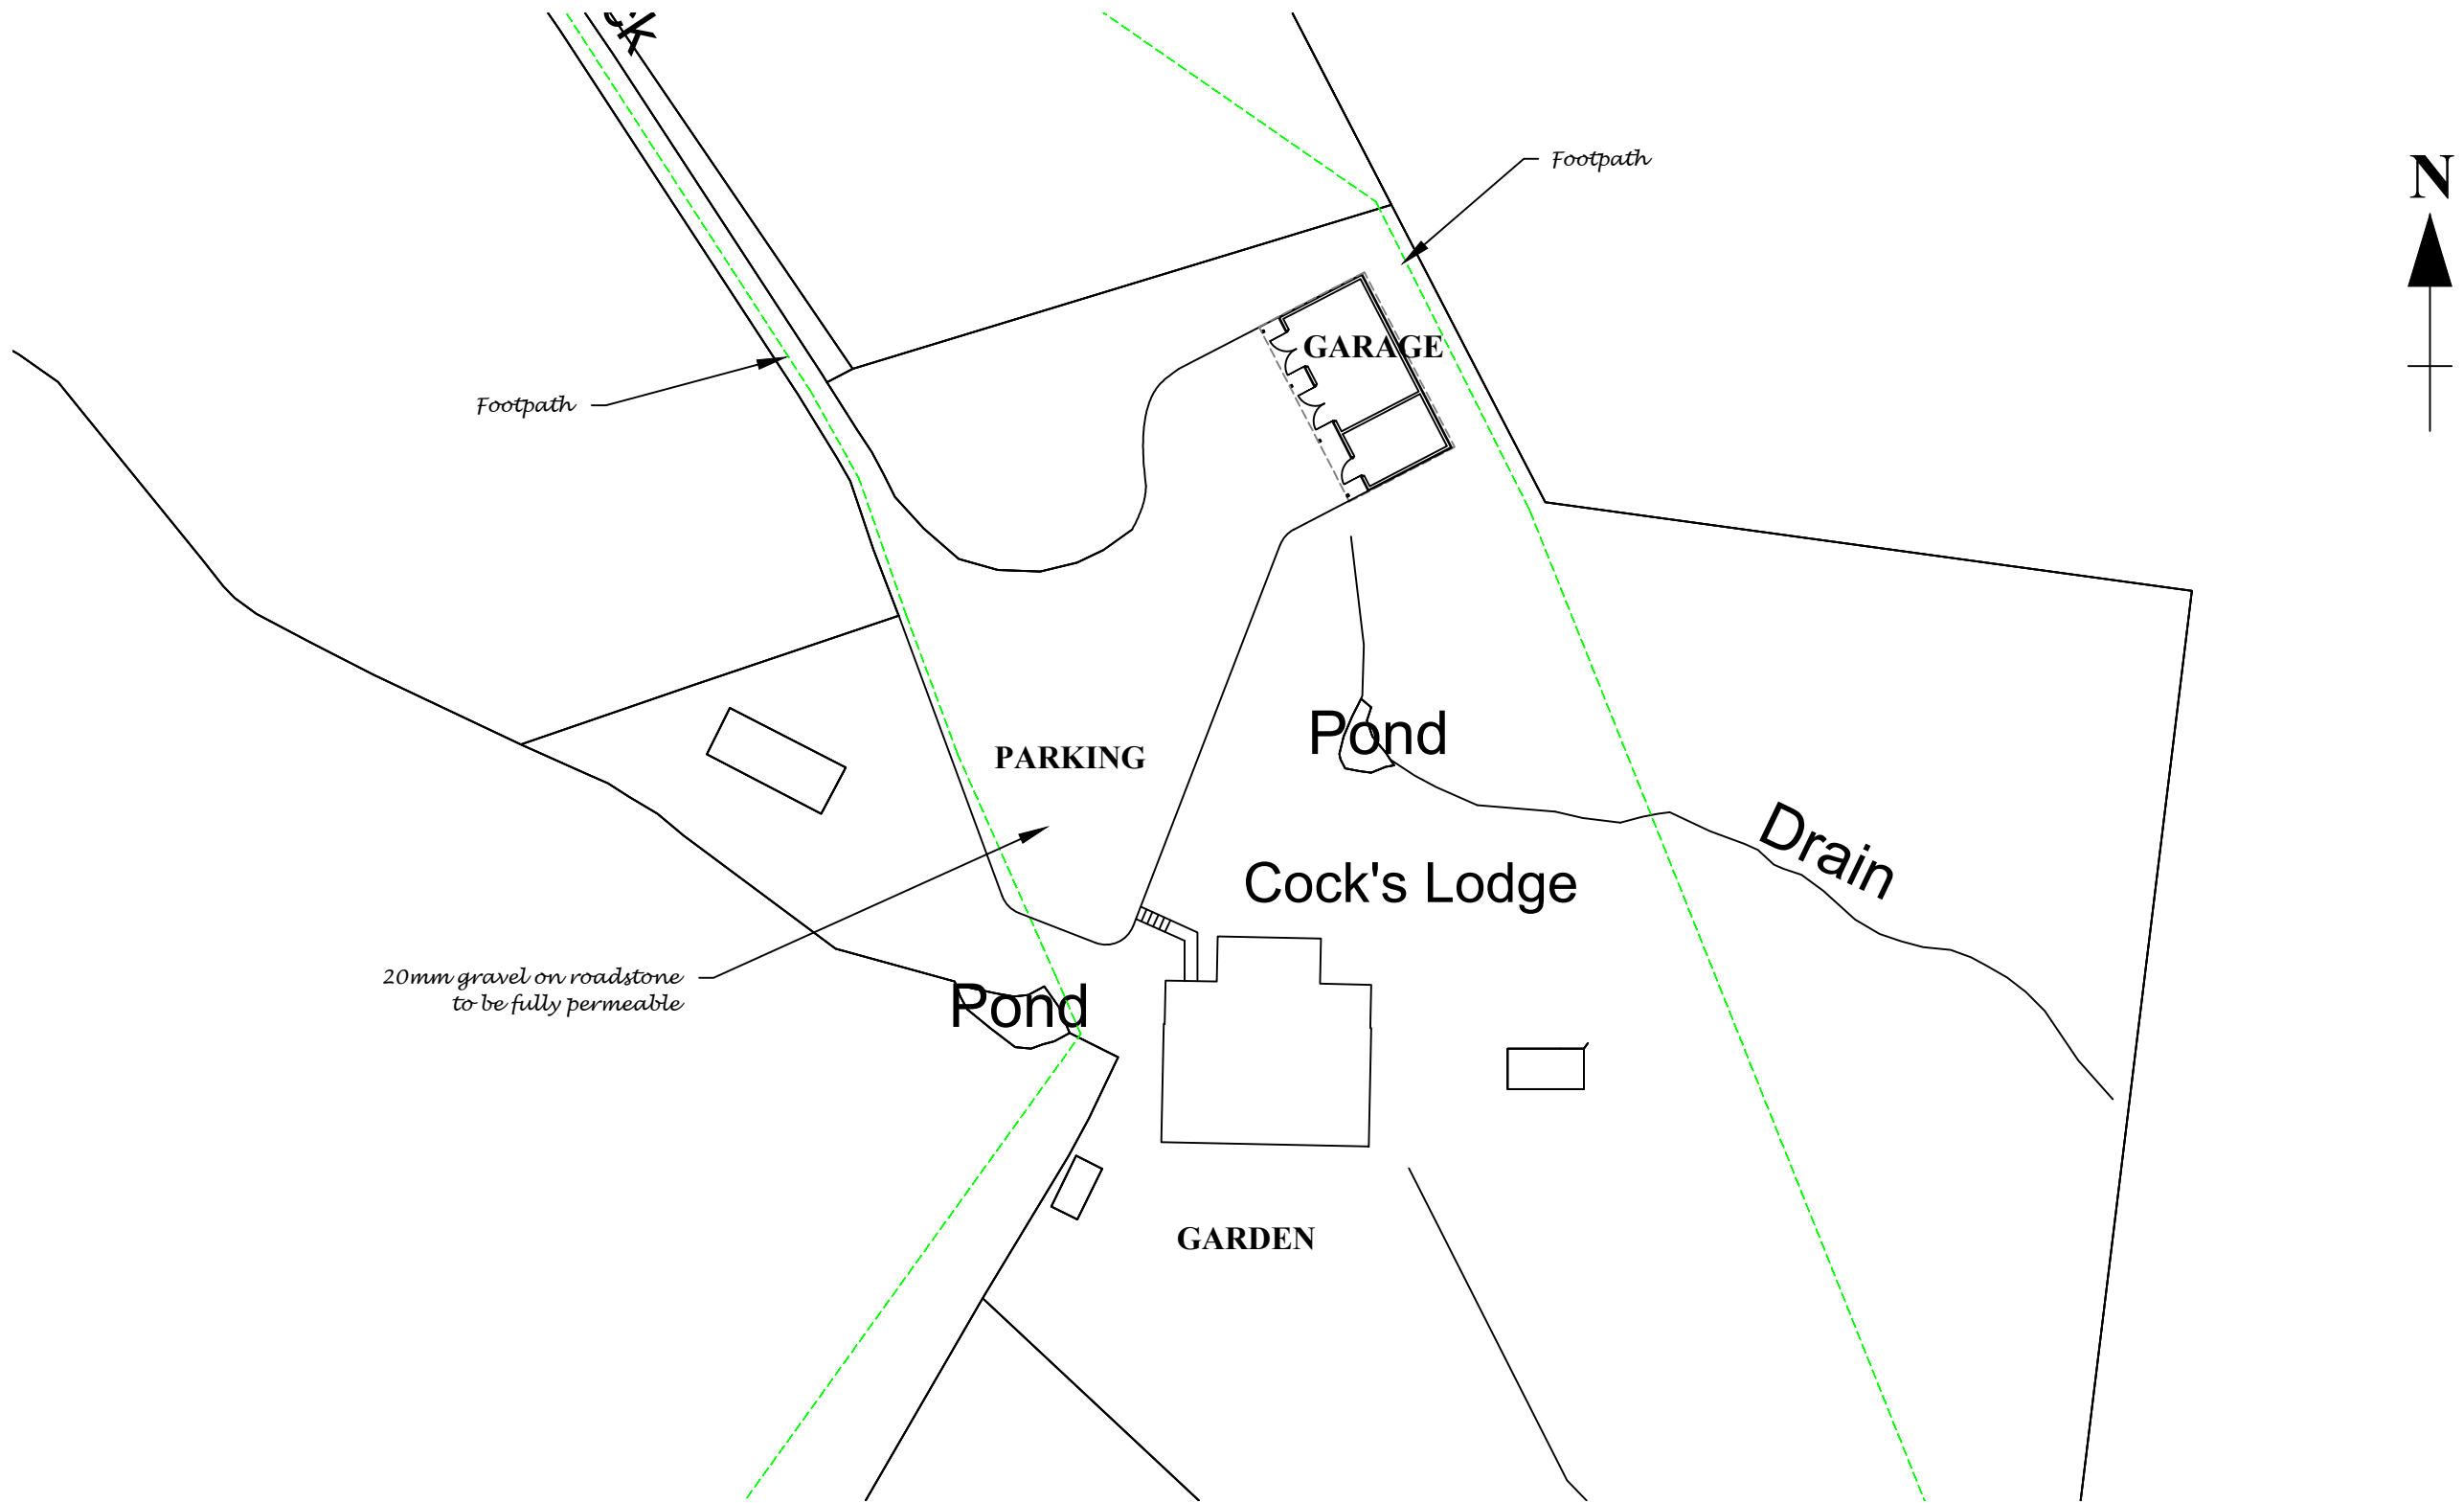

**SITE PLAN AS PROPOSED
COCKS LODGE, SANDON**

0 1 2 3 4 5 6 7 8 9 10 20 30 40 50 Meters

REVISION A - 09/02/26
POSITION OF NEW GARAGE CHANGED AND PARKING AREA
AMENDED. DRIVEWAY TO EAST OF PROPERTY REMOVED.

REVISION B - 18/02/26
GARAGE RELOCATED TO NORTH-EAST CORNER AND ROTATED
TO REDUCE IMPACT WHEN VIEWED FROM THE DRIVE



SCALE	DATE	DRAWING NO.
1:500@A3	11/11/25	212/08/C